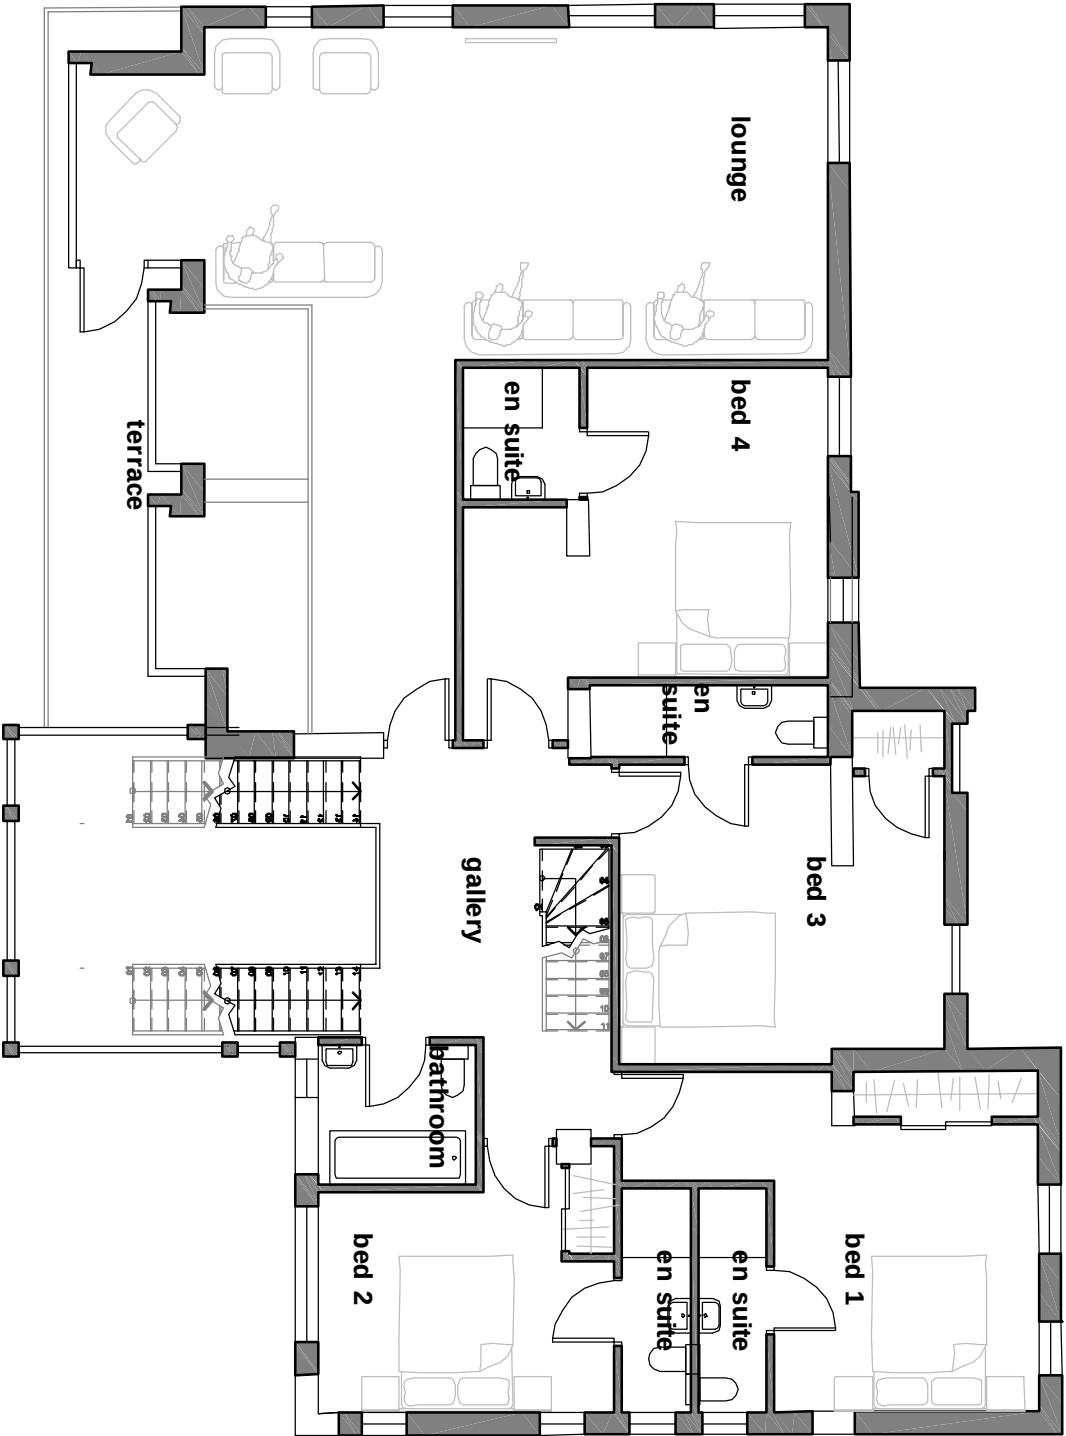


proposed first floor plan

this drawing is not for
construction
this drawing is the
property of:
dwell design
28 beaconsfield avenue
cosham
portsmouth
po6 2pt

revisions

-/-/-

scale bars

1:100

0

1

2

5

scale

1:100 @ A3

job name

deantail

dwell design
ltd

date

sept 12

job number

13011

drawing number

(pl)11

drawing name

proposed first
floor plan

status

planning

revision

-