


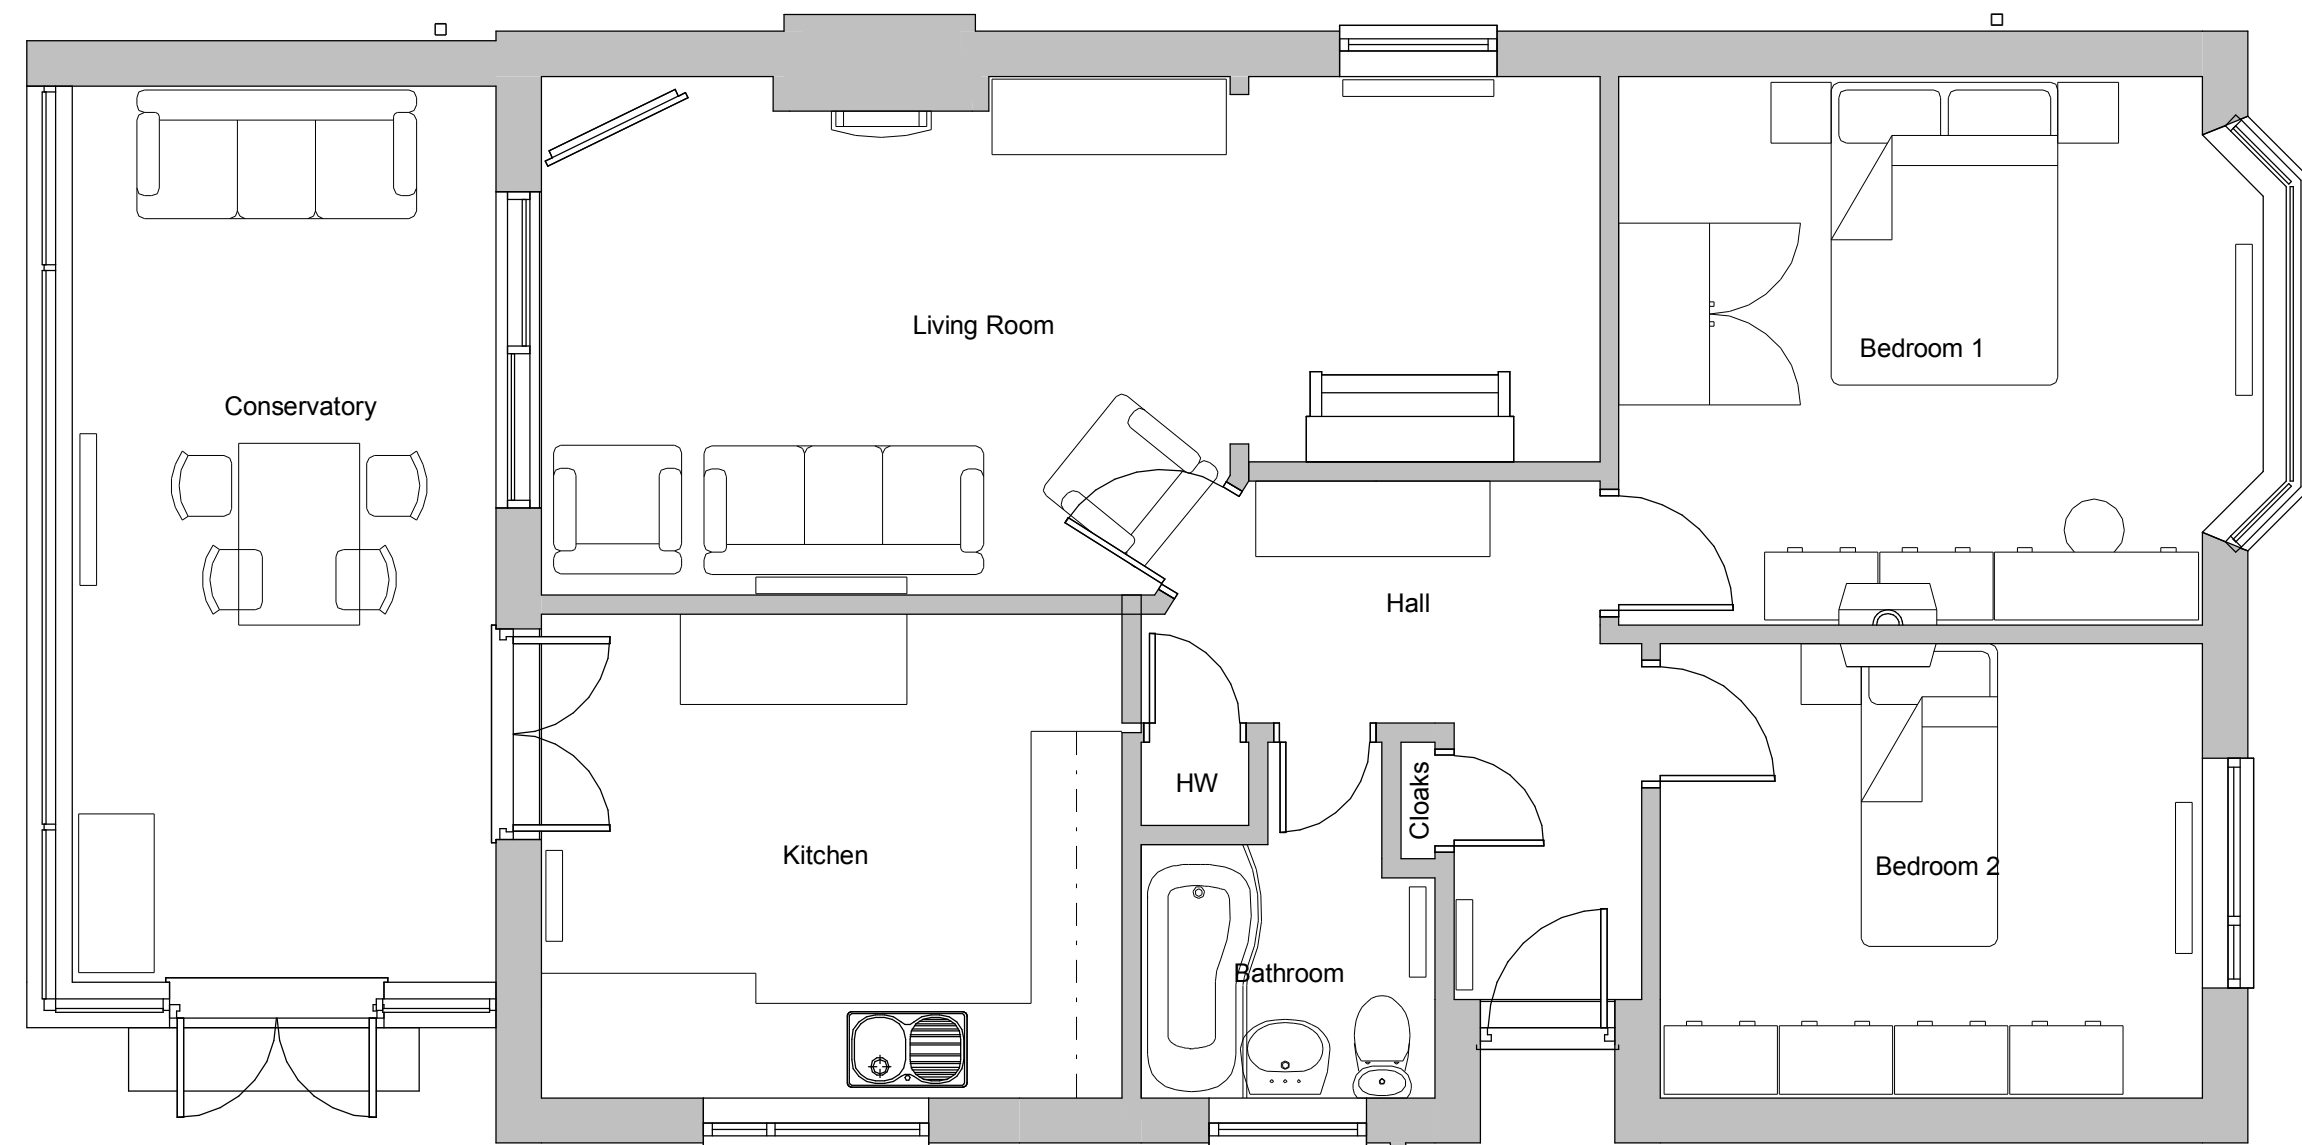

1 Existing Ground Floor Plan
1 : 50

2 Proposed Ground Floor Plan
1 : 50


Revision	Date	Initial
----------	------	---------

The Old Post Office
Station Road
Wickham, PO17 5JA
T: 01329 832405
F: 01329 835175
e: admin@axismail.co.uk
w: www.axisarchitecture.co.uk

Axis
ARCHITECTURE
PLANNED PRACTICE

Dimensions, areas and levels where given are only approximate and subject to site survey.
All dimensions are to be checked on site.
Any discrepancies are to be reported to the architect before work commences. Figured dimensions only are to be taken from this drawing.
This drawing is to be read in conjunction with all relevant consultants and/or specialists drawing documents and any discrepancies or variations are to be notified to the architect before the affected work commences.
This drawing is copyright and remains the property of the Architects.

REAR EXTENSION
32 NORE CRESCENT, EMSWORTH
MR & MRS S LEGG
EXISTING & PROPOSED PLANS

 

Scale @ A1	Drawn	Checked	Date
1 : 50	PSA	Checker	April 2013
Job Number & Drawing Number		Revision	
13-26 -06			