




**EXISTING GARAGE ELEVATIONS
SCALE 1 : 100**

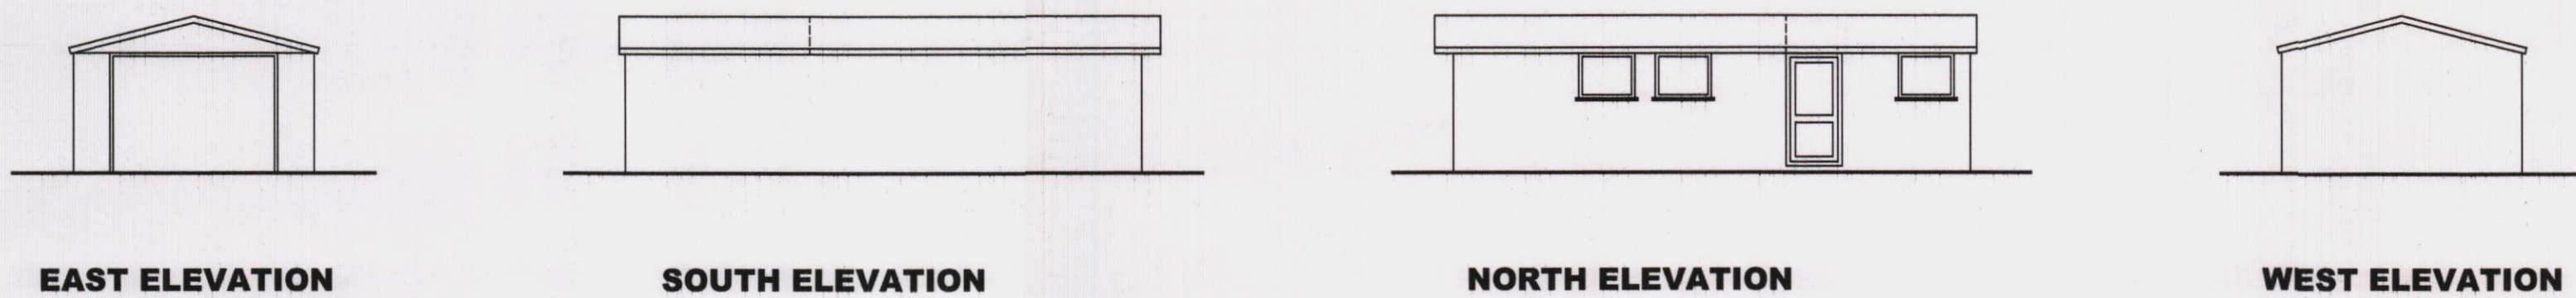


**PROPOSED GARAGE ELEVATIONS
SCALE 1 : 100**

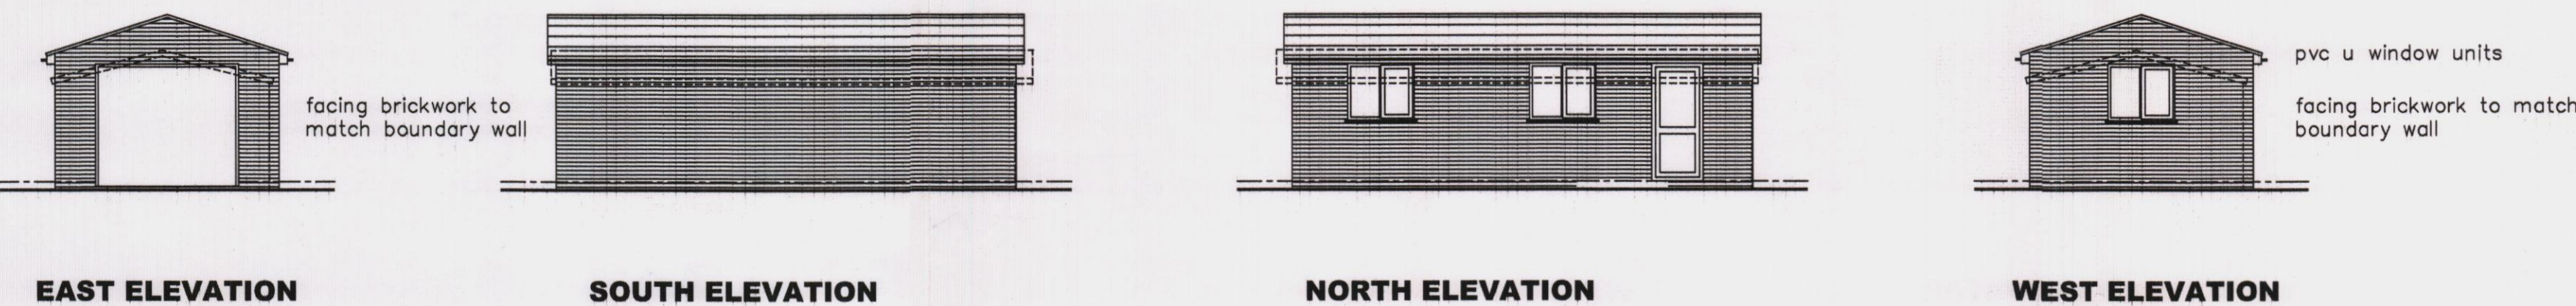


**Demolition of single storey front, rear extensions & single garage
Proposed single storey front, rear extensions & single garage at
46 Charlesworth Drive Waterloooville**

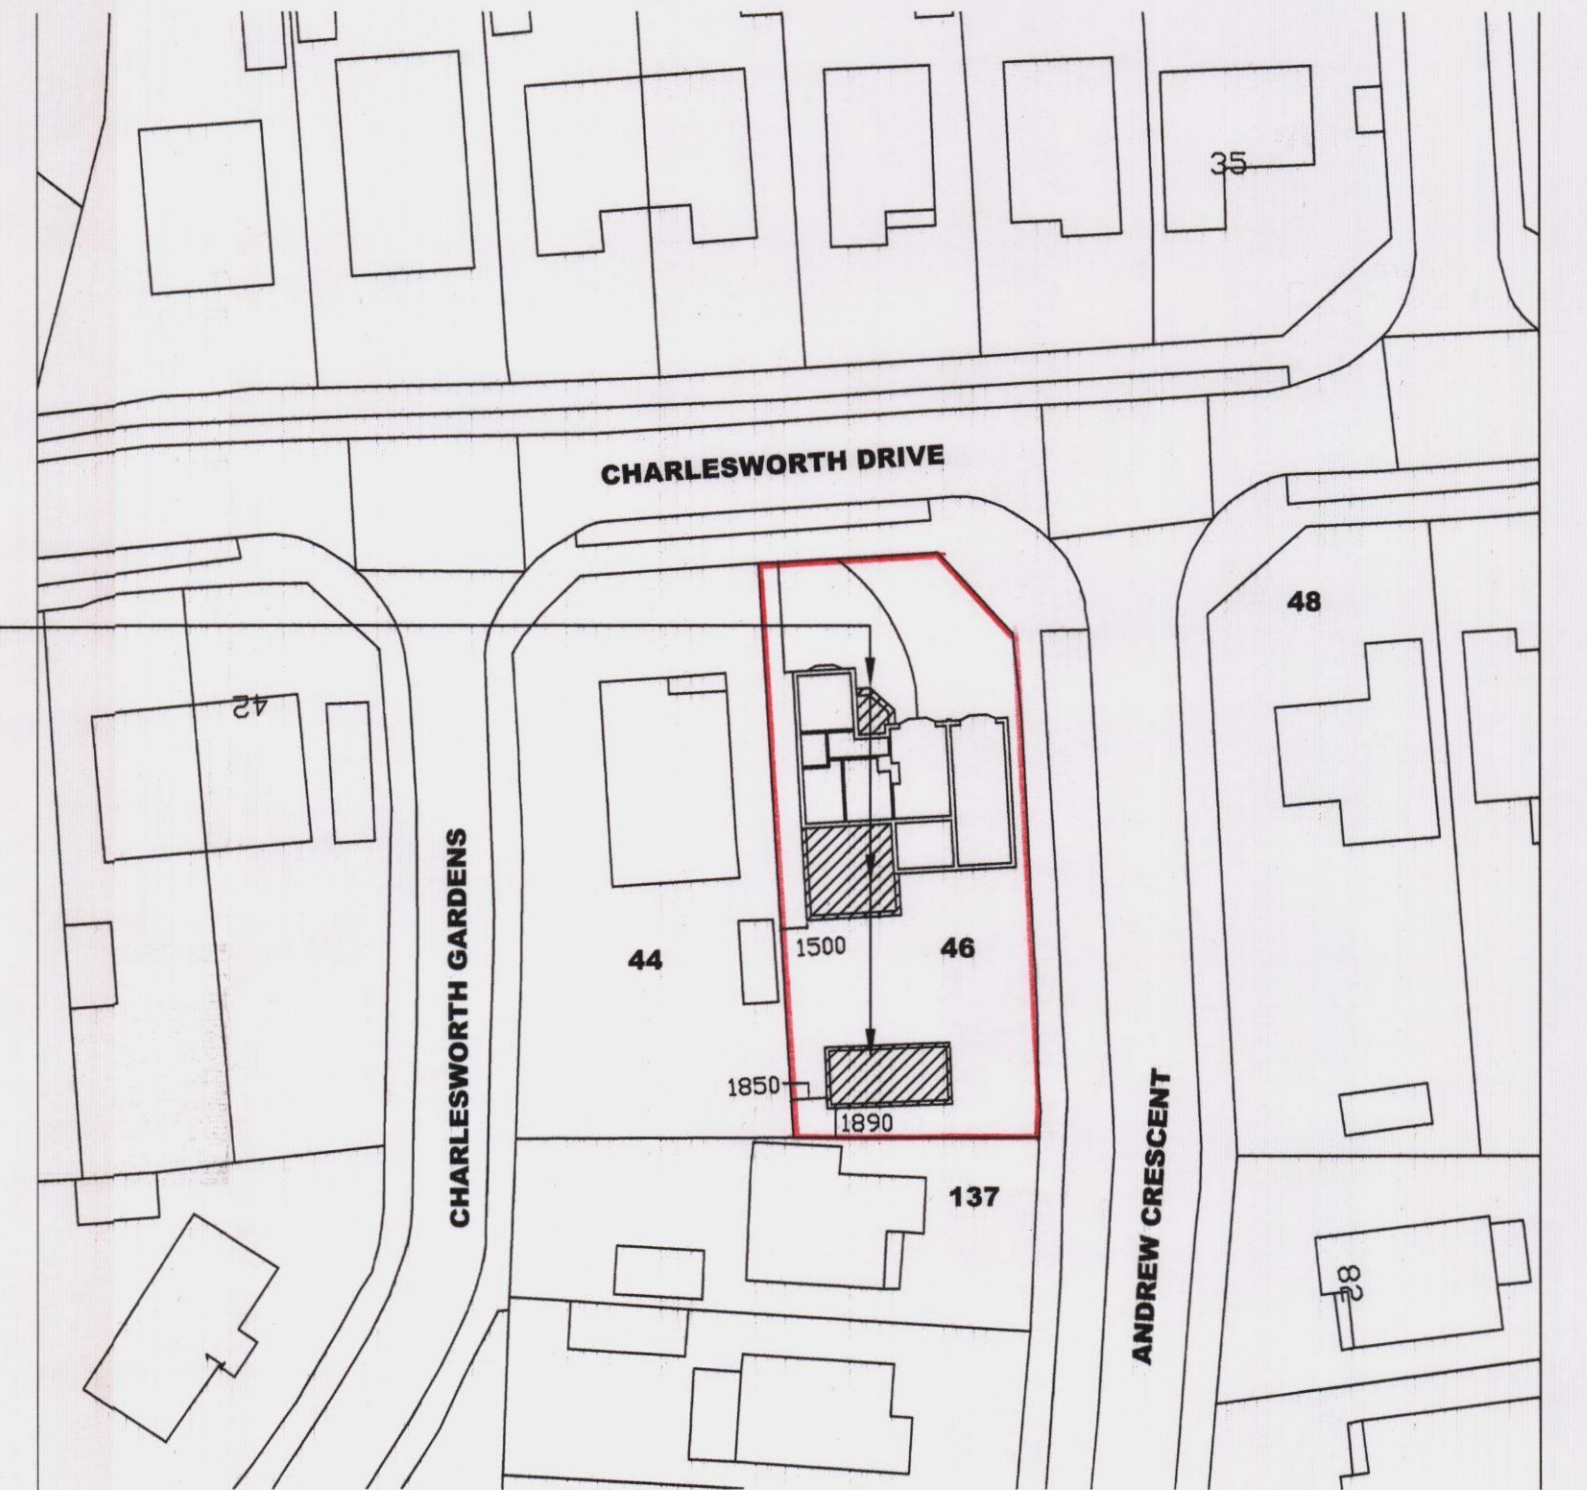

**PROPOSED BLOCK PLAN
SCALE 1 : 500**

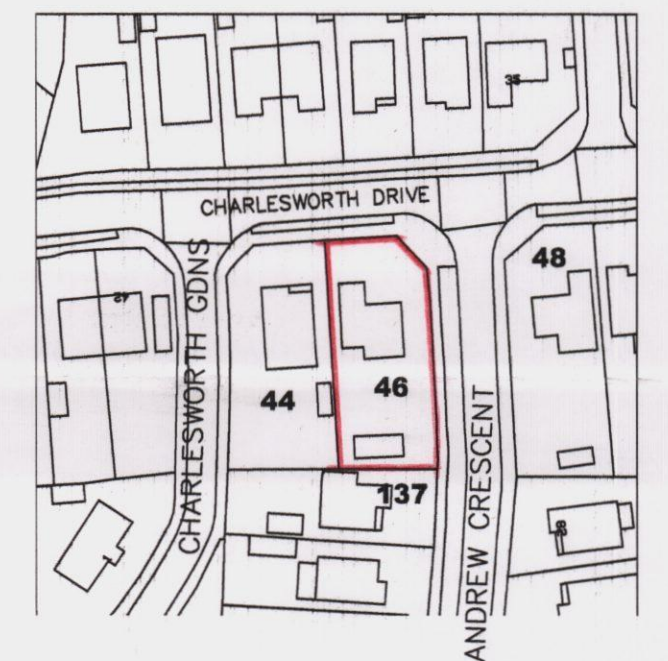



**LOCATION PLAN
SCALE 1 : 1250**

 

**EXISTING ROOF PLAN GARAGE
SCALE 1 : 100**




**PROPOSED ROOF PLAN GARAGE
SCALE 1 : 100**

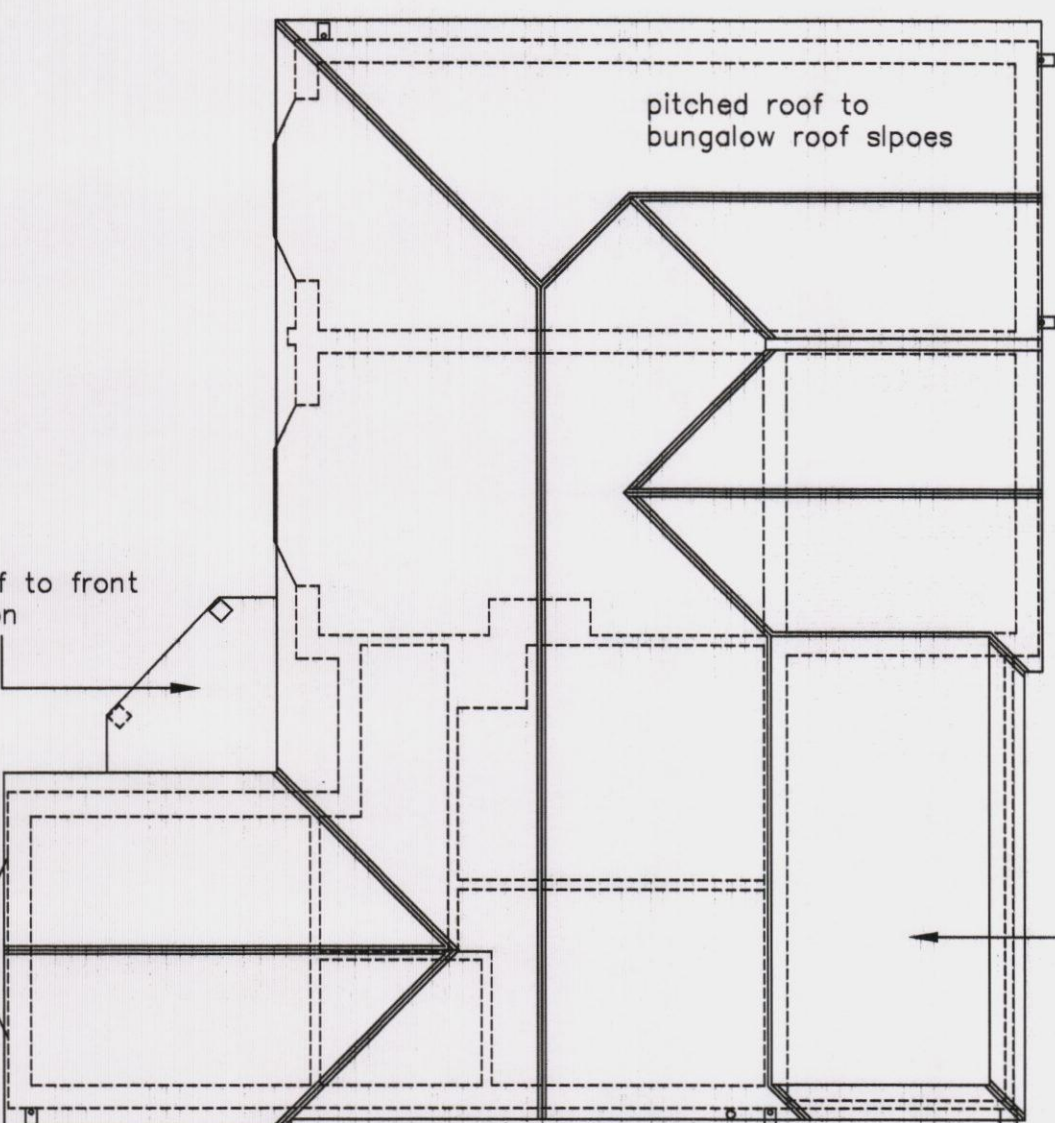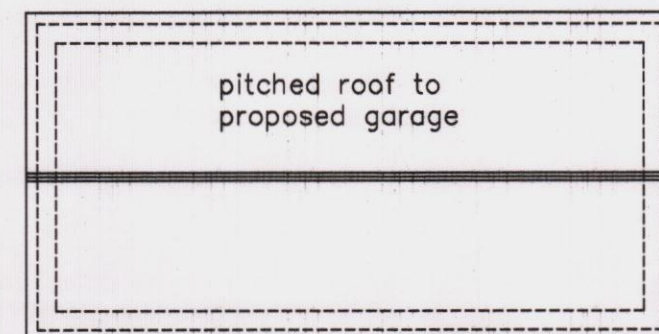


**EXISTING ROOF PLAN BUNGALOW
SCALE 1 : 100**

flat roof & small pitched roof sides to extension

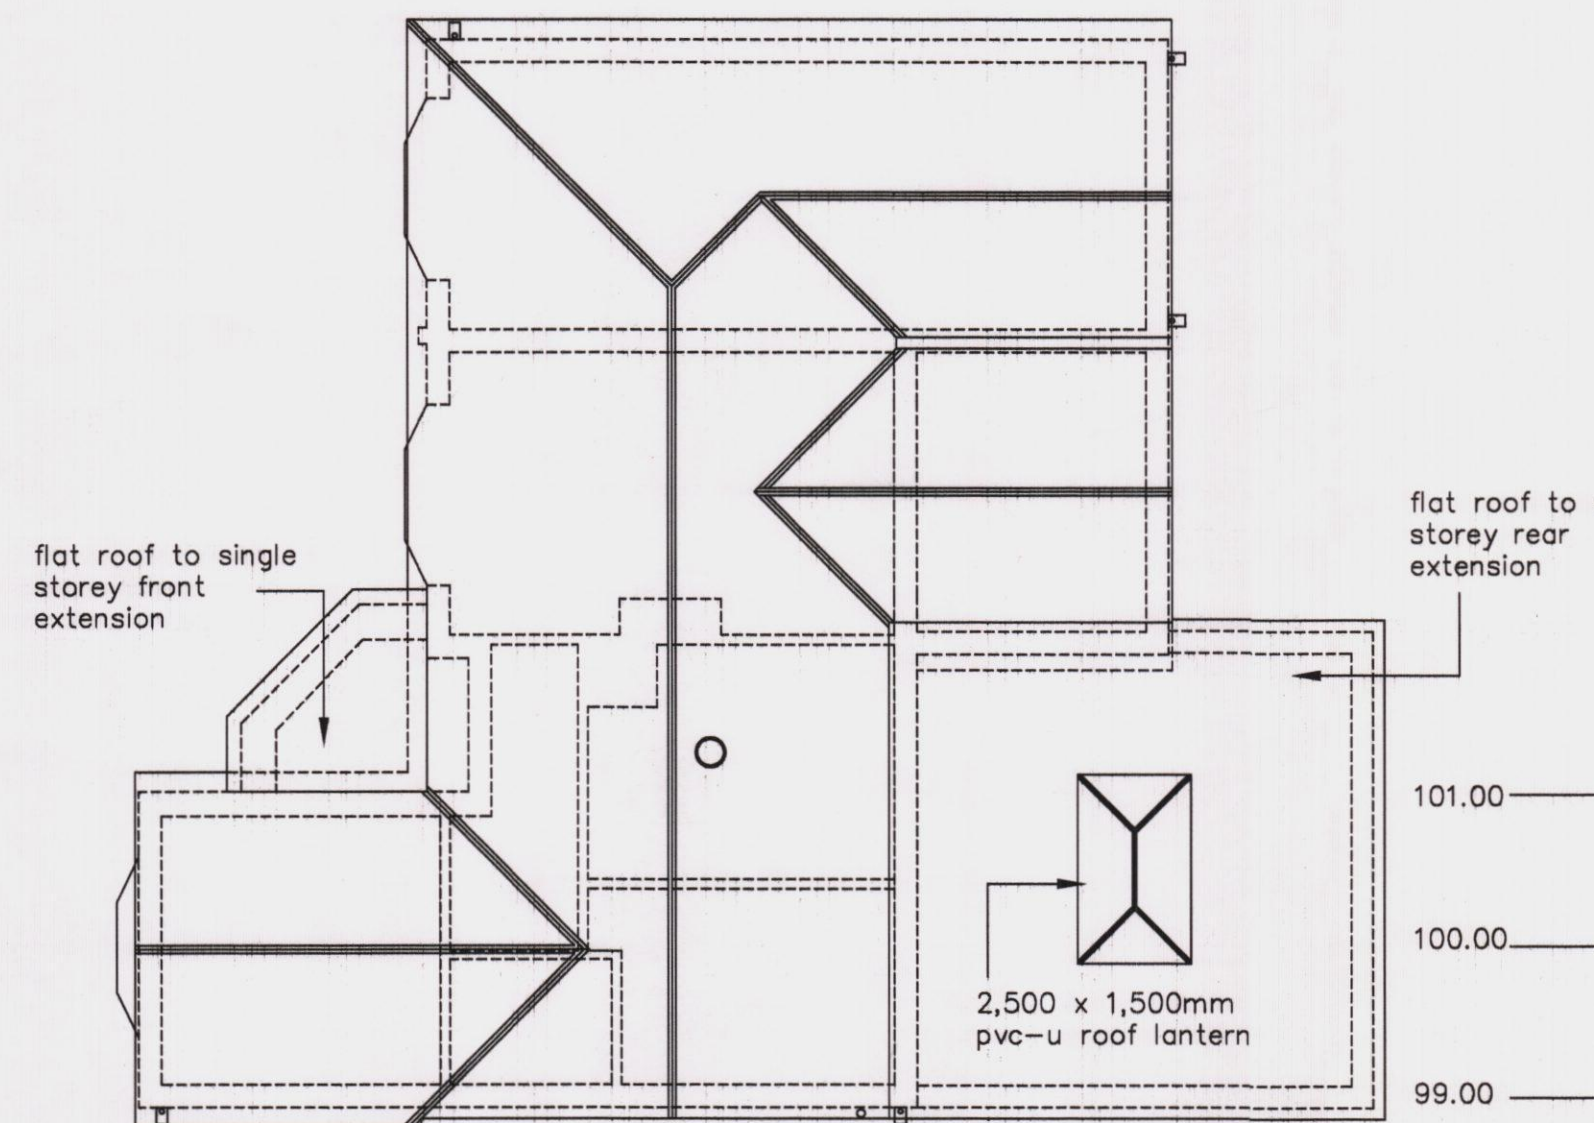

**PROPOSED ROOF PLAN BUNGALOW
SCALE 1 : 100**

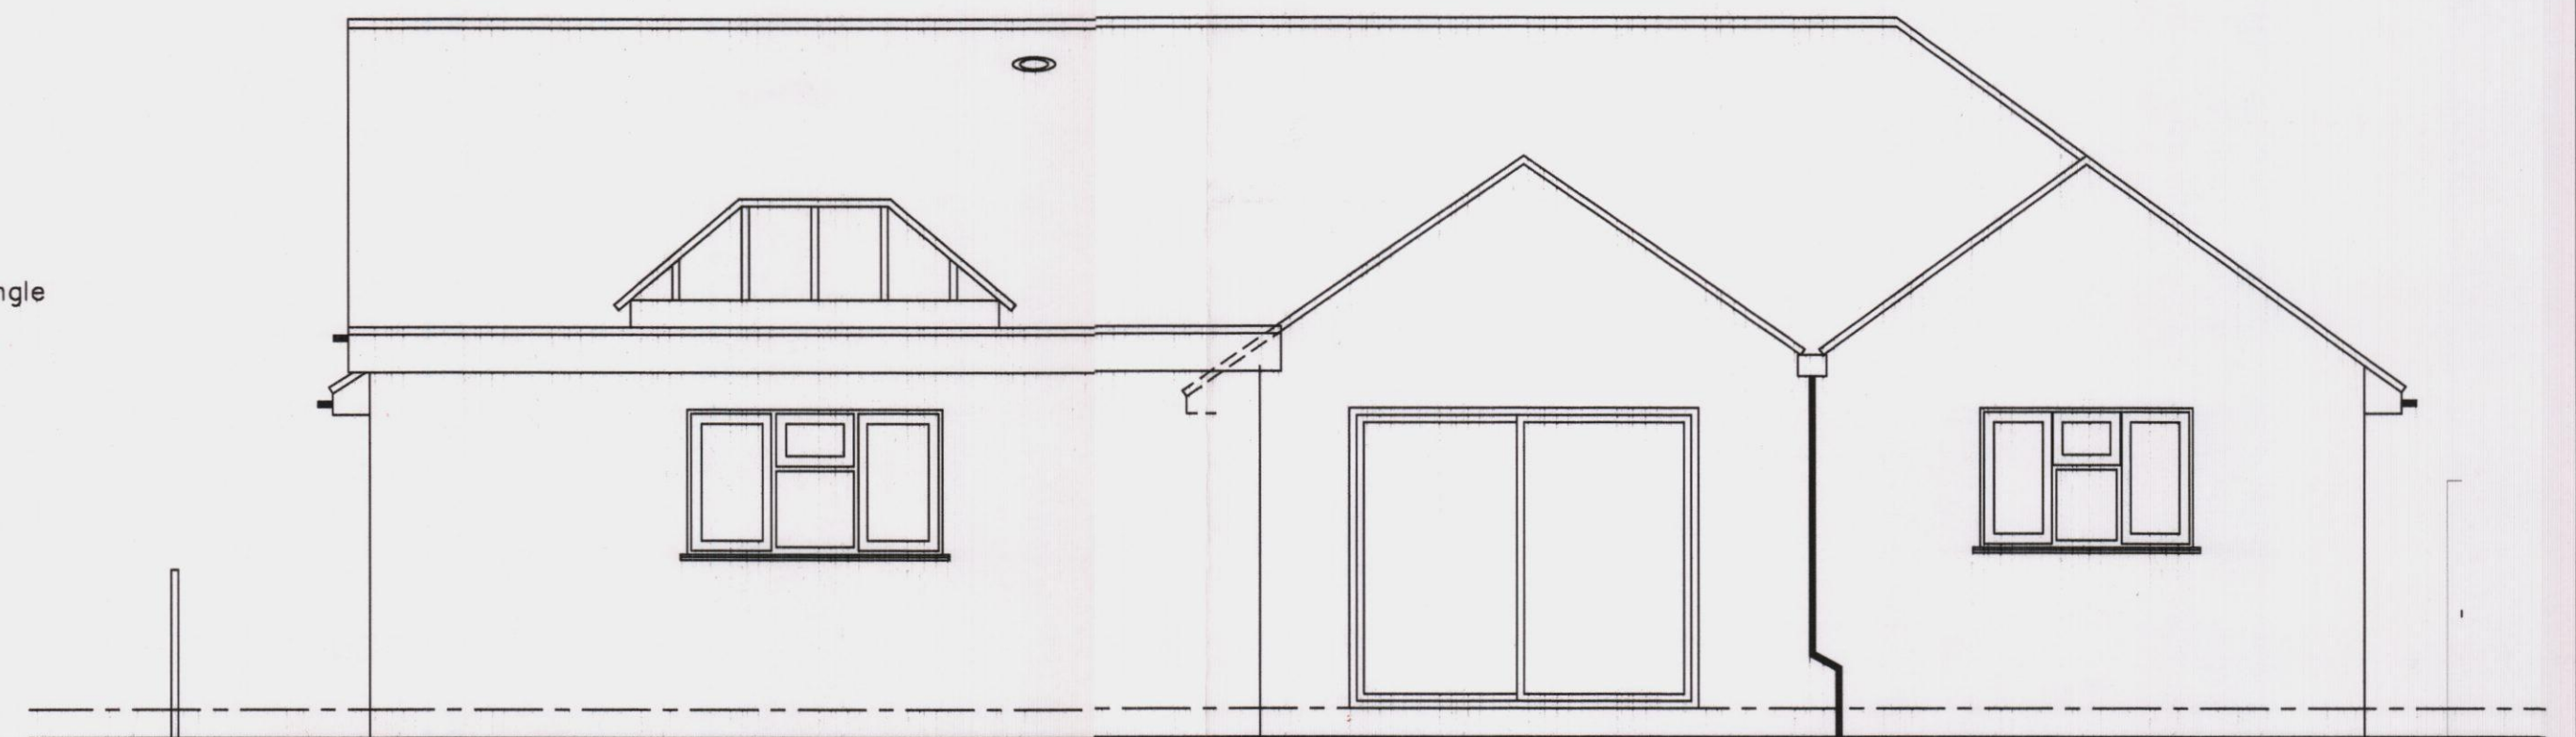


**EXISTING SITE SECTION / PROPOSED SITE SECTION
SCALE 1 : 50**

For level results see drawing 744/01A

NOTES:
The design and construction of this project shall be in accordance with the current Building Regulations & NHBC Standards. These notes & drawings have been prepared solely for the purpose of Planning & Building Regulation approval.
Do not scale from this drawing unless for Planning purposes. All dimensions to be checked on-site and any alterations to be approved by the Architect and/or client prior to any work commencing.
Ordinance Survey Licence No: 100047591
This drawing to be copyright and to be read in conjunction with all other drawings

AMENDMENTS:
Rev A : Garage roof pitch amended to 17.5 degrees, block plan amended - 23/11/11
Rev B : Site section added, section omitted, general amendments - 22/12/11
Rev C : Pitched roof omitted, flat roof added to front extension - 19/06/12
Rev D : Pitched roof to rear extension omitted, flat roof + lantern added - 22/02/13

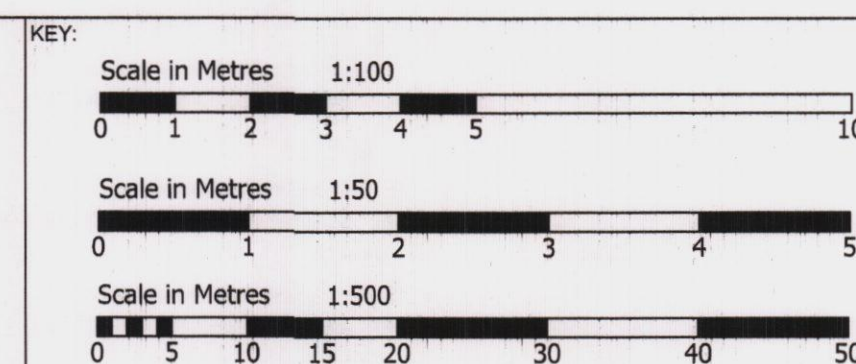

CLIENT NAME & ADDRESS
Mr & Mrs M Wallace
46 Charlesworth Drive
Waterloooville
PO7 6AX

PROJECT ADDRESS
46 Charlesworth Drive
Waterloooville
PO7 6AX

DRAWING DETAILS
PLANNING DRAWING
Proposed / Existing Garage Elevations
Block / Location Plans
Proposed / Existing Site Section
Proposed / Existing Roof Layouts

PROJECT No 744	DWG No 3	REV No D
SCALE 1:50, 1:500, 1:100, 1:1250 @ A1	DRAWN BWH	DATE 21/12/11

B H ARCHITECTURE Ltd
Heath Cottage
Newlands Lane
Purbrook
Waterloooville
Hants
PO7 5SQ
Tel: 023 9223 2322
Mob: 07747 771808
E-mail: bernard@bernardharding.com