



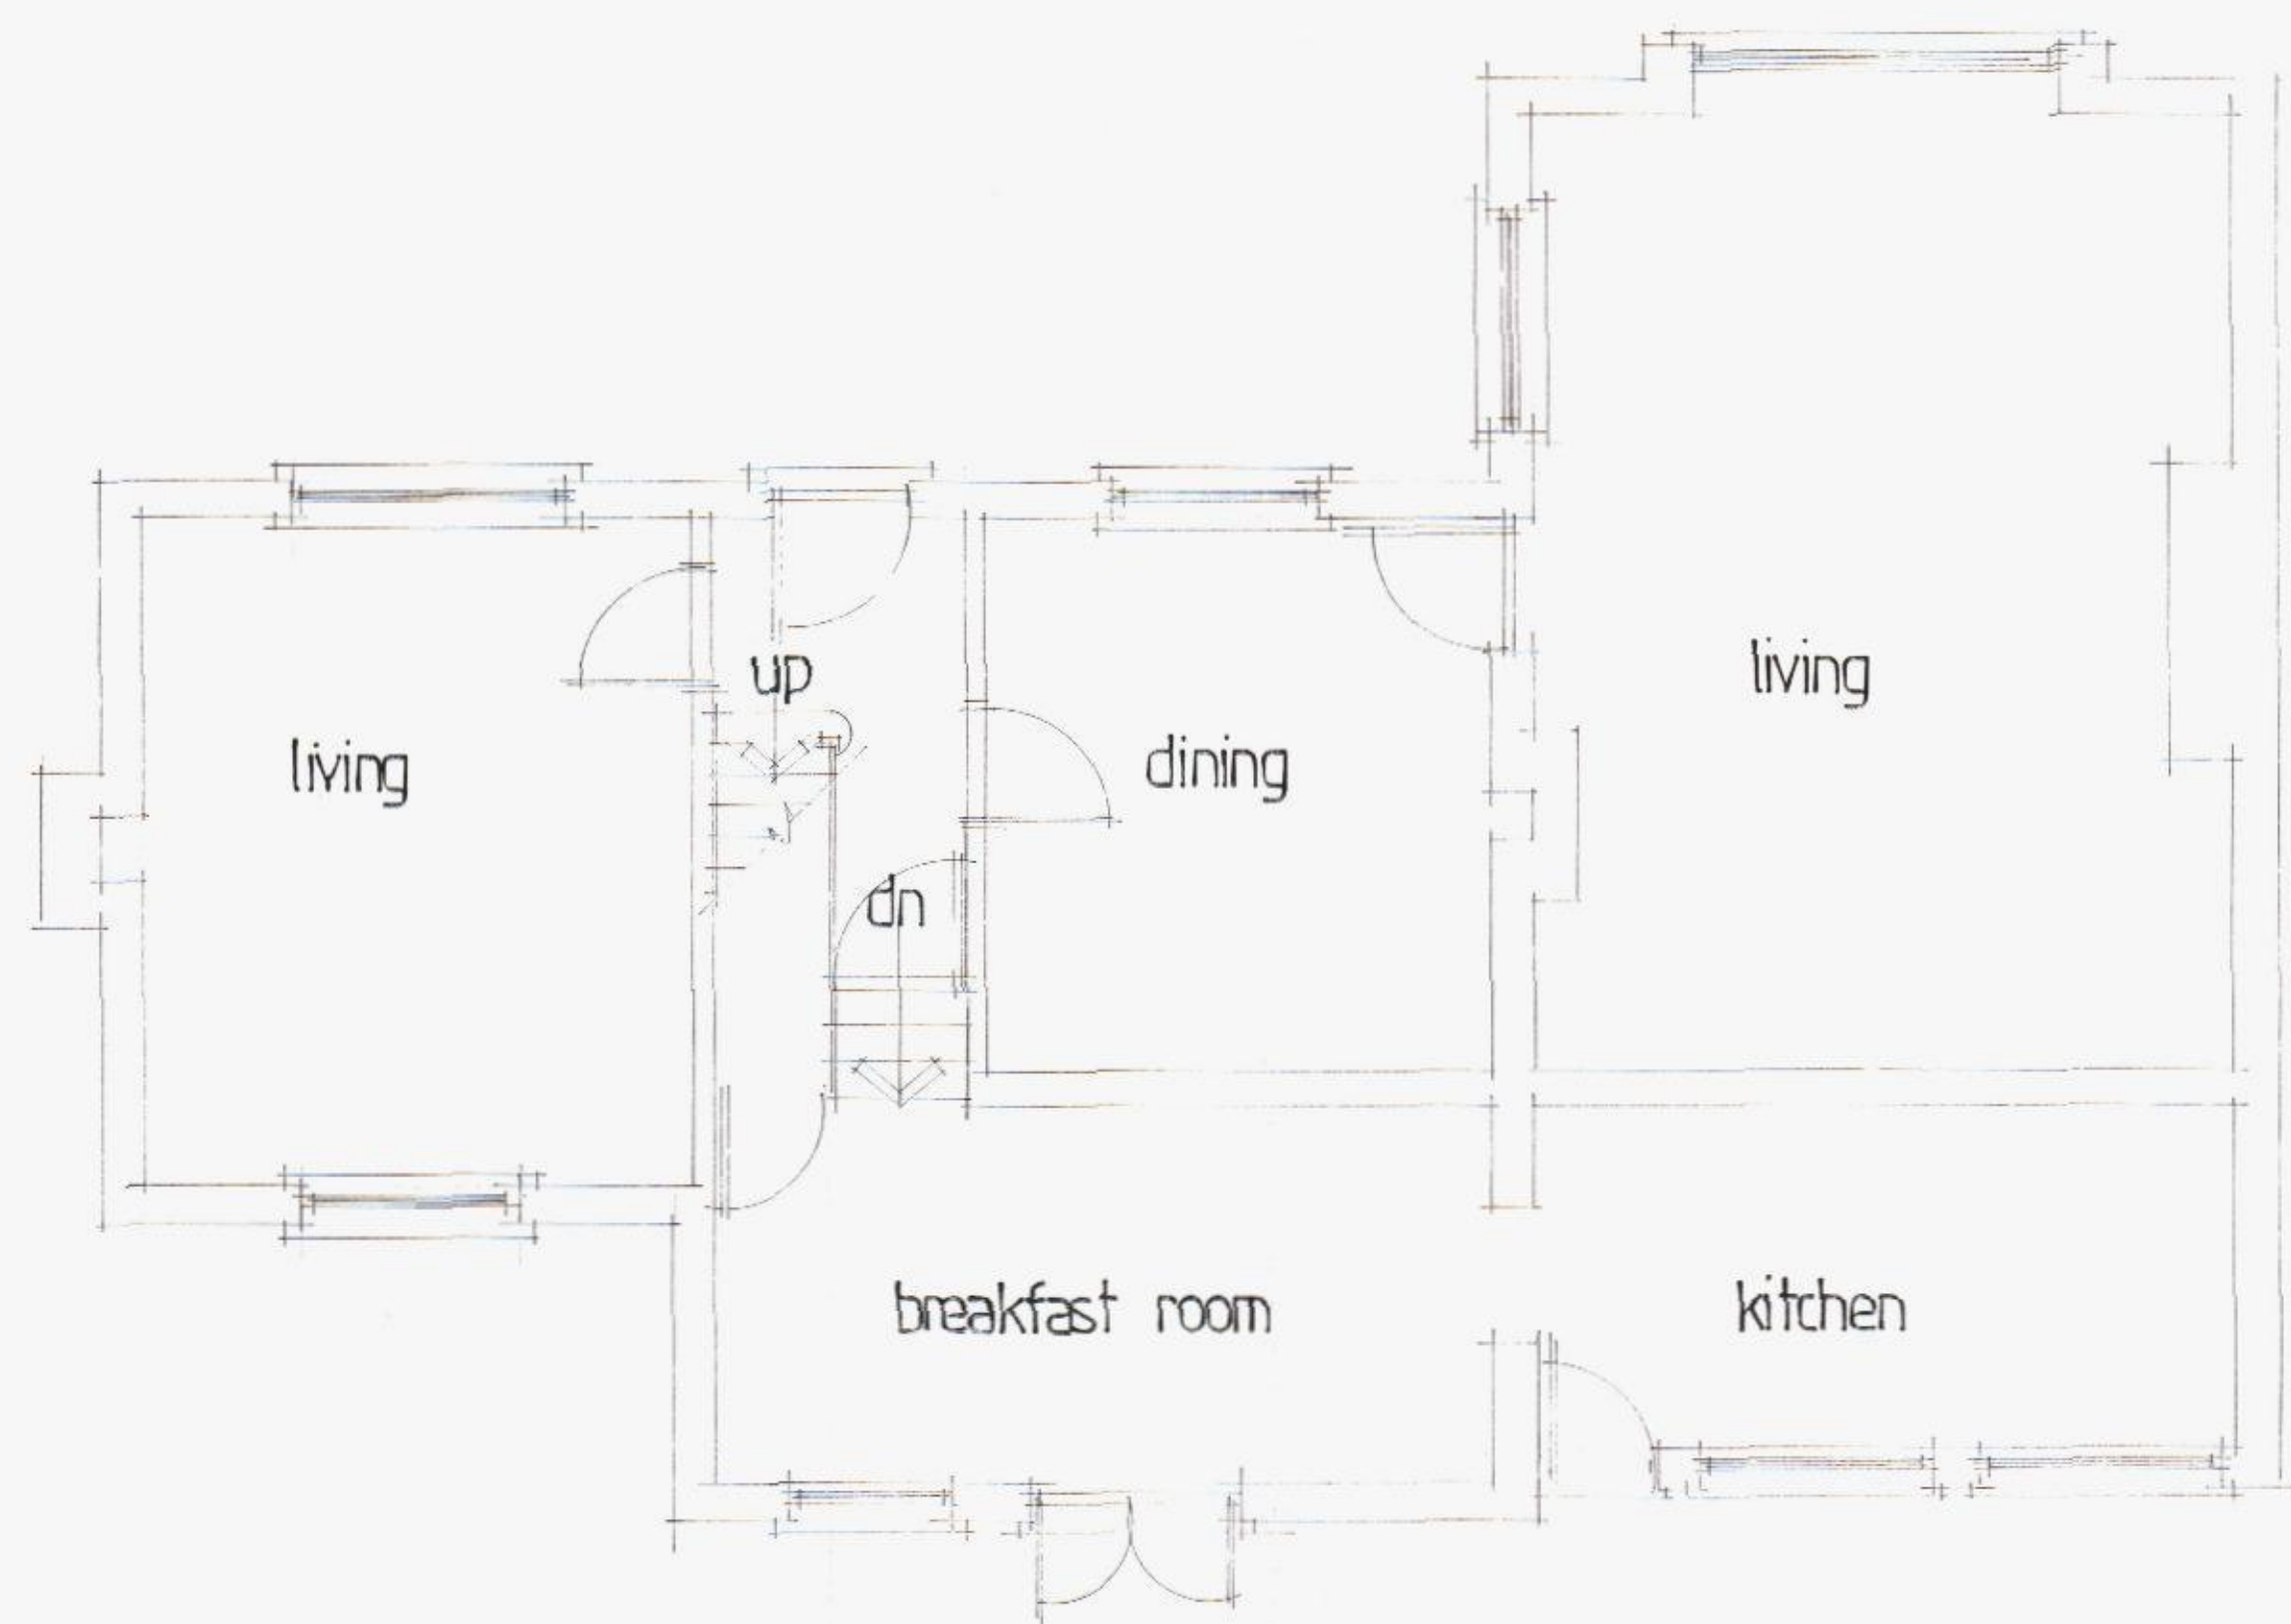


ground floor

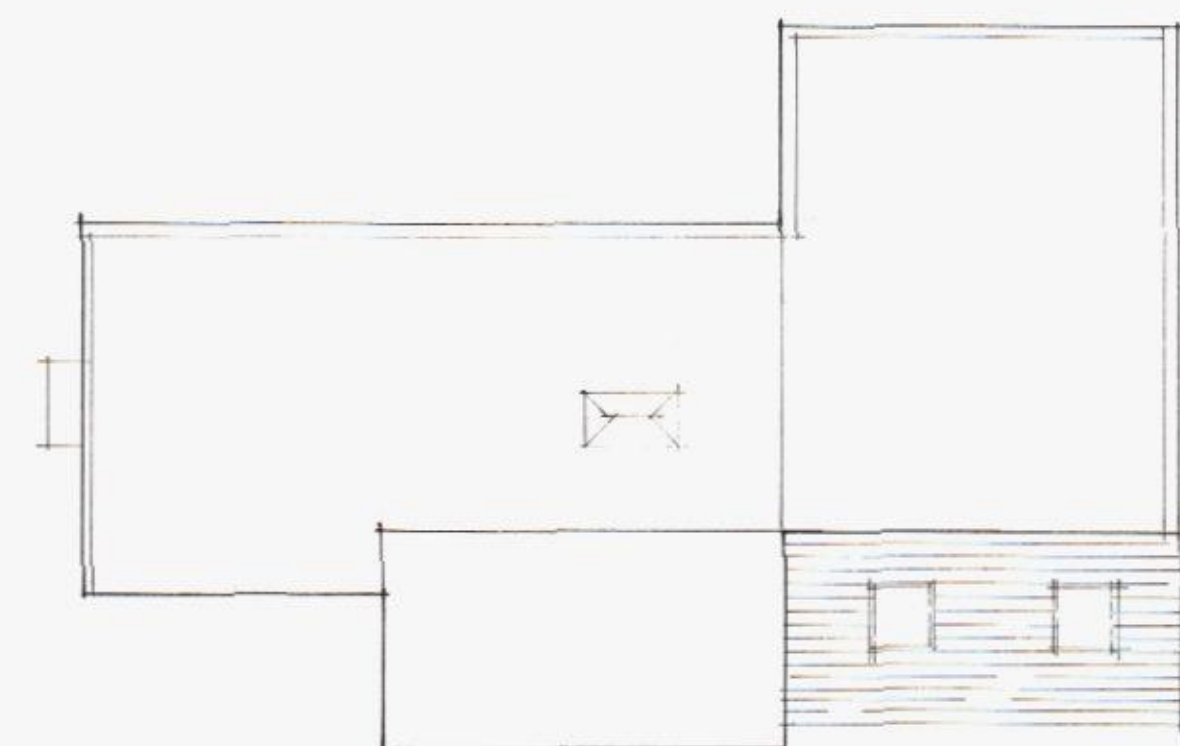


roof plan




front

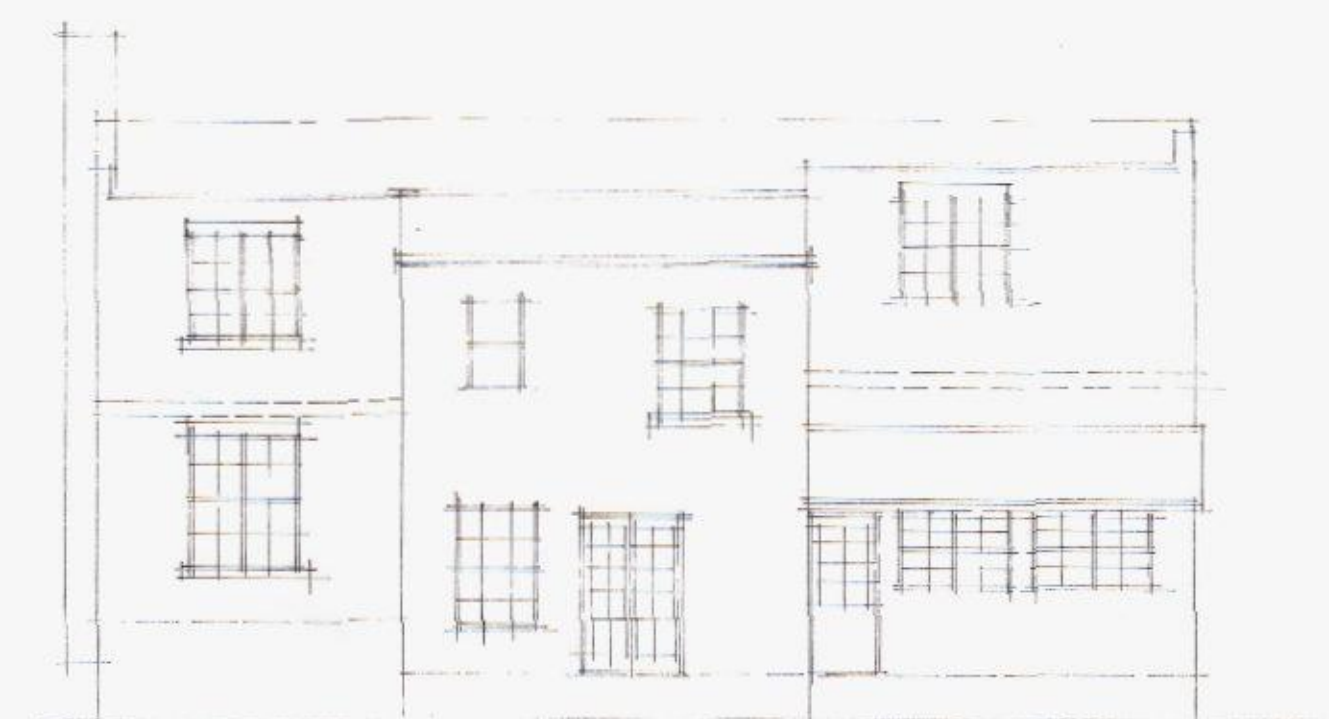


rear

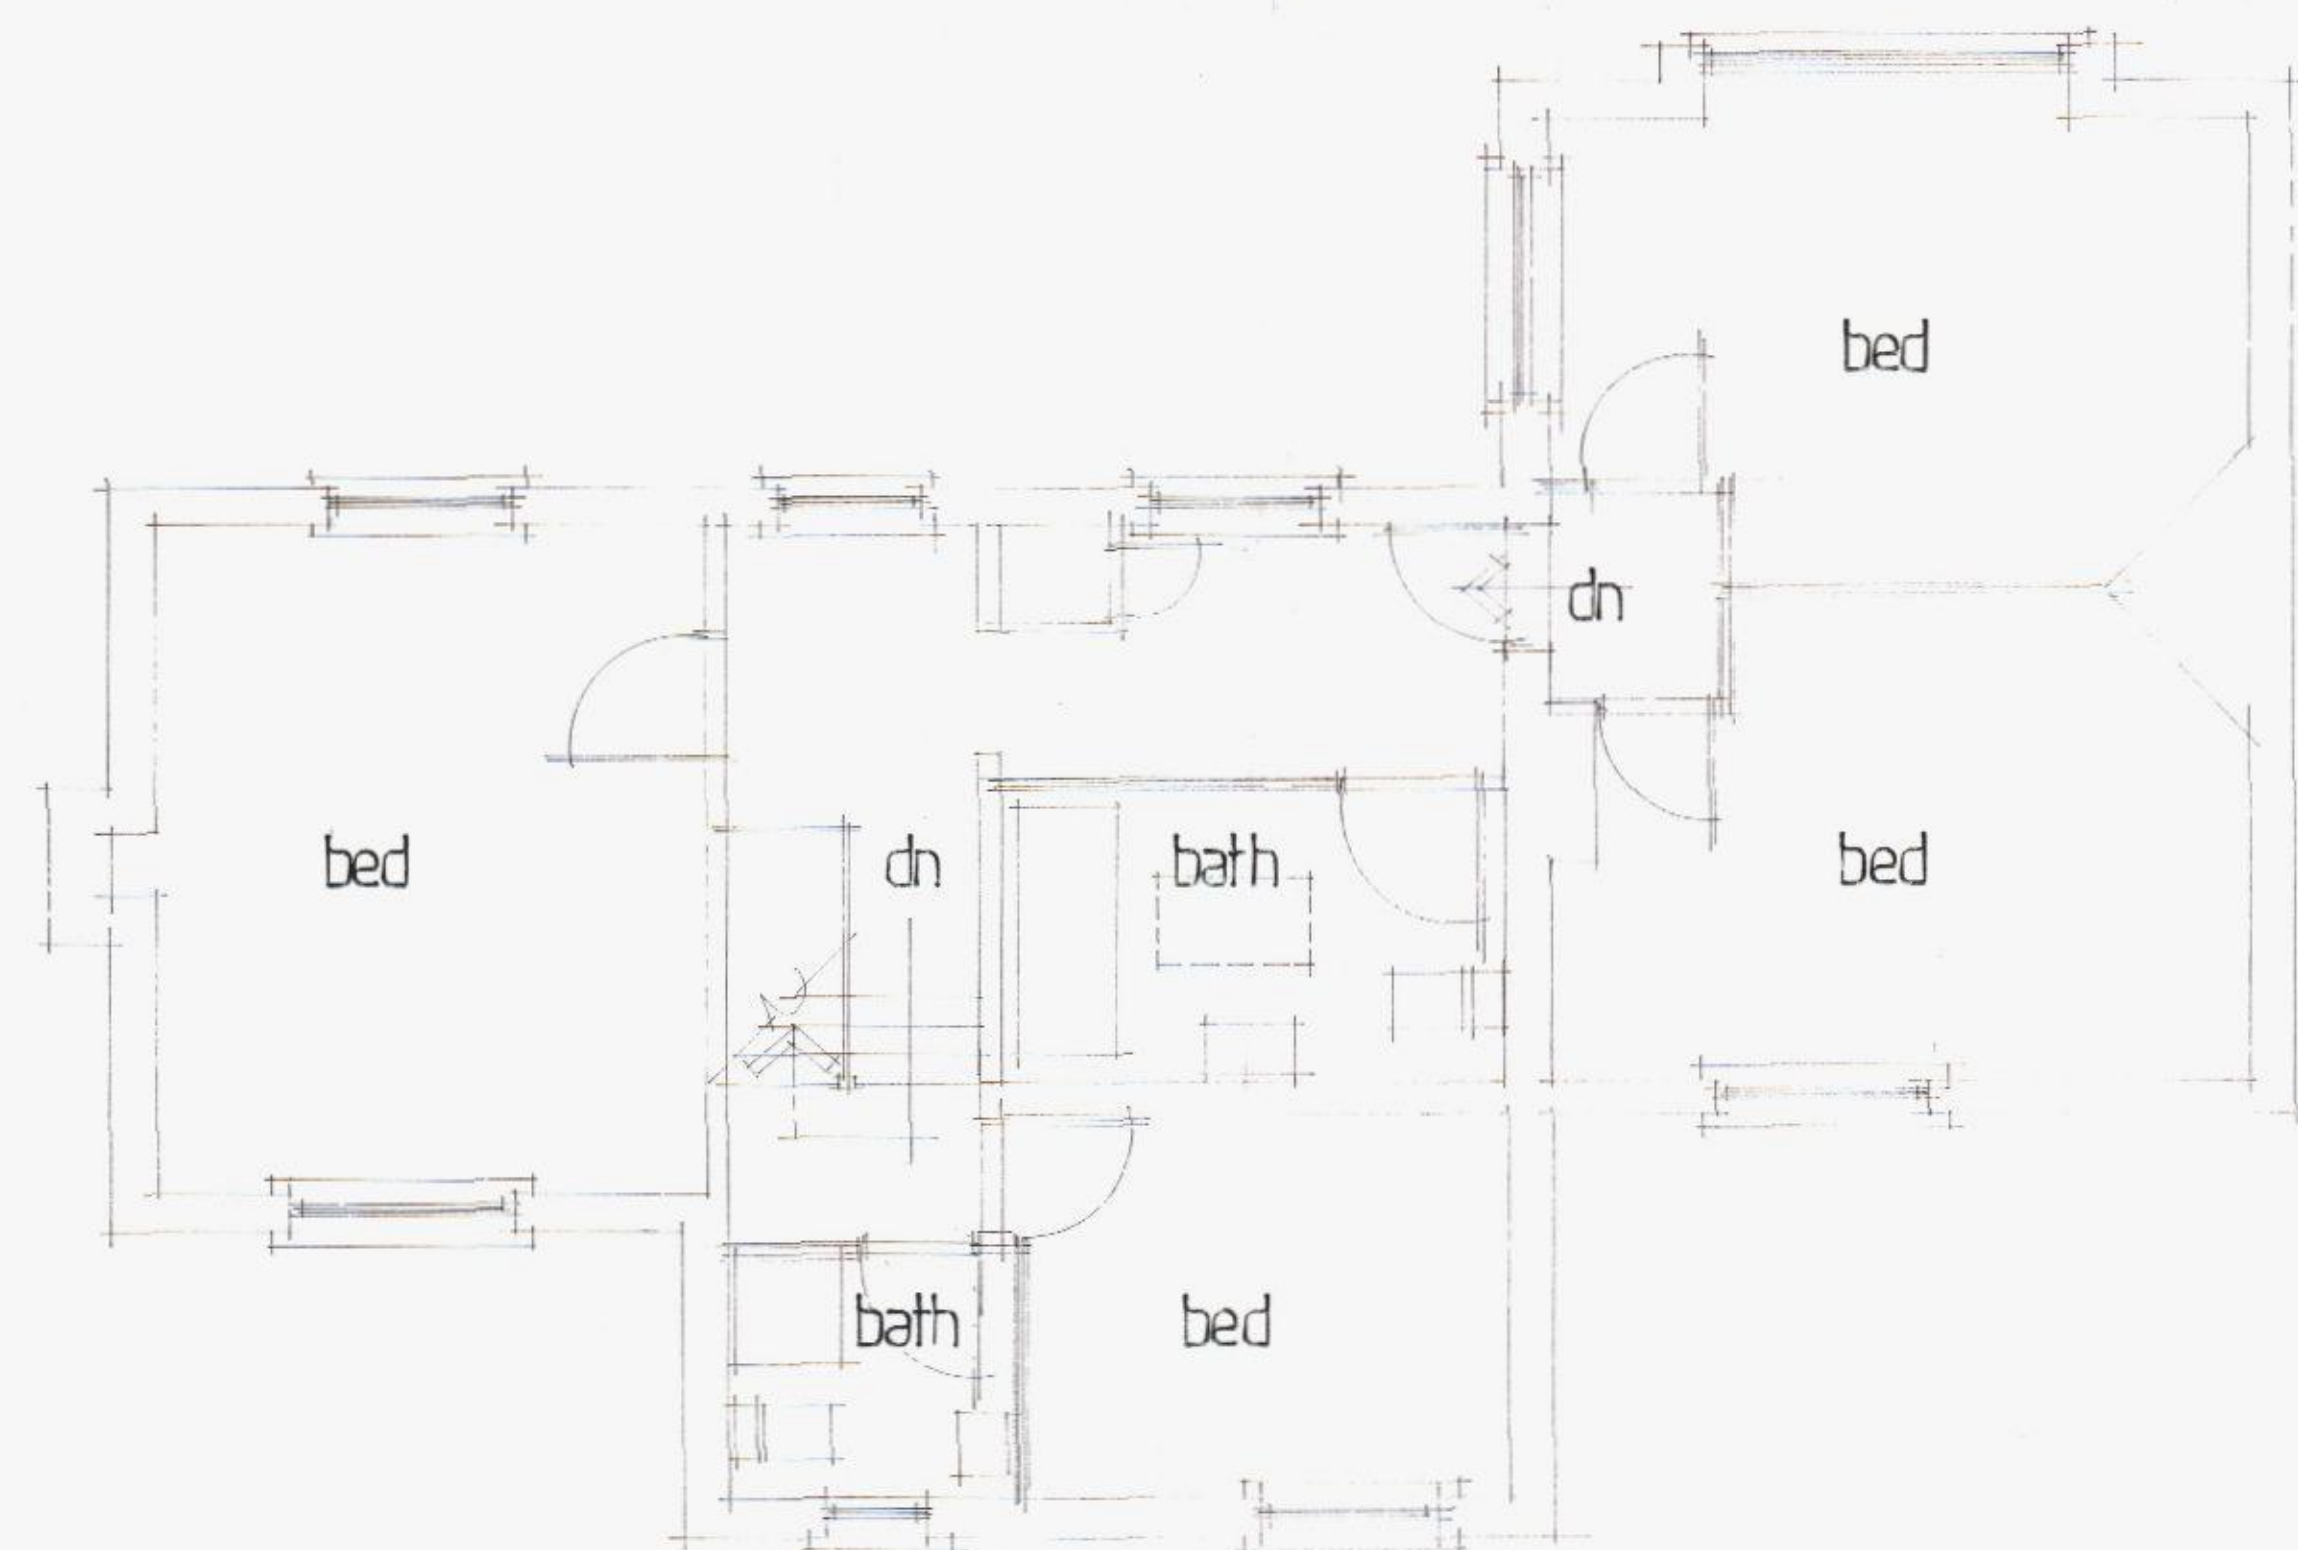

first floor

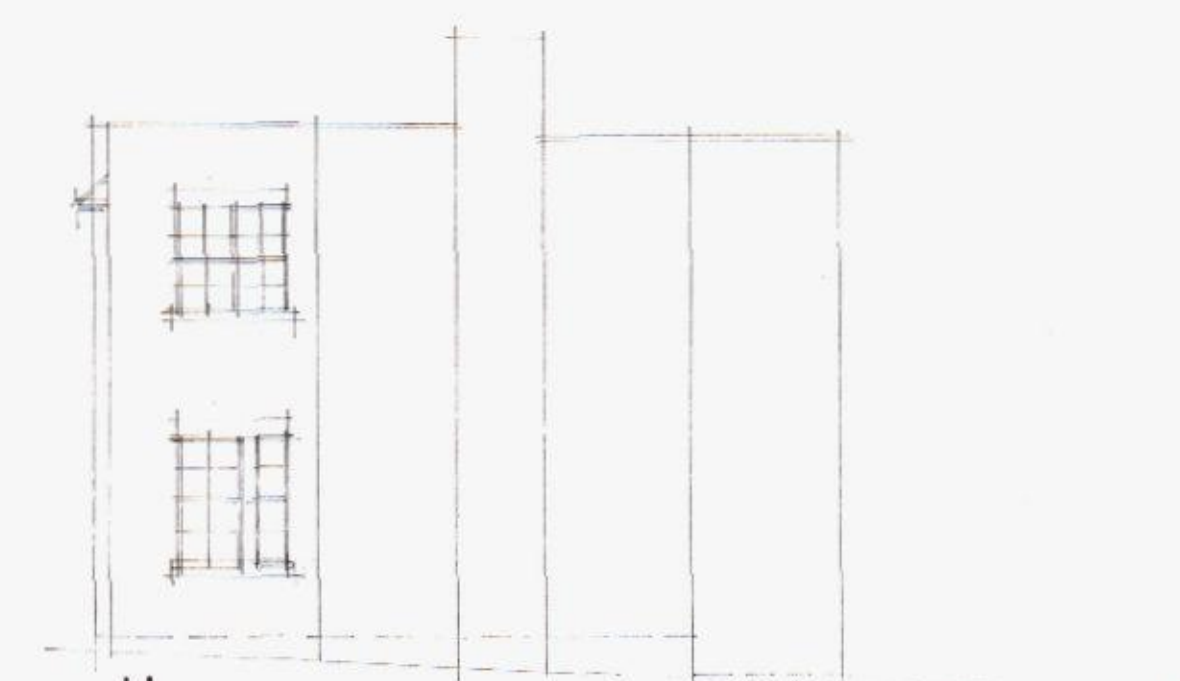

side

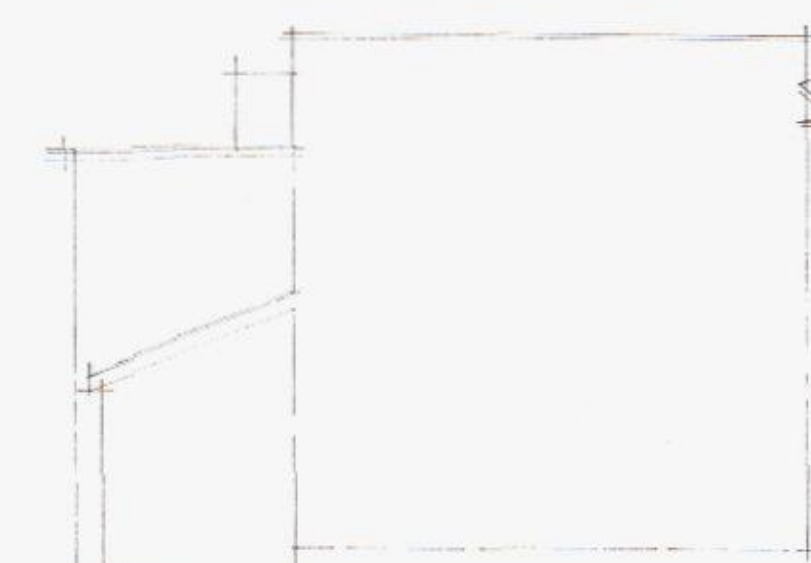

side

|   |      |          |
|---|------|----------|
| A   | Date | Revision |
| © copyright   |      |          |
| <b>THORNS-YOUNG</b><br>ARCHITECTURAL   |      |          |
| <b>THORNS-YOUNG LTD</b><br>CHARTERED BUILDING CONSULTANTS<br>232 London Road, North End, Portsmouth PO2 9JG<br>Tel: (023) 9267 2883 Fax: (023) 9266 1457<br>Website: www.thornsyong.co.uk |      |          |
| Client   |      |          |
| MR. S. FRANKS   |      |          |
| Job Title   |      |          |
| 39, ANGLADE ROAD<br>WATERLOOVILLE   |      |          |
| Drawing Title   |      |          |
| EXISTING PLANS<br>AND ELEVATIONS   |      |          |
| Scale   |      |          |
| 1:50 + 1:100   |      |          |
| Date   |      |          |
| NOV. 2012   |      |          |
| Drawn by   |      |          |
| CMC   |      |          |
| Org. No.   | Rev. |          |
| 5162:12:1   |      |          |

