



All dimensions to be checked on site.
 Wyvern Architects - Devizes Ltd. should be notified of
 any discrepancies or inconsistencies on the drawing
 before proceeding with the works.
 OS map with sanction of HM Stationary Office.
 Crown copyright reserved.

Revision

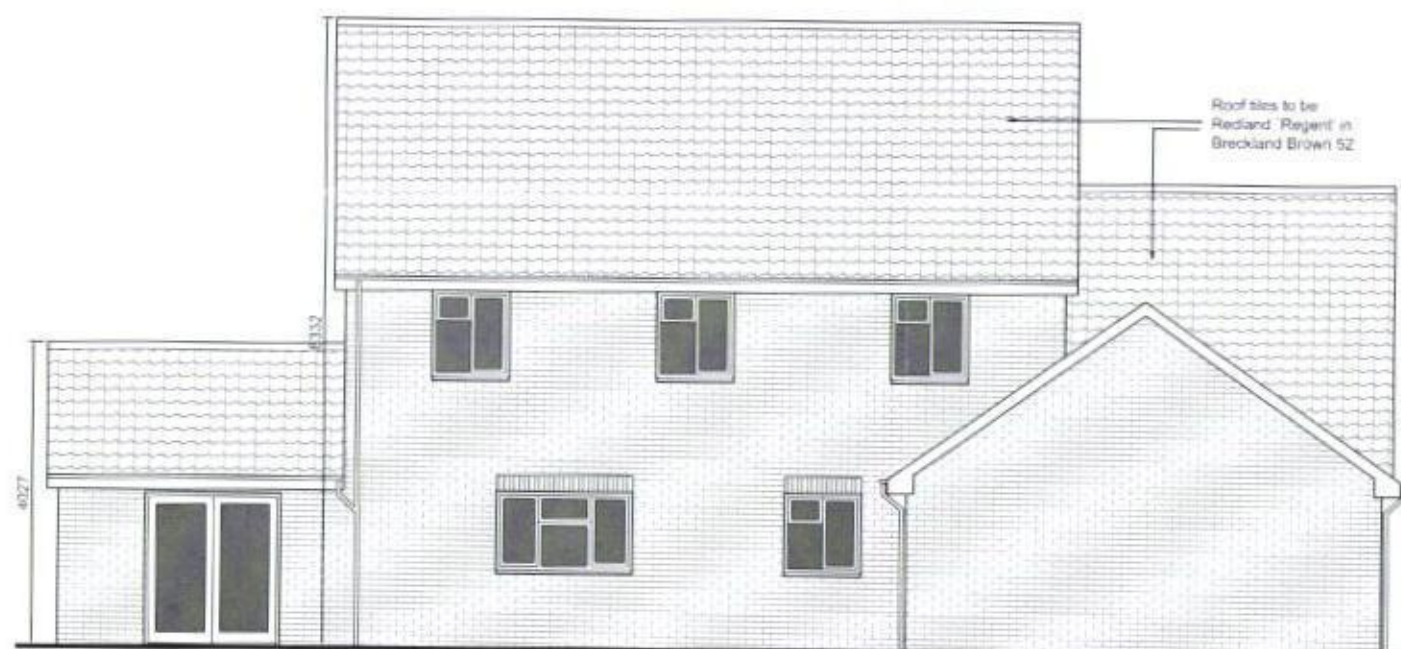

Rear Elevation (West) 1:100

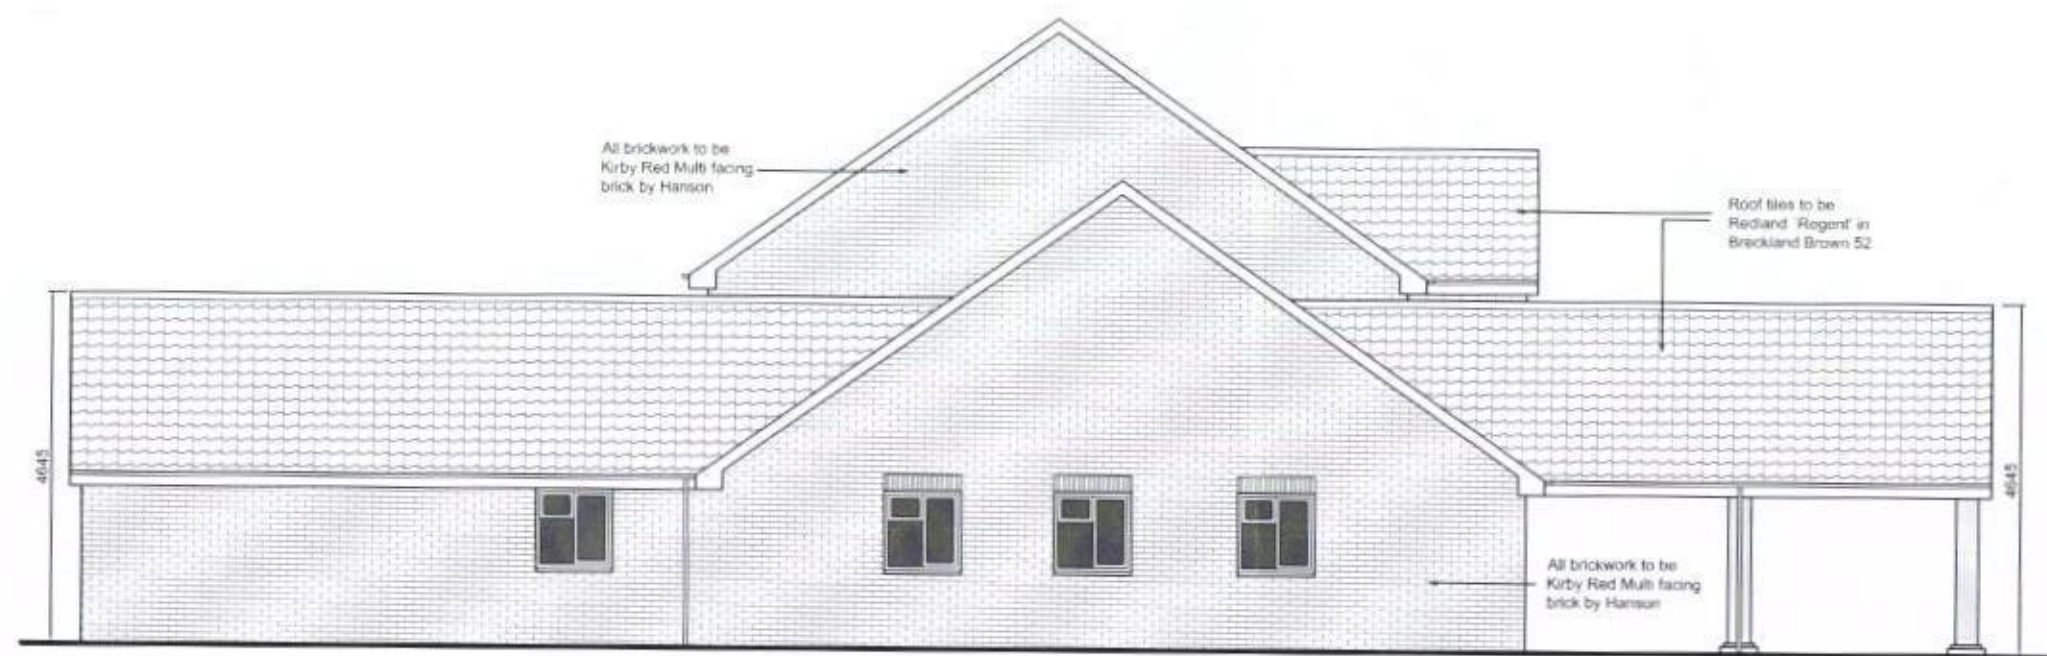

Side Elevation (South) 1:100

Wyvern

Architects - Devizes Ltd

10 Long Street, Devizes, Wiltshire SN10 1NL
 Telephone: (01380) 723532
 Fax: (01380) 726304
 DX: 42912 DEVIZES
 Email: wyvernexpert@btconnect.com

Client

Coffin Mew LLP
 on behalf of
 Andrew Day

Project

41 Hulbert Road
 Havant
 Hampshire, PO9 3TA

Drawing

Elevations as Proposed

Project No. 12168A	Dwg No. 104	Scale as shown @A3
-----------------------	----------------	-----------------------

Date Oct 2012	Drawn By JPS
------------------	-----------------

Registered Office
 Registered in England
 Registration No. 4867306

Directors:
 Michael F Valentine
 Thomas M Wethers
 Steven B Woodley
 Alan A Wibberley