




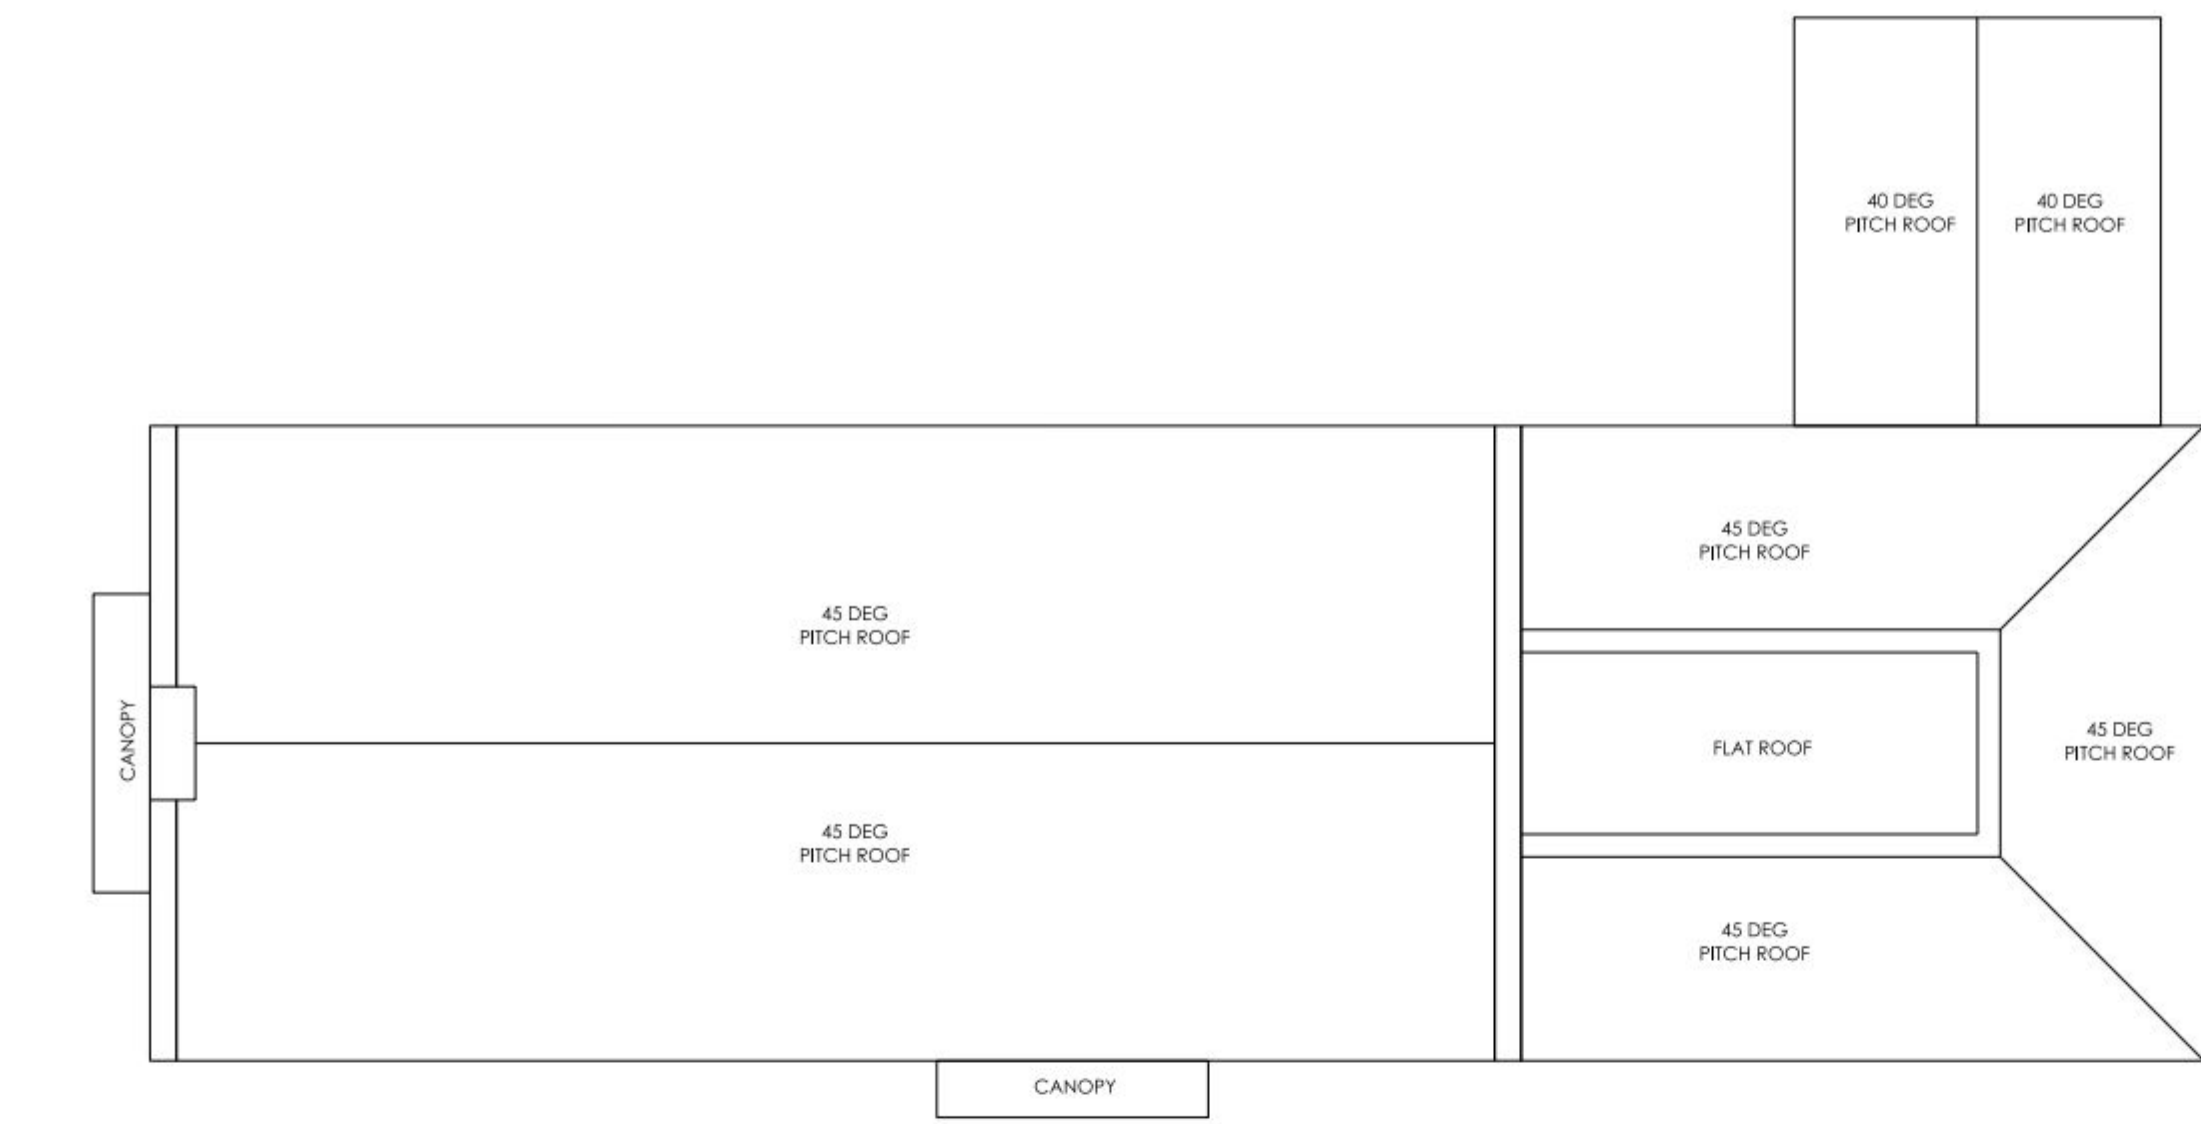

ROOF PLAN

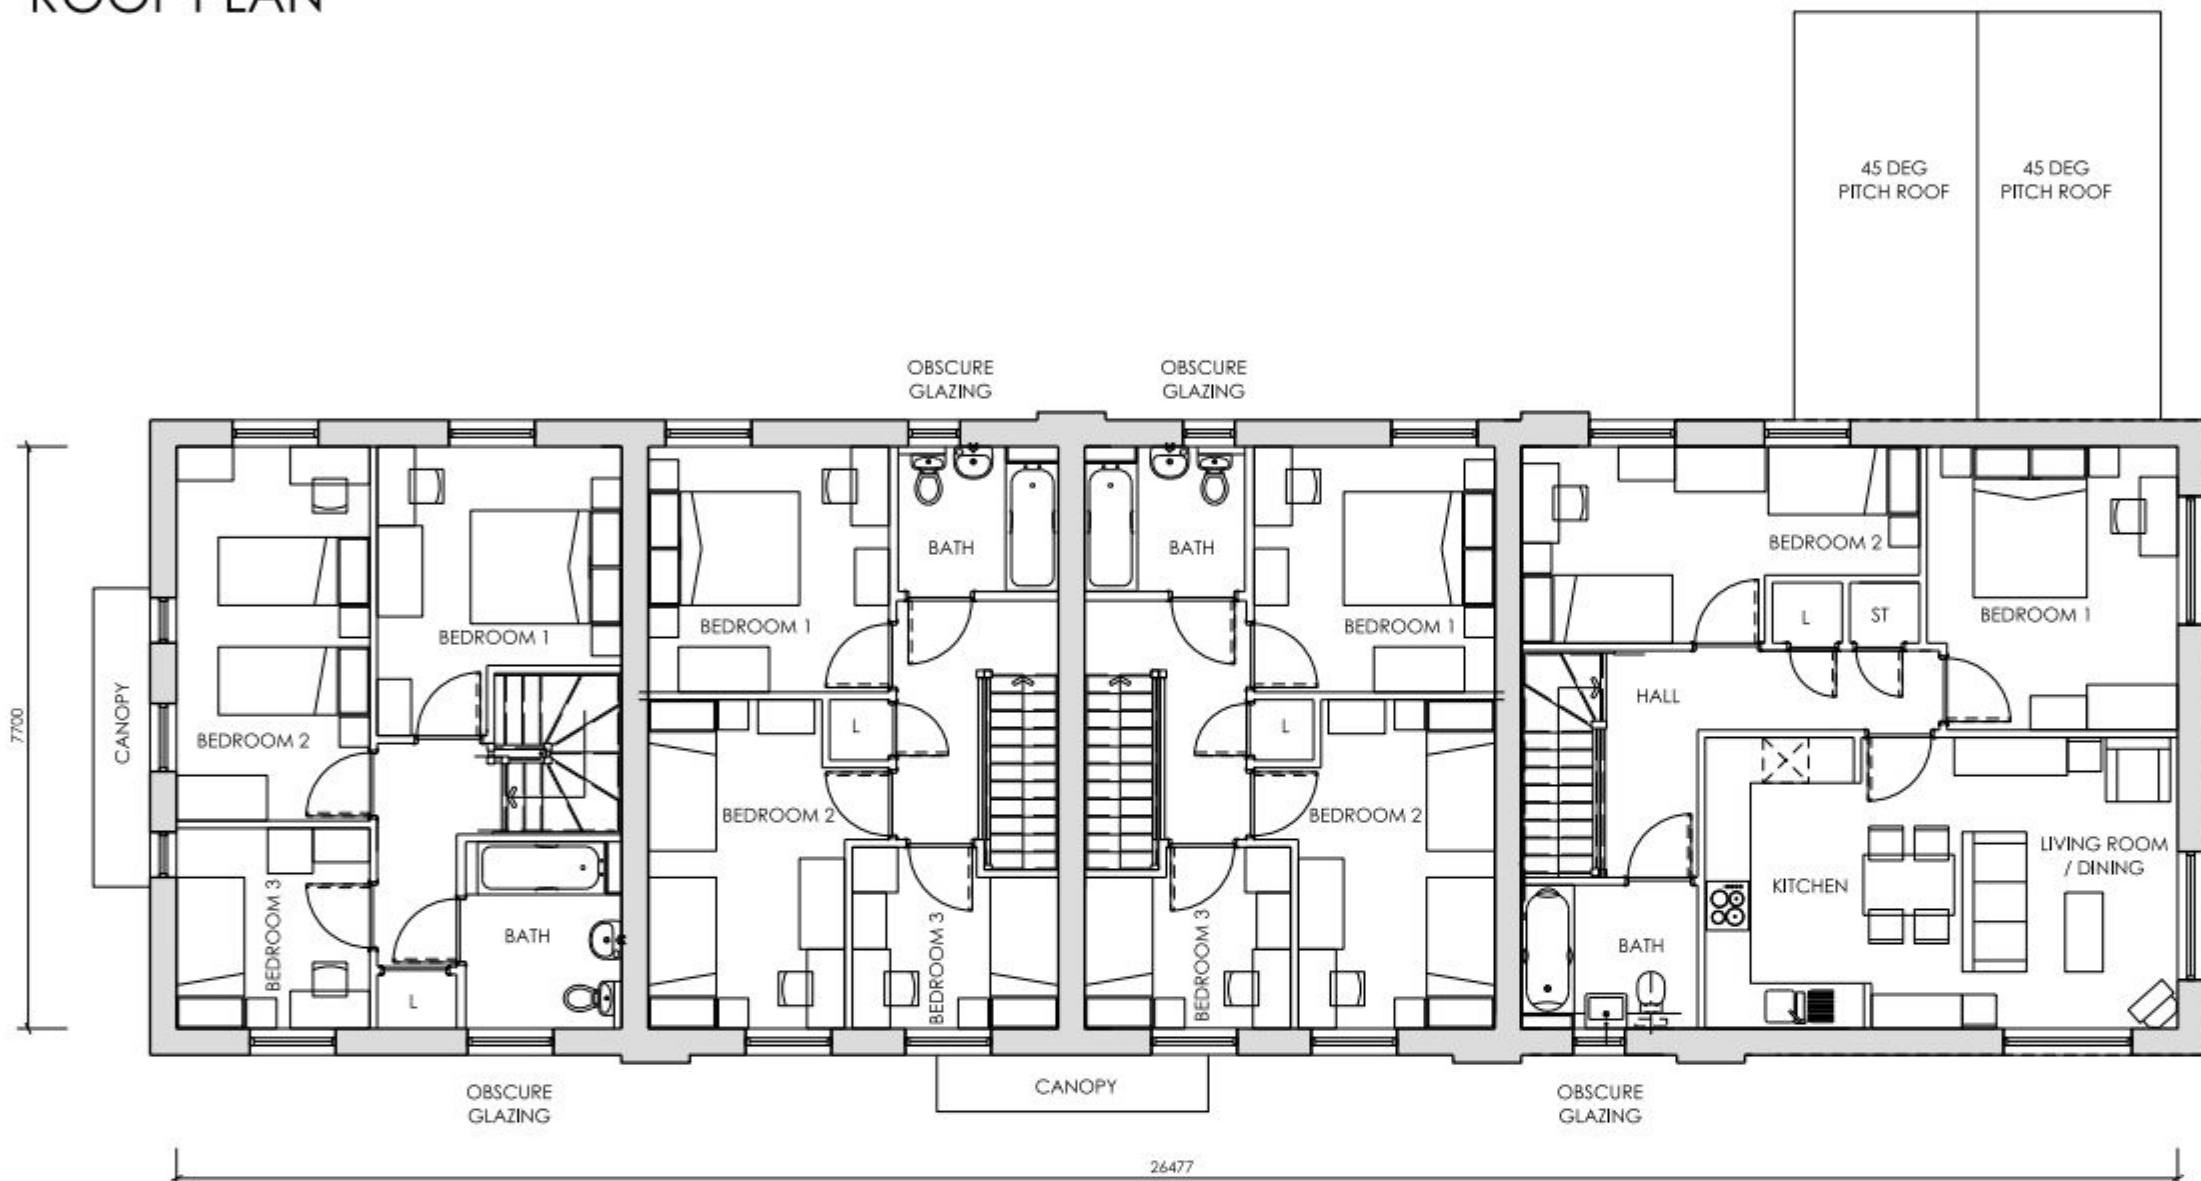

FIRST FLOOR PLAN

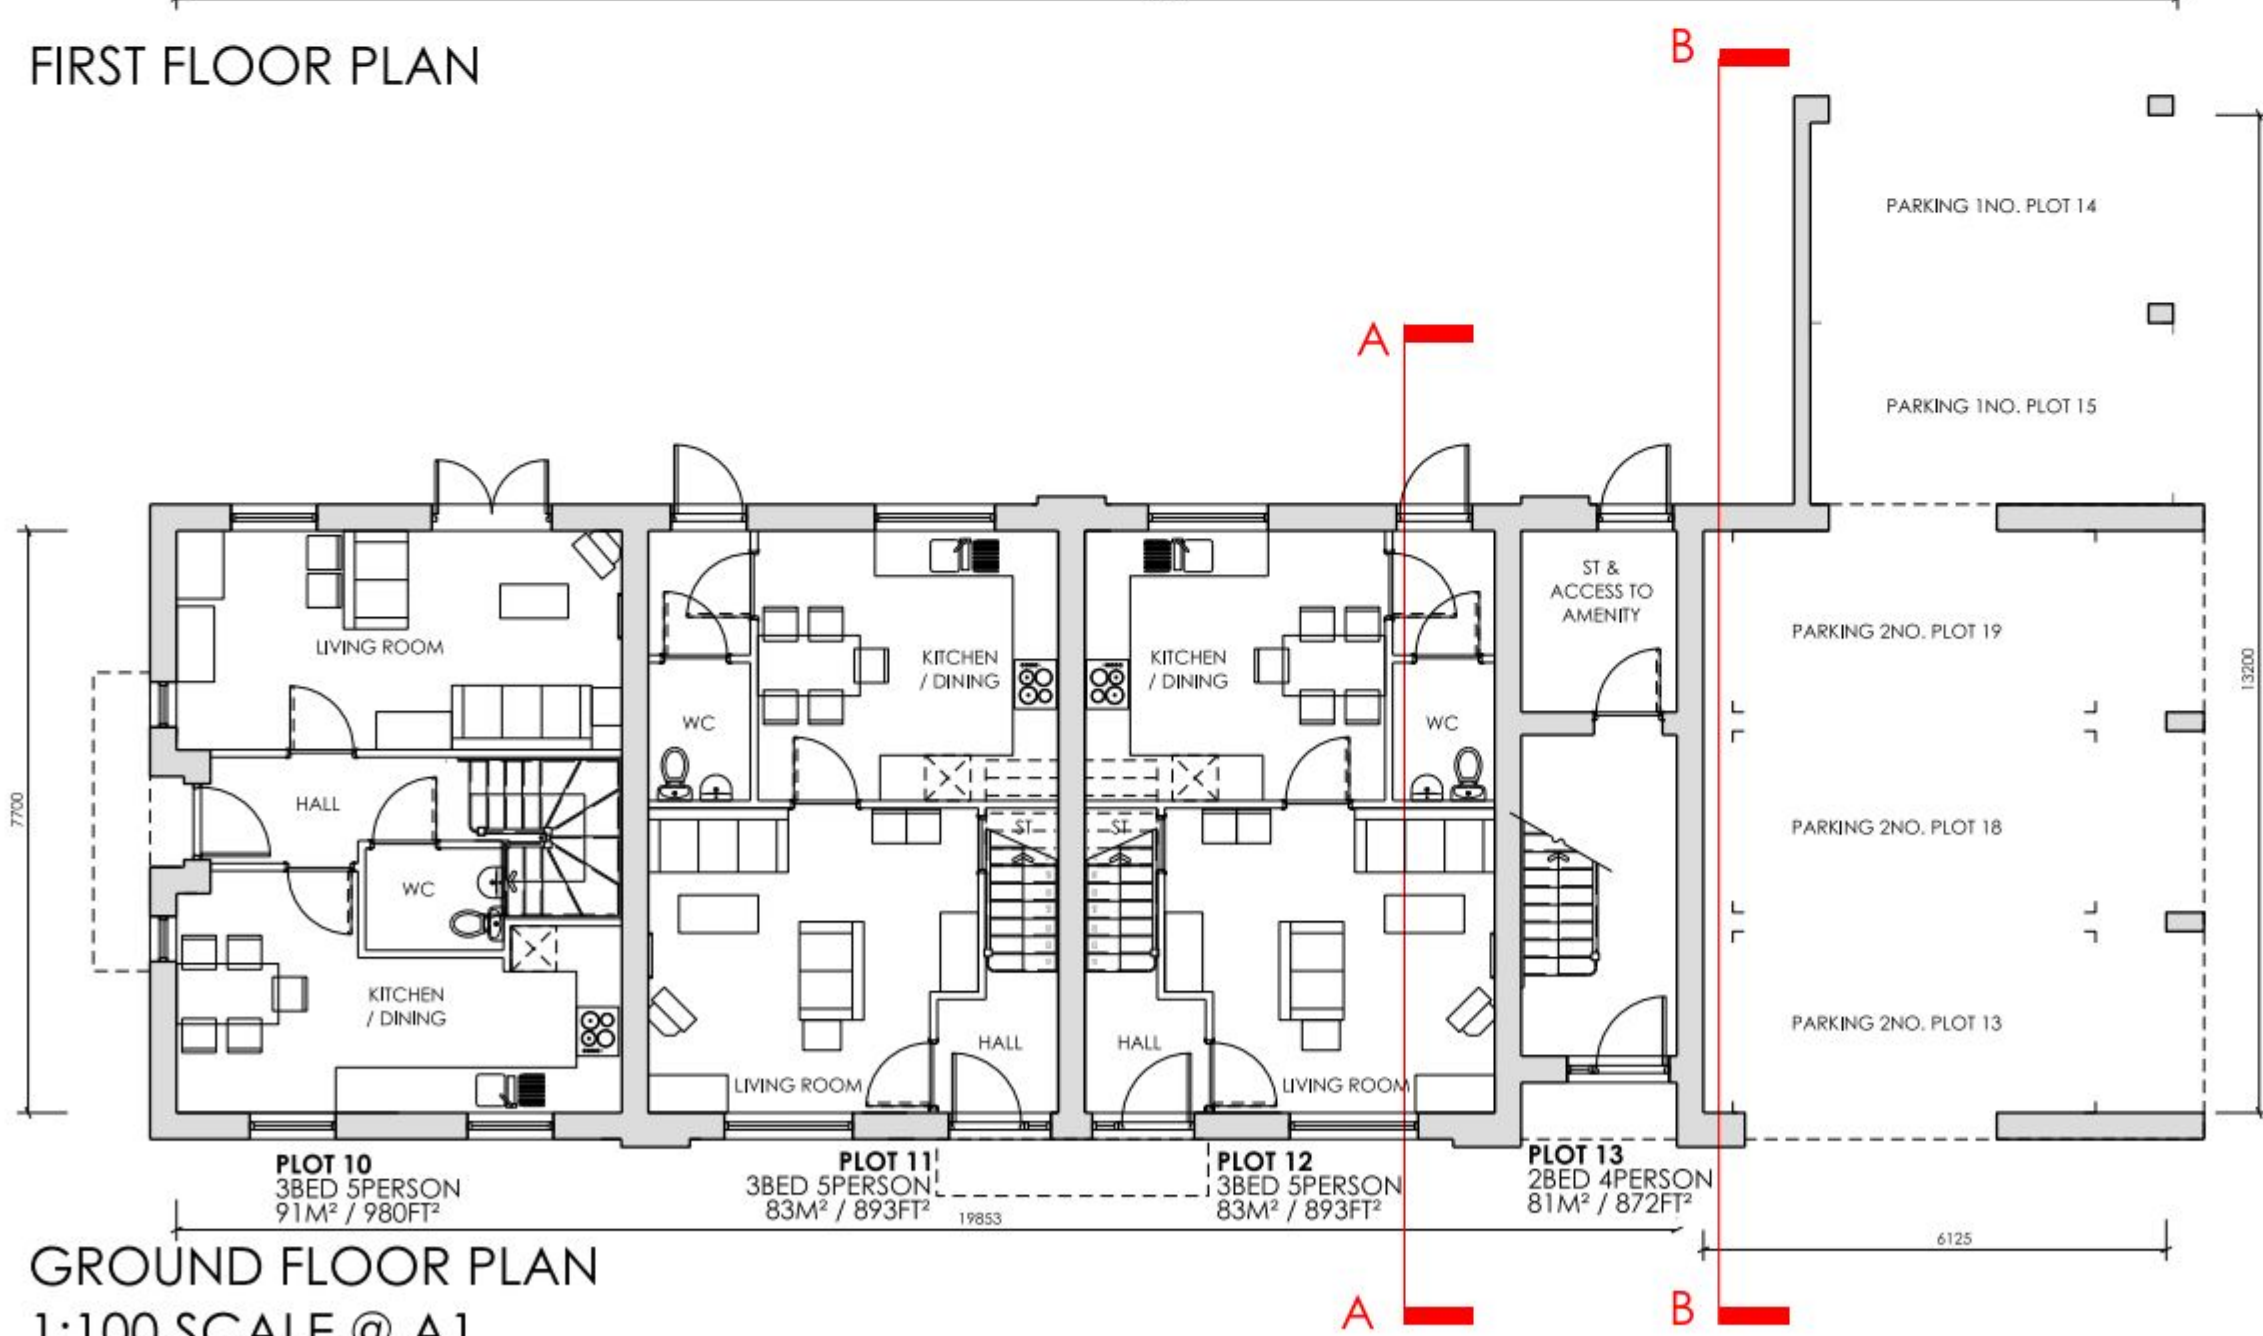

GROUND FLOOR PLAN
1:100 SCALE @ A1

MATERIALS KEY	WALLS			
	01	Multi stock brickwork	18	White eaves, verge,soffit and bargeboards
	02	Red face brickwork, brick detail, brick header detail	19	Metal chimney flue
	03	Vertical natural timber cladding		
	04	Horizontal dark grey timber cladding		
	05	White smooth faced render to key gable features		
	06	Pre-cast stone cill, header and stone gable detail		
	07	Red brick cill detail		
	ROOF/EAVES/VERGES/SOFFITS/RAINWATER GOODS		WINDOWS/DOOR AND GLAZING SYSTEMS	
	10	Blue/black slate with matching ridge + hip slates	20	White UPVC framed window,doors & glazing systems
11	Red/brown plain clay tiles	21	Velux roof lights	
12	Orange plain clay tiles	22	Grey aluminium/timber composite window and doors	
13	Grey pressed metal cappings/ trims to flat roof parapet walls etc			
14	Black UPVC rainwater goods			
15	Grey leadwork			
16	Gray coloured dormers			
17	precast gable top features			
		DOORS/PORCHES/GUARDINGS		
		30	Profiled front doors, to style shown	
		31	White framed glazed main entrance doors to apartments	
		32	Painted profiled/louvered doors and screens to cycles and bin stores etc	
		33	Profiled steel garage doors to style shown	
		34	Pressed metal fascias to canopies/ porches	
		35	Metal railing/guarding to balconies	
		36	Painted steel gates/railings	
		37	timber feature privacy fence	



FRONT ELEVATION




SIDE ELEVATION



REAR ELEVATION





SIDE ELEVATION

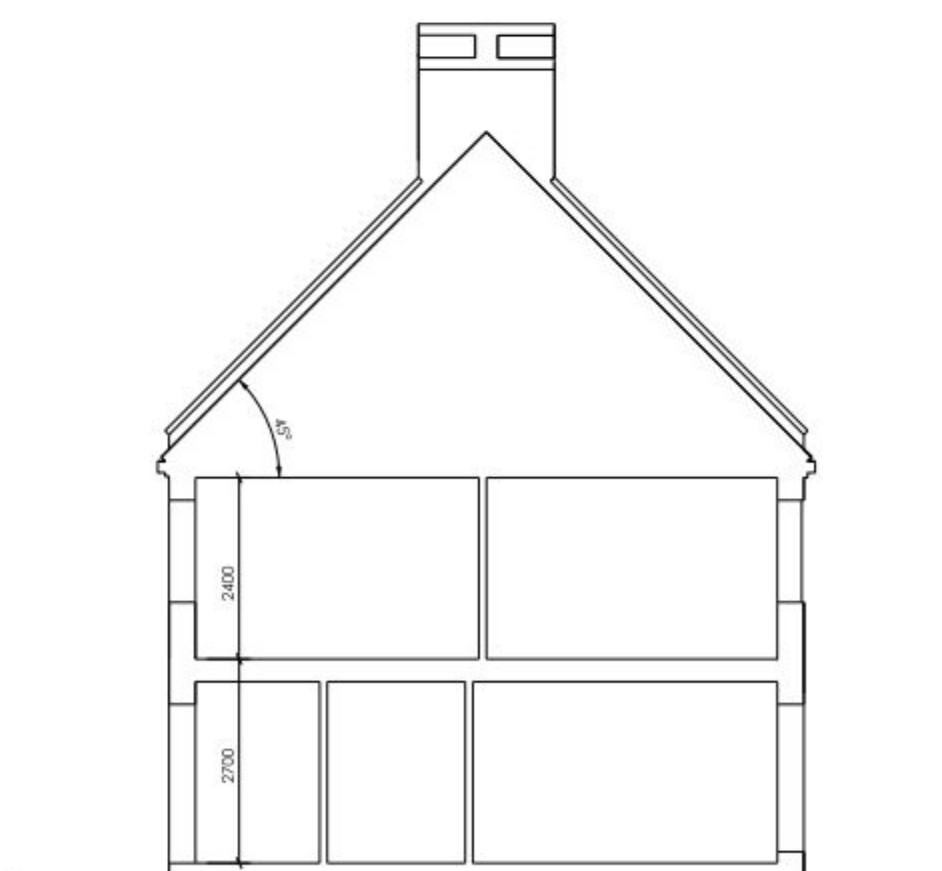

SECTION A-A



SECTION B-B

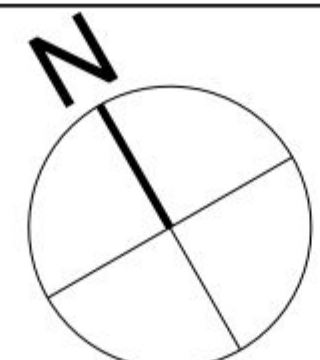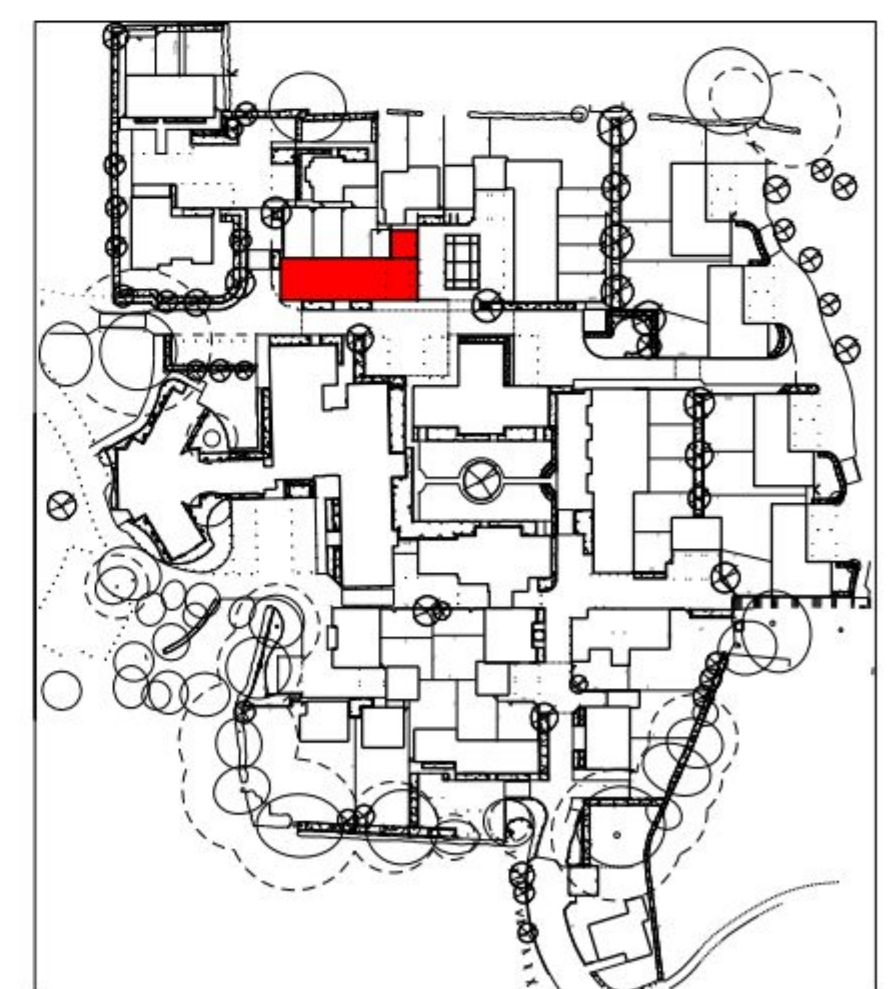

IMPORTANT NOTE FOR USE OF THIS DRAWING: THIS DRAWING HAS BEEN PRODUCED SPECIFICALLY FOR USE ON THE PROJECT. POPE PRIESTLEY ARCHITECTS CANNOT BE HELD RESPONSIBLE FOR REUSE OF THE INFORMATION BY OTHERS FOR ANY PURPOSE OTHER THAN FOR WHICH IT IS SPECIFICALLY INTENDED. THIS DRAWING REFLECTS STANDARDS AGREED FOR THIS PROJECT AND CURRENT AT THE TIME OF PRODUCTION AND WILL NOT BE UPDATED IN ACCORDANCE WITH CHANGING LEGISLATION AND/ OR OTHER REQUIREMENTS.

SCALE BAR = 10mm INTERVALS AT TRUE SCALE

POPE PRIESTLEY ARCHITECTS			
ARCHITECTURE TOWN PLANNING URBAN DESIGN			
FERRY HOUSE, CANUTE ROAD, SOUTHAMPTON, HAMPSHIRE, SO14 3PJ. T: +44 (0)23 80332288 F: +44 (0)23 80632886 E: info@popepriestley.co.uk			
CONTRACTORS MUST CHECK ALL DIMENSIONS ON SITE. ON THE DRAWING DIMENSIONS ARE TO BE USED FOR INFORMATION ONLY. DIMENSIONS ON SITE MAY VARY DUE TO ON-SITE CONDITIONS. DIMENSIONS ON THIS DRAWING ARE TO BE USED FOR INFORMATION ONLY.			
ST MICHAEL'S CONVENT LONDON ROAD WATERLOOVILLE HAMPSHIRE		BLOCK D AFFORDABLE PLANS, SECTIONS & ELEVATIONS PLOTS 10,11,12,13	
SCALE 9 AT 1:100	DATE MAY 2012	AUTHOR -	CHECK -
DRAWING NO. PP1144/ 123-00		REVISION P1	