




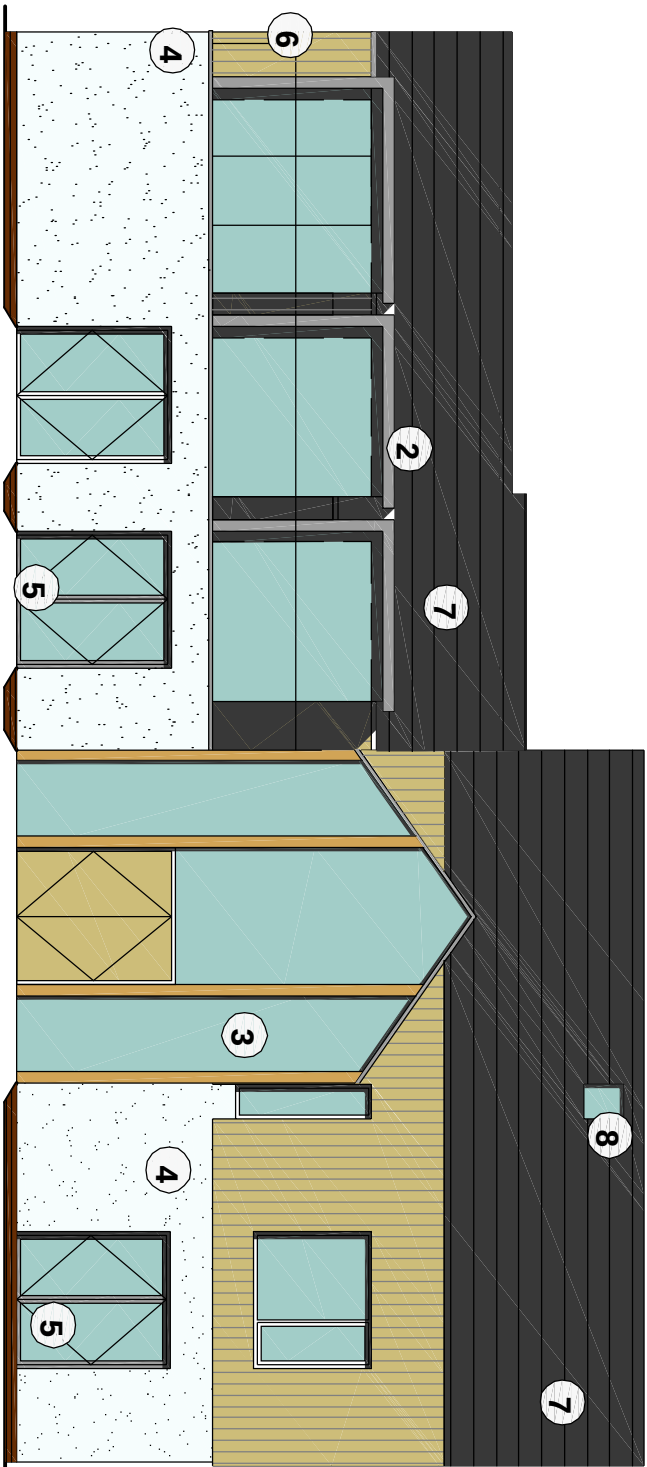


proposed south west elevation

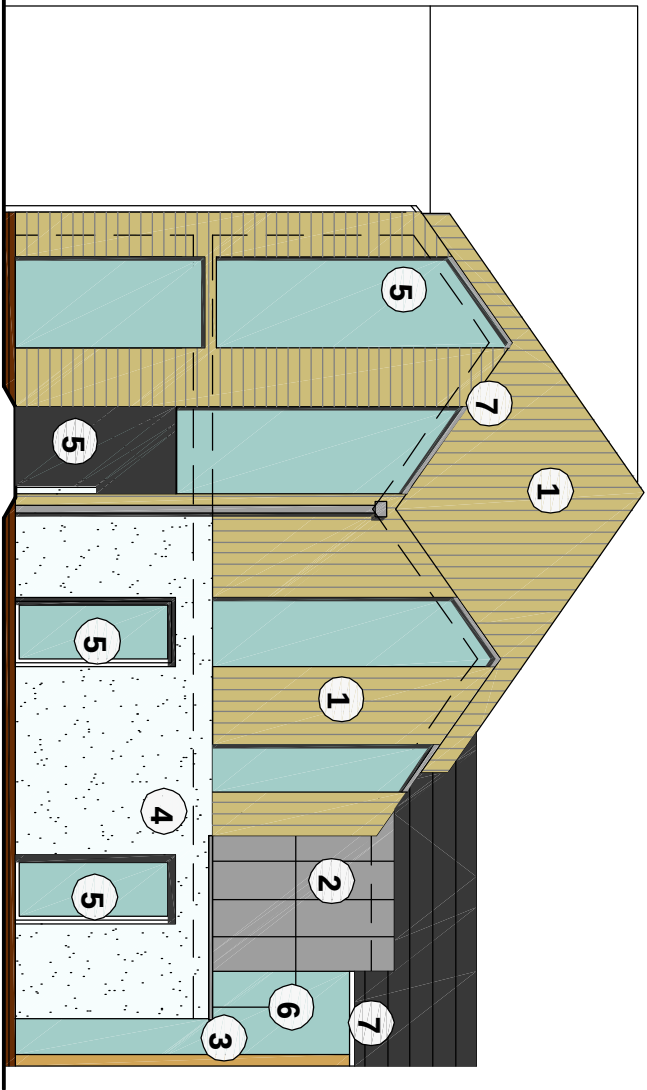

proposed north west elevation

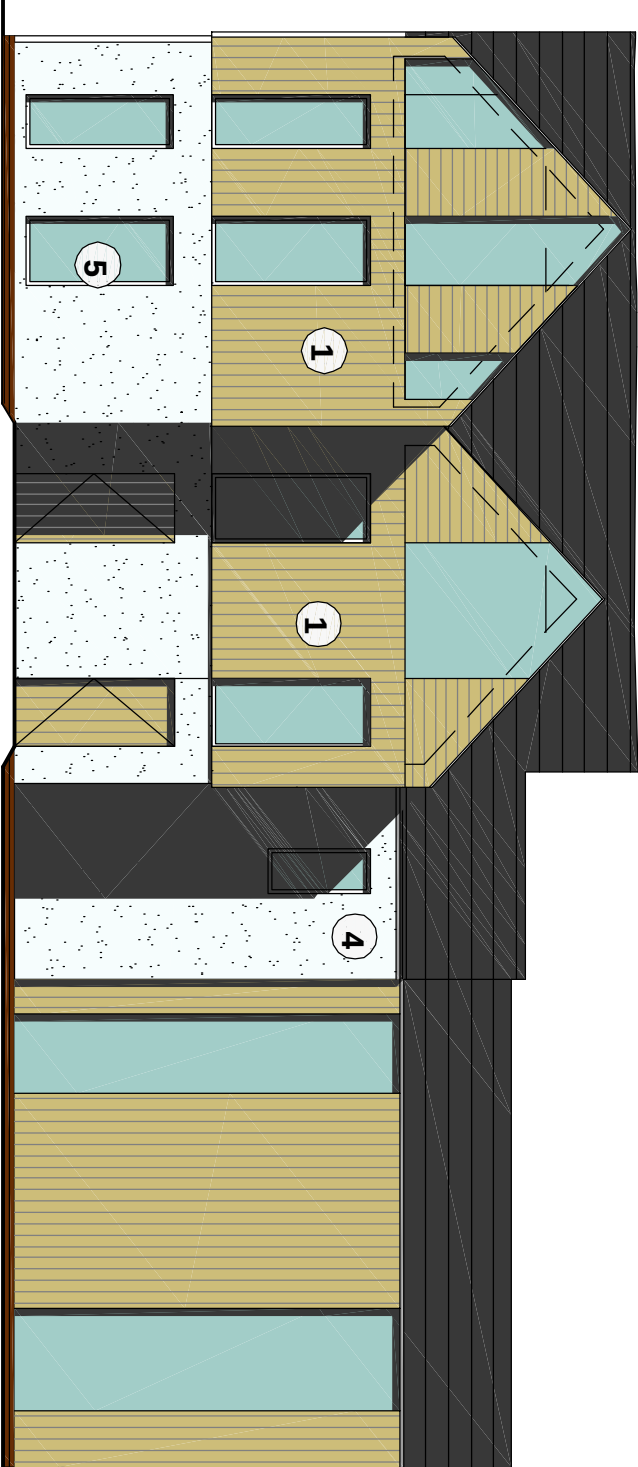

proposed north east elevation

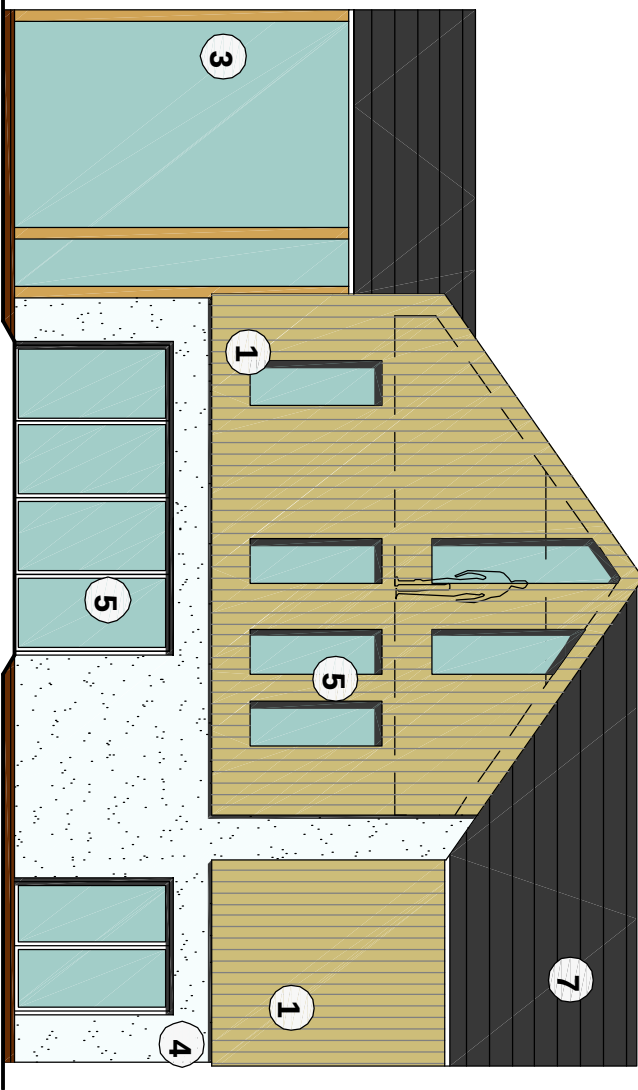

proposed south east elevation



1 timber weatherboarding



2 metal standing seam finish



3 modern style oak framing



4 white render



5 composite windows

6 glazed balustrading



7 slate roof



8 flush-glazed rooflight

this drawing is not for construction
this drawing is the property of:
dwell design
28 beaconsfield avenue
cosham
portsmouth
po6 2pt

revisions

scale bars

1:100

0

1

2

5

scale 1:100 @ A3

job name deantail

date sept 12

job number 13011 drawing number (pl)14

drawing name proposed house elevations

status planning

revision

dwell design ltd