



Blue line = outline section through existing dwelling.
Green line = outline section through 84 West Street.

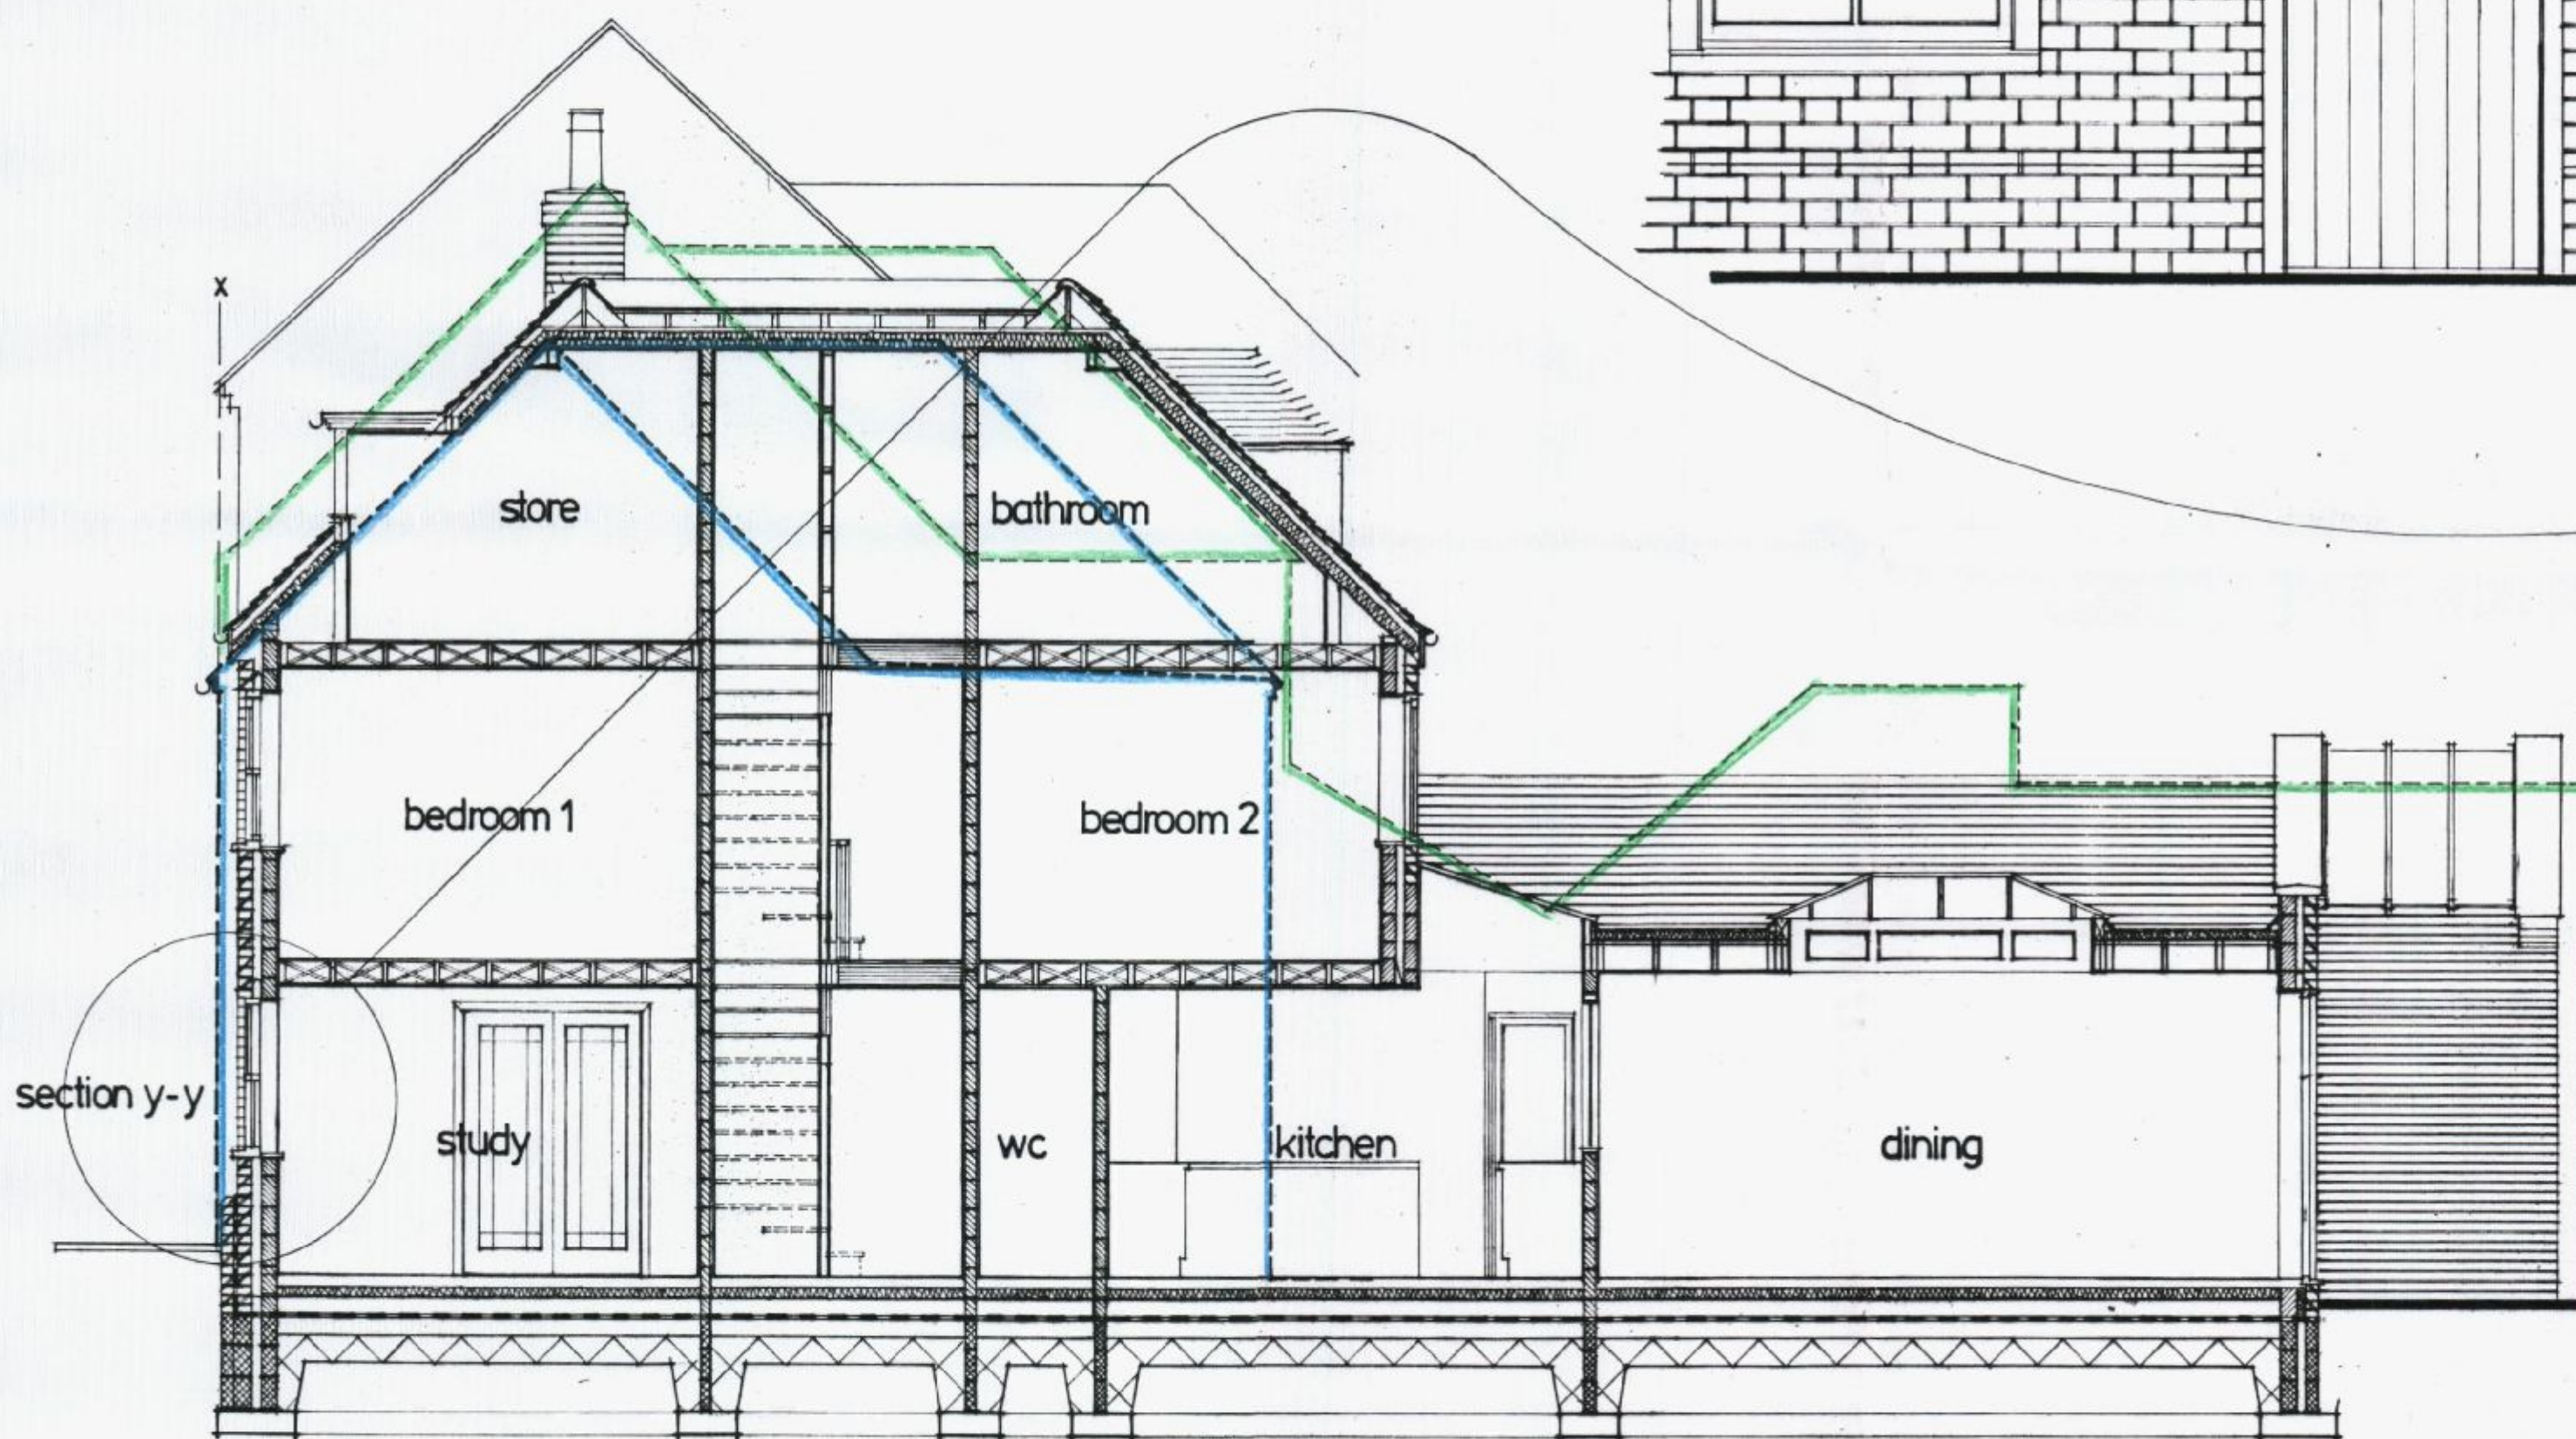

section y-y

section a-a
1:50

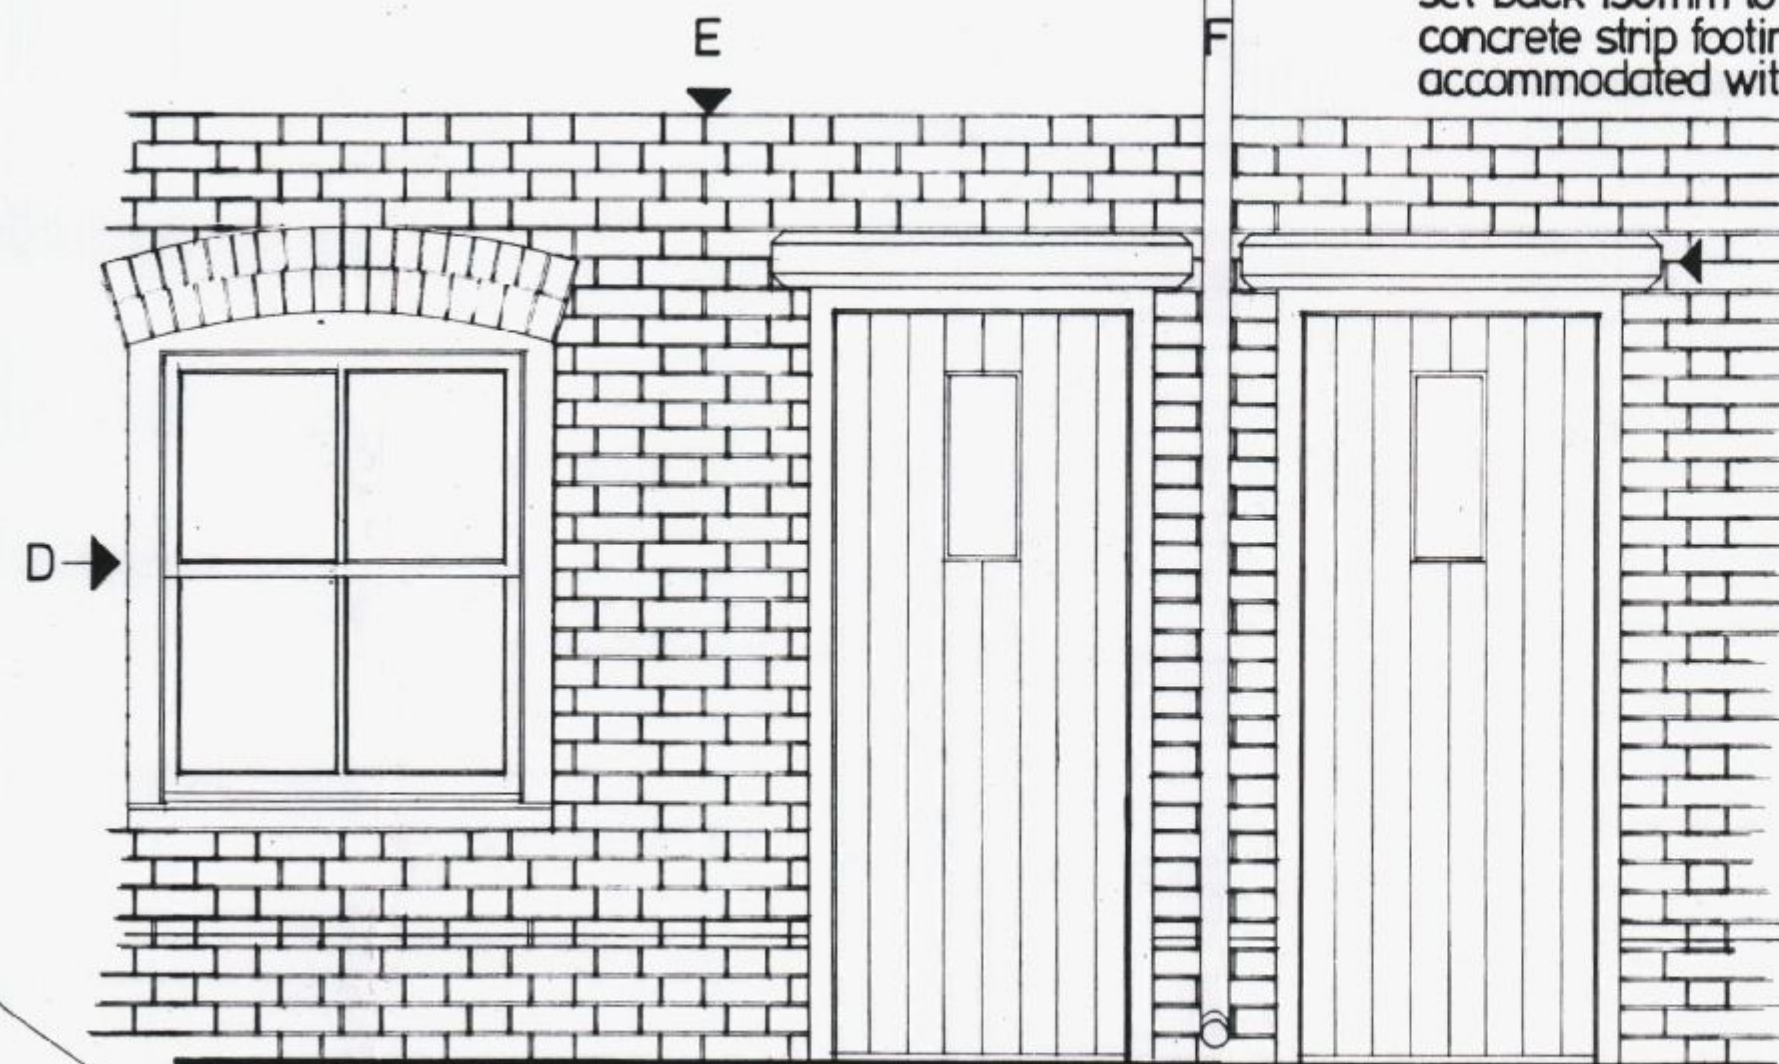

part front elevation
1:20

Line of front face of existing dwelling. New wall line to be set back 150mm to enable concrete strip footing to be accommodated within site.

A

B


C

Notes

- A. 150x150 oak 'canopy' bolted to wall.
- B. 375 high brick plinth to retain tanking, accommodated within X-X.
- C. Bituminous tanking (required as floor to be formed at existing level).
- D. Wooden double-hung sash window (outward-opening onto pavement not permissible).
- E. Facing brickwork in flemish bond.
- F. 75 dia. cast iron rainwater pipe defining properties.

section y-y
1:20

X

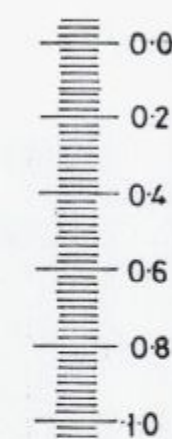

Revisions:

Client:

The Rt Hon & Mrs D Willetts

Drawing title:

Sections

Job title:

Proposed dwellings to replace 86 West Street, Havant, Hampshire. PO9 1LN

Drawn: *RH*

Date: March 2013 Drwg No. 732-05

Roger Hill Building Design
Roger Hill MCAT A&Eng
Chartered Architectural Technologist
30 Tilmore Gardens
Petersfield
Hampshire
GU32 2JE
Fax: 01730 300244
Telephone: 01730 300233
E-mail: roger@rogerhildesign.co.uk

HAVANT BOROUGH COUNCIL
29 APR 2013
RECEIVED