


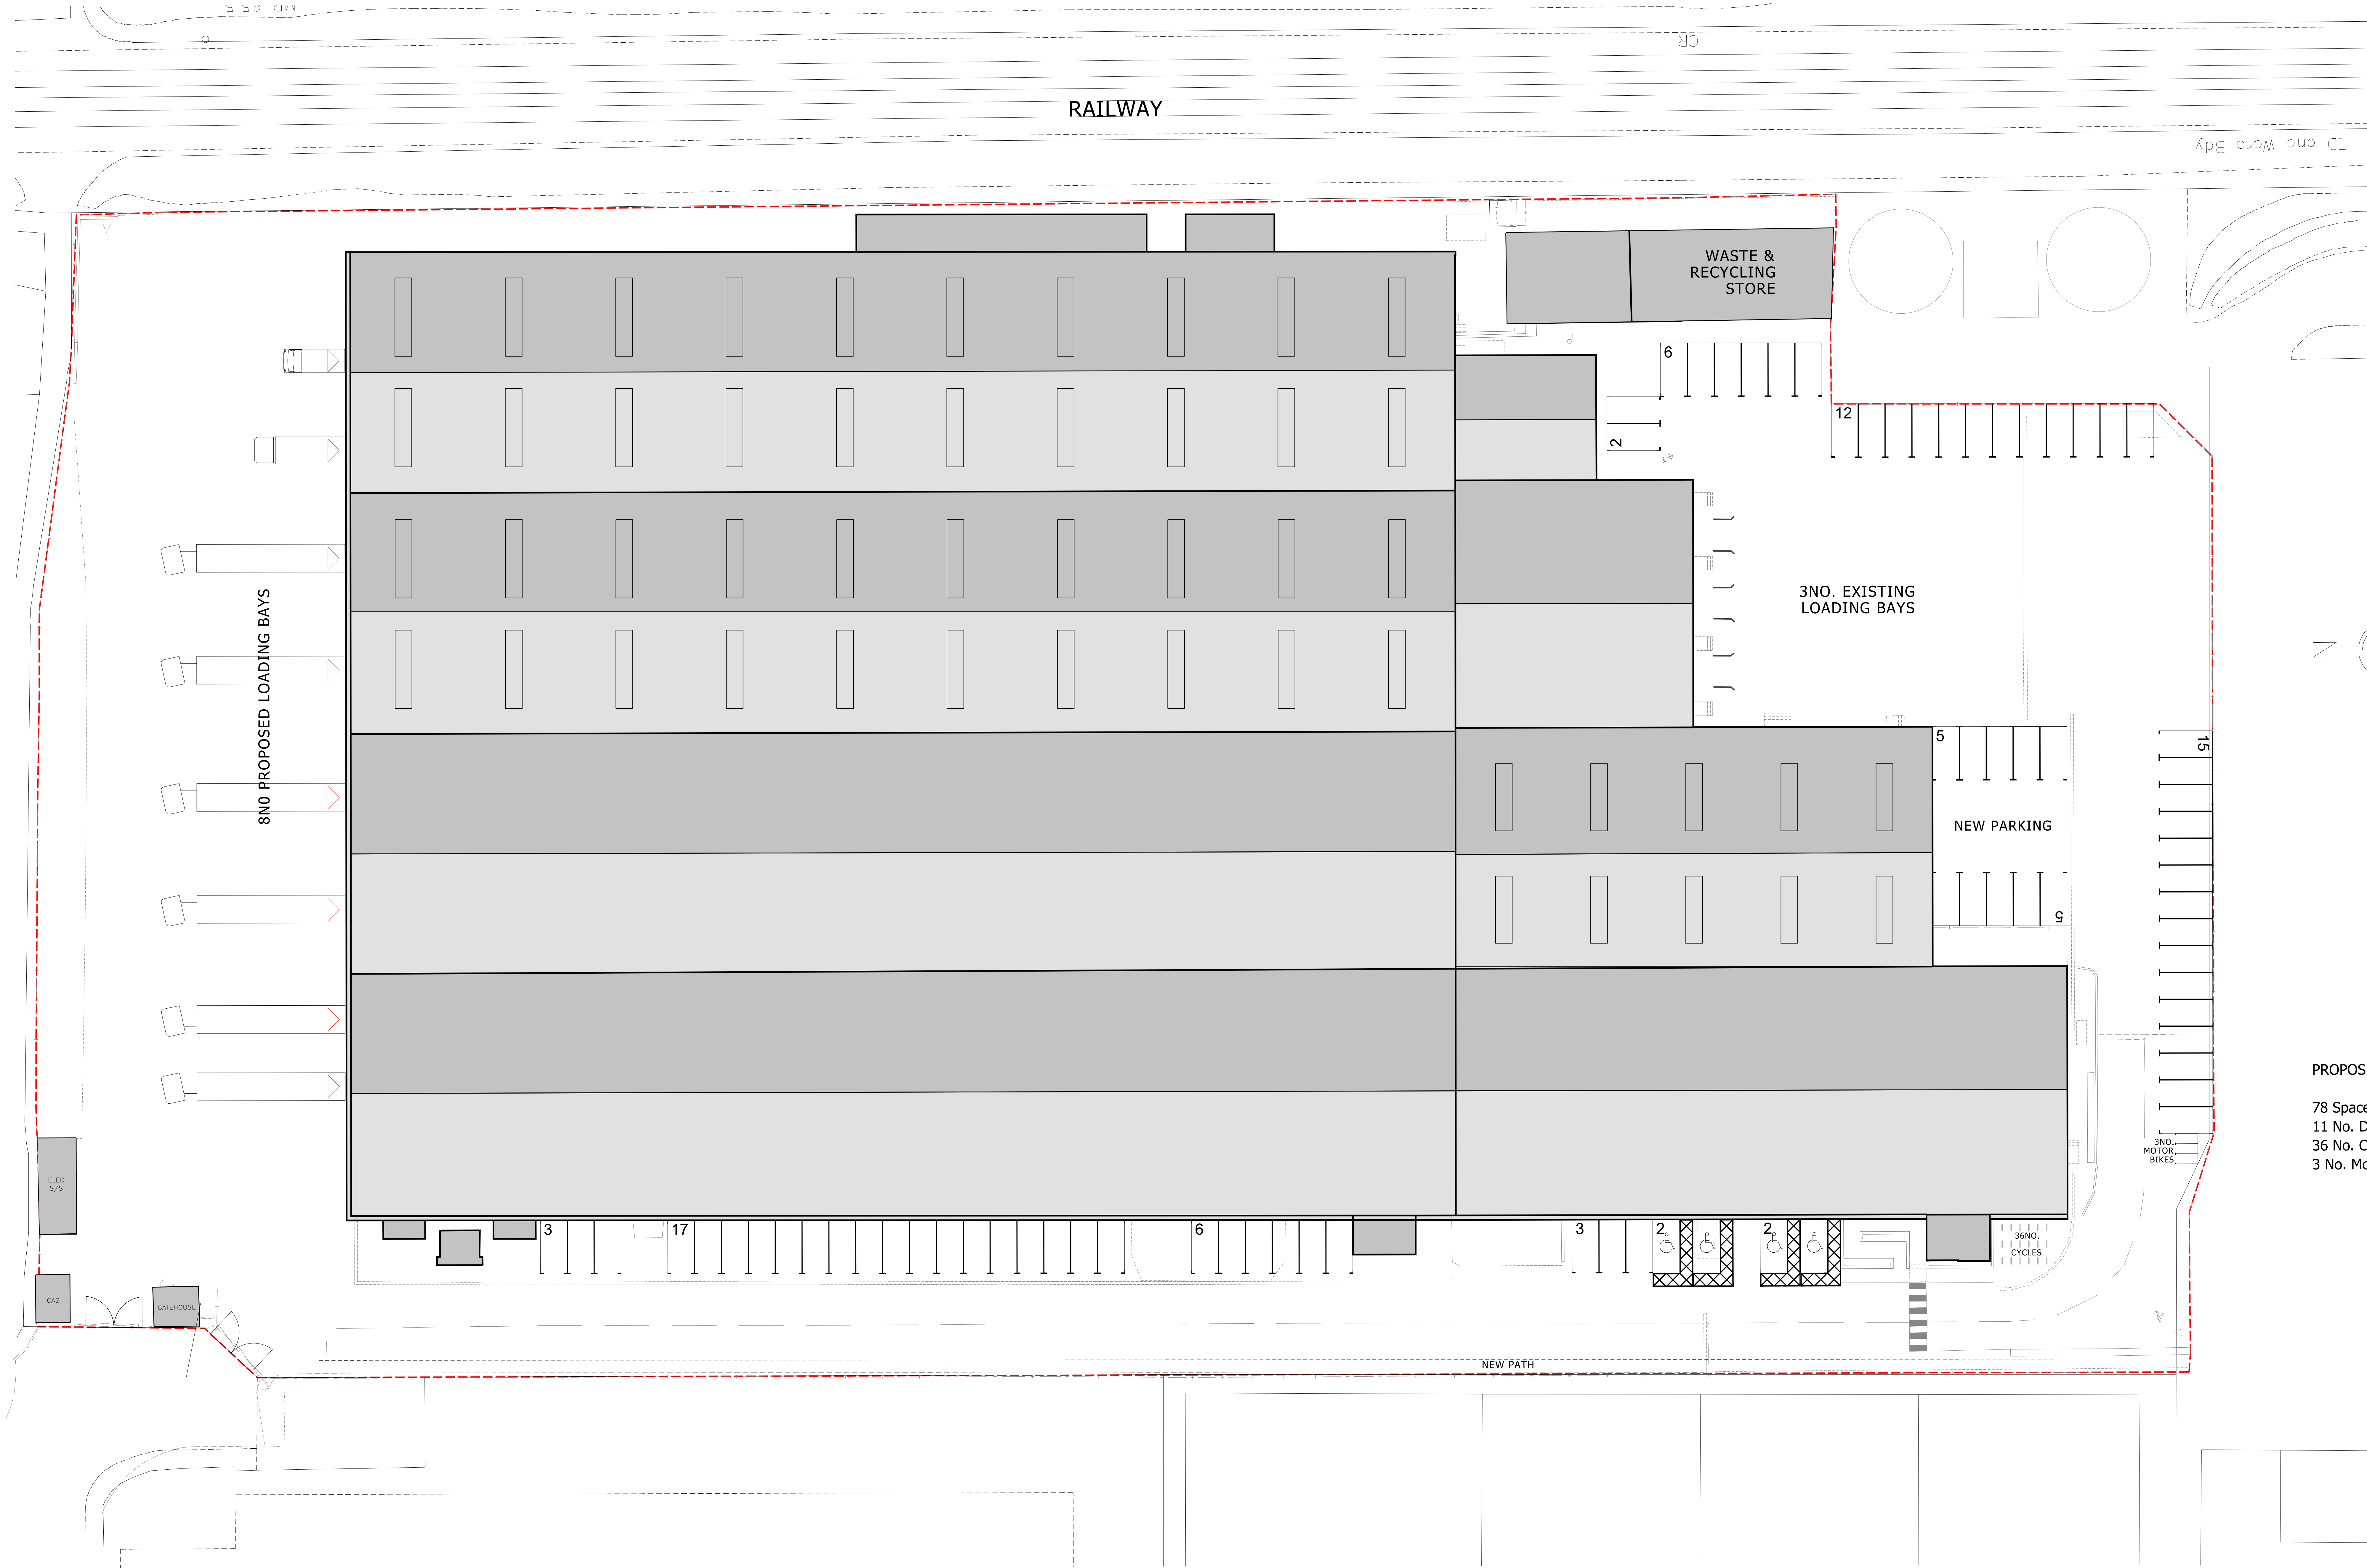

NOTES

Reproduced from the Ordnance Survey map with the permission of the Controller of Her Majesty's Stationary Office. © Crown Copyright
C A Cornish Architects
Licence No. AR161859

Do not scale. Work only to figured dimensions.
Subject to Statutory Approvals.

Where applicable this drawing is to be read in conjunction with other consultants drawings and with the specification.

All dimensions to be checked on site prior to commencement of work.

N.B. SITE BOUNDARY TO BE CONFIRMED

PROPOSED PARKING PROVISION:

78 Spaces inc. 4 disabled
11 No. Delivery bays
36 No. Cycle spaces
3 No. Motorbike spaces

Rev	Description	Chkd	Date
1	Peer House 8-14 Venerem Street London WC1X 8LZ tel +44(0)20 7400 2120 fax +44(0)20 7831 1991 enquiries@cornisharchitects.com www.cornisharchitects.com		

Project
Stanbridge Road
Havant

Dwg Title
Proposed Site Plan

Status
PLANNING

Scale
1:200 @ A0

Date
26.03.13

Dwg No
10887 / TP / 014

Rev -

010 m

1:200 @ A0

26.03.13

10887 / TP / 014

Rev -

Copyright of Cornish Architects ©

cornisharchitects