


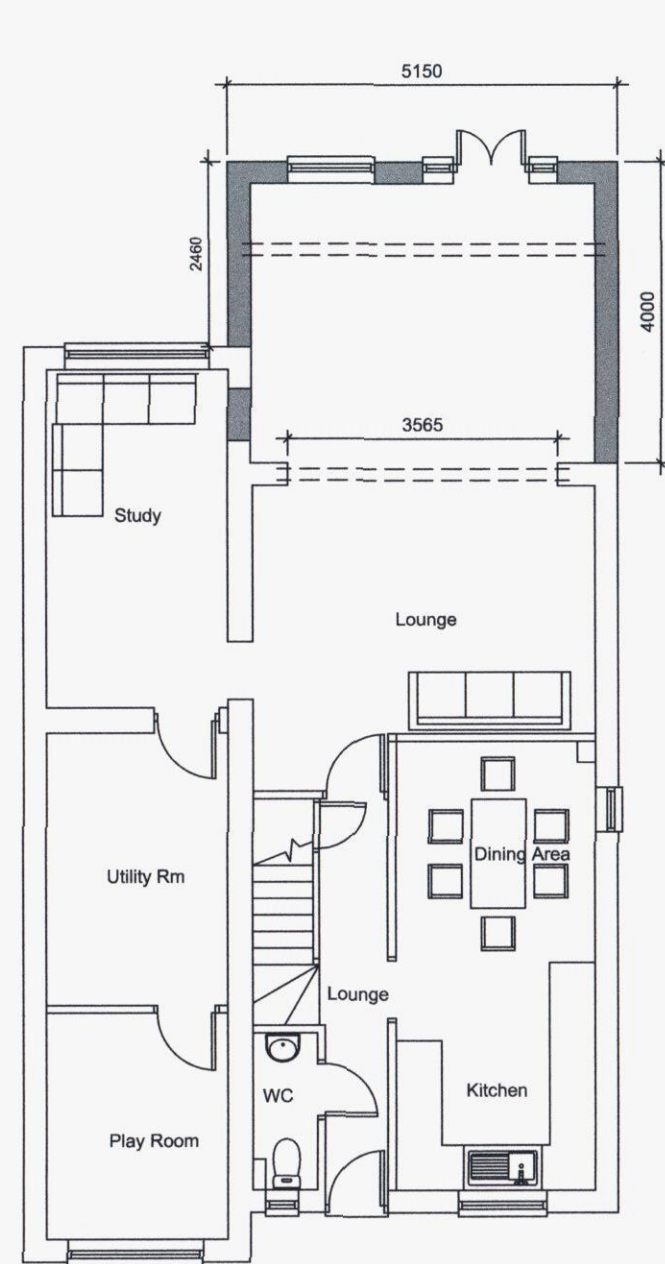


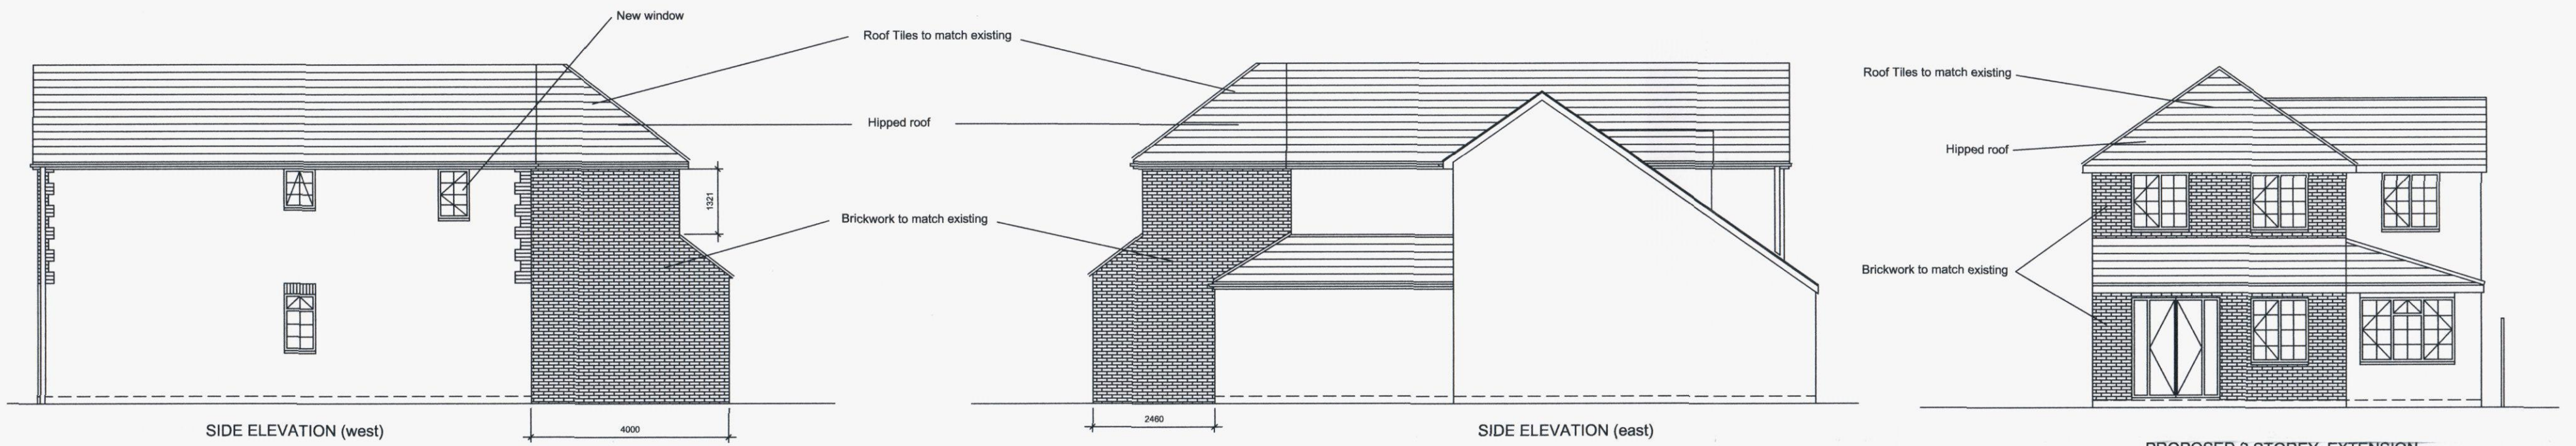

PROPOSED GROUND FLOOR PLAN

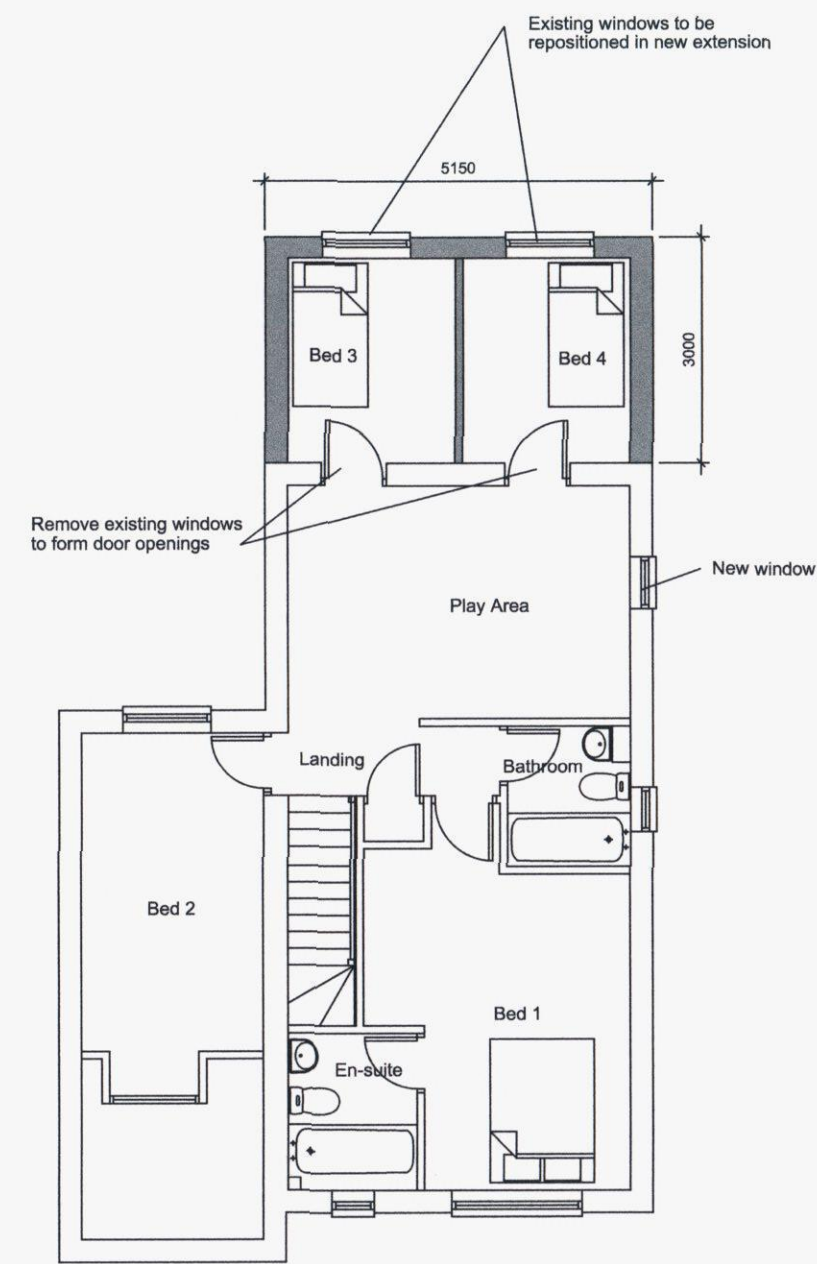

PROPOSED FIRST FLOOR PLAN

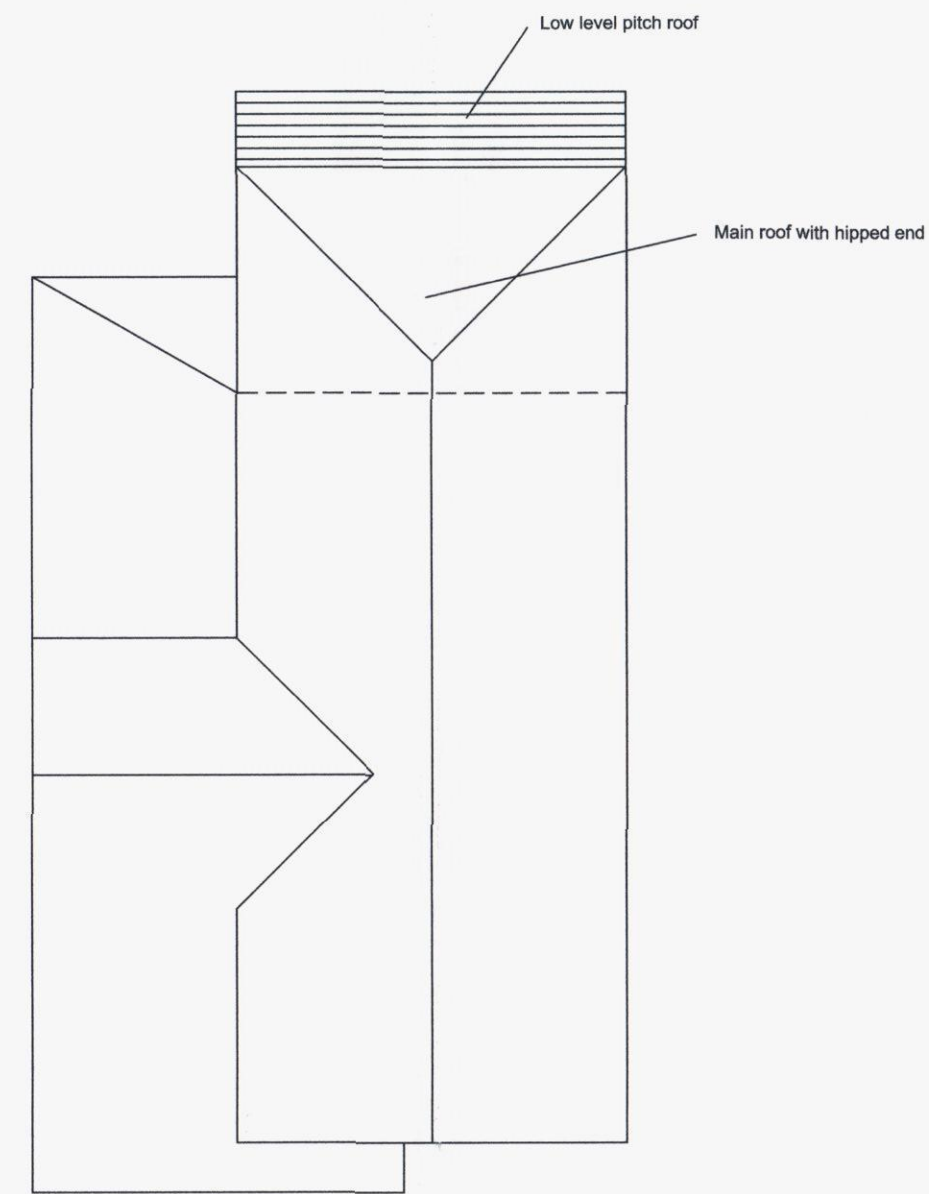

PROPOSED ROOF PLAN



Address:
Proposed 2 Storey Rear Extension to
36 Stakes Road
Purbrook
PO7 5LX

Drawing Title:
Proposed Plans & Elevations

Date:
Oct 2012

Scale:
1:100

Rev: