




Proposed Front Elevation



Proposed Side Elevation

New pitched roof to be finished with concrete interlocking tiles to match church.

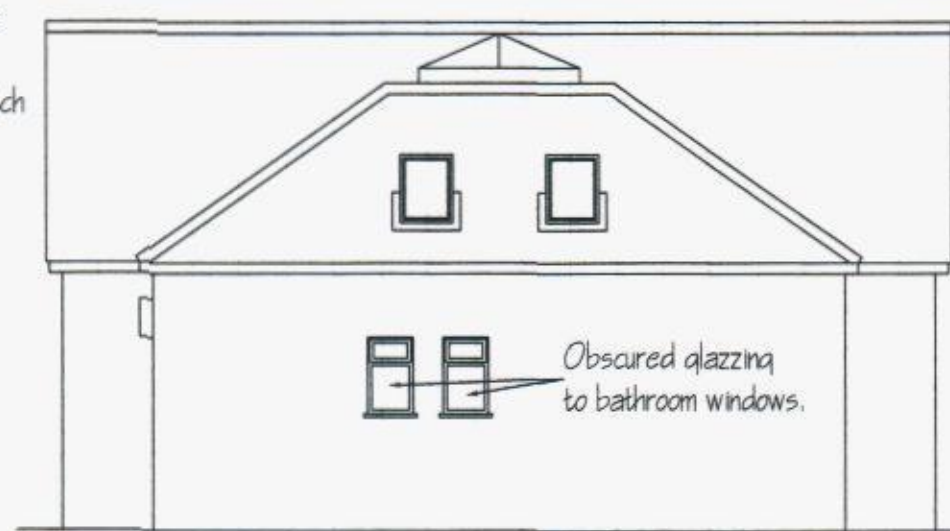

Proposed Rear Elevation



Proposed Side Elevation

External wall to be constructed with yellow facing brick and black work.


Brown UPVC windows to match church.




Section A-A



Section B-B

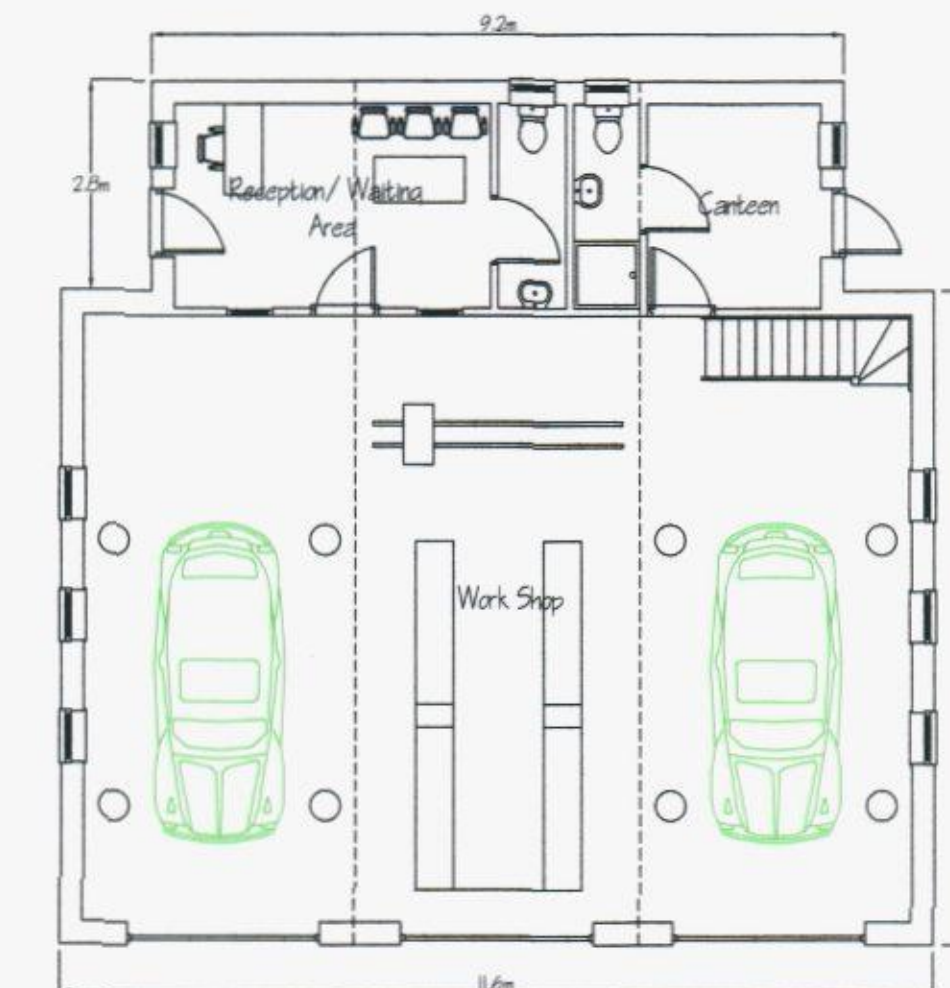


Proposed Ground Floor Plan

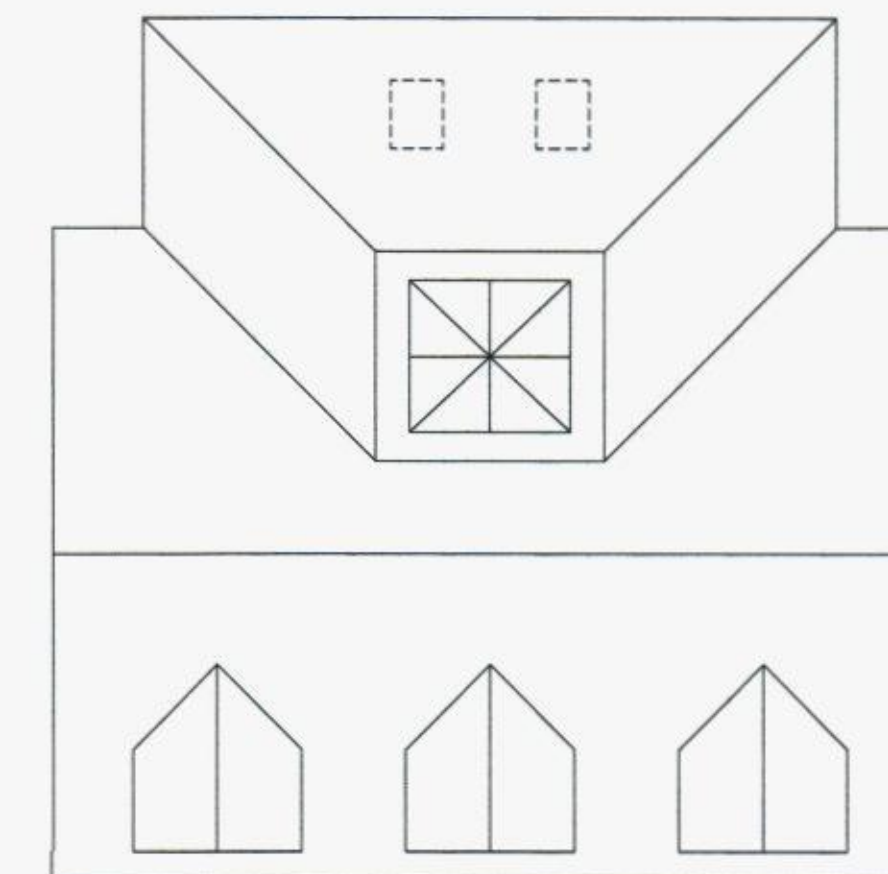

Proposed Roof Plan



20 0 20 40 60 80 100
Metres
Scale 1:1250

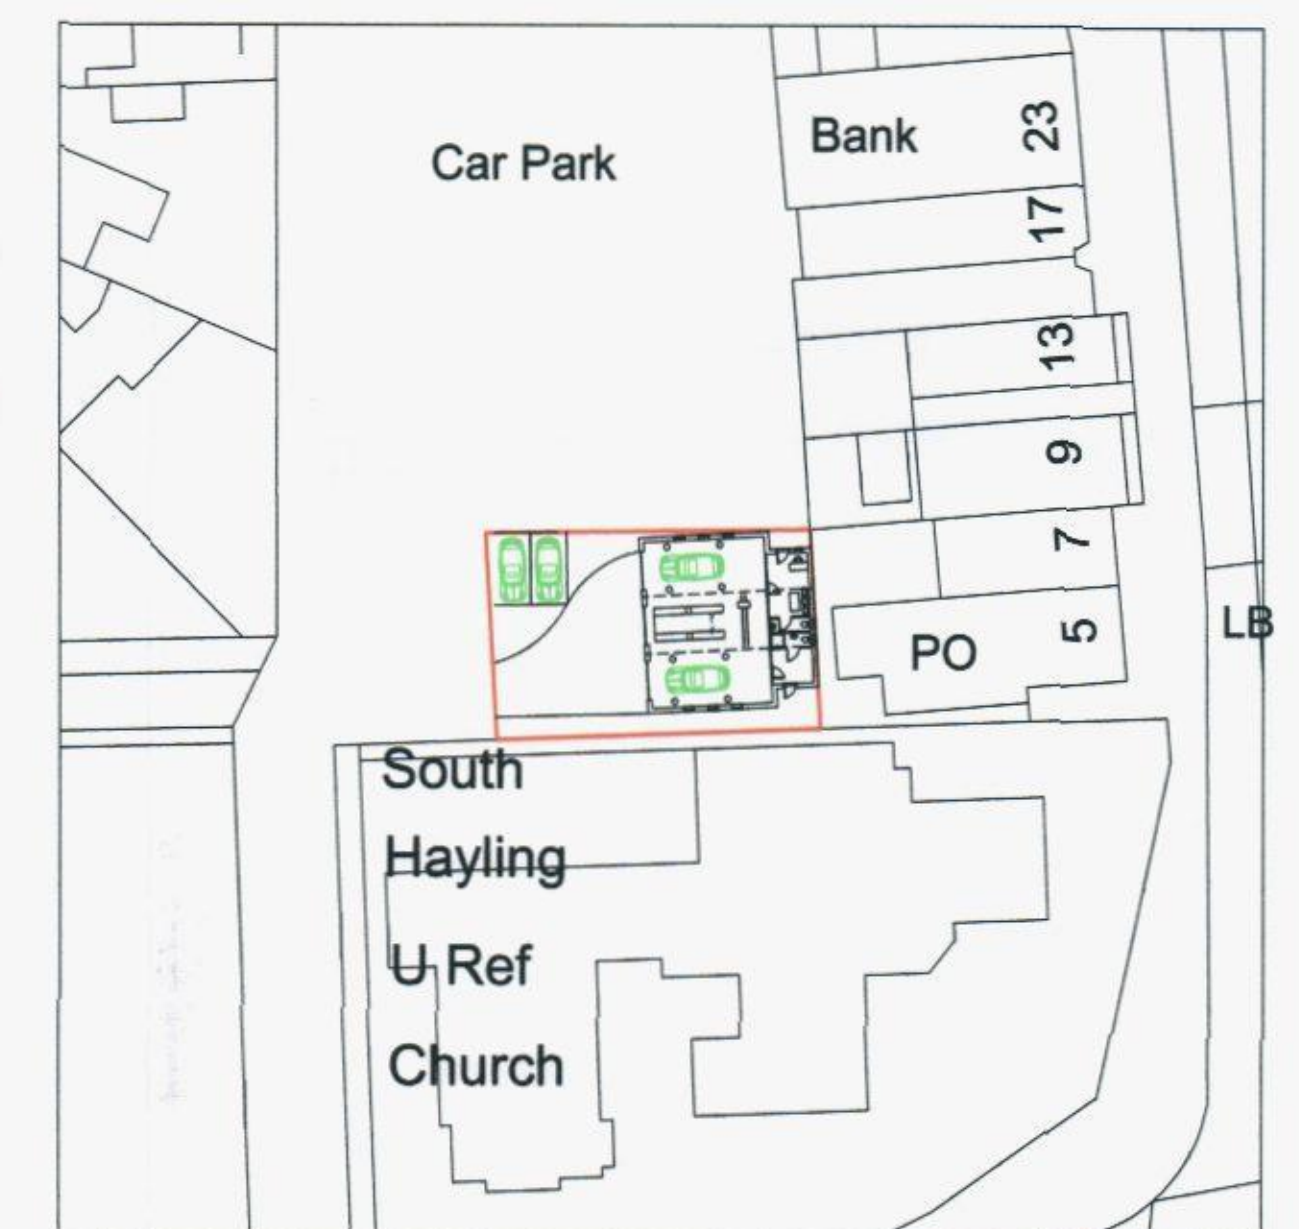

0 5 10 15 20 25
Scale 1:500

0 1 2 3 4 5 6 7 8 9 10
Scalebar 1:100

Whilst every care has been taken in the preparation of this drawing, its sole intention is to provide sufficient information to obtain Planning Permission and Building Regulation Approval. It is the builders responsibility to ensure fit and function and ensure all dimensions are checked and reported back if necessary.

Site Survey

Gulley Pot
9.600


Drive Way
9.800

Car Park Level
9.850

Garage
Slab 10.000
Garage Ridge 16.72

Post Office
Slab 10.00
Post Office Ridge 19.1

Church
Slab 10.075
Church Ridge 18.3

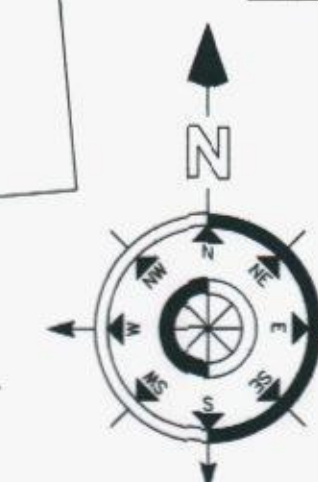

Group Licence No. 5750
© Crown Copyright 2009
Reproduction in whole or in part is prohibited without the prior permission of Ordnance Survey.

client: Mr Mark Simmons
drawing title: Proposed Works
scheme: Gridley Printers Ltd
3 Elm Grove
HAYLING ISLAND
PO11 9EA

A L RYDER LTD
Centaur House
Ancells Business Park
Ancells Road
Fleet
GU51 2UJ
telephone: 01252 502552
fax: 01252 502553
cellphone: 07973 520280

September 2012 Scale 1:100
drawn by: Simon R