
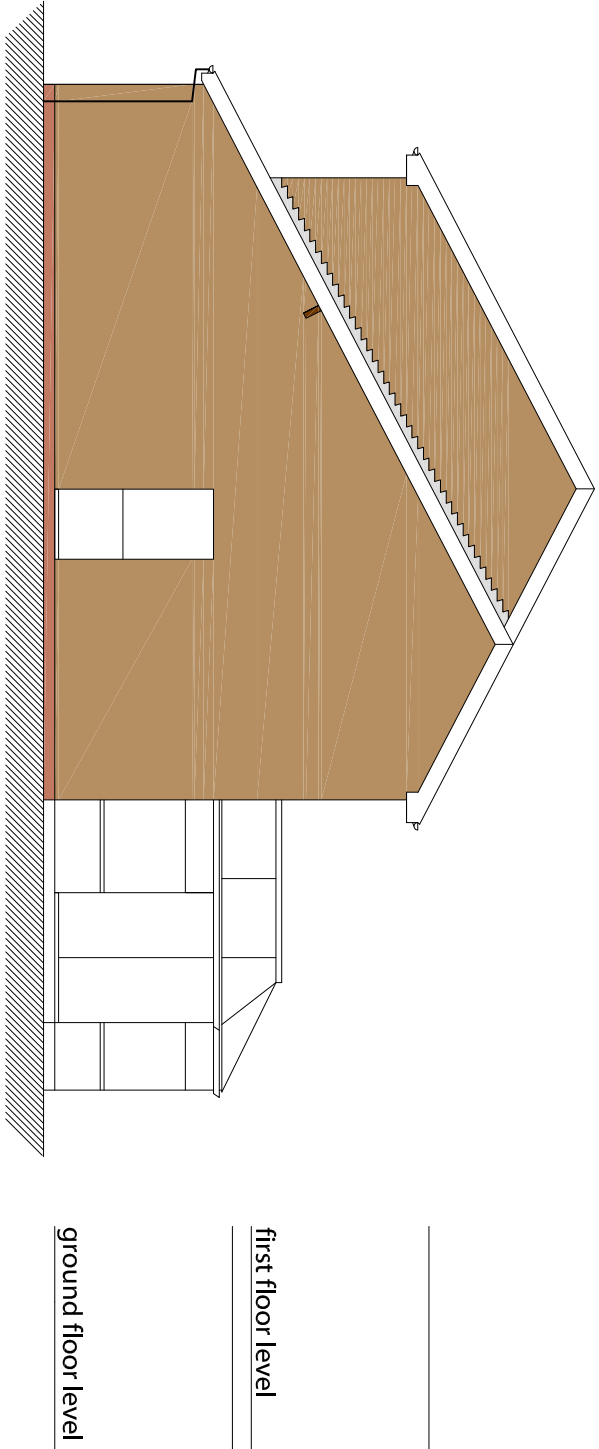


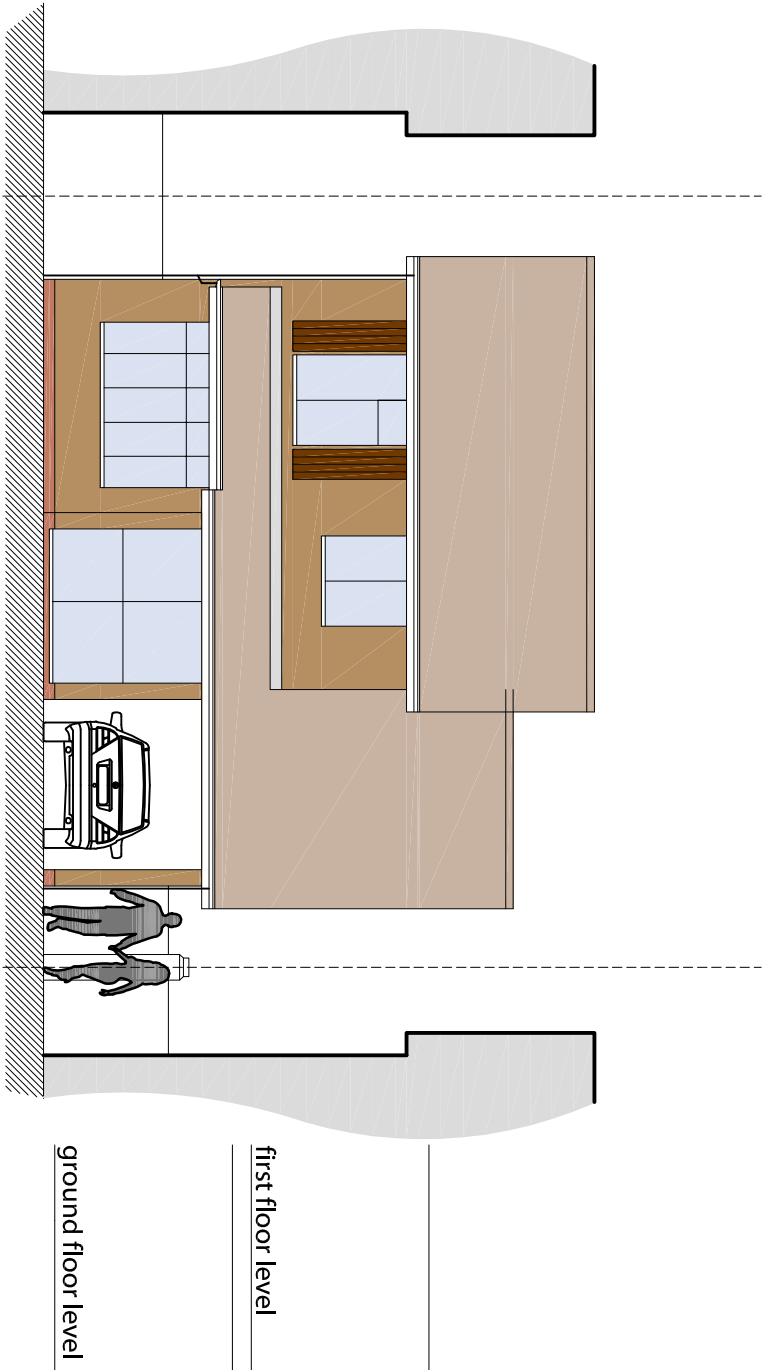

Existing north east elevation

Existing north west elevation

Nr. 28 'Oakmeadow Close'

Nr. 26 'Oakmeadow Close'

legend

studio

The Steven Barlow Partnership

81 Manor Road Kingston Portsmouth Hampshire PO1 5LB United Kingdom

call +44(0)800 756 9776 email info@tsbp-architecture.co.uk tsbp-architecture.co.uk visit

Chartered Institute of Architectural Technologists Registered Practice

Principal Steven V. Barlow MCAAT

Disclaimer

This drawing is protected by copyright of THE STEVEN BARLOW PARTNERSHIP under The Copyright, Designs and Patents Act 1988 and the reproduction or use in any form without prior written consent from THE STEVEN BARLOW PARTNERSHIP will be an infringement of copyright.

Only the original drawing should be relied on. Plans are liable to distortion in transmission to the web.

Do not scale off this drawing in any event except for planning application purposes. Figured dimensions must be used. If in doubt contact THE STEVEN BARLOW PARTNERSHIP.

Consenters to check and verify all work, drawings and dimensions on site and will accept any discrepancies or variations to the drawing to be used and understood by all parties with mutual technical liability and/or other consultants' documentation is may be applicable to the project prior to the commencement of work and in its duration.

This drawing including notes has been prepared and produced for the client named for the project detailed and solely for the purposes indicated and is not intended for any other purpose or any other project.

client

Mr. IAN SWINTON.

project


Proposed extension and associated alterations,
28 Oakmeadow Close, Emsworth, Hampshire.

revision/s

01

planning

TSBP
architecture

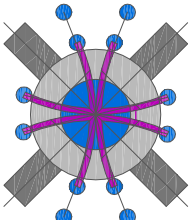

status/purpose

date

23 JANUARY 2013

scale

1:100

paper size

A3

scale bar

0 1 2 3 4m

north (indicative only)

work stage

project

drawing number

revision

D.0366.003

Existing Elevations