


NOTES:
Decisions to be decided on site before commencing work.
Any discrepancies shall be reported to the architect immediately.
Do not scale from these drawings except for planning purposes.
Use 1/4" = 1'-0" dimensions only.
Where applicable this drawing is to be read in conjunction with other consultants drawings.
This drawing is the copyright of hda projects ltd.

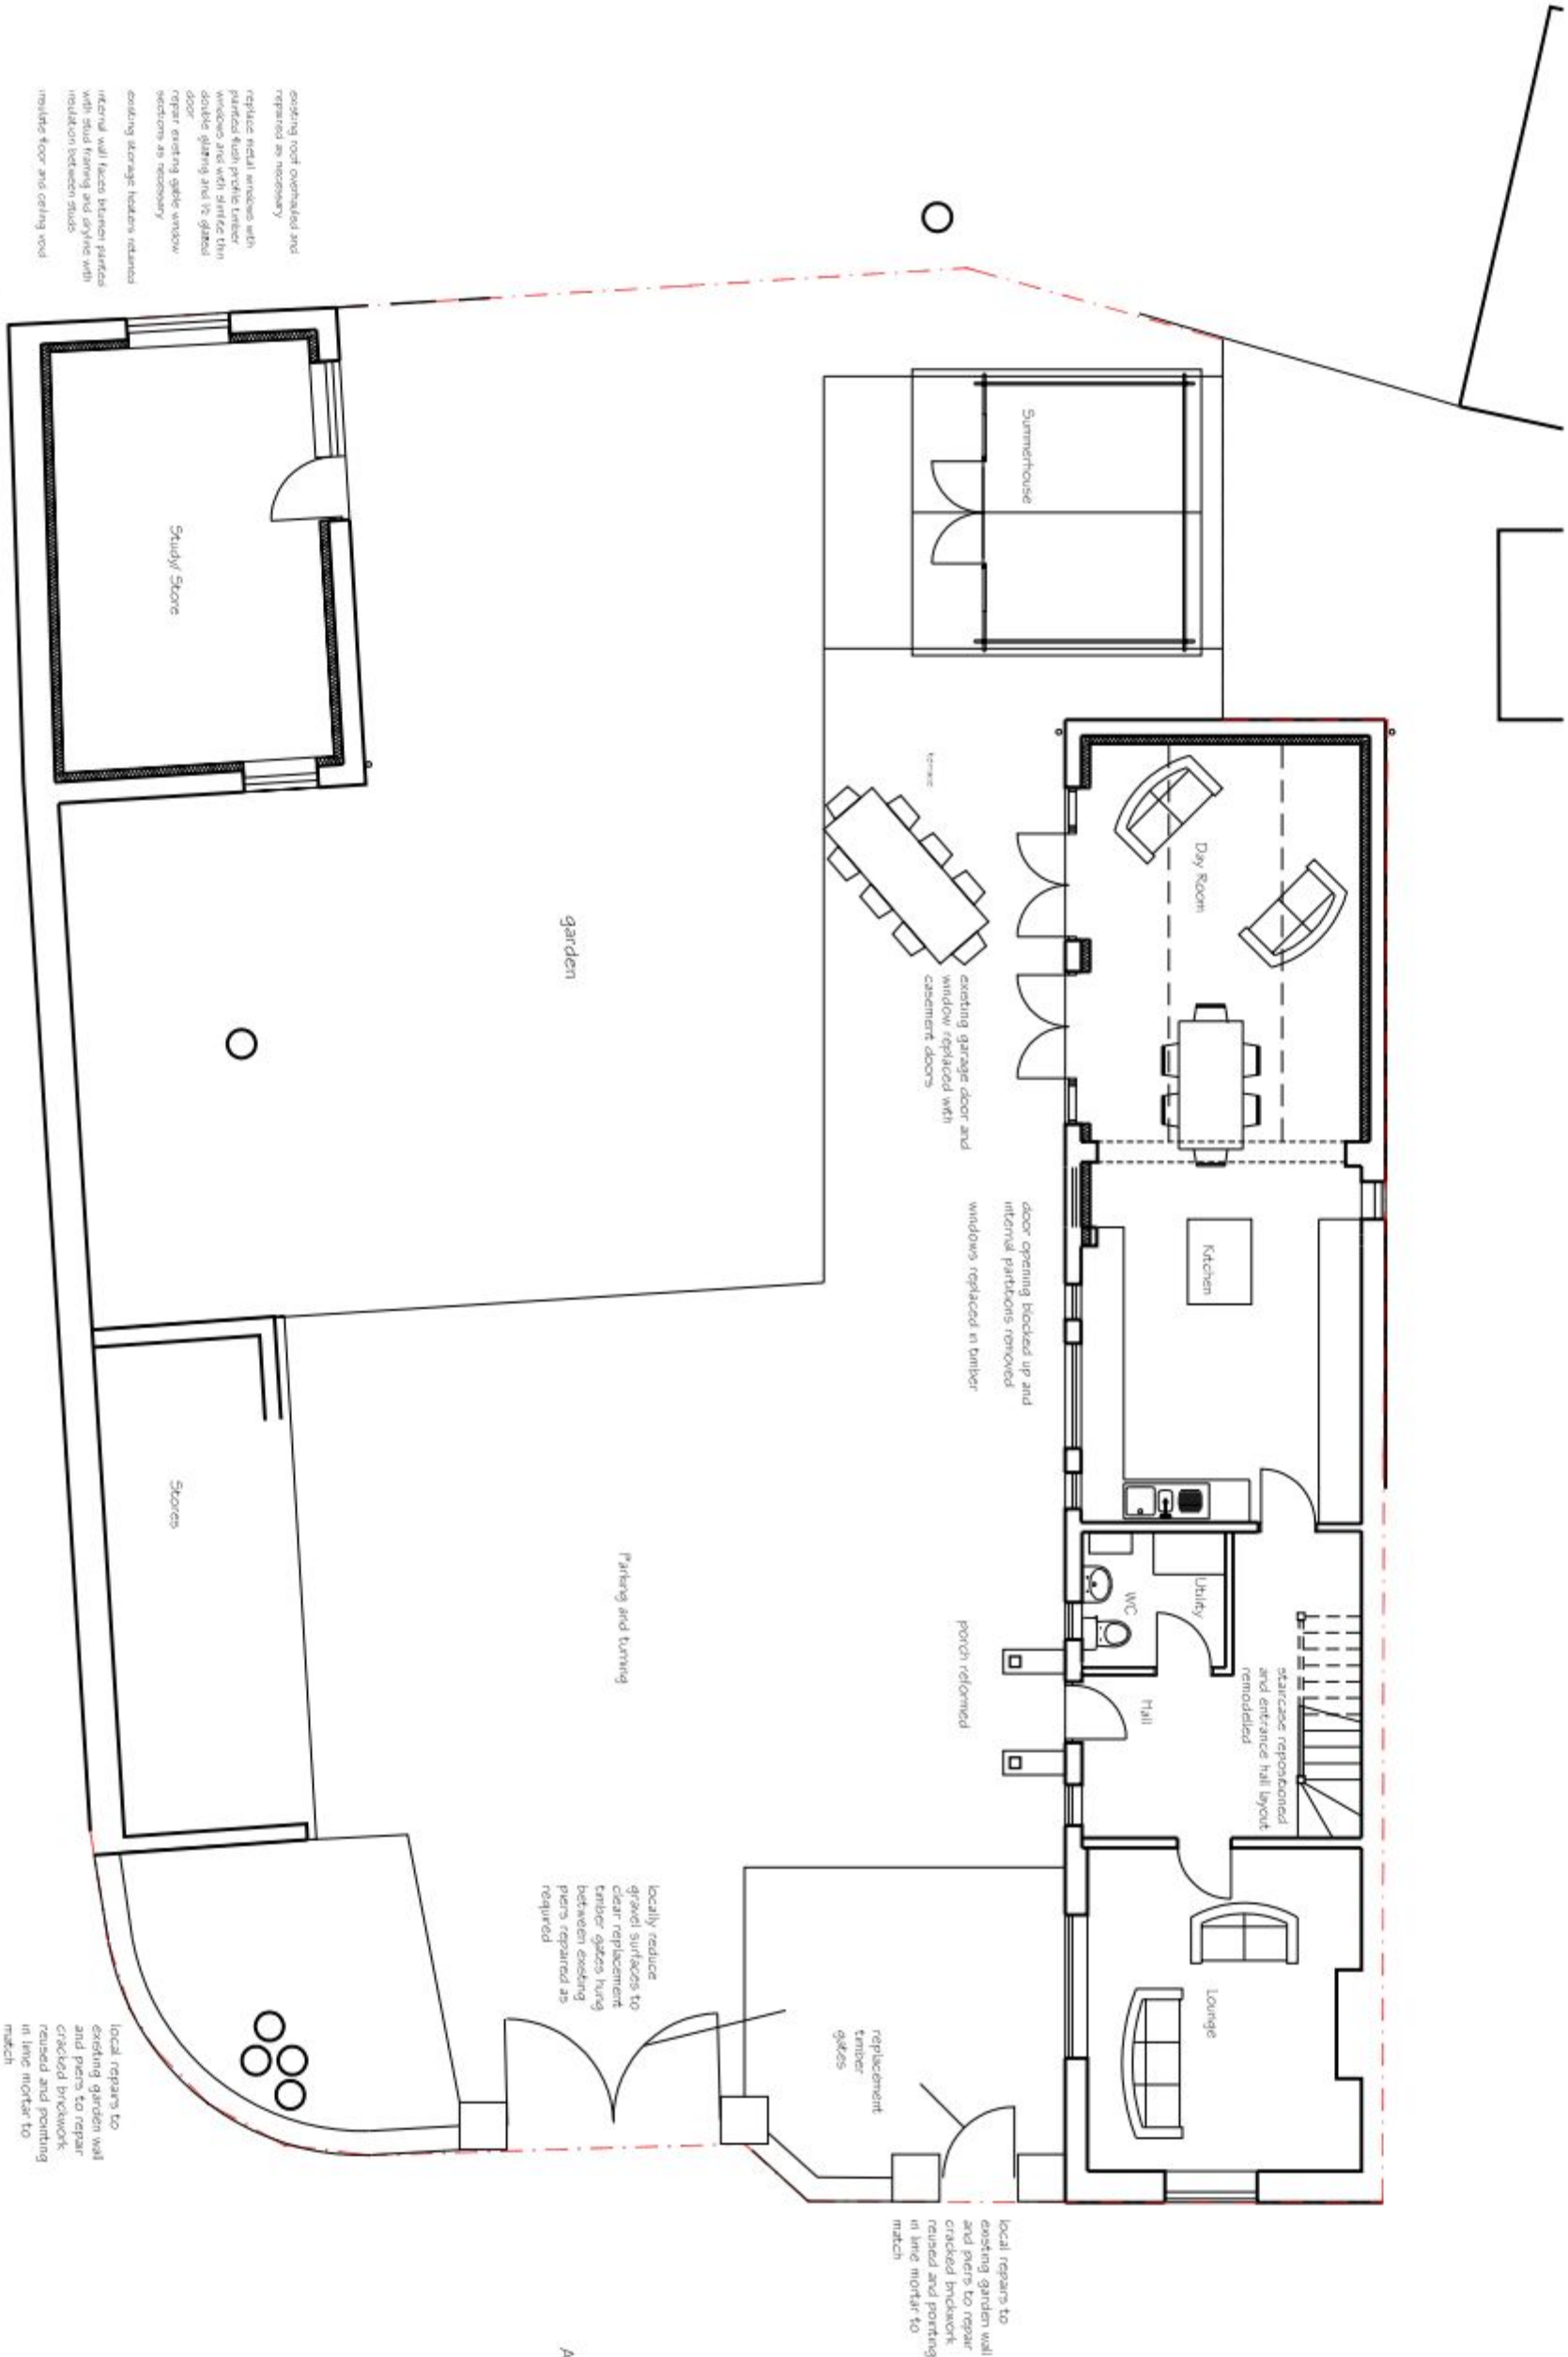

Site Plan

A. Aug 2012 Annexe and wall repairs

Rev	Date	Amendment
-----	------	-----------

hda projects

6 The Old Four Mill - Queen Street - Epsworth - Hampshire - PO10 7BT.
Tel: +44 (0) 1243 373555 New Mob 07861287017
e-mail: info@hda.co.uk

For
Mr + Mrs C Dodd
Project
Hall Place Cottage
South Street
Havant
PO9 1DA

Site Plan

Date	Drawn	Scale	Checked
June 2012	wn	1 : 100 @ A3	
Job Number	Title	Drawing Number	Revision
1204	P	06	A