




1.South Elevation 2
1 : 250



2.North Elevation 3
1 : 250



Street Elevations Key Plan 2
1 : 1000

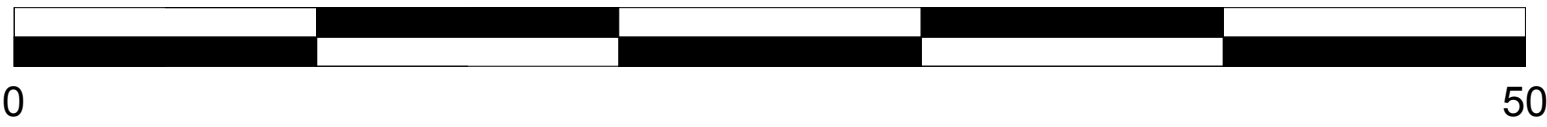

A	Brick Detailing Printed	July 12
B	Revisions addressing comments from HBC	Aug 12
C	Total dwellings reduced to 75, revisions to plots 11-14, 22-25, 32-49, landscaping revised	Sep 12
D	Brick detailing revised, landscaping hanging added	Sep 12
E	Plot layouts revised, plots 23,24,25,26,33,34,35,36,37, 38,77,79, replanted; car parks to plots 21,22 revised	Nov 12

sherlockboswellarchitecture			
410 The Grange, Romsey Road, Michelmersh, Romsey, SO51 0AE T: 01794 368884 E: mail@sherlockboswell.com			
project:	Land to the South of Ranelagh Road Havant Hampshire	date:	Mar 2012
client:	Orchard Homes & Developments Ltd	scale:	As indicated of A1
drawing:	Elevations as Proposed - North and South	job no	dwg no
		1015	105
			rev
			E