


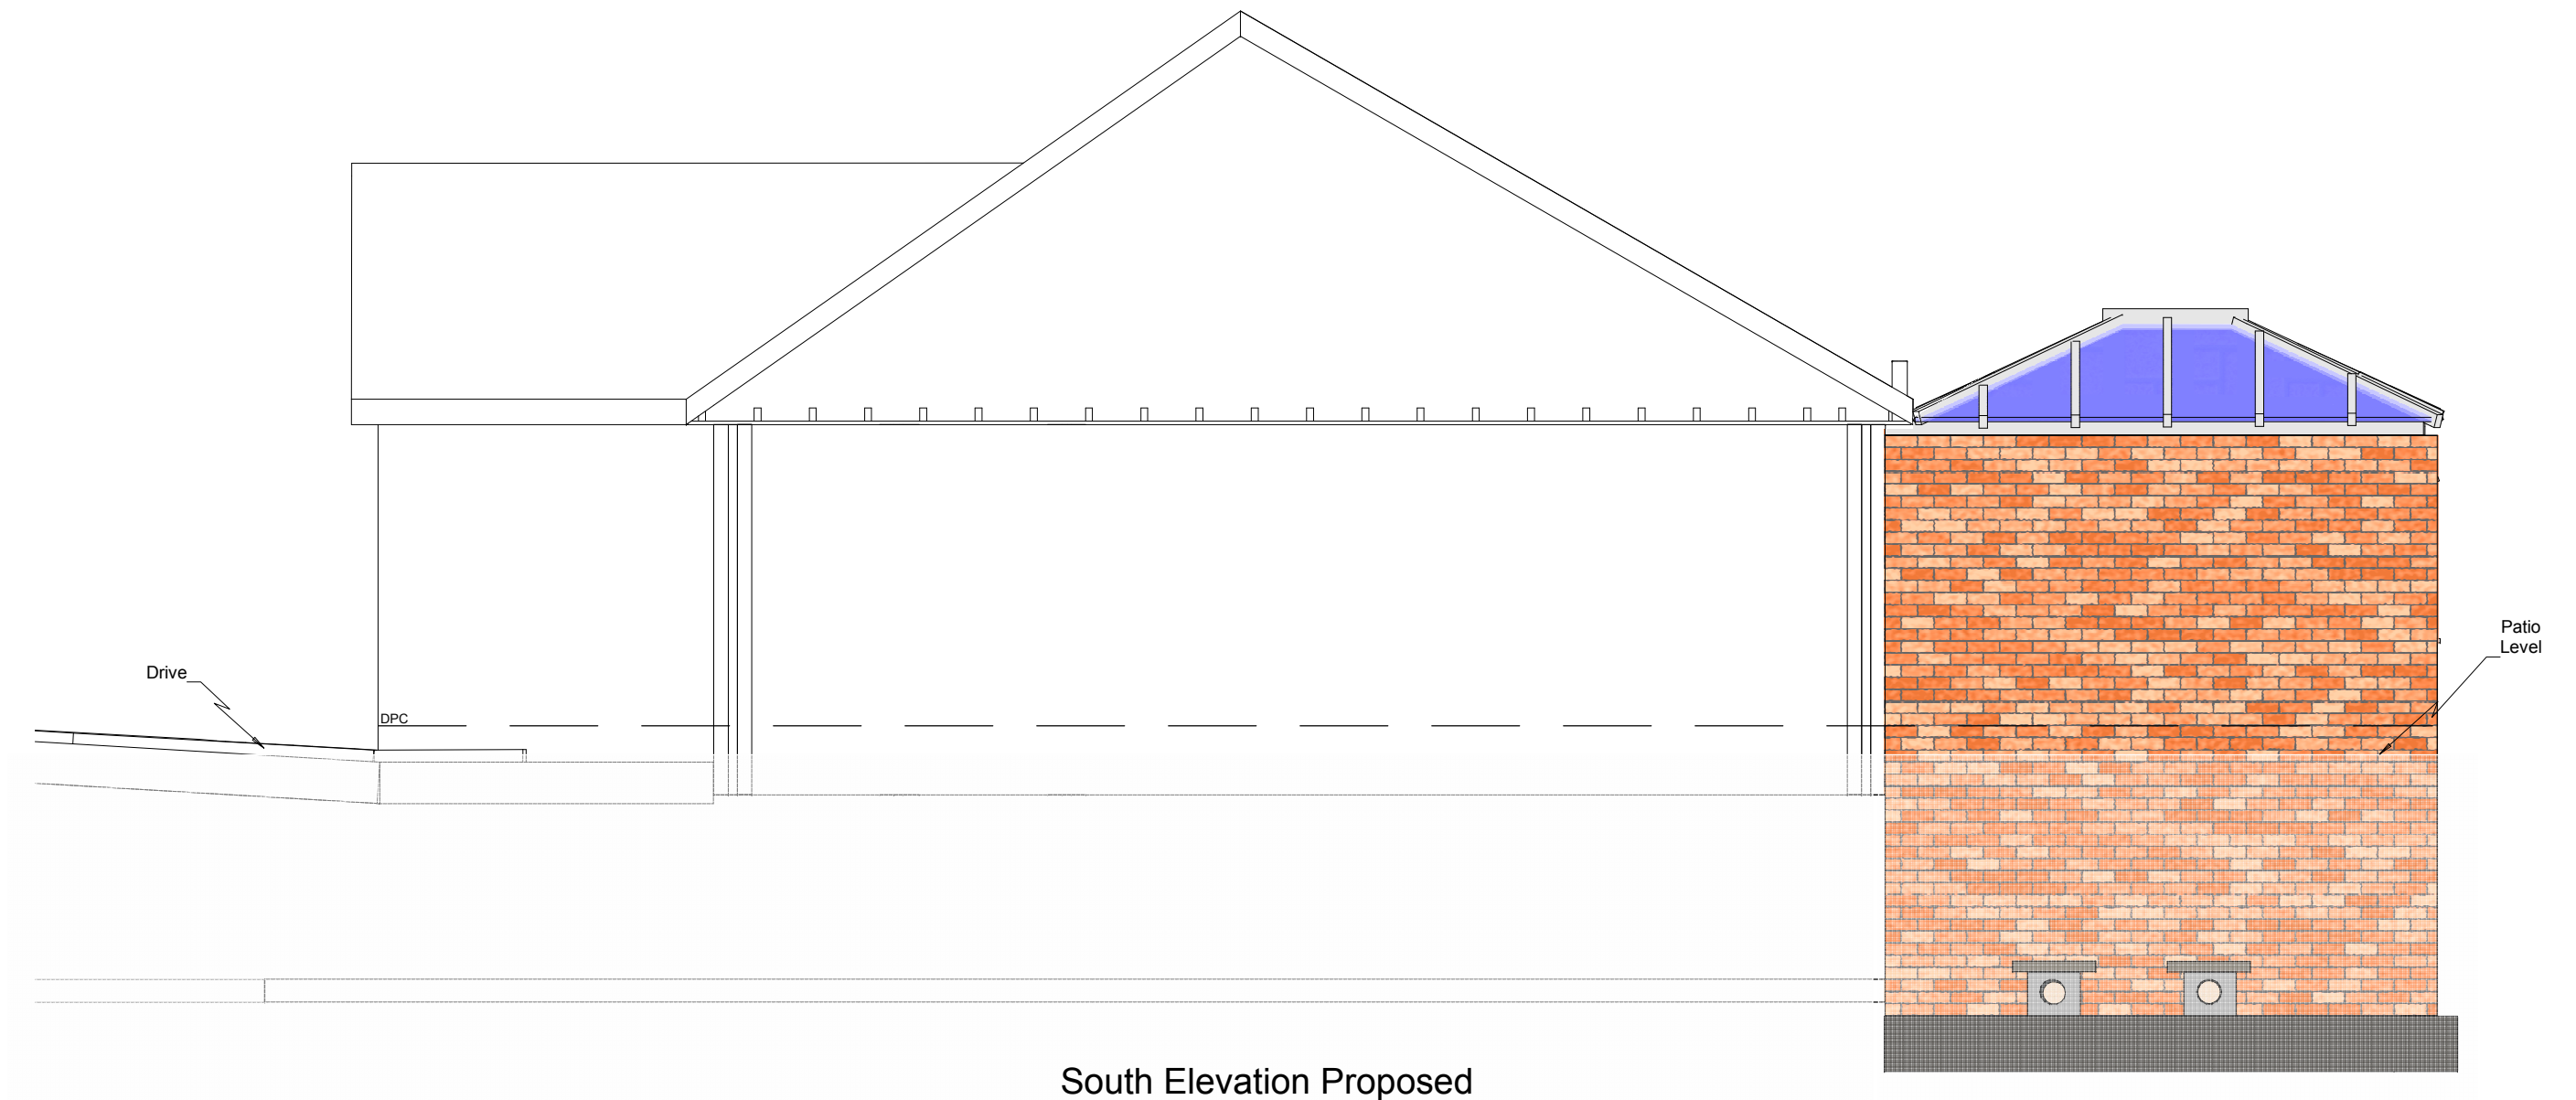

South Elevation Proposed

Site: Mr & Mrs Boyes 188 Cherry Tree Ave. Cowplain PO8 8AX		Details G/Floor Plan Proposed Also showing drain alterations	
Job No. 09/282	Dwg No. 282/07	Reference Boyes HDC	Date September 2012
Scale 1:50 @ A3			

THIS PLAN IS TO BE USED SOLELY FOR THE PURPOSE OF PLANNING PERMISSION AND DOES NOT TAKE INTO ACCOUNT DRAINAGE FLUE OR VENTILATION OUTLETS. THE BUILDER SHOULD SATISFY HIMSELF FULLY REGARDING THESE ELEMENTS BEFORE COMMENCEMENT OF WORK. ALL DIMENSIONS ON SITE SUPERCEDE THOSE SHOWN ON THE PLANS.