




SIDE ELEVATION
SCALE 1:100 @ A3

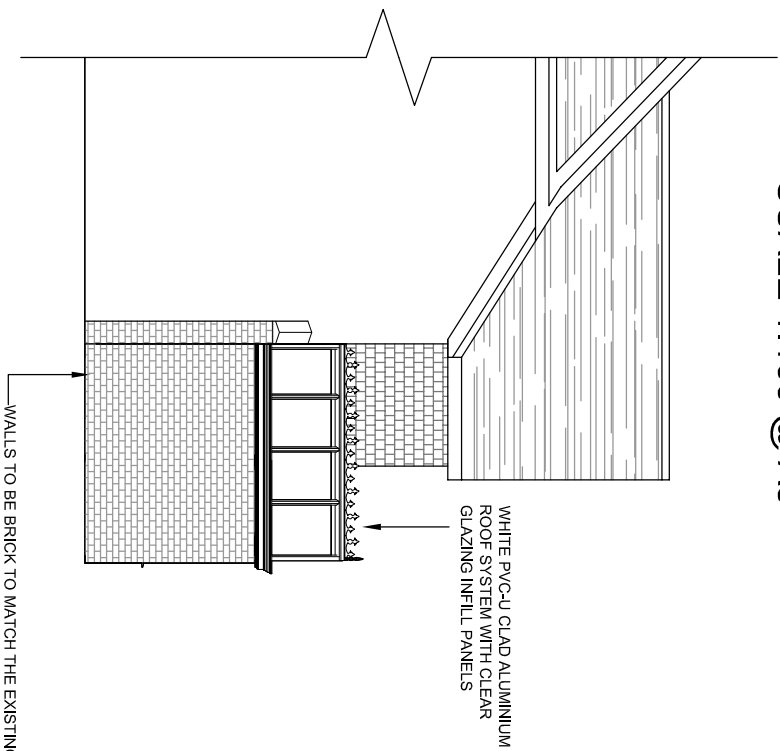



FRONT ELEVATION
SCALE 1:100 @ A3

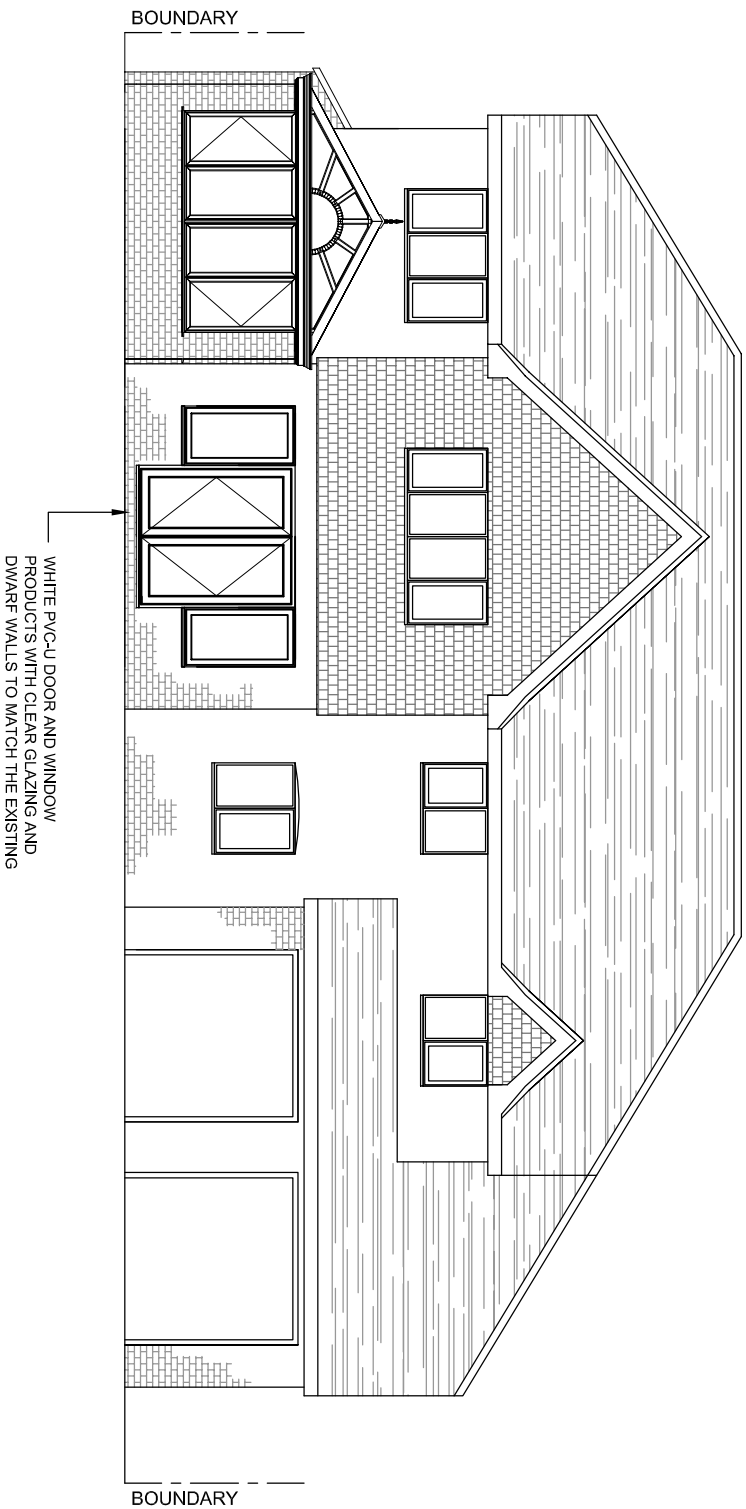


SIDE ELEVATION
SCALE 1:100 @ A3

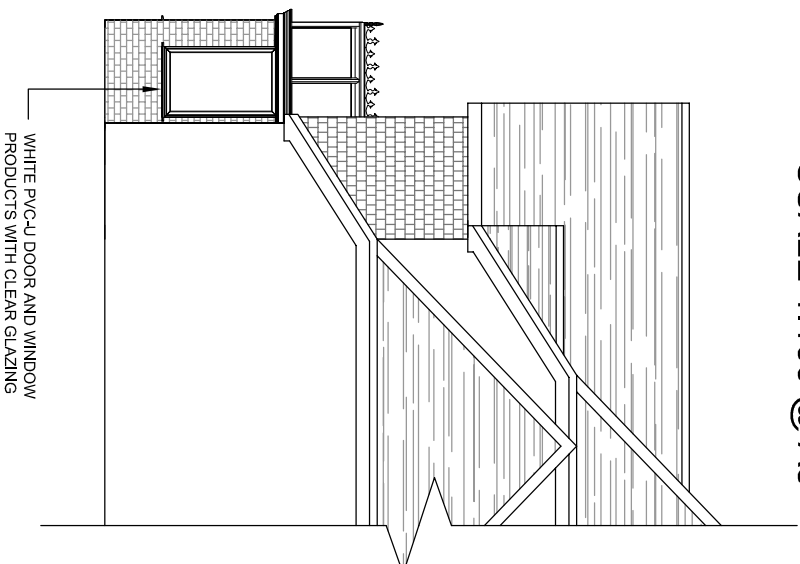

REAR ELEVATION
SCALE 1:100 @ A3

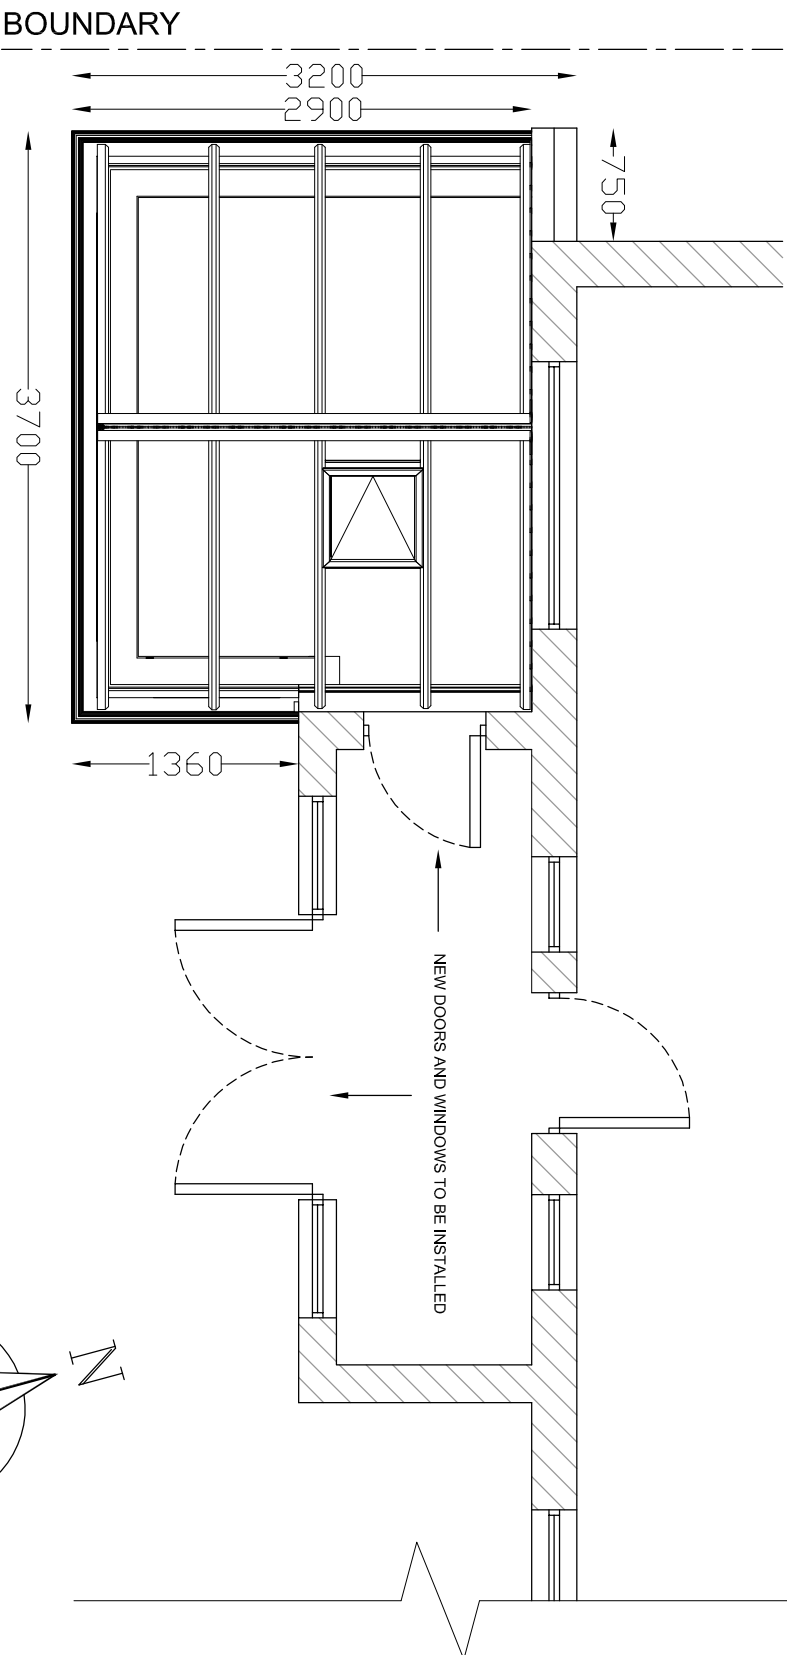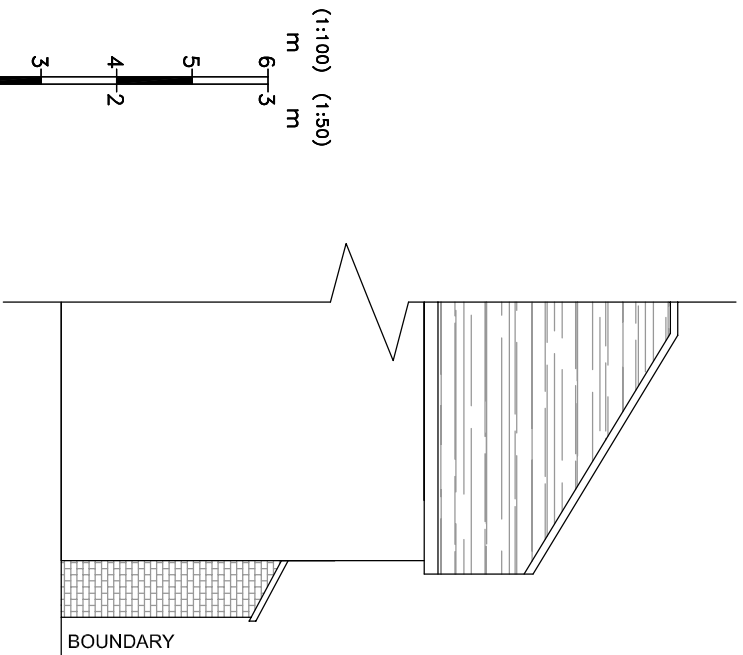

PLAN VIEW
SCALE 1:50 @ A3

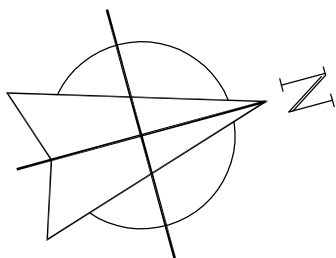

NOTES

1. All dimensions are in millimetres(mm) & levels in meters(m) unless noted otherwise.
2. This drawing to be read in conjunction with all relevant specifications.
3. All work to comply with the relevant British Standards, GGF Codes of Practice and Building Regulations if non exempt.

PROJECT NUMBER

SC1972AQ

CLIENT

MR COLLINS
THE GRANGE
FERRY ROAD
HAYLING ISLAND
HAMPSHIRE
PO11 0BY

TITLE

PROPOSED PLAN AND ELEVATIONS

DRAWN	CHECKED	DATE	SCALE
C.SMYTH	SR	02-10-12	A3 SHOWN @ A3

DRG. NO. 5368/02

REVISION



© Crown copyright. All rights reserved. Licence number 0100042205
© Crown copyright. All rights reserved. Licence number 0100031673