



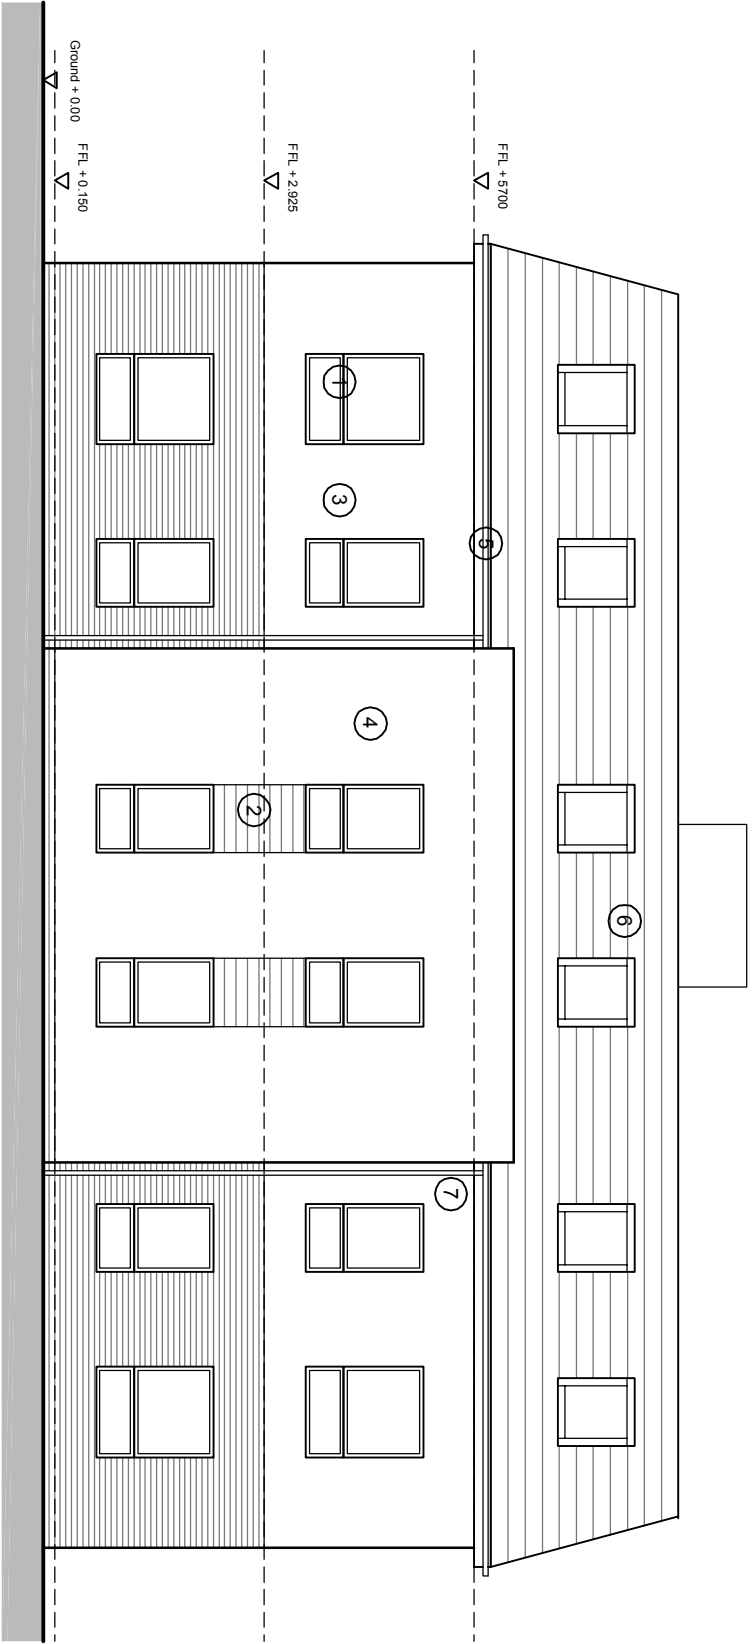


Front Elevation

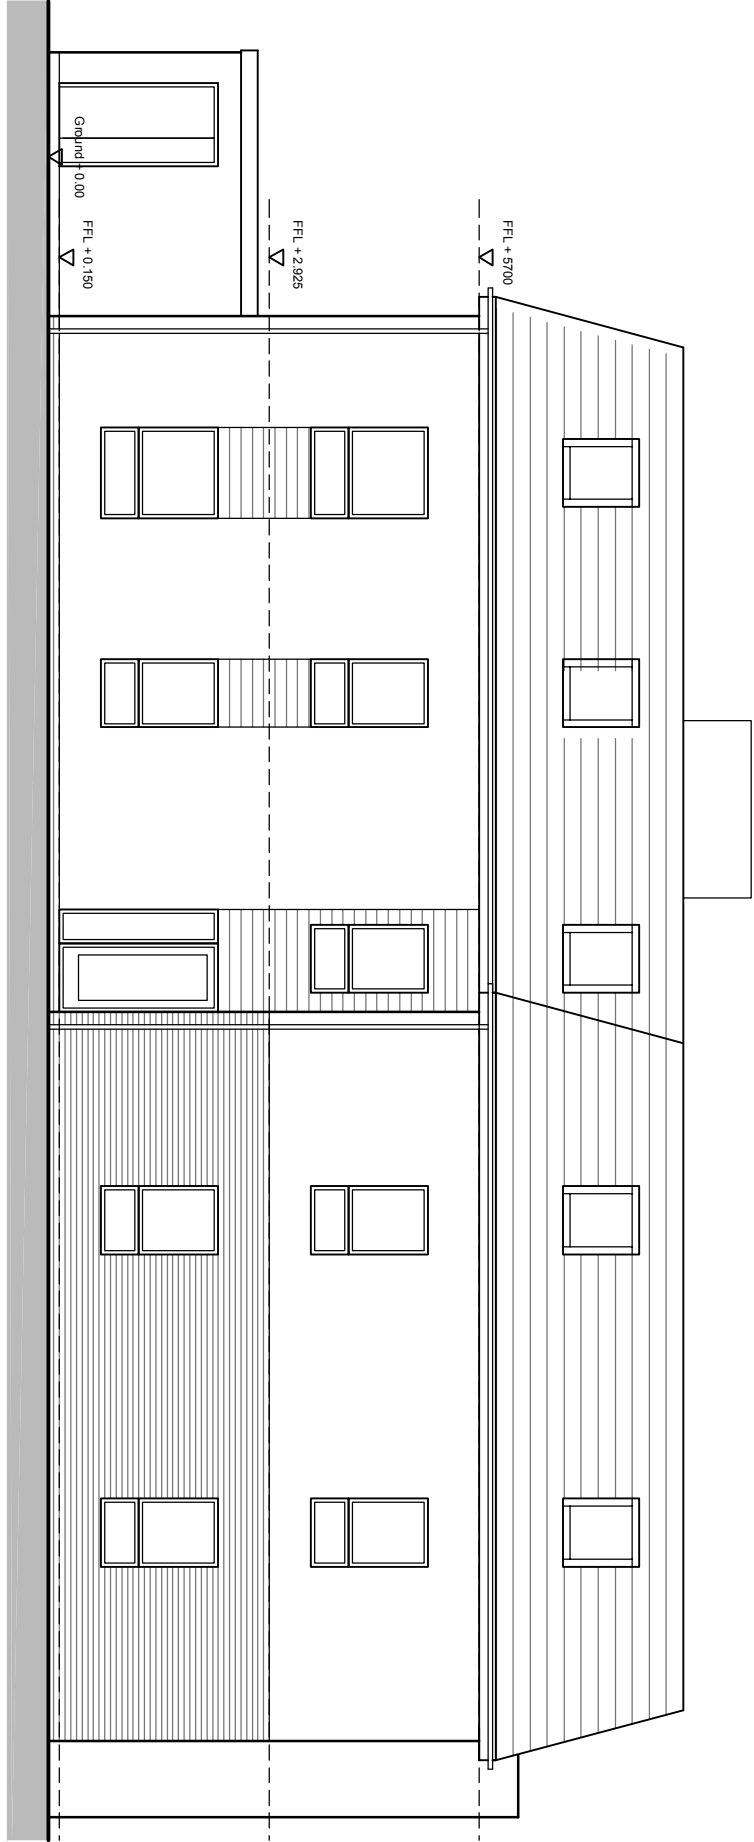


Side Elevation



- Materials**
1. Grey Powder Coated Aluminium windows (RAL 7004)
 2. Thermowood cladding (Natural Finish)
 3. Faring Brickwork (Bournemouth Multi Stock - 'Weathering')
 4. K Rend Through Colour Render (Polar White)
 5. Grey Powder Coated Aluminium Fascia & Soffit (RAL 7012)
 6. Grey Powder Coated Aluminium Rainwater Goods
 7. Grey Aluminium Rainwater Goods

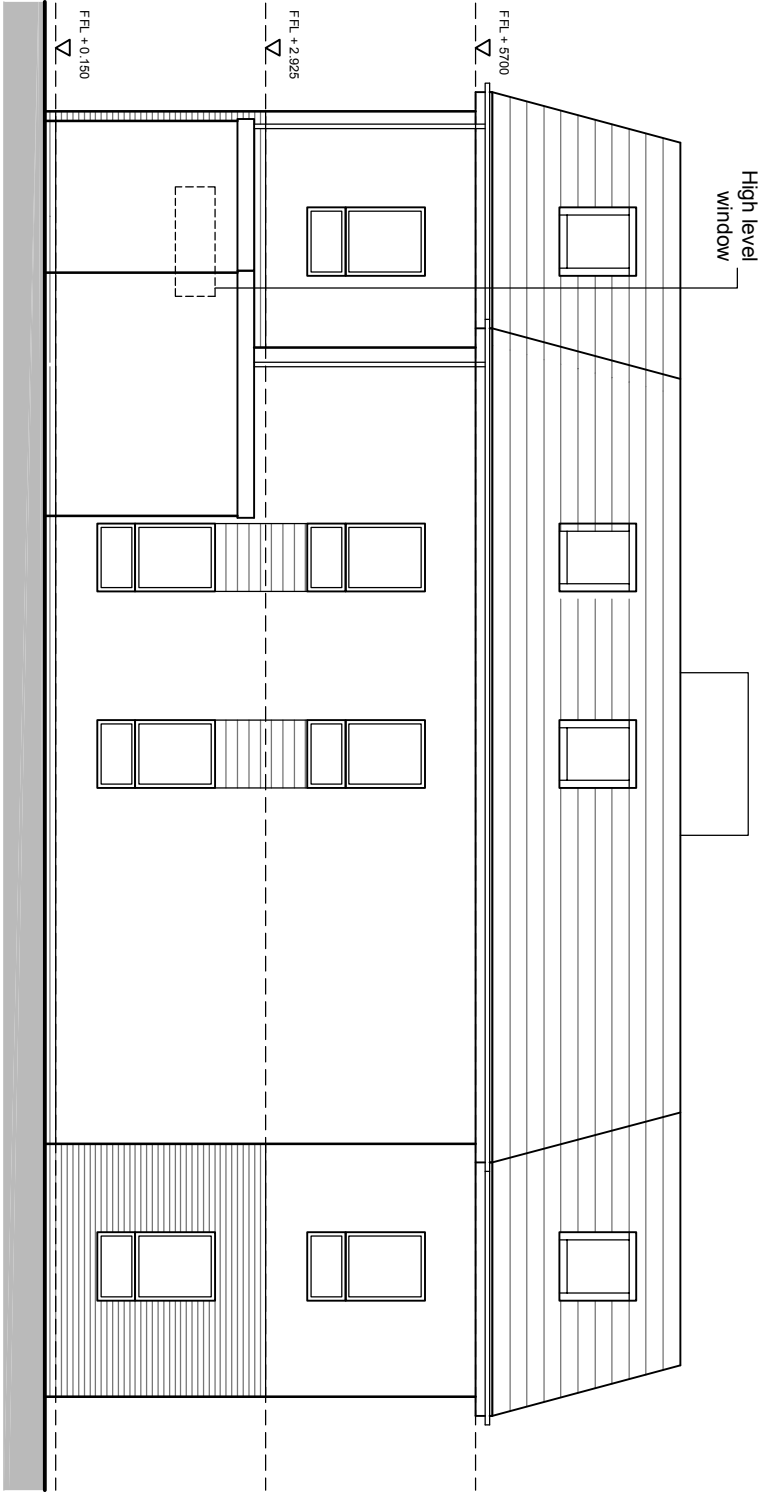

Rear Elevation

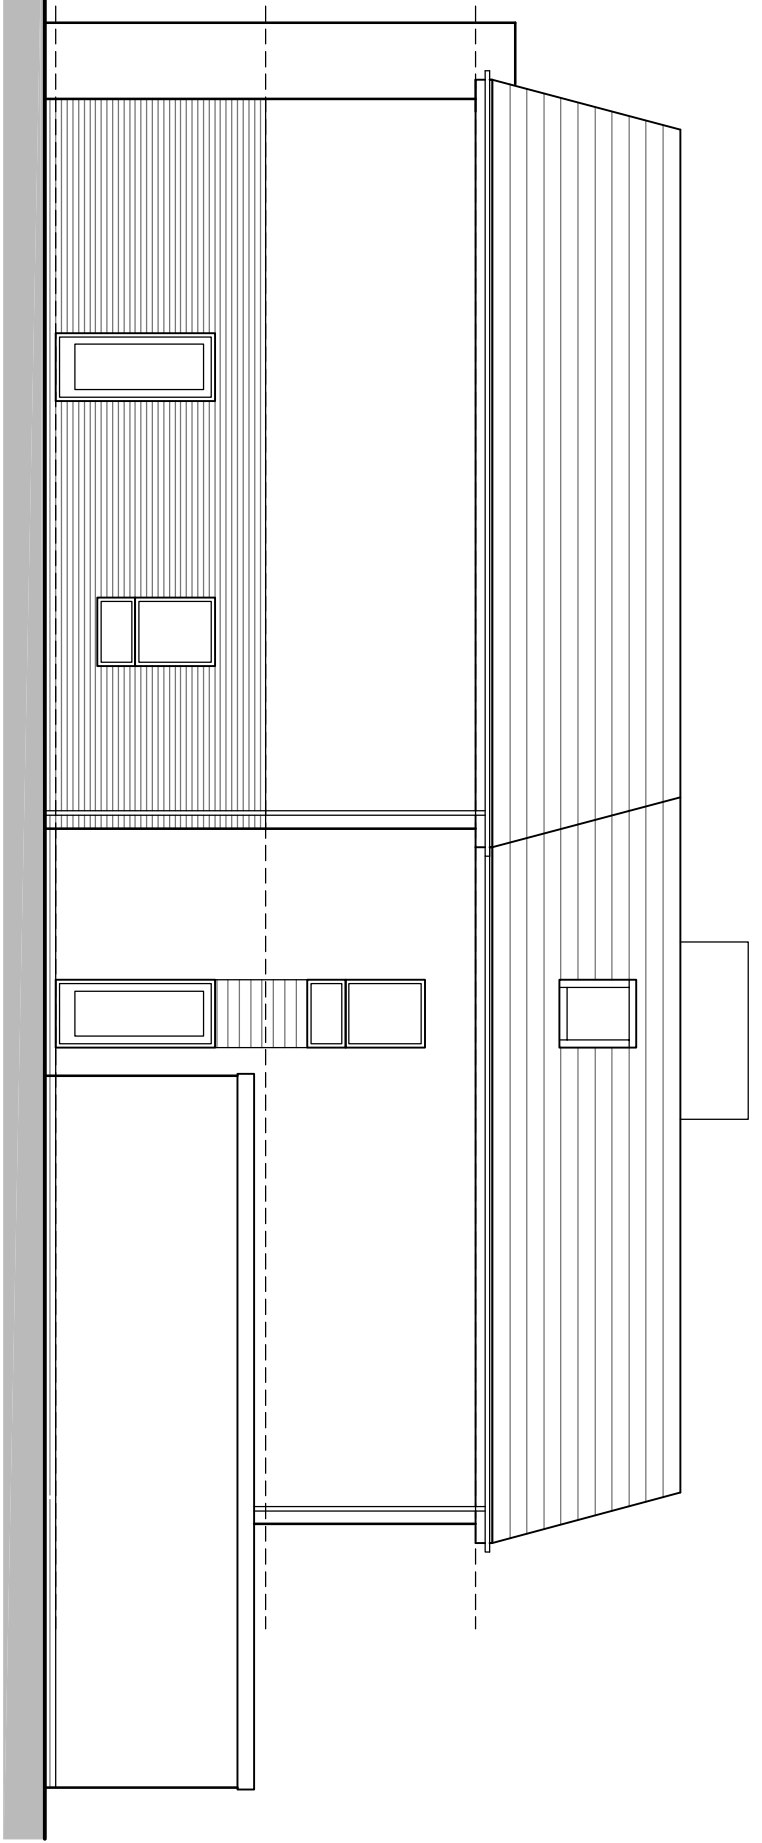

Side Elevation

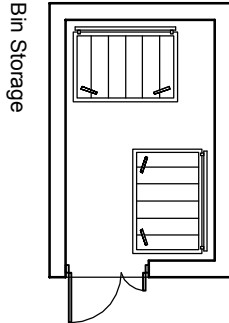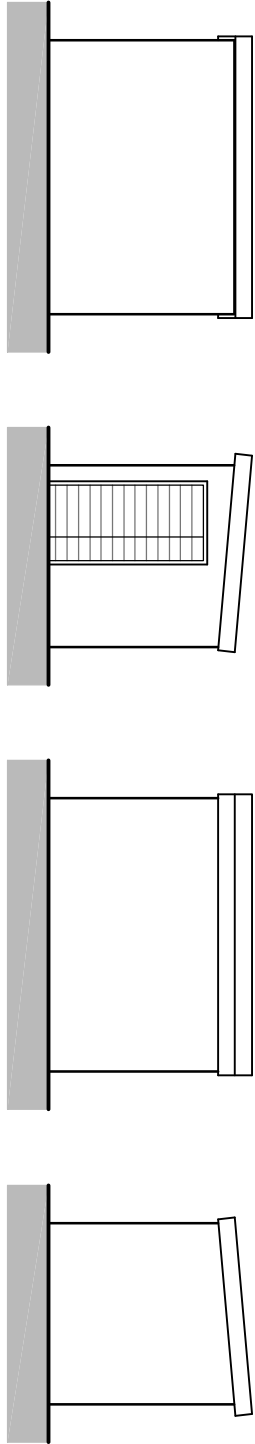

1:100 scale



GENERAL NOTES:

1. THIS DRAWING IS TO BE READ IN CONJUNCTION WITH THE OTHER RELEVANT CONSULTANTS DRAWINGS.
2. ALL FINISHES ARE TO CONFORM TO THE CURRENT BUILDING REGULATIONS.
3. REFER TO A SEPARATE DOCUMENT FOR THE DESIGNERS RISK ASSESSMENT.
4. ALL WORKS OR MATERIALS INDICATED ON THIS DRAWING ARE TO BE TO THE LATEST RELEVANT BRITISH STANDARDS AND CARRIED OUT IN ACCORDANCE WITH THE BRITISH STANDARDS CODES OF PRACTICE OR RECOGNIZED INSTITUTE OR TRADE ASSOCIATION RECOMMENDATIONS AND PUBLICATIONS.

P4	03.08.12	MINOR ALTERS TO GROUND FLOOR WINDOW POSITIONS / CYCLE STORE.	TH	
P3	13.07.12	INFORMATION ONLY	TH	
P2	20.6.12	INFORMATION ONLY	JCB	
P1	15.6.12	INFORMATION ONLY	JCB	
Revision	Date	Description	Dwn	Chkd

PLC

Brankesmere House
Queens Crescent, Southsea
Portsmouth PO5 3HT
Hampshire England
Tel: (023) 927 55 333
Fax: (023) 927 55 222
E-Mail: admin@plcarchitects.com
ARCHITECTS web: www.plcarchitects.com

Client :
158 Hart Plain Avenue Ltd

Project :
Proposed Residential Development
158 Hart Plain Avenue
Cowplain

Drawing Title :
Proposed Elevations

Drawn By	Date	Checked By	Date	Approved By	Date
JCB	Jun 12				
Drawing No.	12-1862-103	Revision	P4	Scale	1:100 @ A2
PLC ARCHITECTS	@	COPYRIGHT RESERVED 2012			
NOT TO BE SCALED. DIMENSIONS TO BE CHECKED ON SITE					
SCALING ONLY FOR LOCAL AUTHORITY PURPOSES					