


HAVANT BOROUGH
COUNCIL
18 FEB 2013
RECEIVED

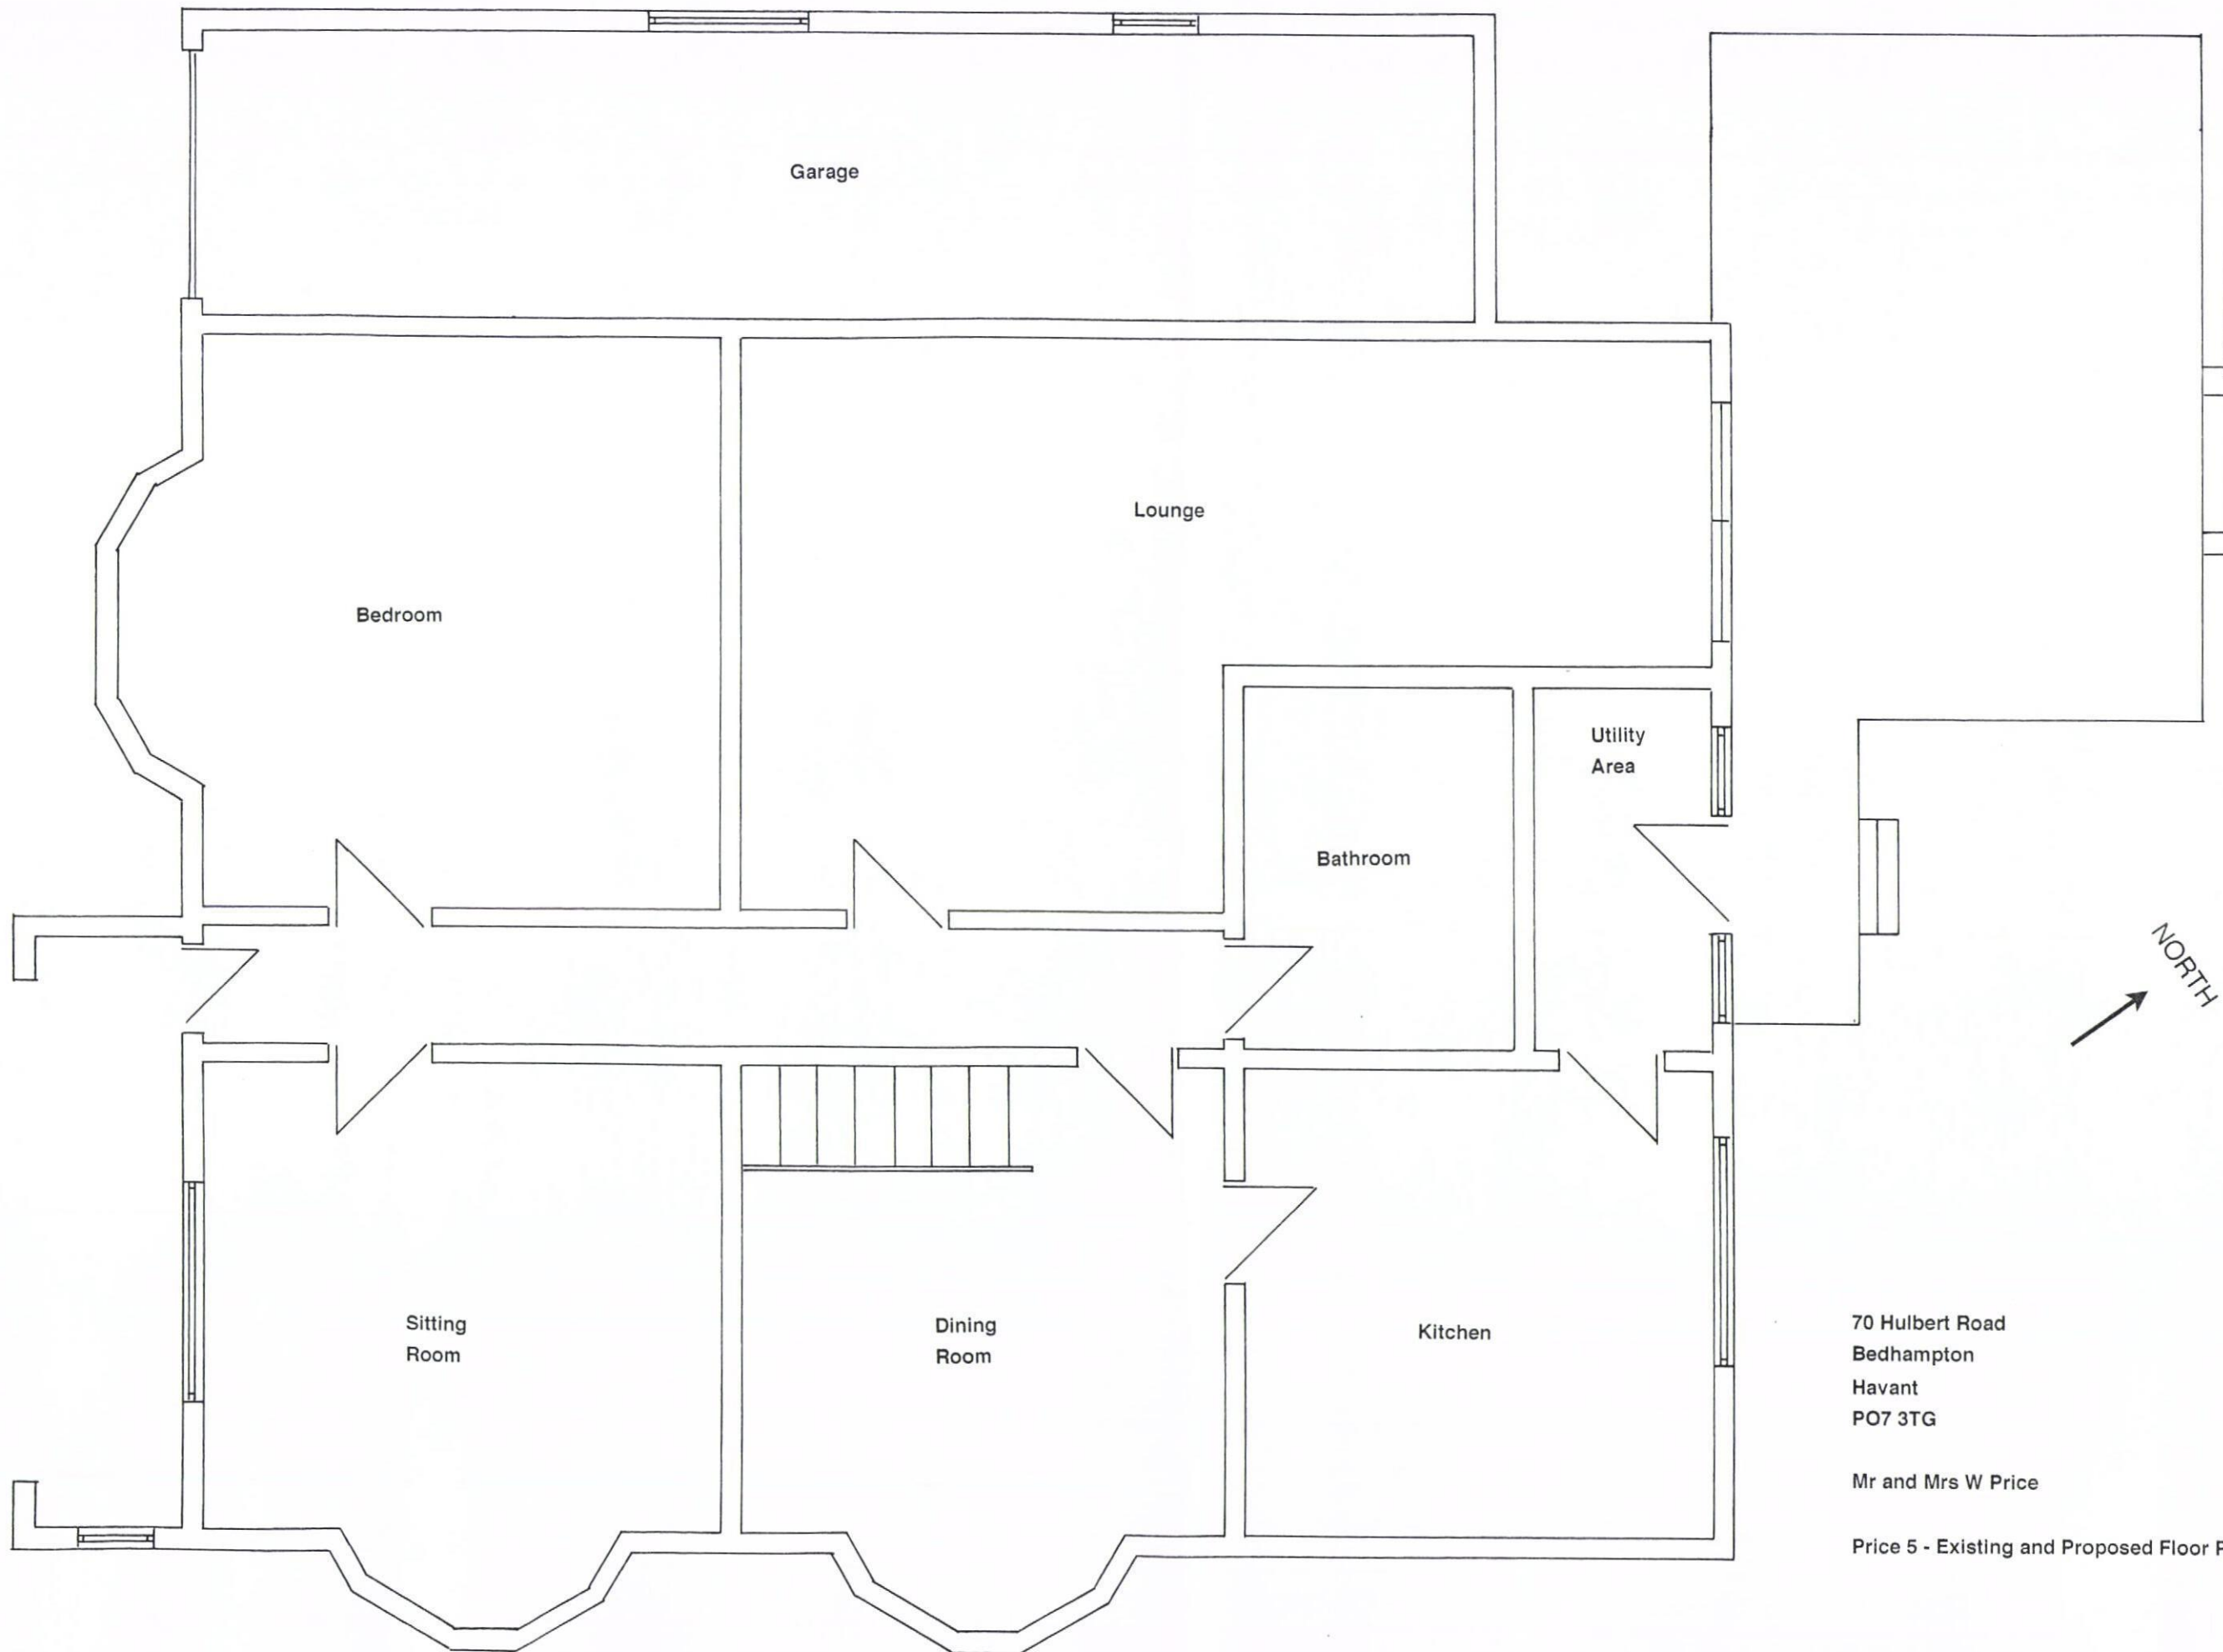

70 Hulbert Road
Bedhampton
Havant
PO7 3TG

Conservatory

Scale 1:50 - A3

Mr and Mrs W Price

February 2013

Price 5 - Existing and Proposed Floor Plans / Roof Plans

