



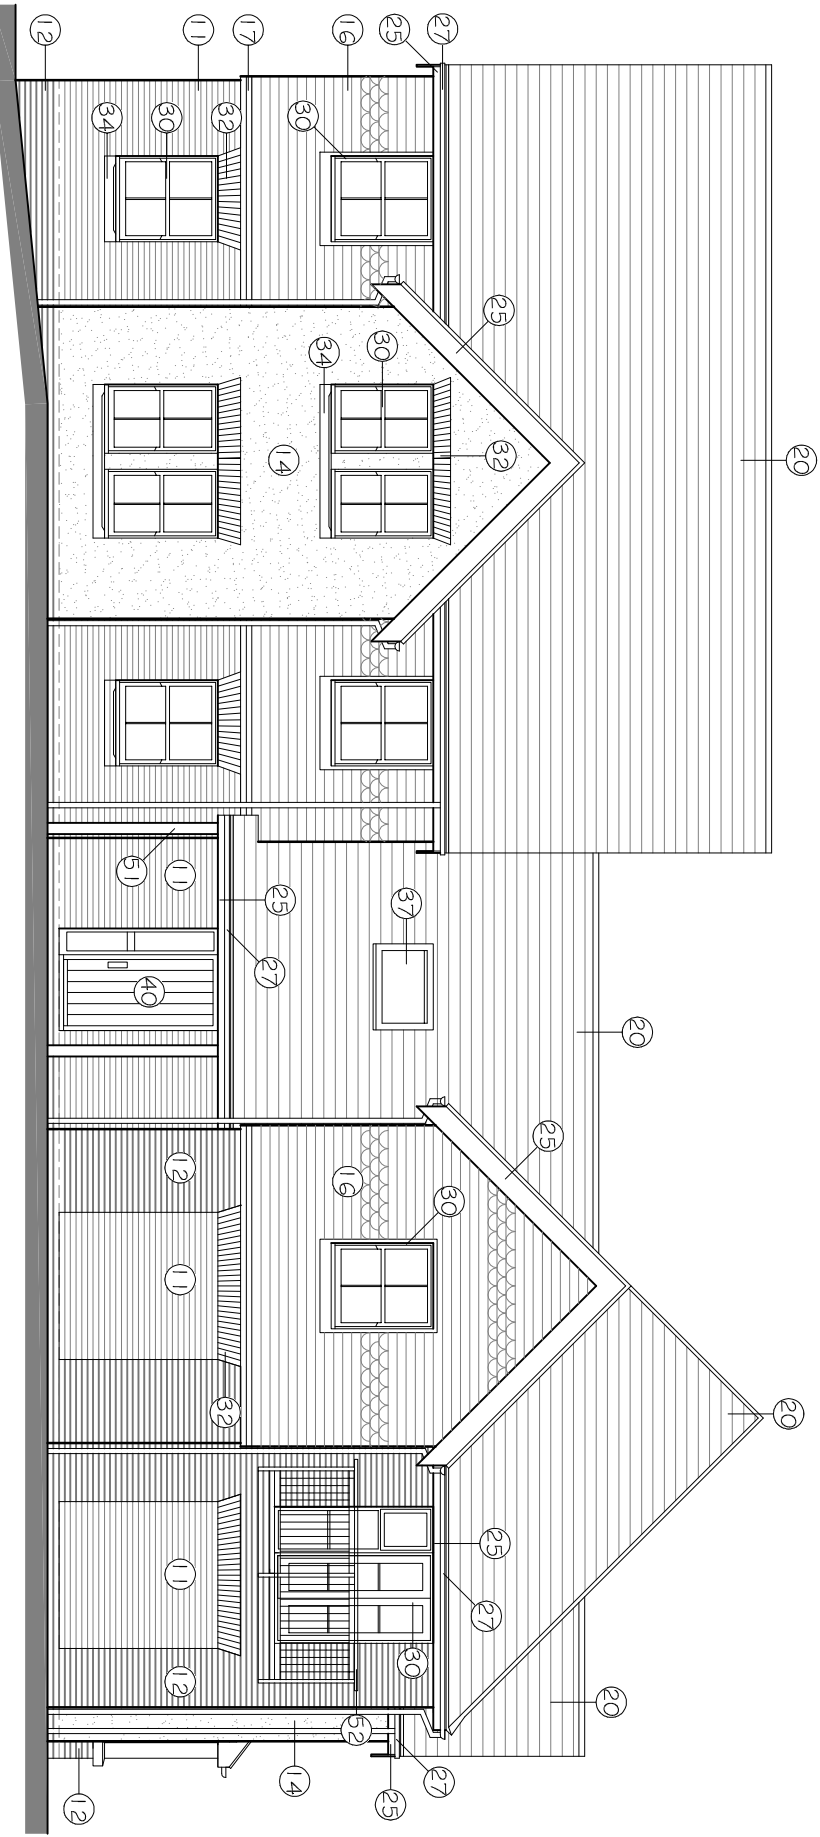

East Elevation

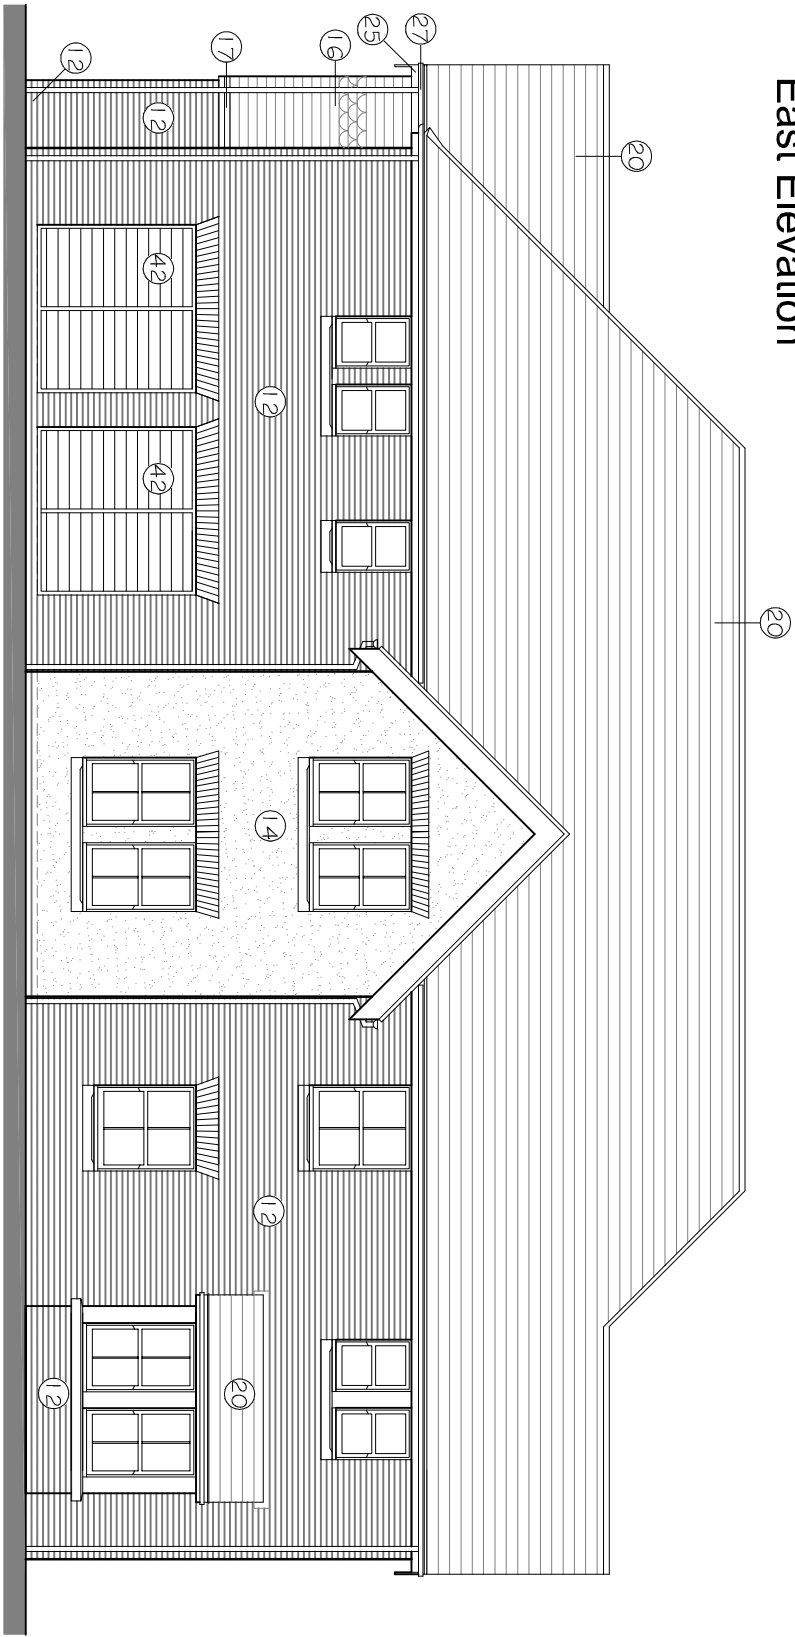

North Elevation

MATERIALS KEY

- WALLS

10

Facebrick Type 1 (pale buff null) stretcher bond in natural colour mortar

11

Facebrick Type 2 (light red/orange null) stretcher bond in natural colour mortar

12

Facebrick Type 3 (dark red/orange null) stretcher bond in natural colour mortar

13

Facebrick Type 4 (medium red/orange plain) stretcher bond in natural colour mortar

14

Smooth render colour ivory

15

Knapped flint faced block with facebrick detailing as shown to match main facebrick

16

Plain tile hanging Terraotta colour (with decorative tiles as shown)

17

Decorative projecting string - 3no courses of creasing tiles

18

Decorative facebrick motif
- ROOF/EAVES/MERGES/SOFFITS

20

Roofing slate blue/black (matching ridge + hip slates)

21

Plain tiles (small format) Terraotta colour

22

Flat-profile interlocking concrete tile

23

Dry verge detail over white pvc bargeboard + soffit.

24

Flush dry verge detail to gable walls with undercut of projecting matching facebrick headers + matching facebrick corbel detail at eaves

25

White pvcu 225 projection fascia and soffit to eaves

26

White pvcu rainwater goods

27

Black pvcu rainwater goods

28

Grey single ply membrane to flat roof area
- WINDOWS/WINDOW HEADS/SILLS

30

White upvc double glazed windows + glazed door screens to pattern/style as shown (mock sash + casement)

31

300 high jack arch window head in matching facebrick (flat or radiused as shown)

32

225 high jack arch window head in matching facebrick (flat or radiused as shown)

33

Solder course facebrick to window head

34

Projecting reconstituted stone window sill 150 high

35

Dormer window surround with 'head' cheeks to detail

36

Sunpipe

37

'Velux' type roof window
- SOLID DOORS/SCREENS/LOUVRES/PANELS

40

Coloured profiled steel doors to house/apartment frontages

41

Coloured profiled steel front door with glazed fanlight above

42

Painted profiled/flushed doors and screens to stores etc

43

Coloured profiled steel garage doors to style shown

44

Painted timber top glazed garage personal door

45

Glazed panels above garage doors
- PORCHES/OTHER JOINERY/GUARDINGS/CHIMNEYS

50

Flat top gip porch details to design illustrated

51

White painted timber framed pitched roof porch to illustrated design (roof covering to match main roof)

52

Black painted metal guardings + structure to balconies/juliette balconies

53

Clay chimney pots + facebrick clad chimney structures

NOTES

Permission is granted to scale from this drawing for the purpose of Local Authority Planning Approval only. In all other circumstances DO NOT scale from this drawing. Please contact this office for any additional information required.

Contractors, Sub Contractors and Suppliers are to check all relevant dimensions and levels of the site and building before commencing any shop drawings or building work. Any discrepancies should be recorded to the Architect.

Where applicable this drawing is to be read in conjunction with the Consultants' drawings.

This drawing is the copyright of Tetlow King Ltd ©. All rights reserved.

Ordinance Survey Data © Crown Copyright. All rights reserved. Licence No. 100007359

REV	DESCRIPTION	DATE	AUTH	CHKD
-----	-------------	------	------	------

PLANNING

TETLOW KING

ARCHITECTS : URBAN DESIGNERS : SUSTAINABILITY CONSULTANTS

Building 300, The Grange, Romsey Road, Michelmarsh, Romsey, Hampshire, SO51 0AE
Tel: 01794 367703 Fax: 01794 519517 Web: www.tetlowking.co.uk

PROJECT

Hampshire Farm

Emsworth

for Bellway Homes and Bloor Homes

DRAWING

Plots 215-219

Elevations

Sheet 1 of 3

SCALE	DATE	AUTHOR	CHKD
1:100	@ A3	Jun 2012	MP
JOB NO.	DRAWING NO.	REV	
PL1204018	P.215-219.e1		