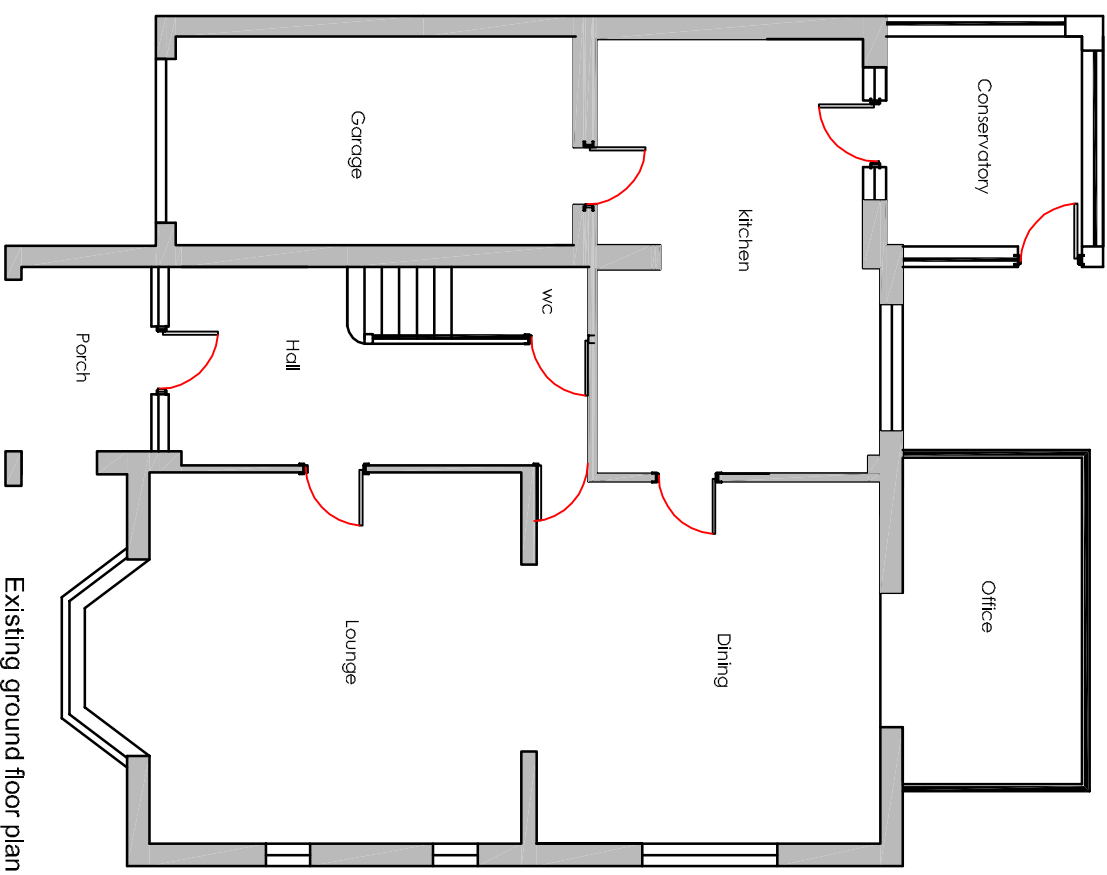
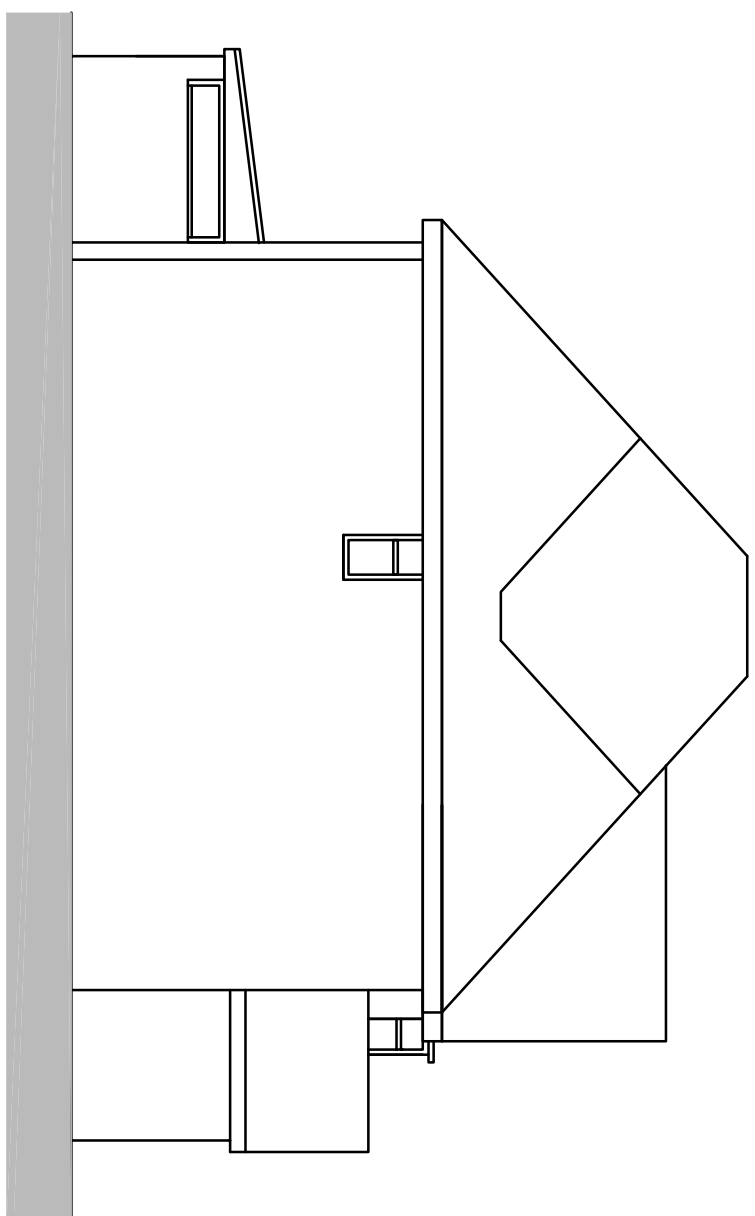
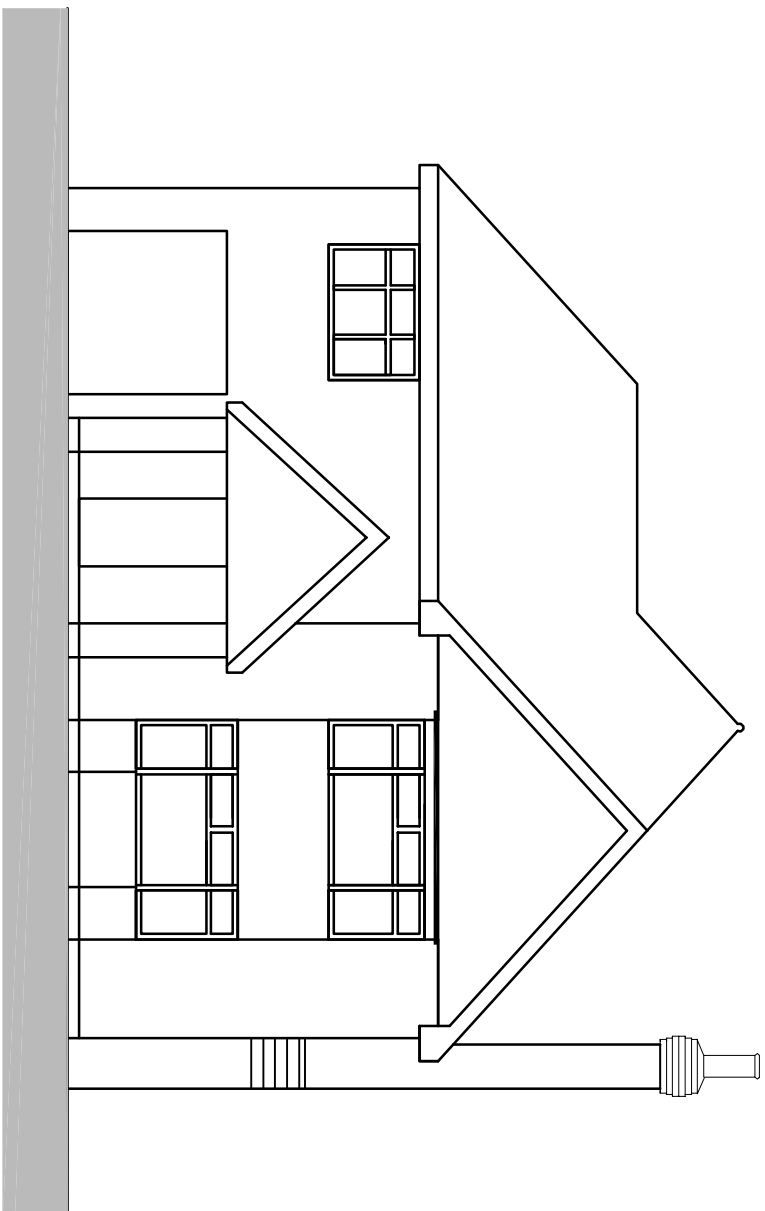
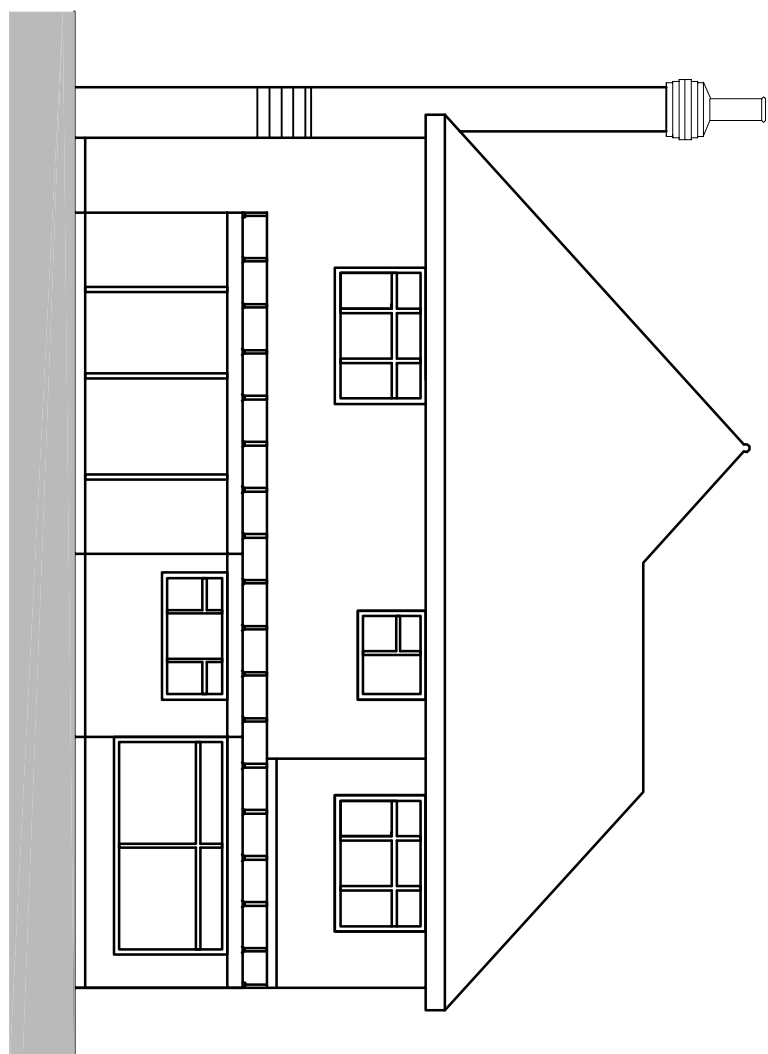
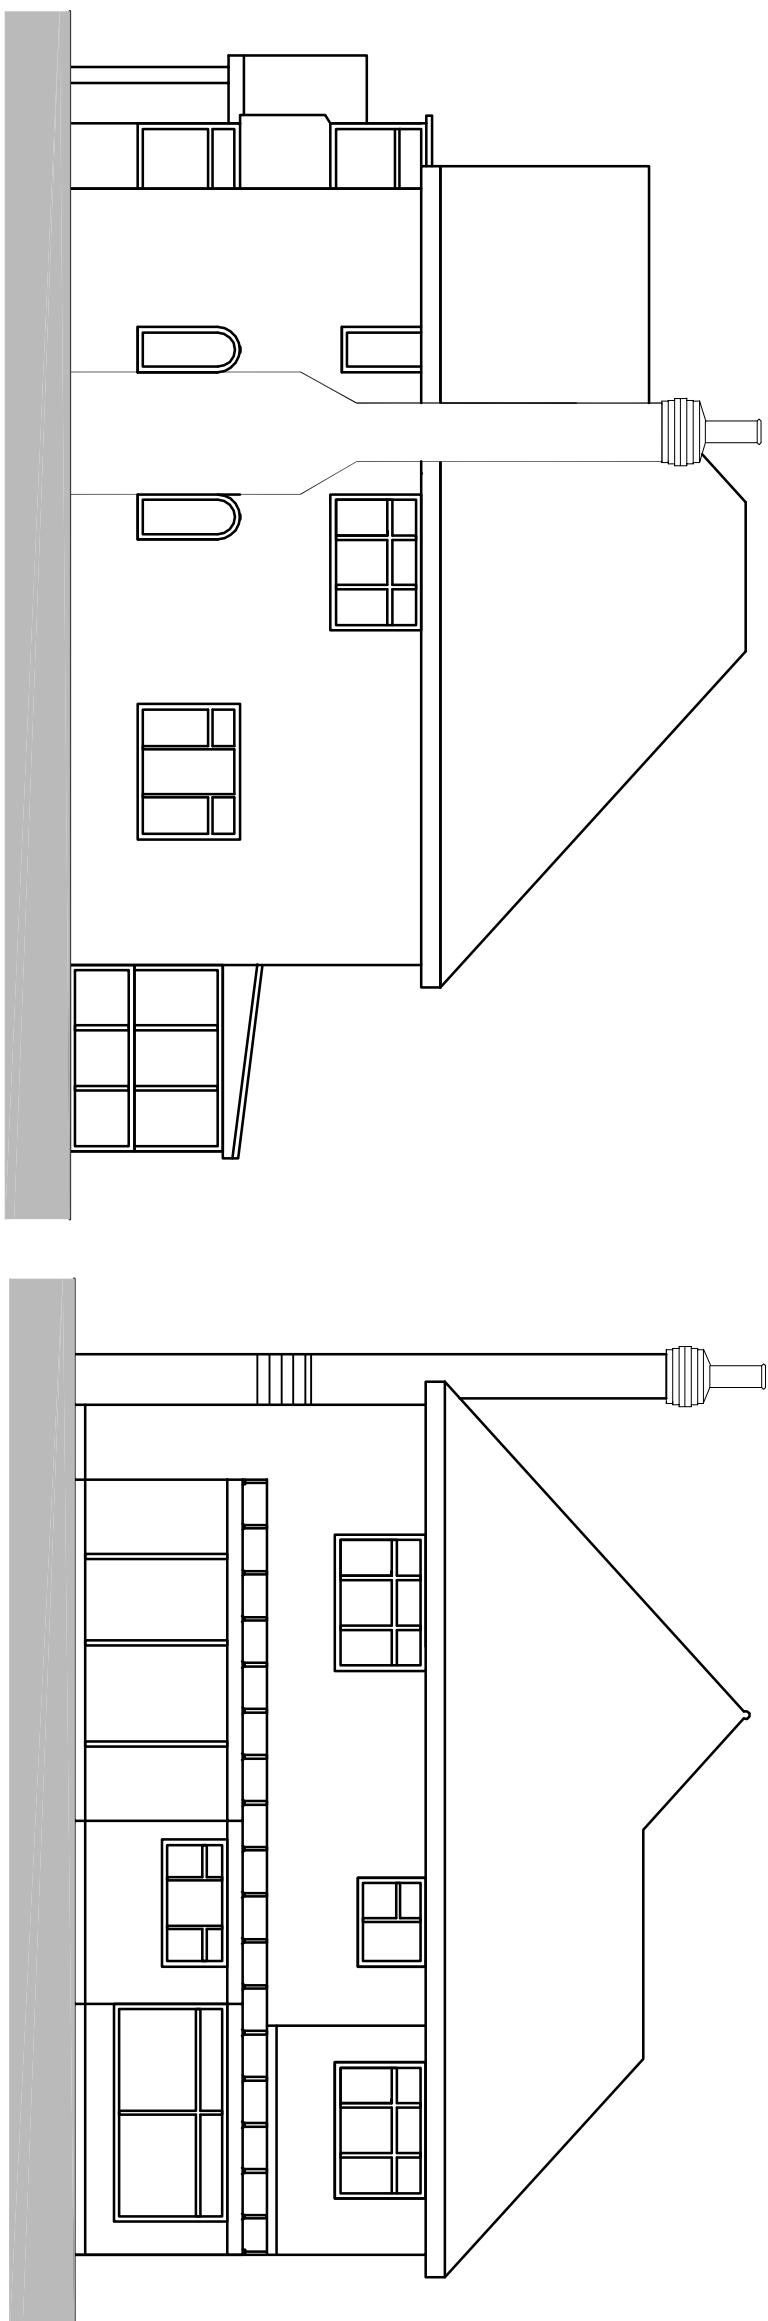


[illegible]

© COPYRIGHT RESERVED 2010  RICS

All dimensions to be checked on site prior to commencement of any construction works. Measured dimensions are to be used in preference to scaled dimensions.

Mr & Mrs Turner
5 Highfield Ave
Waterlooville
Hants

Drawing Title :
Planning
Existing floor plan and elevations

Chris Flint Associates Ltd
CHARTERED SURVEYORS - PROJECT MANAGERS
DEVELOPMENT CONSULTANTS

Drawn By	Date	Checked By	Date	Approved By	Date
CF	01/11/12				
Drawing No.		Revision:		Scale:	
CFA	FULL	03		1:100	

PLANNING

2 Emerald Close Waterlooville Hants PO7 8NZ.
Tel: 01902 432484 fax: 023 92 358554 Email: cfassociates@aol.com