




West Existing 1:100



East Existing 1:100

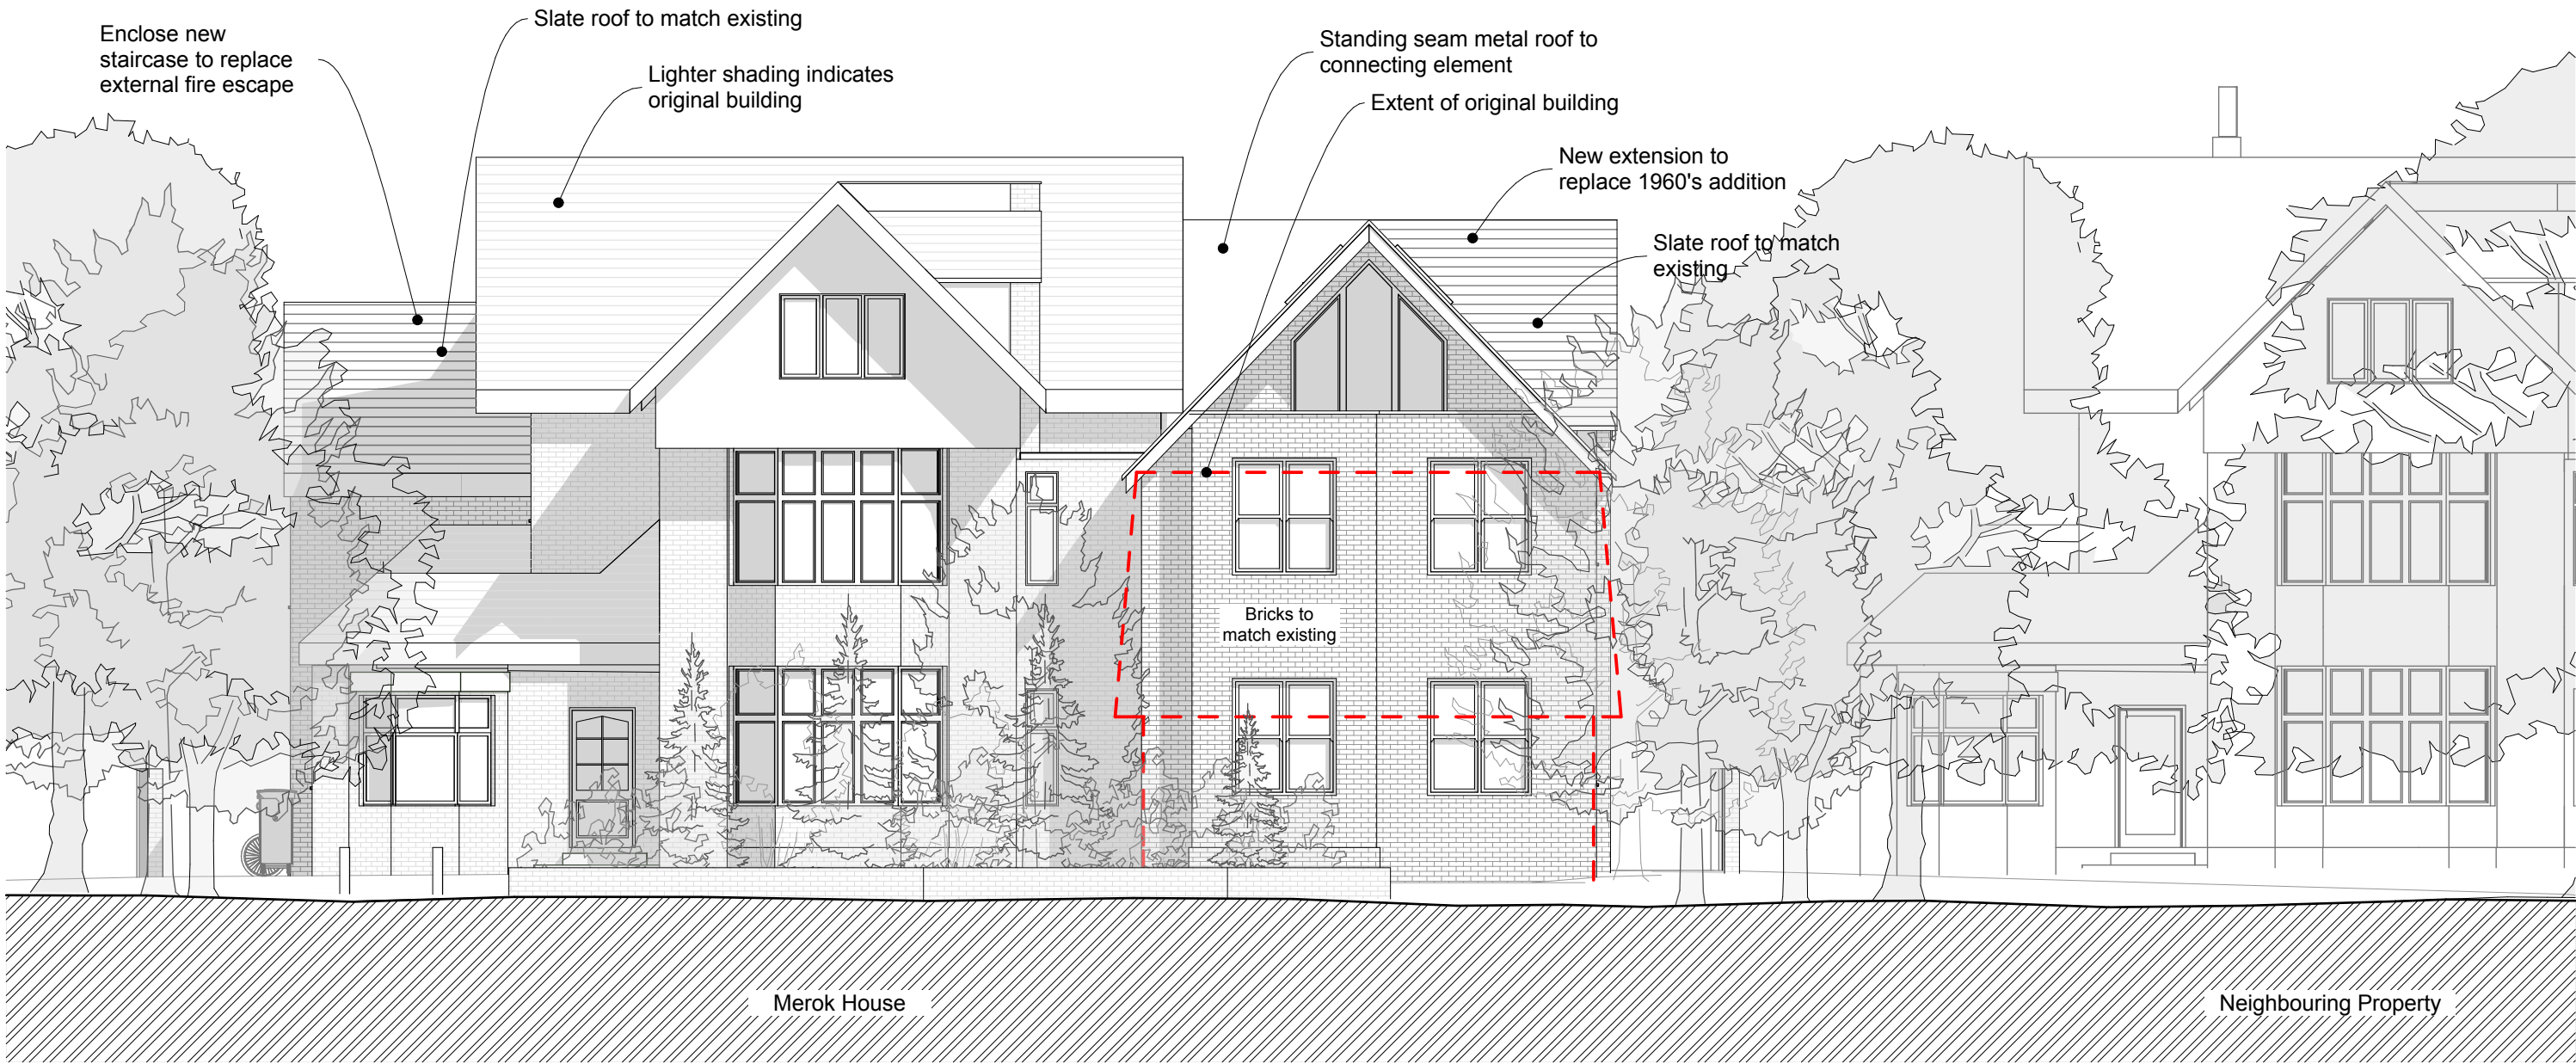

West Elevation 1:100



East Elevation 1:100

revisions & notes:

A	14.12.12	HLB	Issued for Pre-application advice
B	08.03.13	HLB	Issued for comment
C	18.03.13	HLB	Issued for Planning

project: Caldwell Group Ltd
Alterations & Extension
Merok House
Emsworth

drawing name: West Elevation

status: PRELIMINARY
date: December 2012
scale: 1:100 @A1
drawn: HLB



61 South Street, Havant, Hampshire PO9 1BZ
t: 023 9248 2494
e: design@pwp-architects.com
f: 023 9248 1152
w: www.pwp-architects.com

Project No. **4963**
drawing No. **1302** rev **C**

Note: All dimensions to be checked on site by the contractor before fabrication and erection. Figured dimensions to be taken in preference to scaled dimensions. This drawing is the copyright of the architects and must not be reproduced or used without their express consent, except for the purposes of a planning application. Electronic issue of this drawing to be confirmed by paper hard copy only.