




01 PROPOSED GROUND FLOOR PLAN
1:100

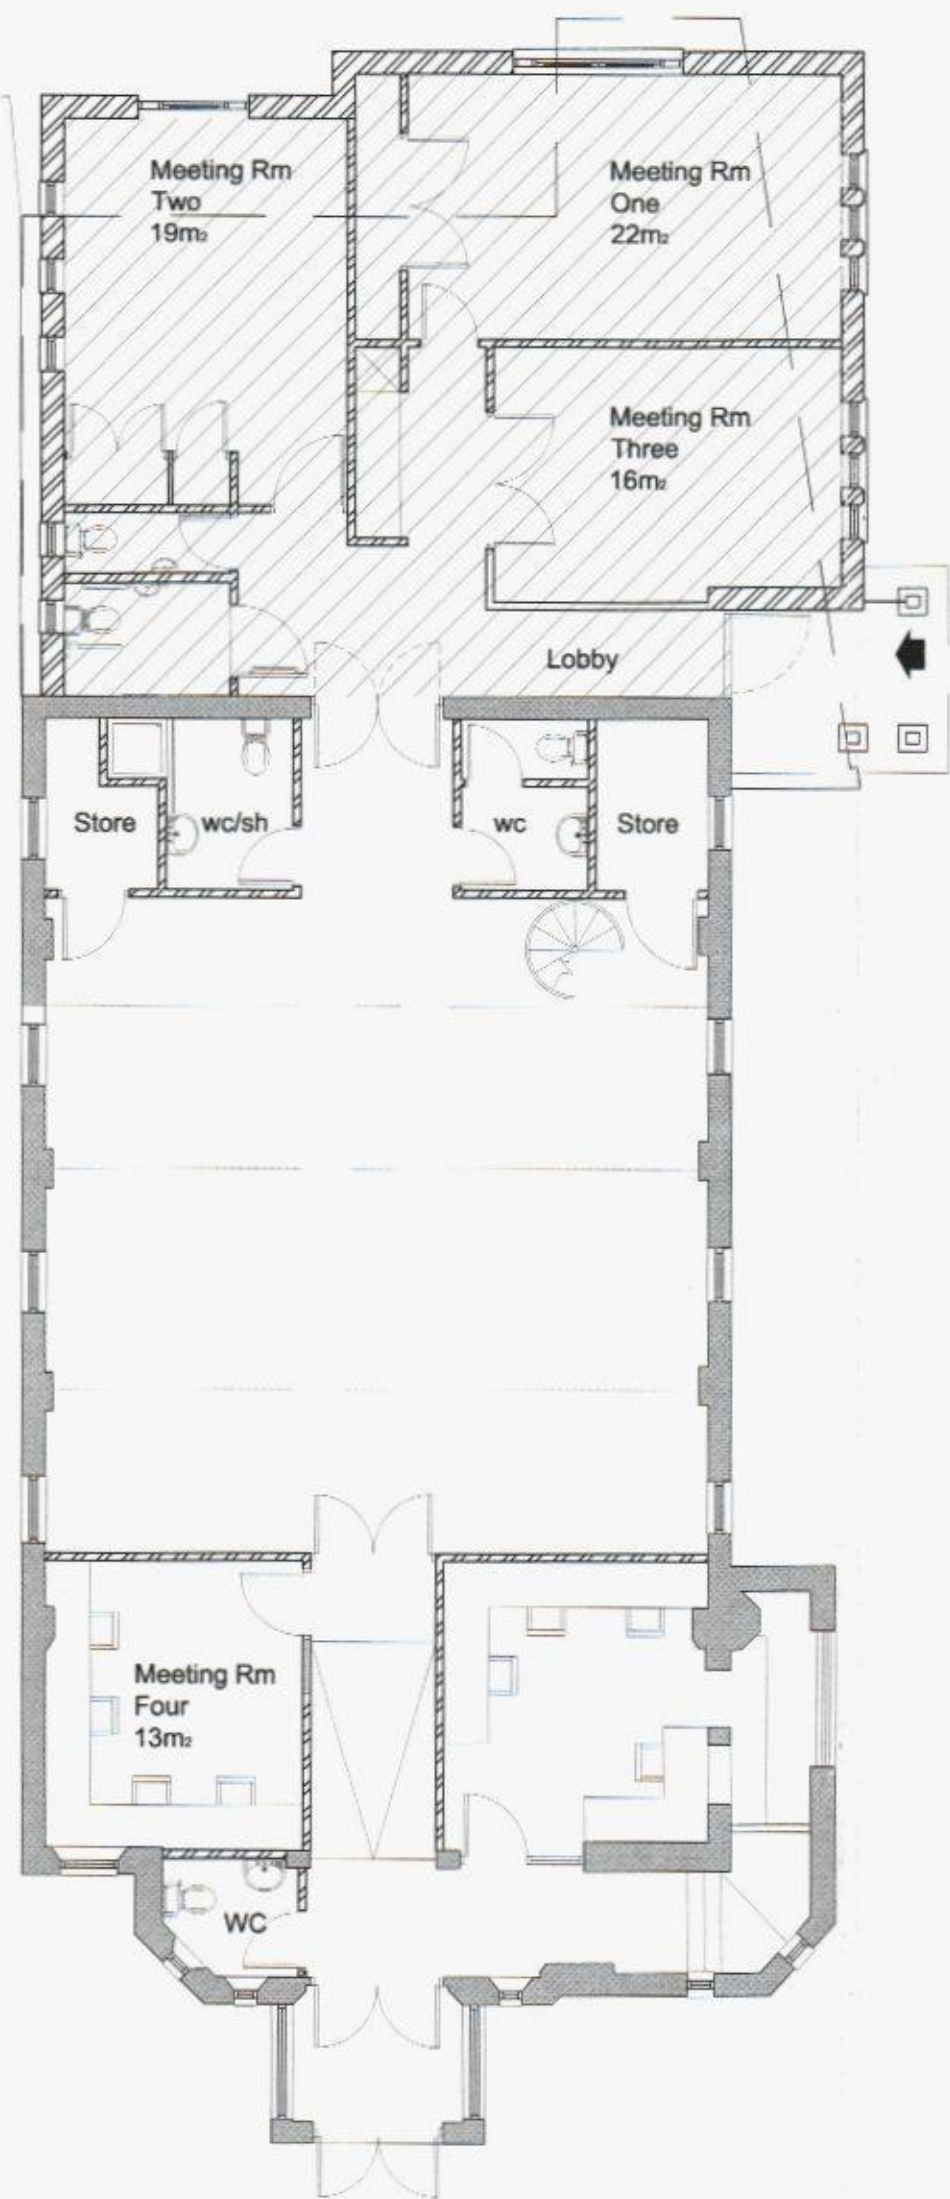

02 PROPOSED MEZZANINE LEVEL
1:100

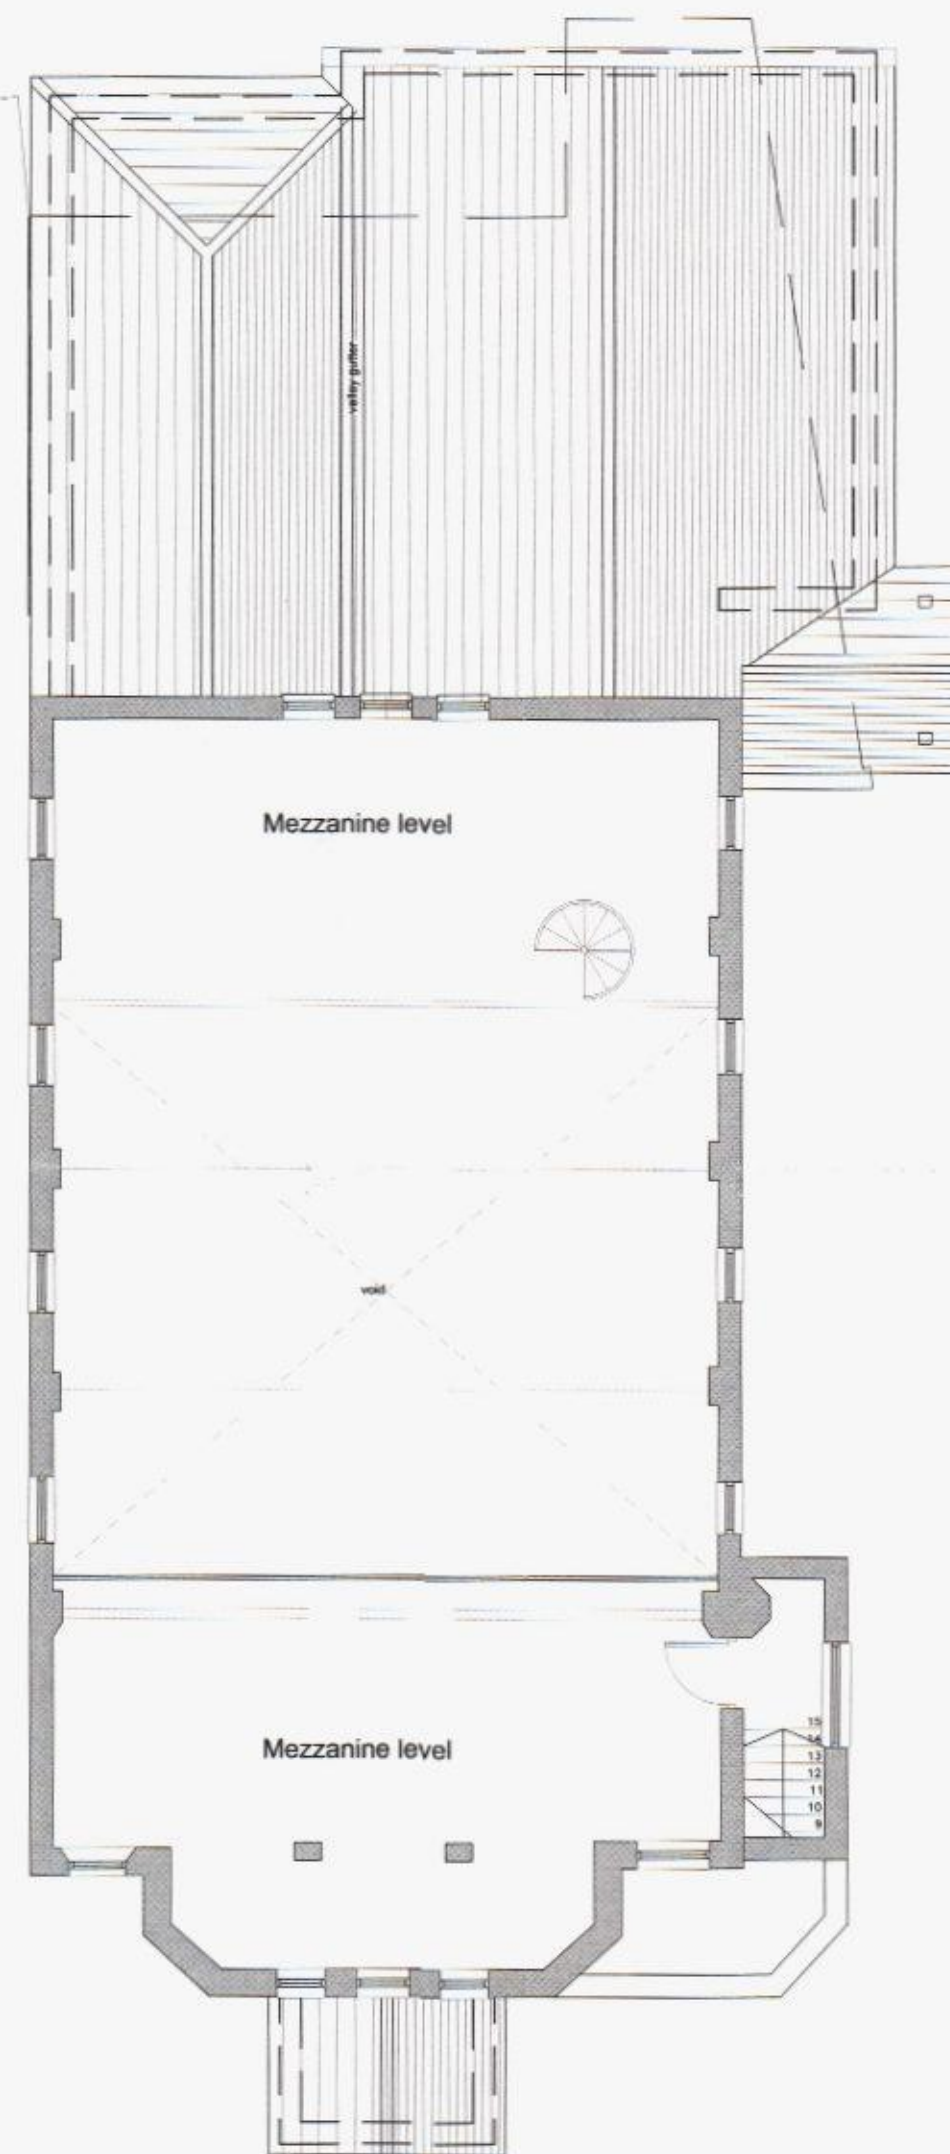

03 PROPOSED ROOF PLAN
1:100

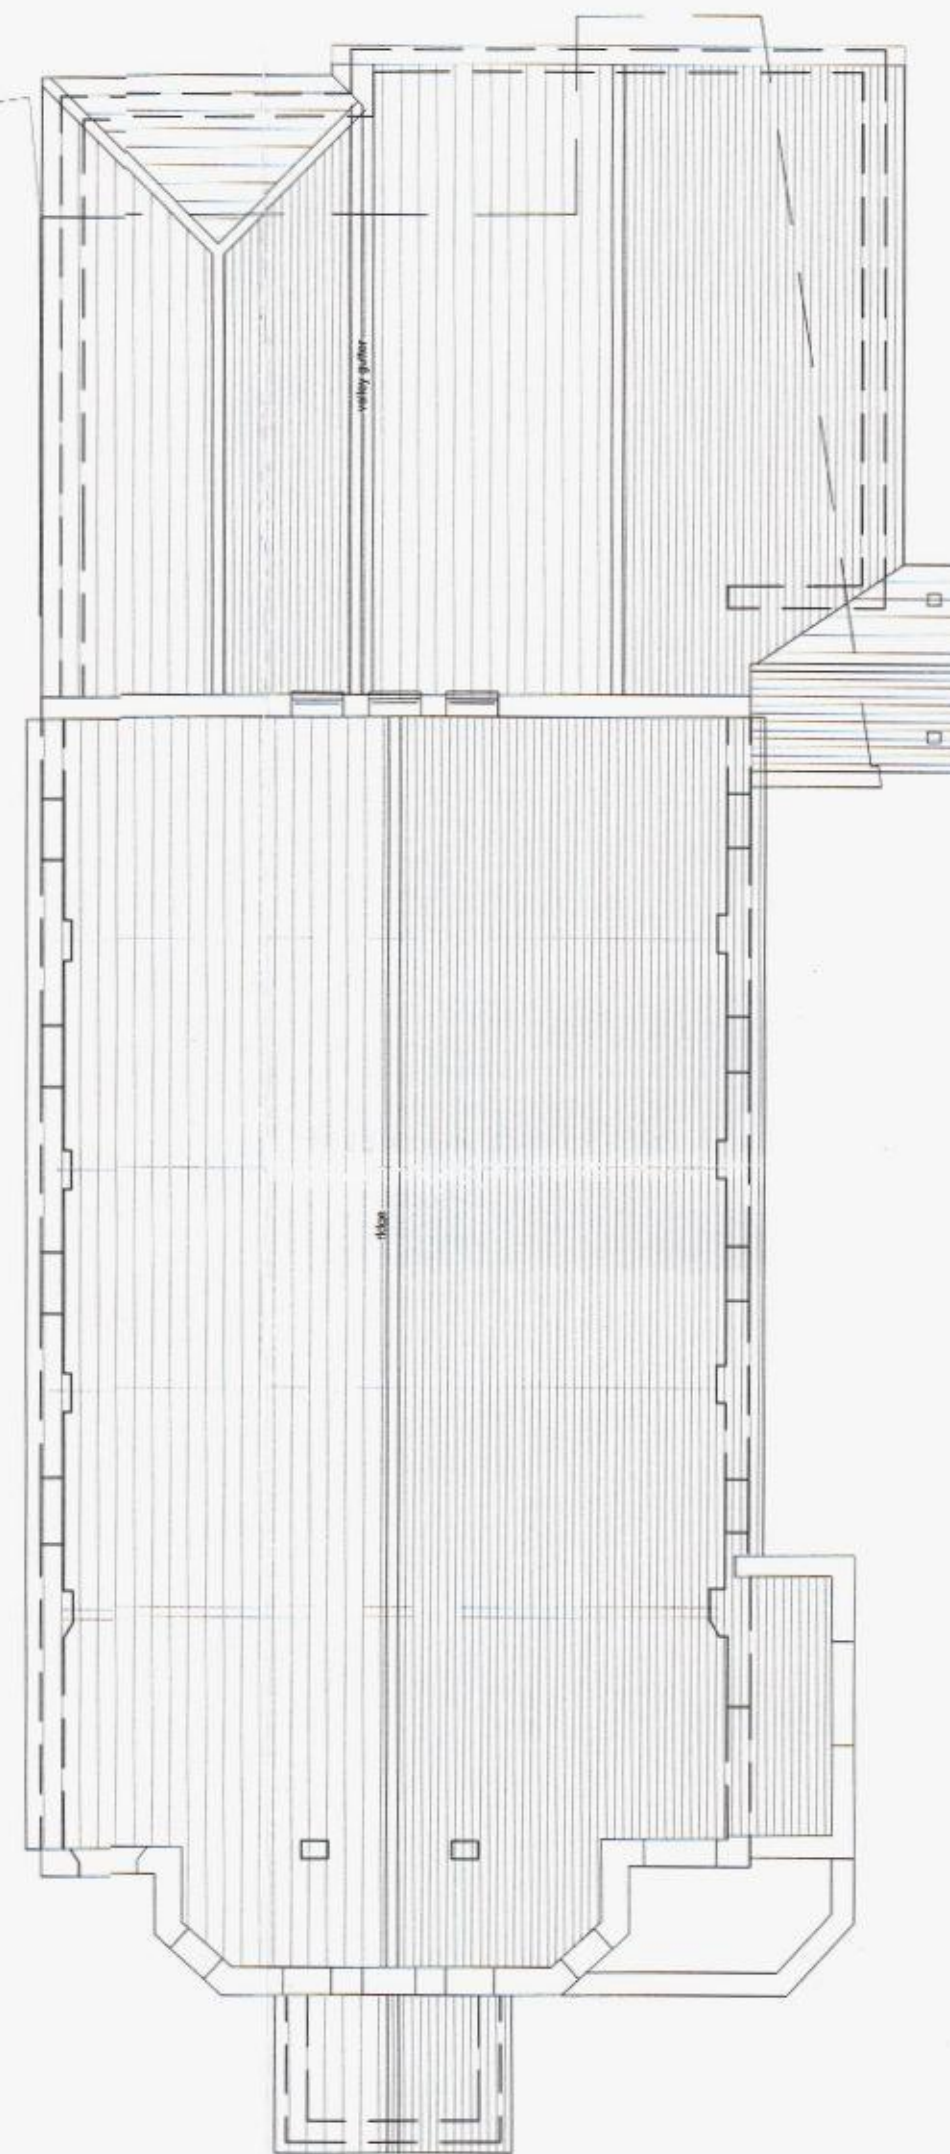

- Area of new extension
- Existing walls
- New walls
- Former building outline

HAVANT BOROUGH COUNCIL
16 OCT 2012
RECEIVED

studio 5 architects ltd.



REV	DATE	DETAILS
B	270912	Amendments to extg windows
A	110912	Amendments to porch

DRAWING PROPOSED FLOOR PLANS	SCALE 1:100 @A1	DATE JULY 2012
PROJECT PROPOSED REFURBISHMENT & REPLACEMENT ANNEXE EMSWORTH BAPTIST CHURCH	STATUS PRELIMINARY	REV. B
	PROJECT NO. 10.453	DRAWING NO. 021b