




WEST ELEVATION1

1:100

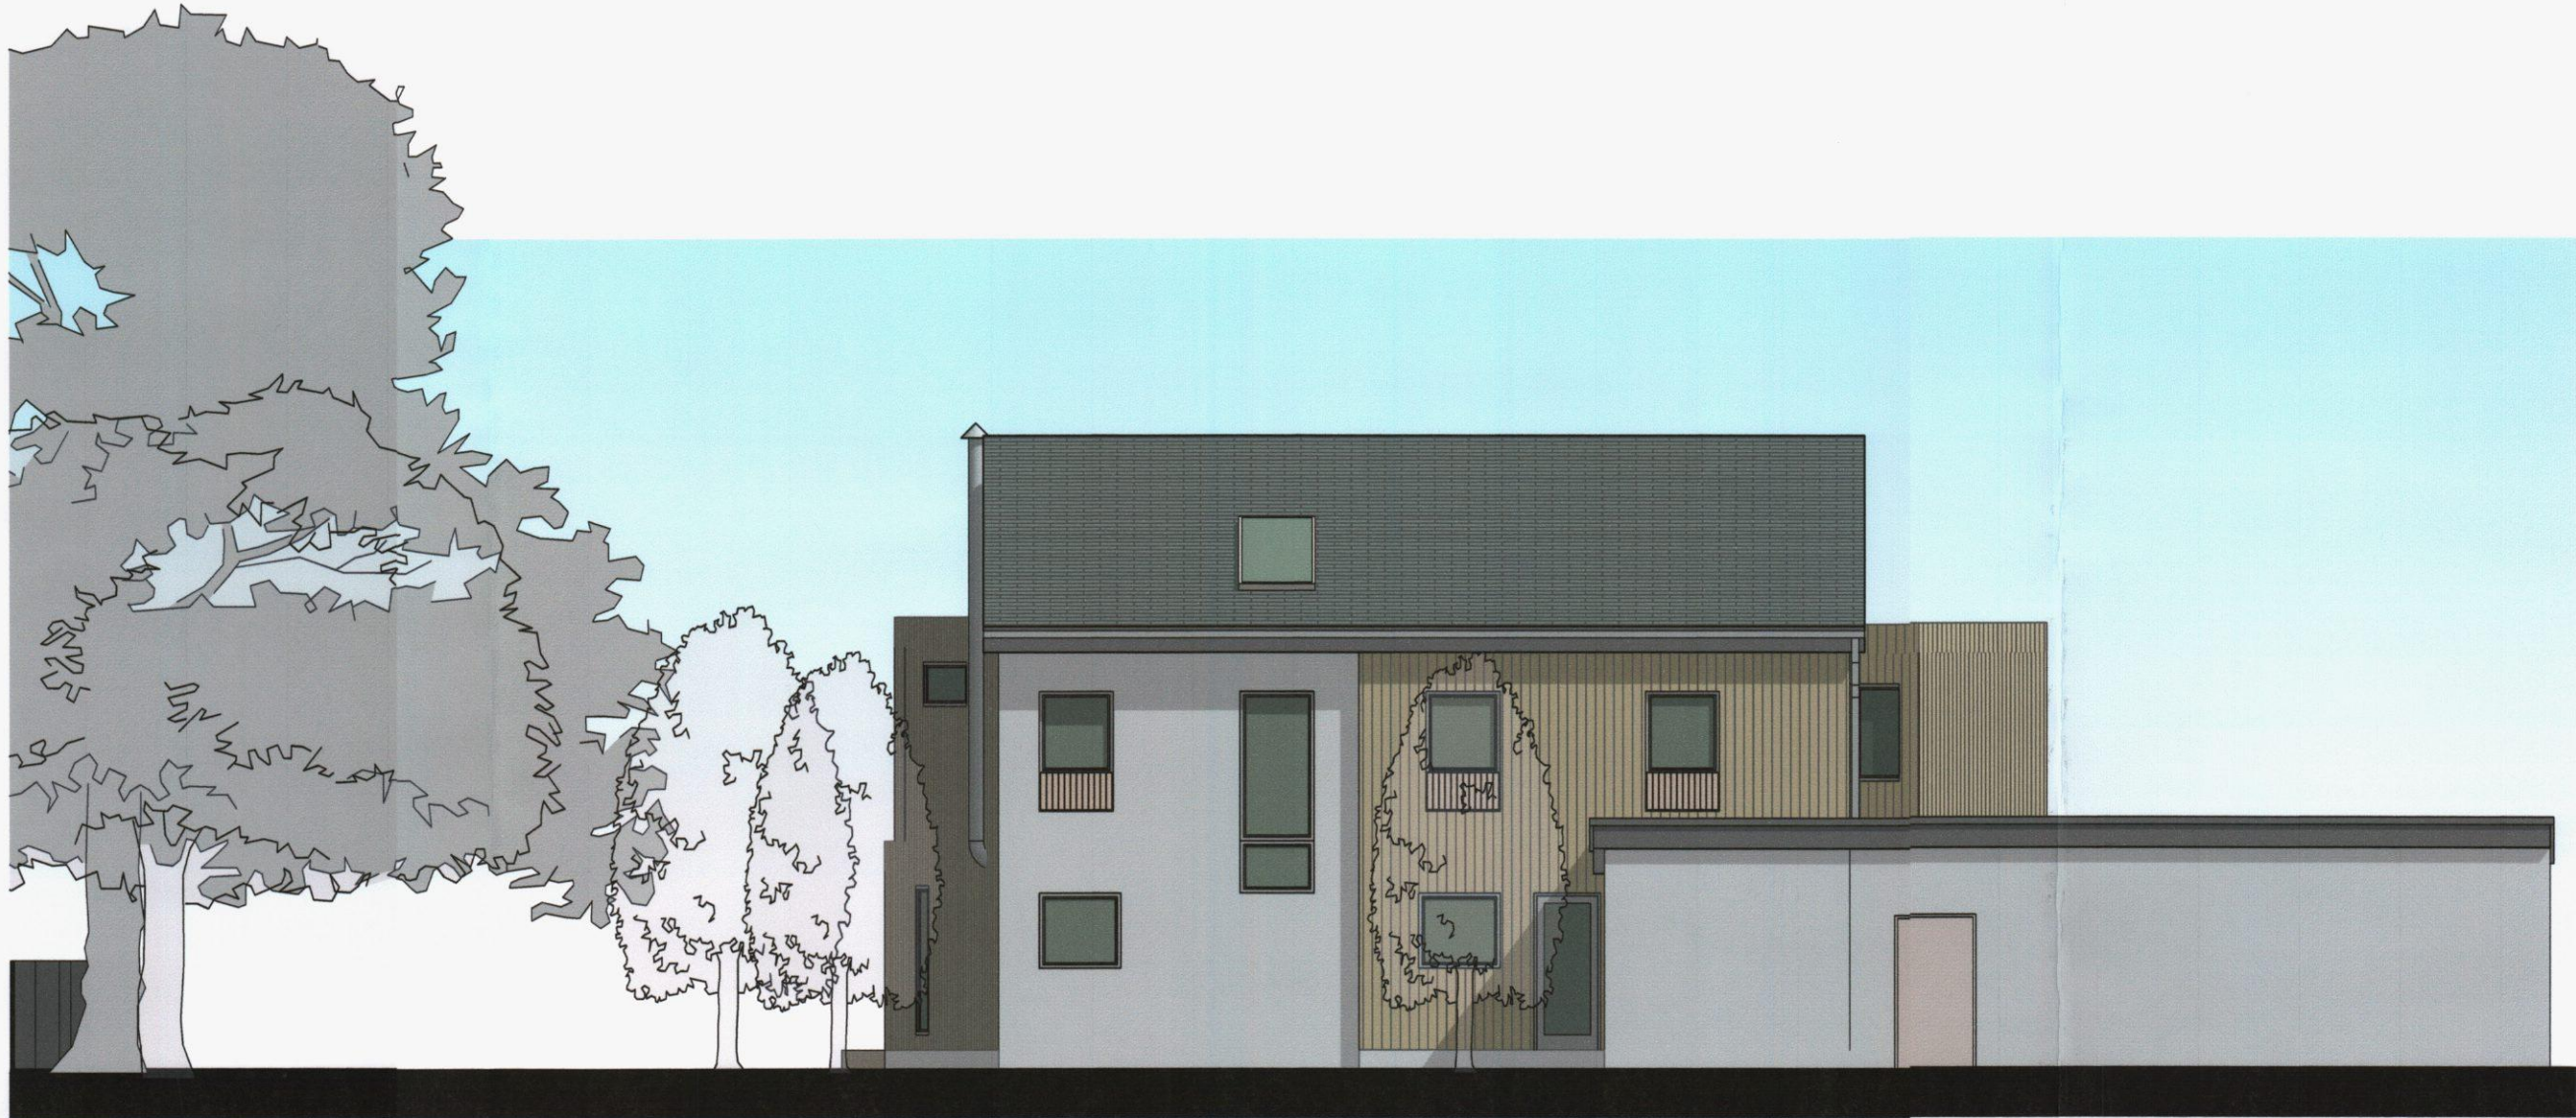

NORTH ELEVATION1

1:100



EAST ELEVATION1

1:100



SOUTH ELEVATION1

1:100

Materials

- Walls
- Through colour render (light grey/blue)
 - Timber cladding (western red cedar)
- Roof
- Slate (dark grey)
 - Green roof (meadow grass)
- Windows
- PPC composite timber windows (dark grey)

Key



HAVANT BOROUGH
COUNCIL
28 JUN 2012
RECEIVED

revisions & notes:

A	02.06.12	CE	For Presentation to Neighbours
B	25.06.12	CE	For Planning

project: Mr & Mrs Elliott
House
Bound Lane
Hayling Island

drawing name: Proposed Elevations

status: For Planning

date: May 2012

scale: 1:100 @A1

drawn: CE

pwparchitects

61 South Street, Havant, Hampshire PO9 1BZ
t: 023 9248 2494 f: 023 9248 1152
e: design@pwp-architects.com w: www.pwp-architects.com

Project No. 4942 drawing No. 1300 rev B

Note: All dimensions to be checked on site by the contractor before fabrication and erection. Figured dimensions to be taken in preference to scaled dimensions. This drawing is the copyright of the architects and must not be reproduced or used without their express consent, except for the purposes of a planning application. Electronic issue of this drawing to be confirmed by paper hard copy only.