


North Elevation

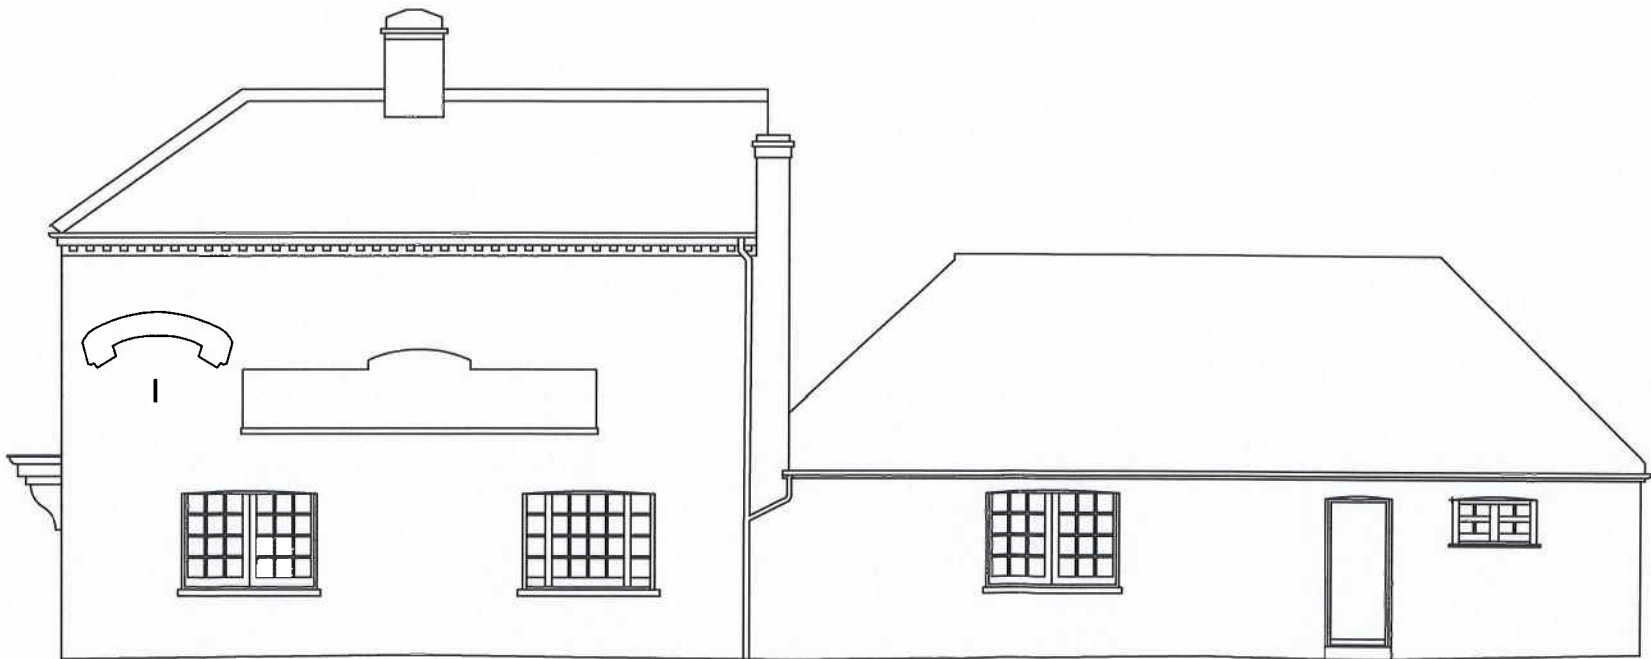

West Elevation



RECEIVED
24 MAY 2013
HBC Development Control

revisions

-	-
-	-
-	-
-	-
-	-

-	-
-	-
-	-
-	-
-	-

client

drawn by
AF

checked by
NEI

project
Rose in June
Hayling Island

drawing
Existing North & West Elevations

drawing no. P - 003
revision B
date 10/05/13
scale at A3 1:100
job no. SNBC251803



Building & Project
Consultancy
2 Charlotte Place
Southampton
SO14 0TB
t 02380 713 900
f 02380 713 901
e afraser@savills.com