




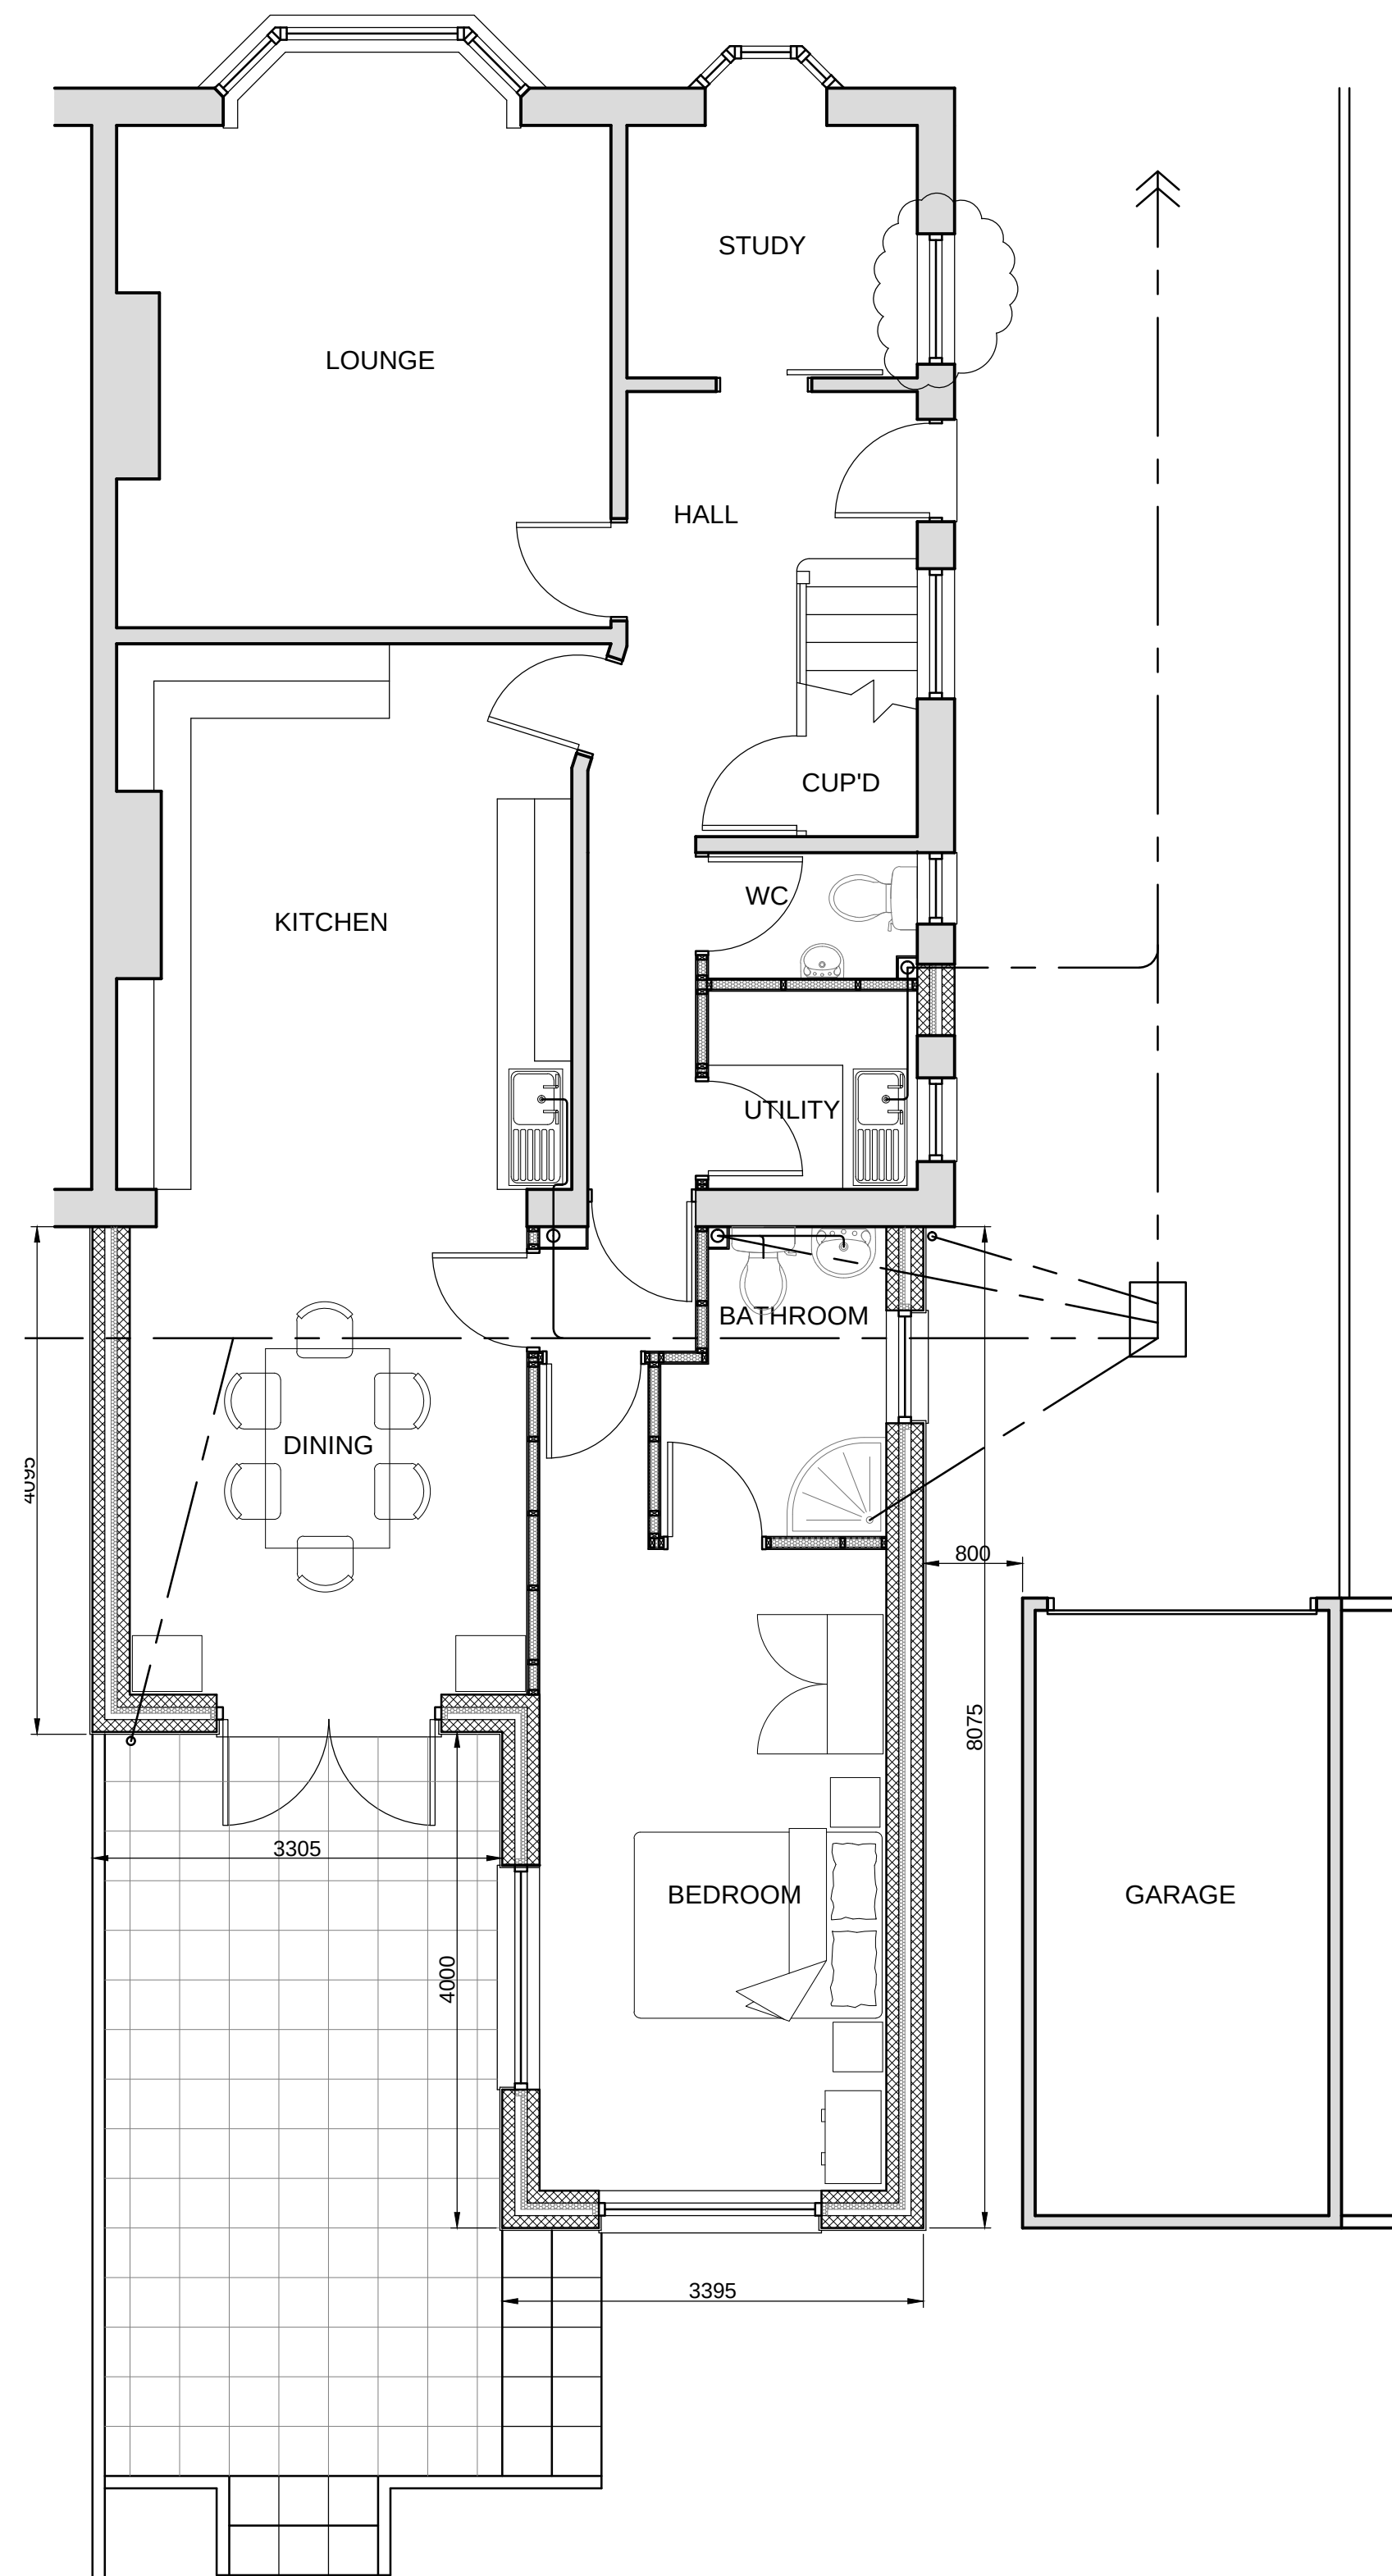


PROPOSED GROUND FLOOR PLAN

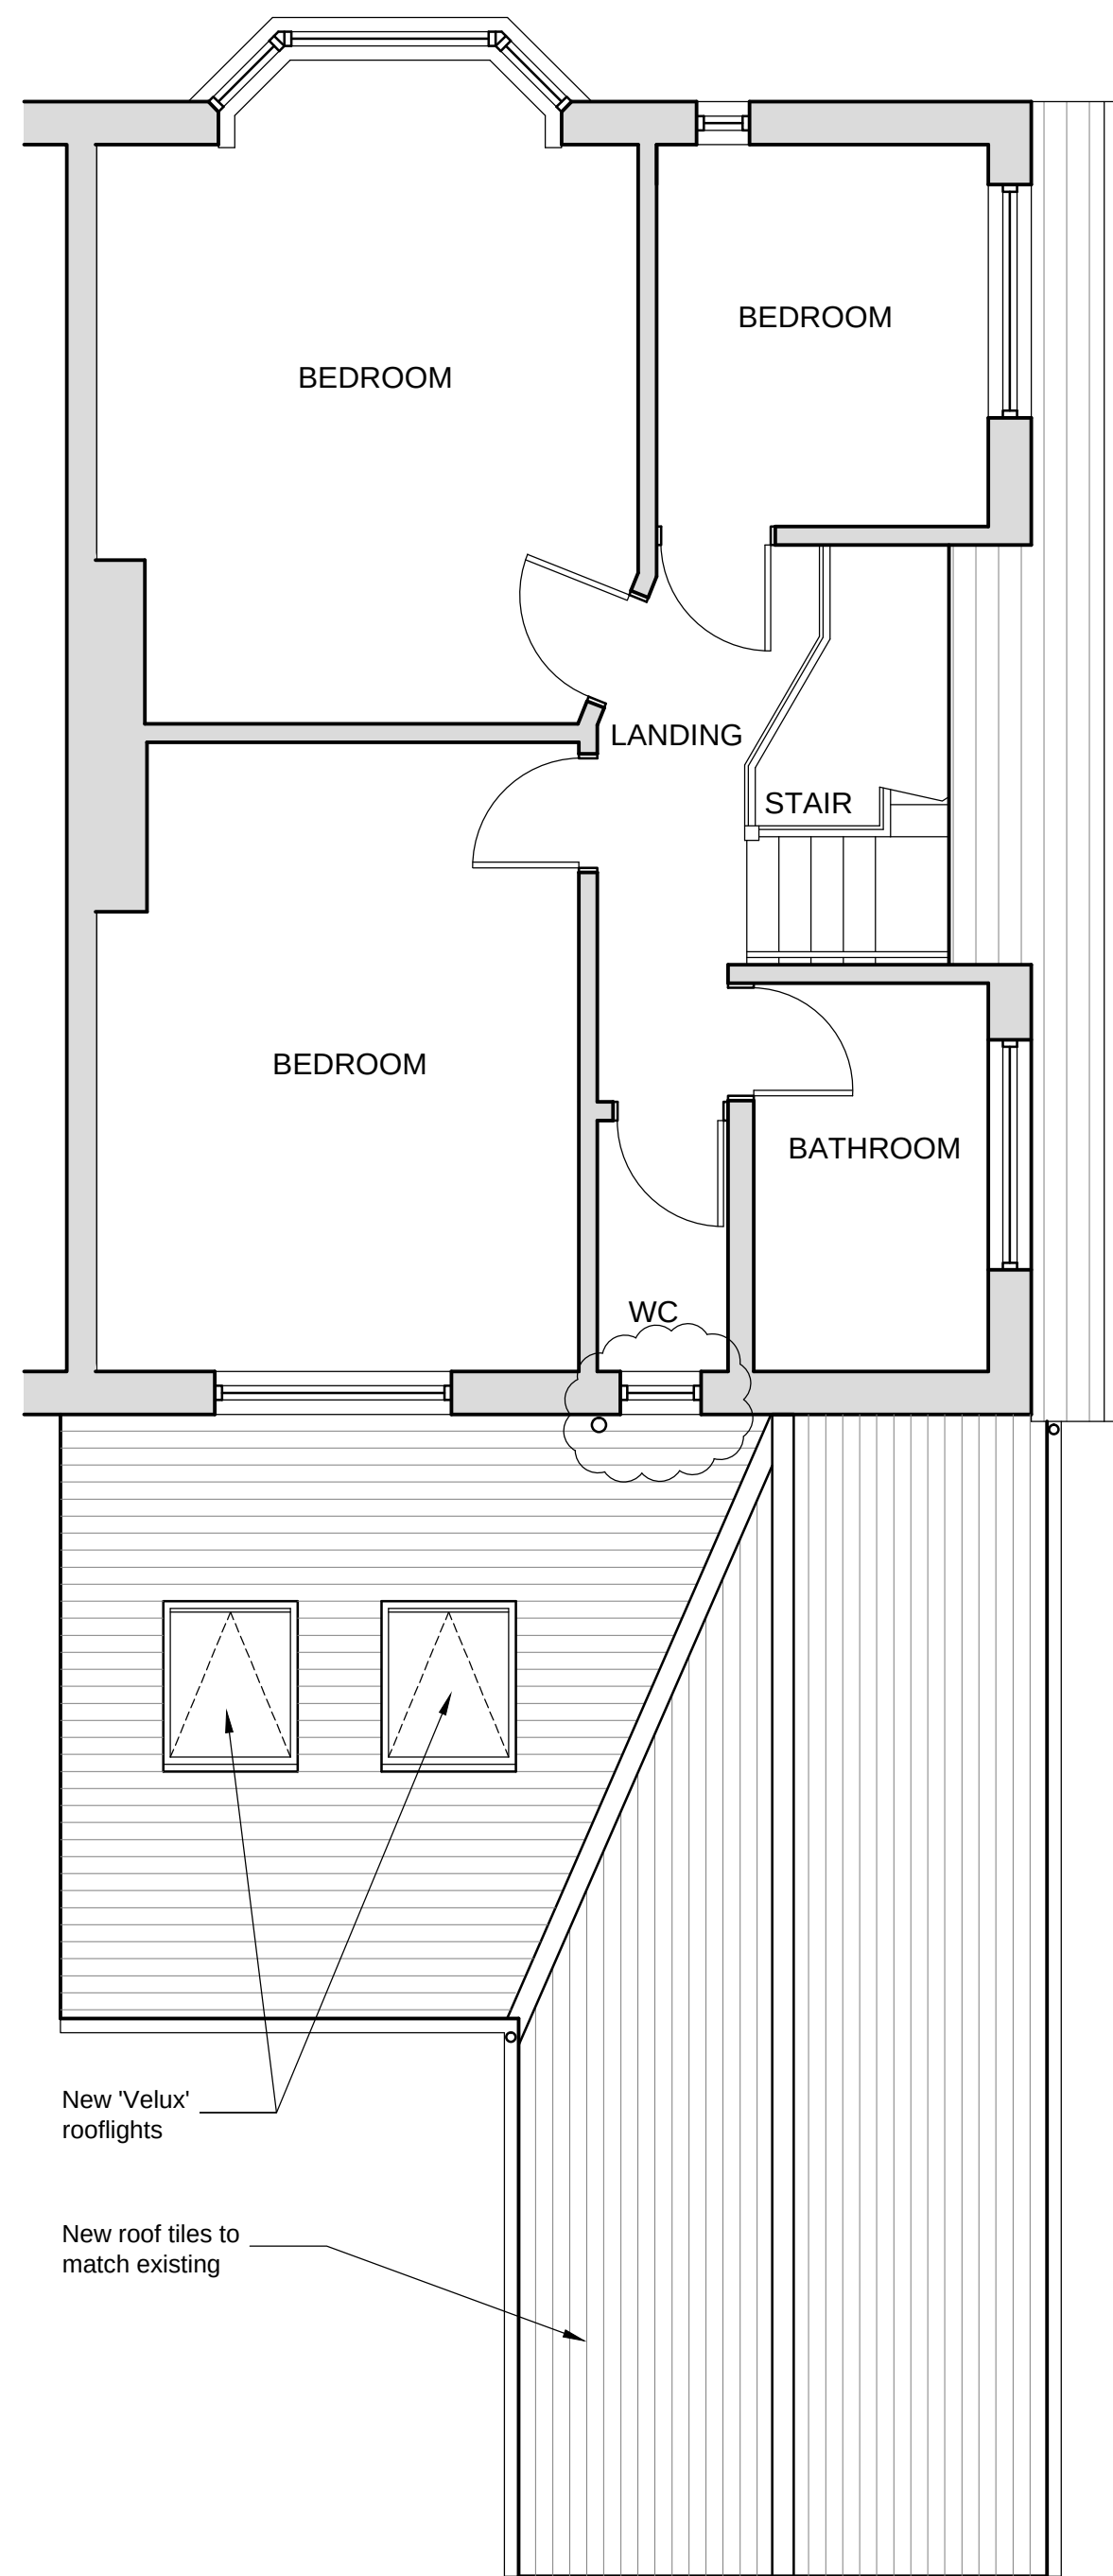

PROPOSED ROOF PLAN

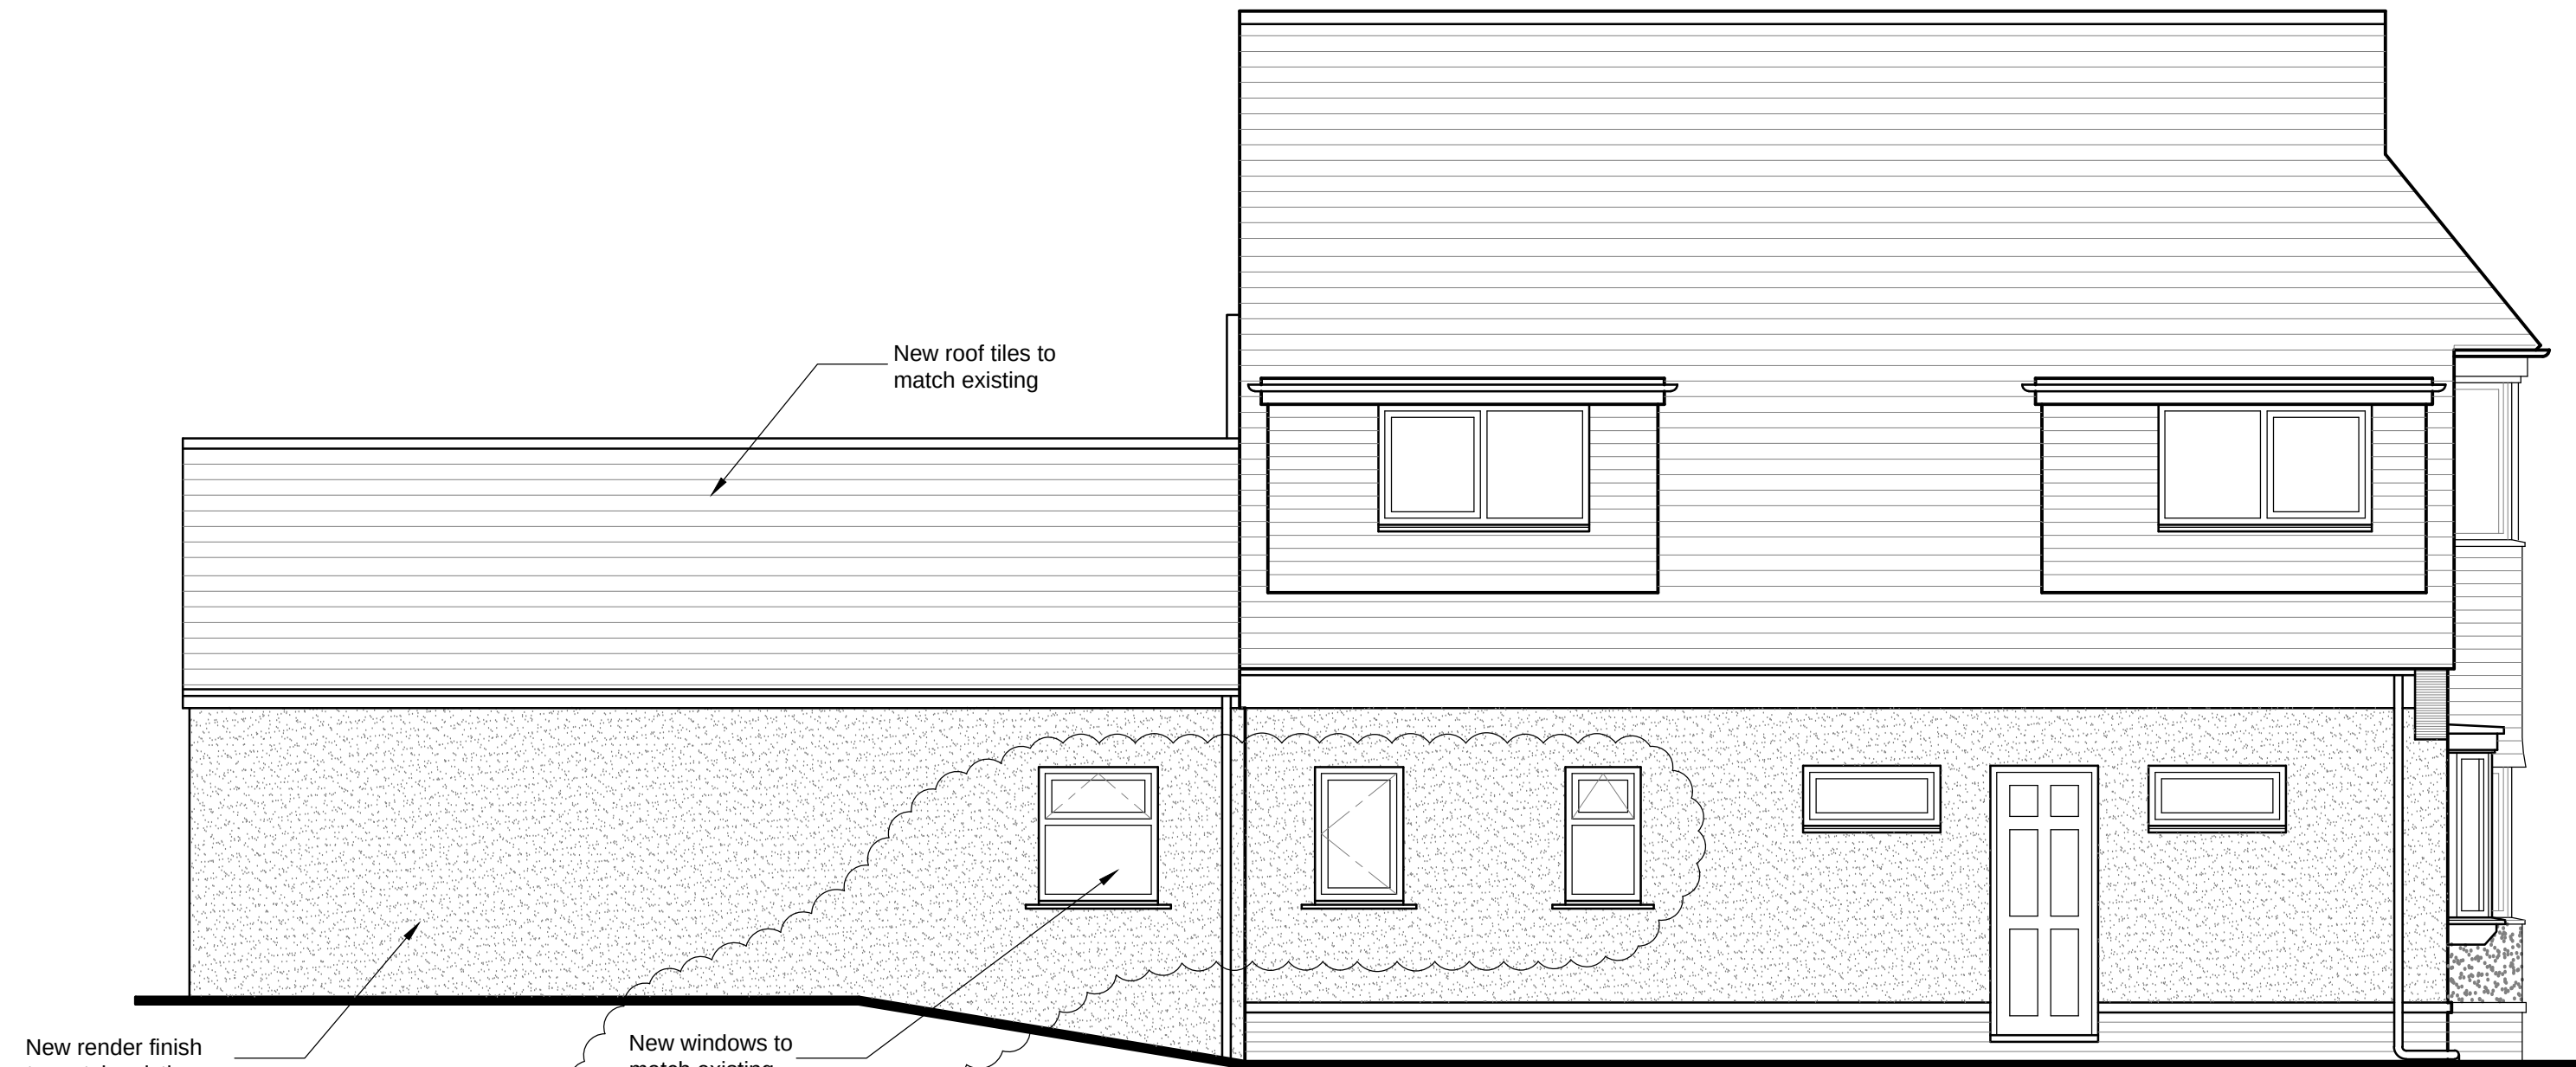

PROPOSED WEST ELEVATION

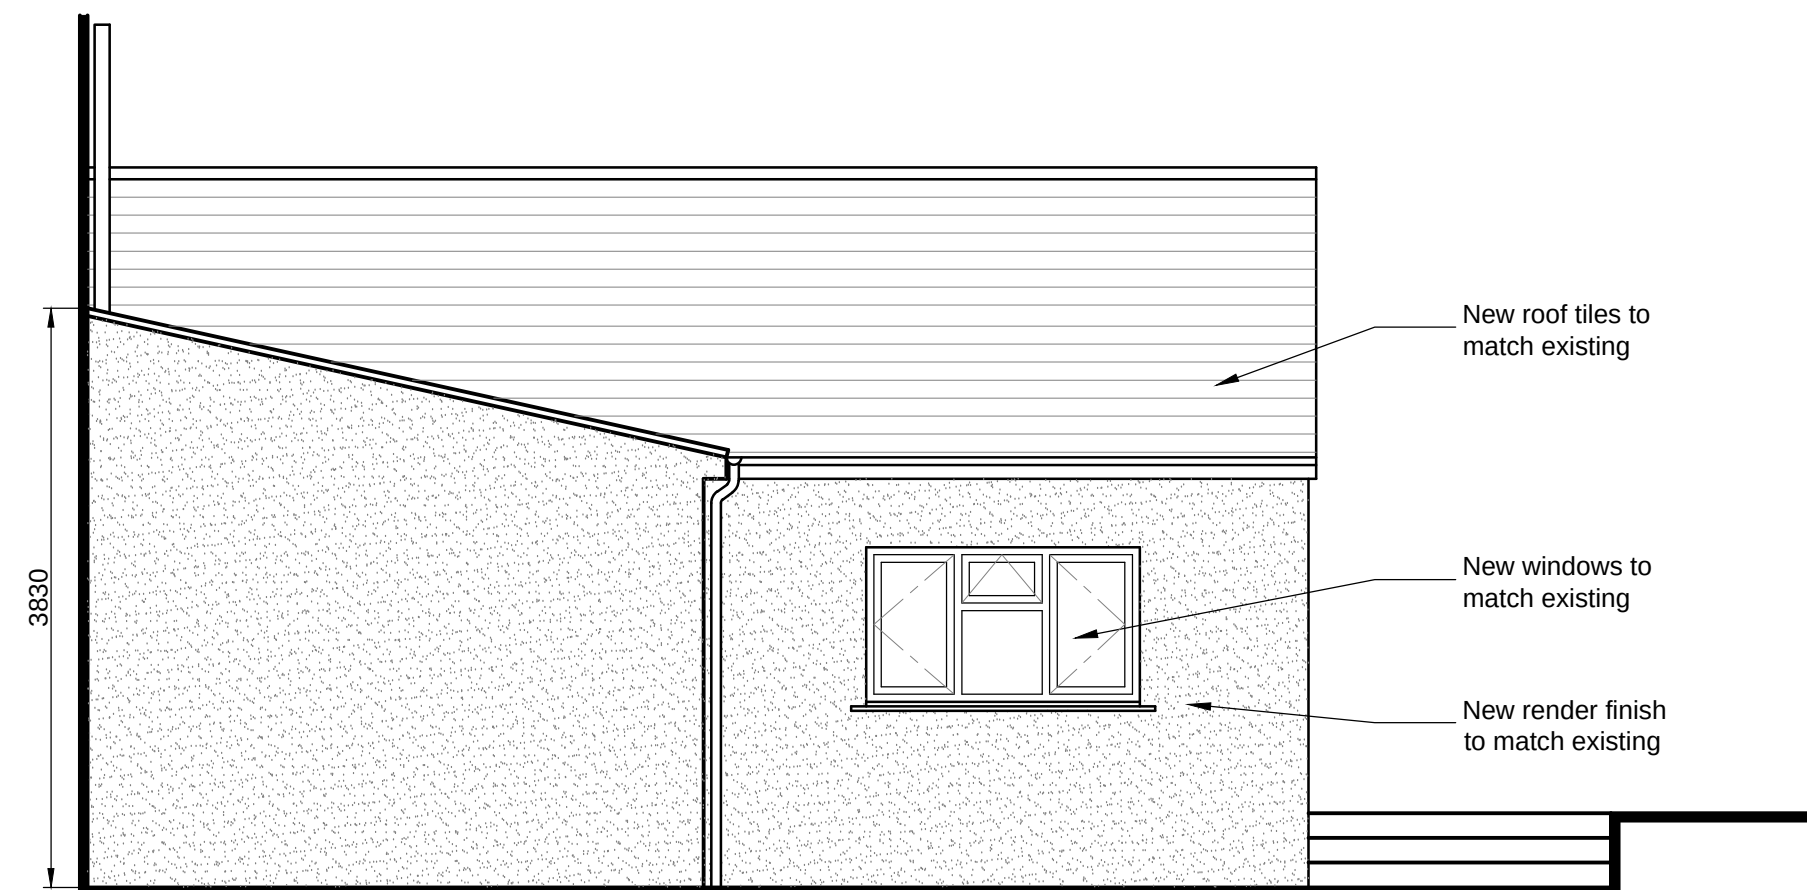

PROPOSED EAST ELEVATION



PROPOSED NORTH ELEVATION

A Planning comments incorportaed 22.11.12


**AG**

**Anderson Gould Design Ltd.**  
Suite 4N Trafalgar House, 221 Southampton Road, Southampton, PO6 4PL Tel 0800 917 1540  
Email: info@agdesign.co.uk Web: www.agdesign.co.uk

**Architectural Design & Drafting Service**

Client:  
**Mr & Mrs Trembath**

Project title:  
**Proposed Extension  
17 The Dale  
Widley  
Portsmouth  
PO7 5DB**

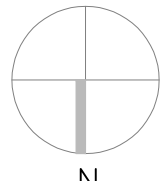  
N

Drawing Title:  
**Proposed Floor Plans  
& Elevations**

Drawing Status:  
**Planning**

JOB No.  
**AG-12-13-002**

Date  
**Oct 2012**

Drawn  
**RG**

SCALE  
**1:50**

Checked

REV  
**A**

Copyright  
This drawing is the copyright of Anderson Gould Design LTD, and may not be copied, altered or reproduced in any way or passed to a third party without written authority. Do not scale ©