



NOTE:
All drawings are to be in conjunction with specialist contractors drawings any discrepancies are to be notified immediately

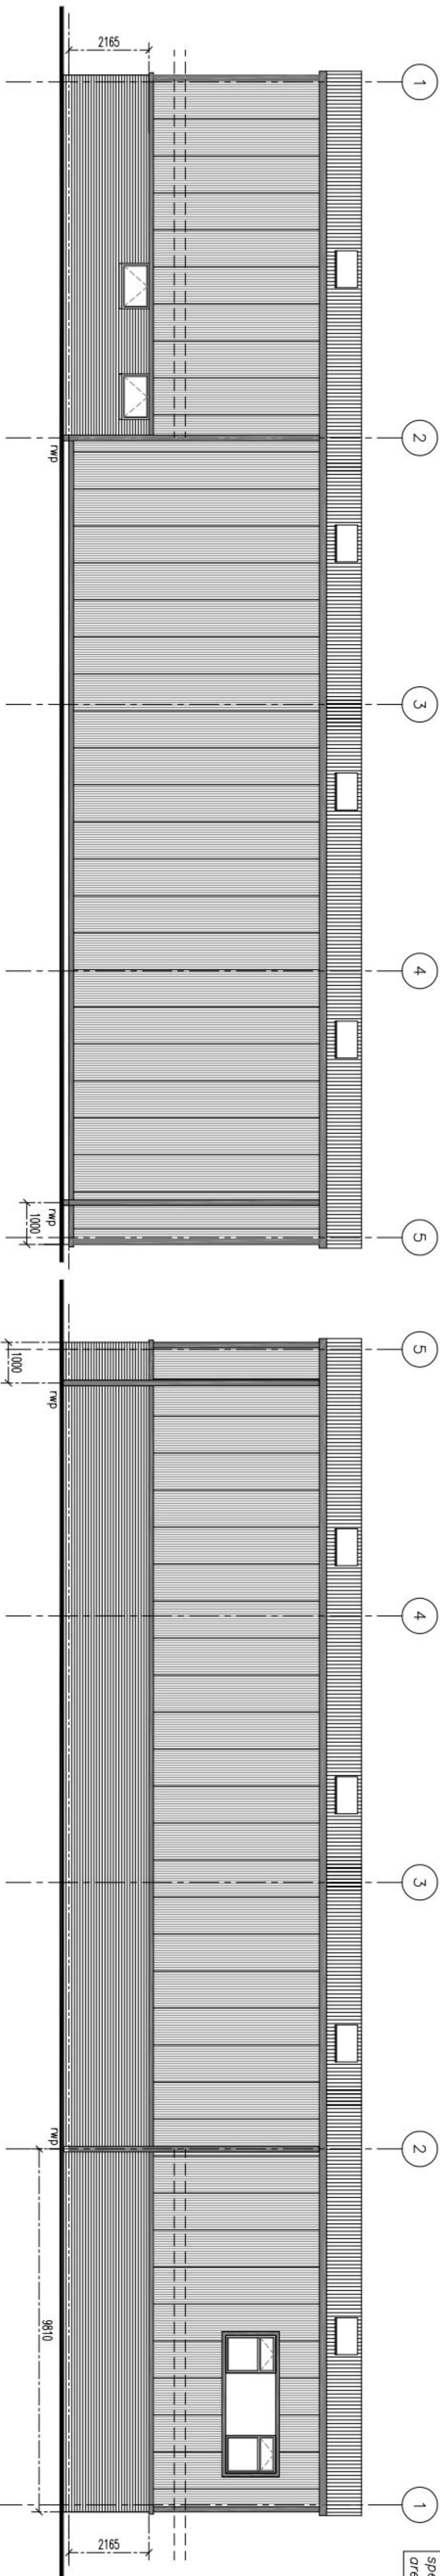


SIDE ELEVATION (WEST)

SIDE ELEVATION (EAST)

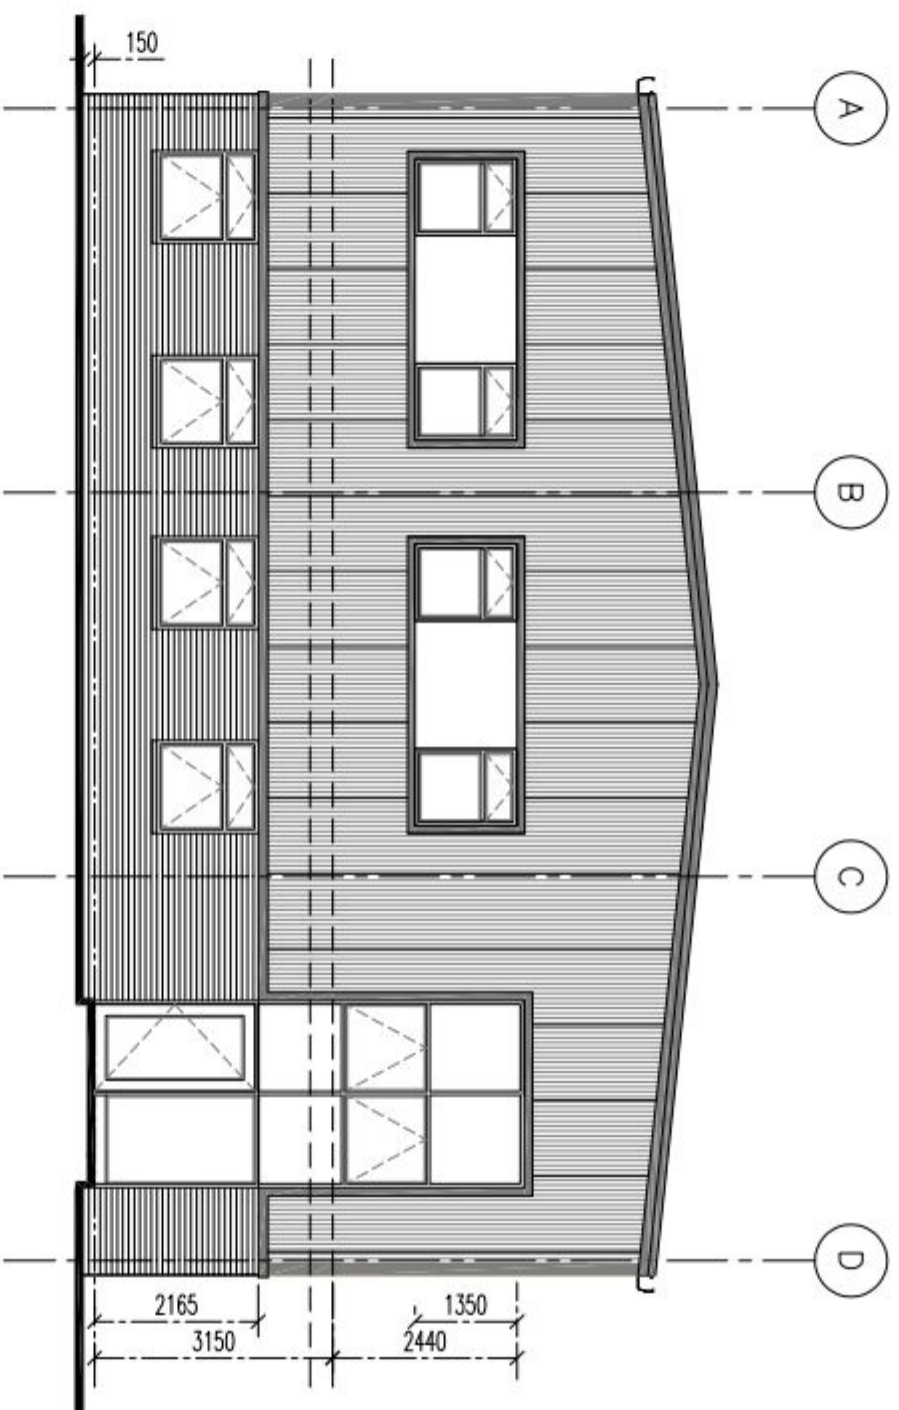


FRONT ELEVATION (NORTH)

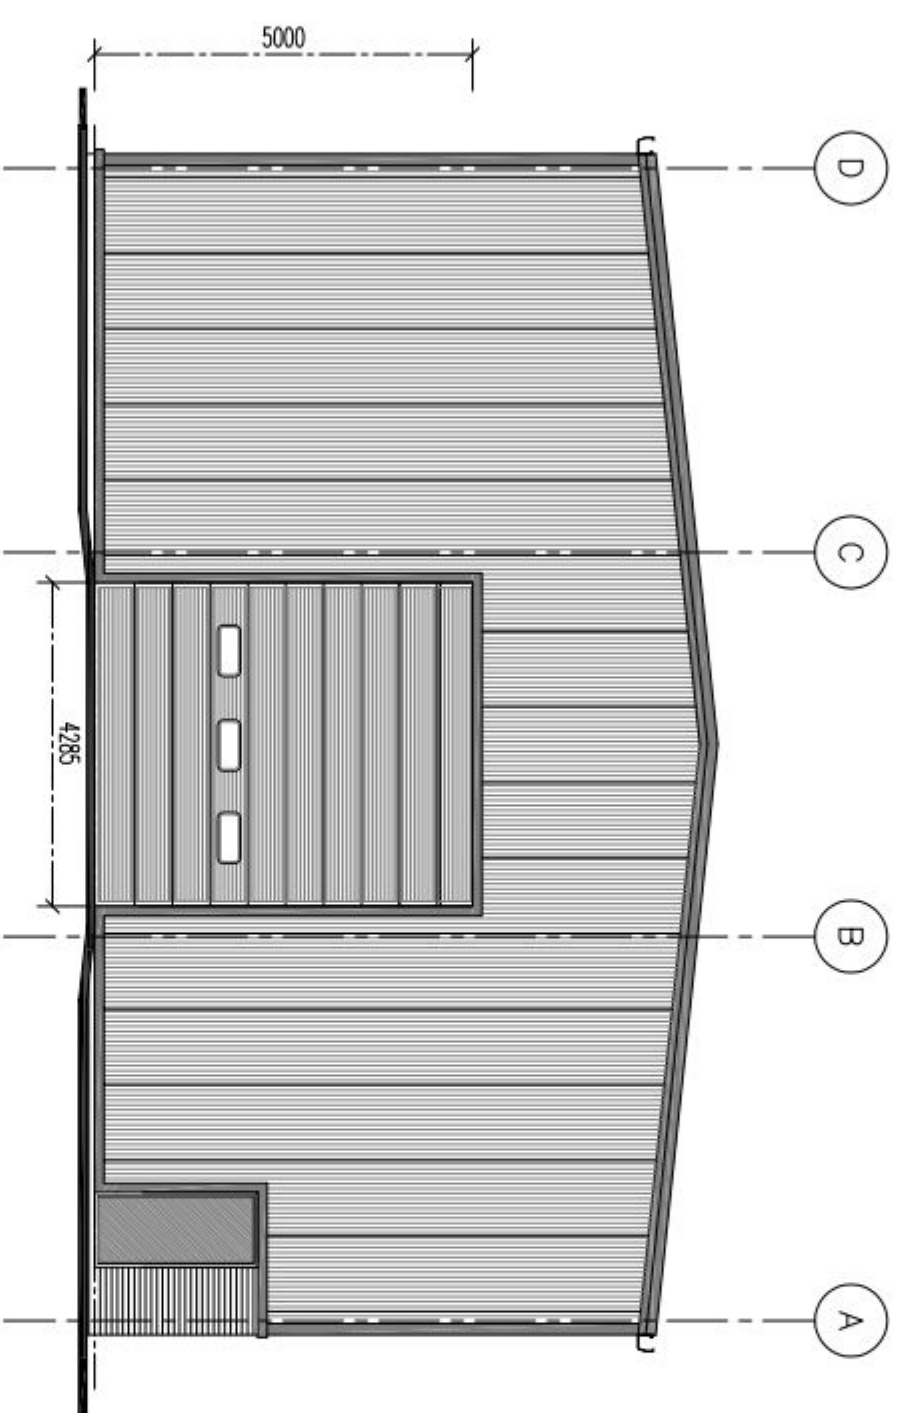


REAR ELEVATION (SOUTH)


SUPERSEDED

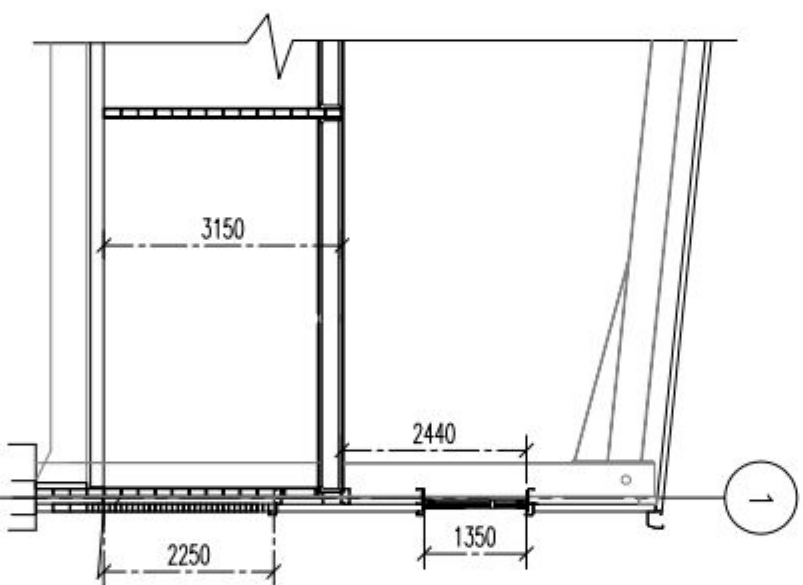


SECTION THROUGH OFFICE

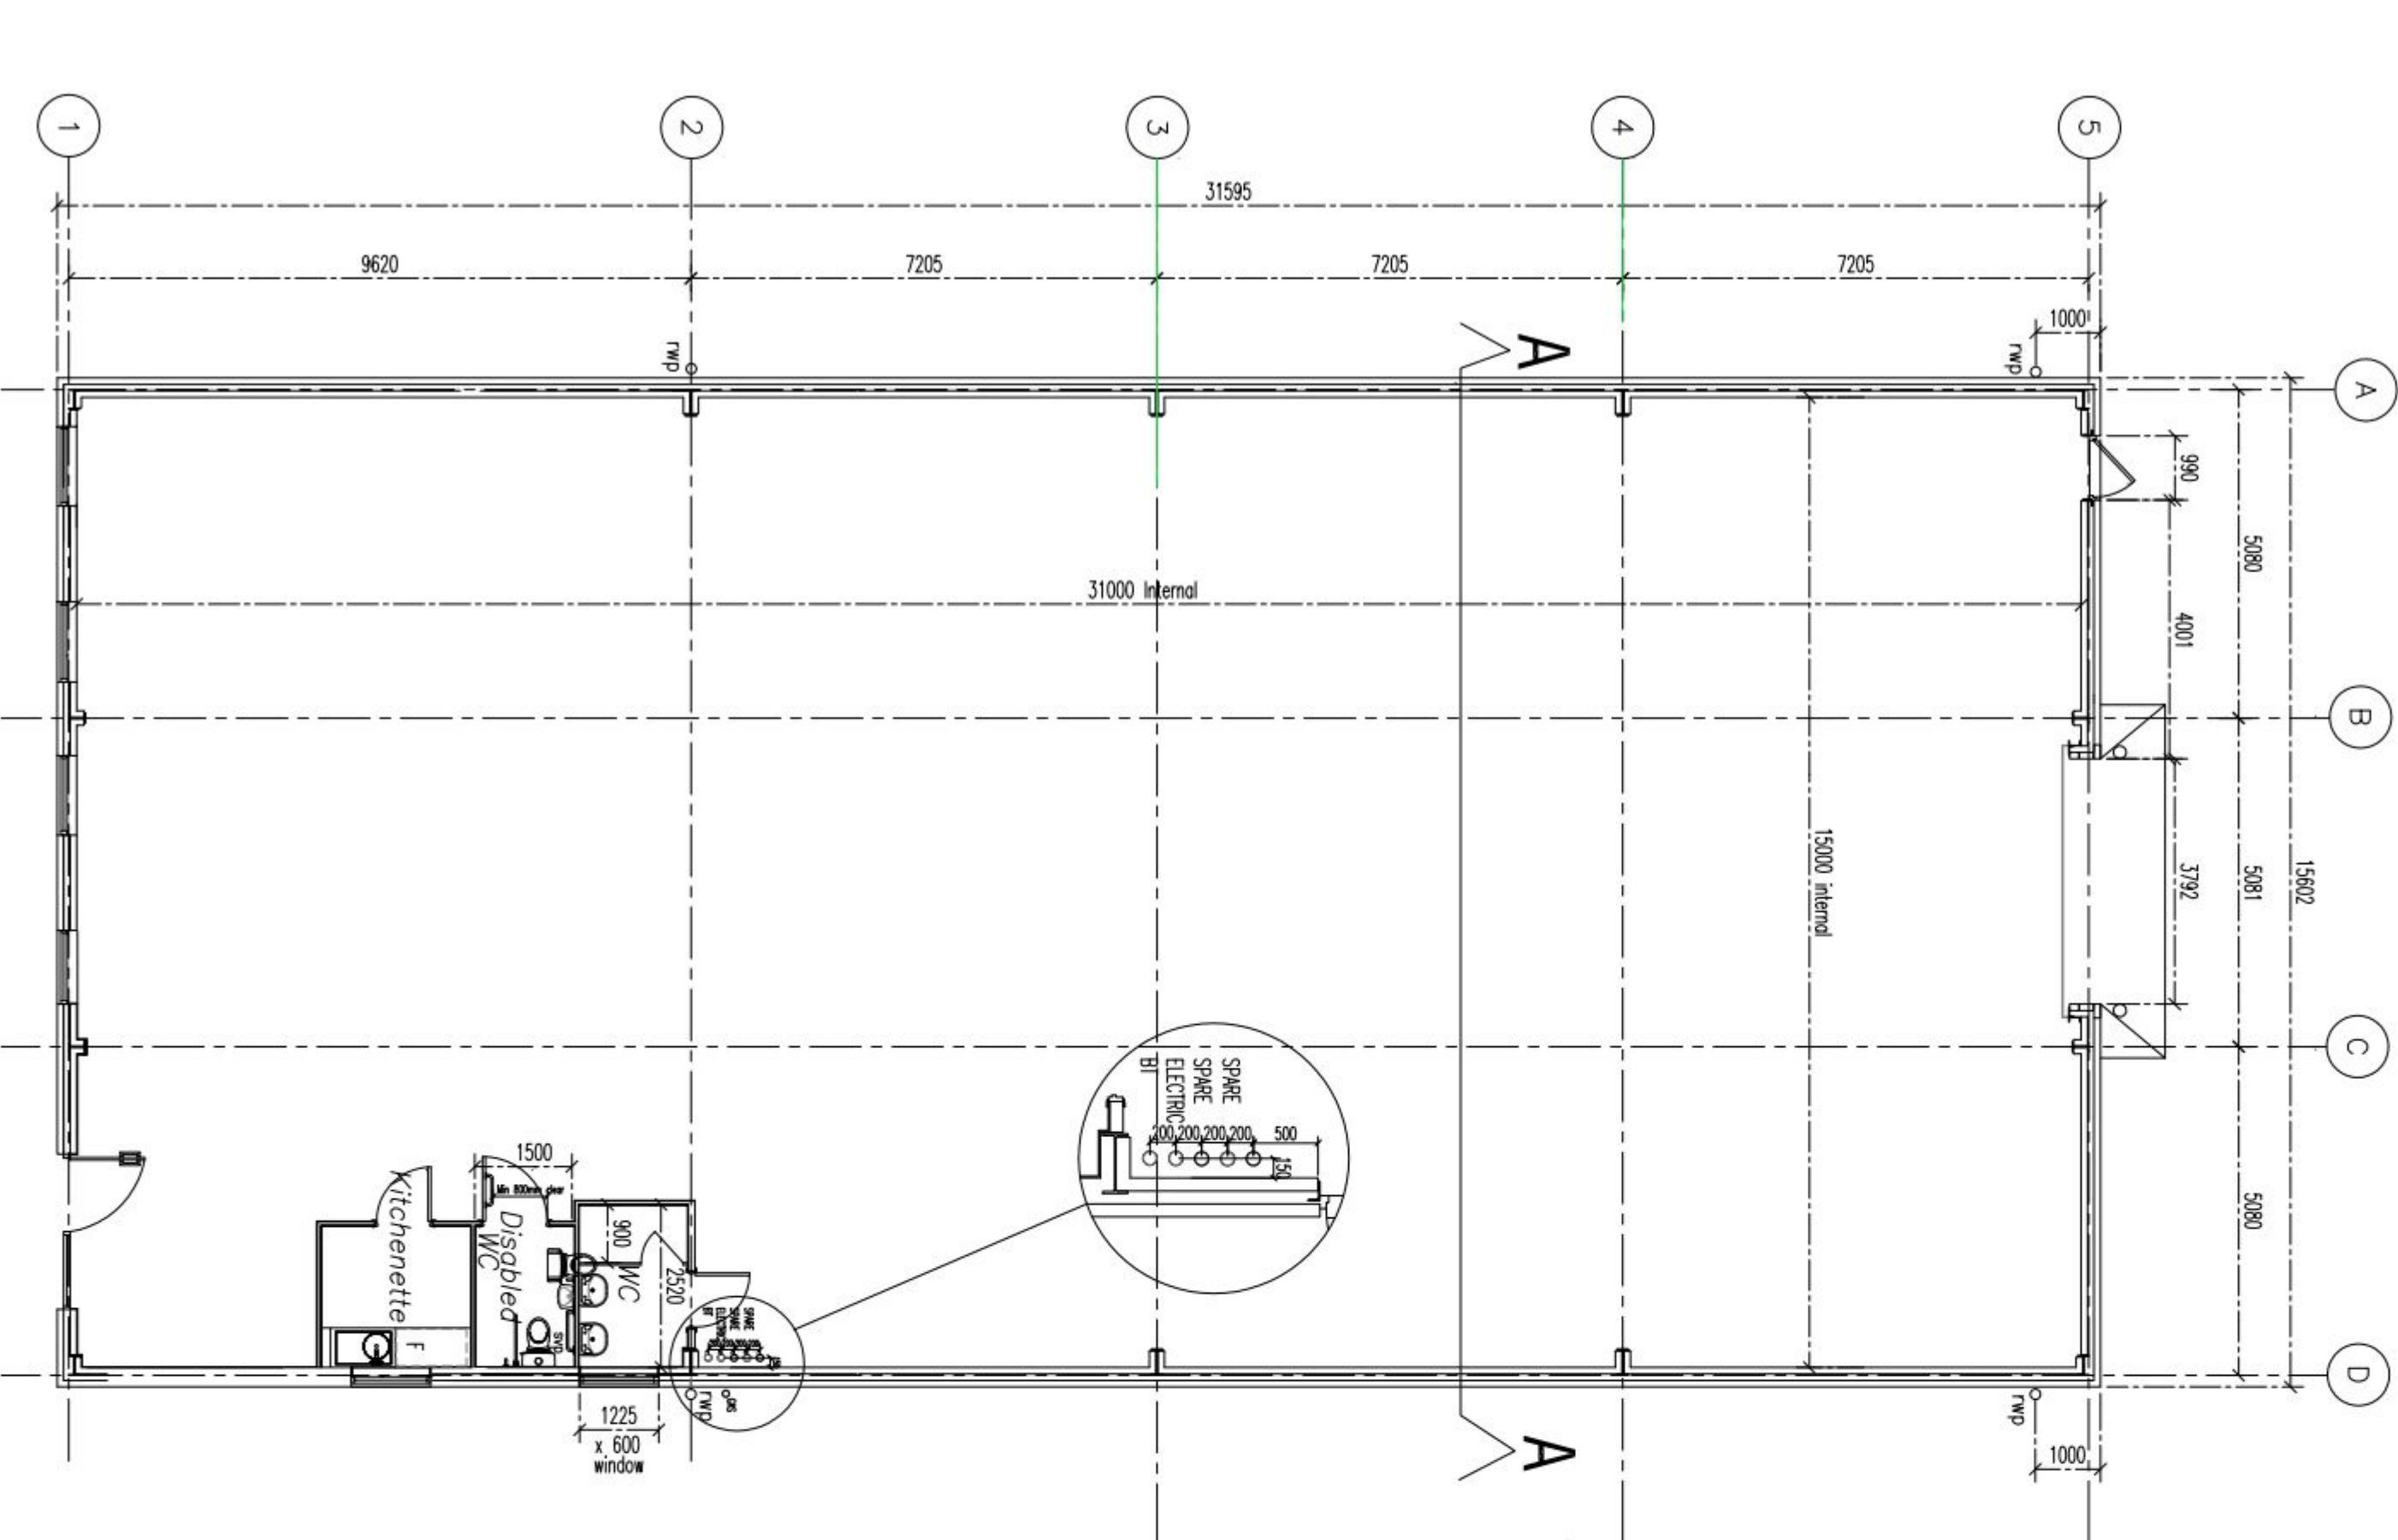

GROUND FLOOR PLAN

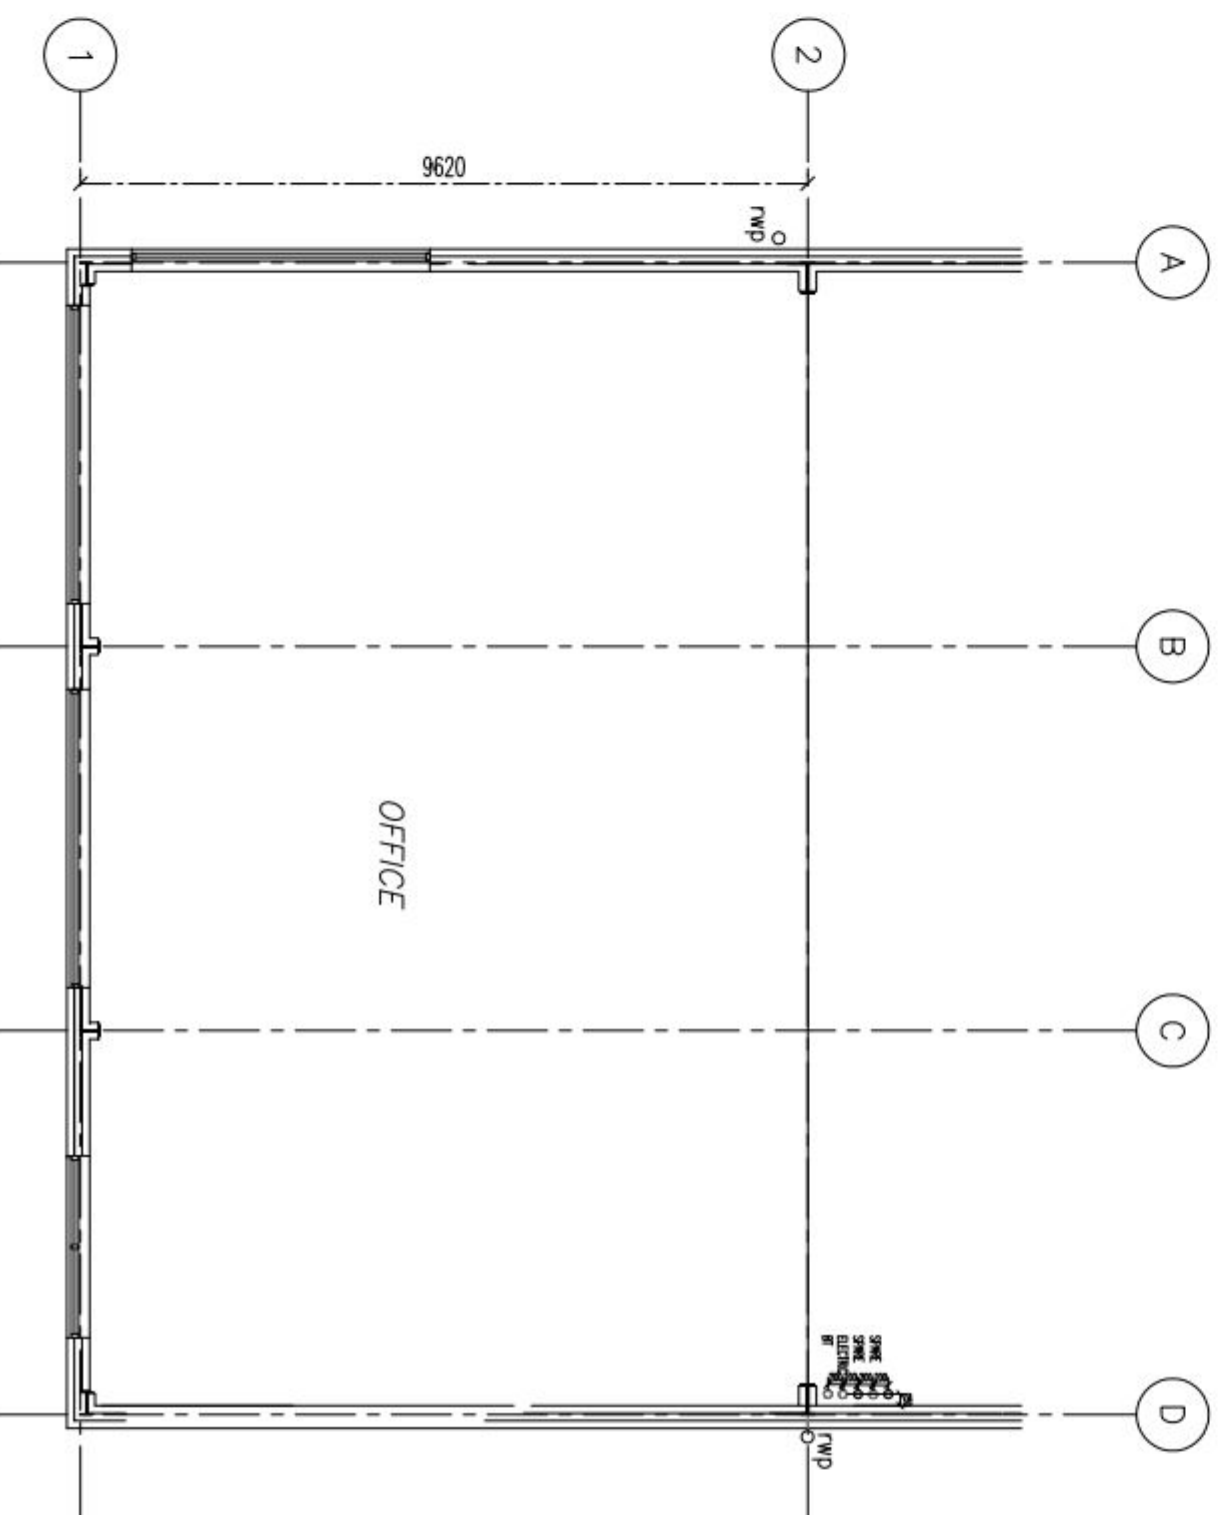

FIRST FLOOR PLAN

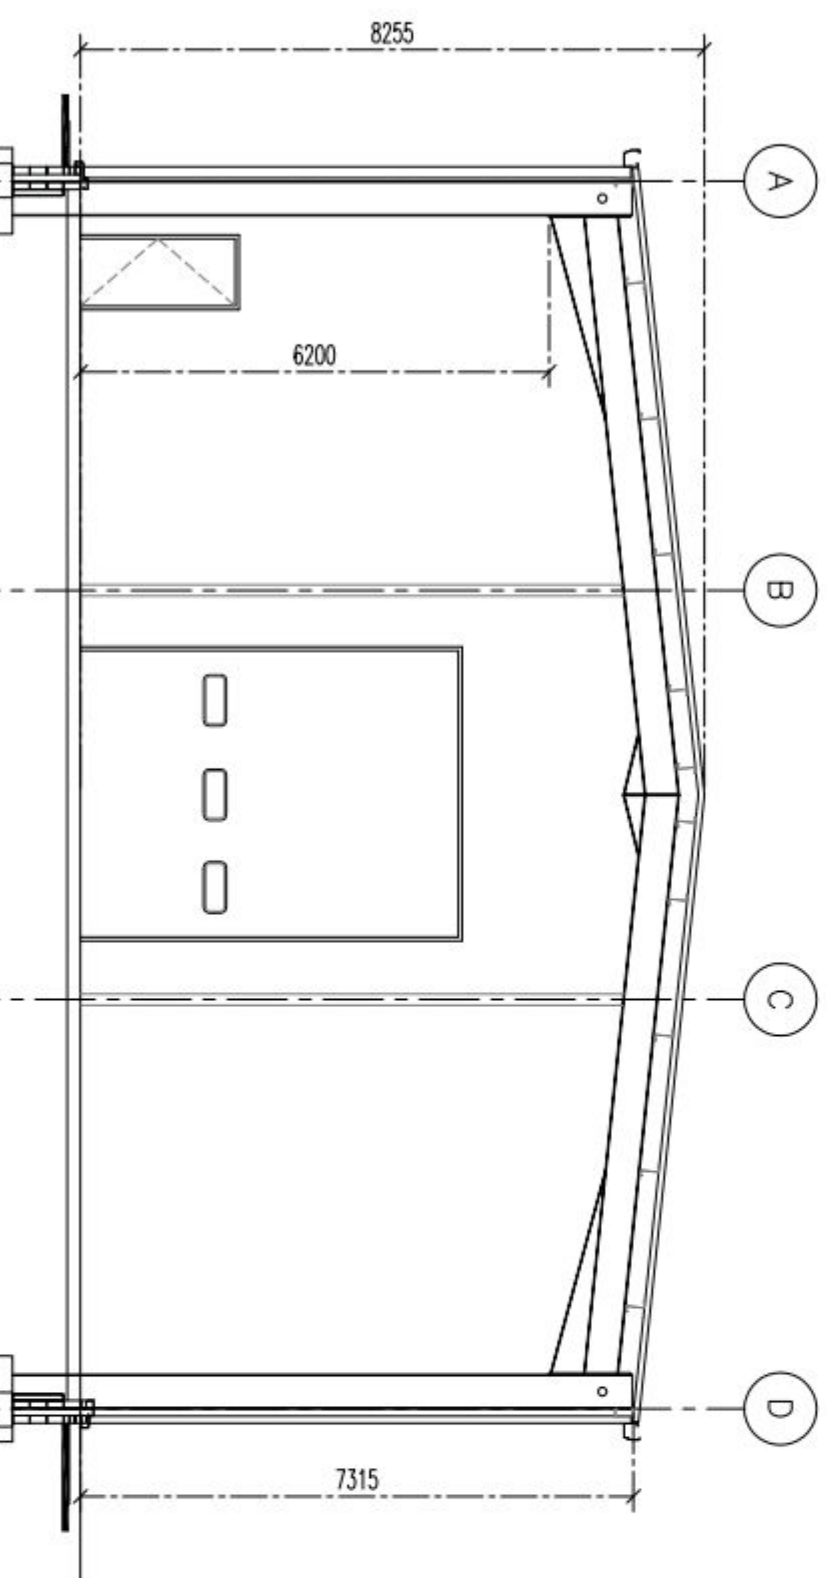

SECTION A - A

NOTE:
Colours are indicative only refer to the Materials and Colours schedule for actual finishes
Vertical cladding panel positions are shown as an indicative layout only, actual layout is to be provided by specialist contractor

APPROVED BY: DATE:

B	BRICKWORK EXTENDED FULL LENGTH OF	20.4.12
A	EAST ELEVATION AND PART SOUTH.	
REV	CLADDING EXTENDED TO GROUND LEVEL ON REAR AND SIDE ELEVATIONS.	10.4.12
DESCRIPTION	DATE	
REVISION		

job no.	drawing no.	rev.
HA SR TP	03	B
scale	drawn by	date
1:100 @ A1	CB	April 12
cad file		

Unit 2
HMF
Solent Road
HAVANT
PLAN, ELEVATIONS & SECTION

H Hargreaves
Ruslington House, Worthing Road, Ruslington, West Sussex, BN16 3PS
Tel: 01903 777777 Fax: 01903 777700