




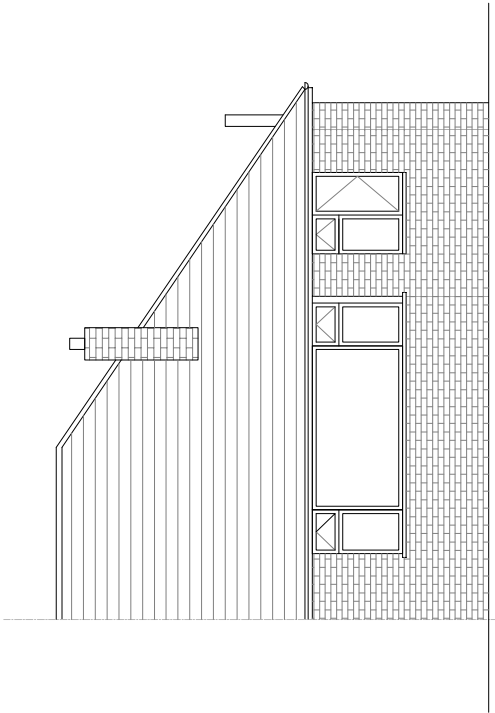


Proposed Front Elevation

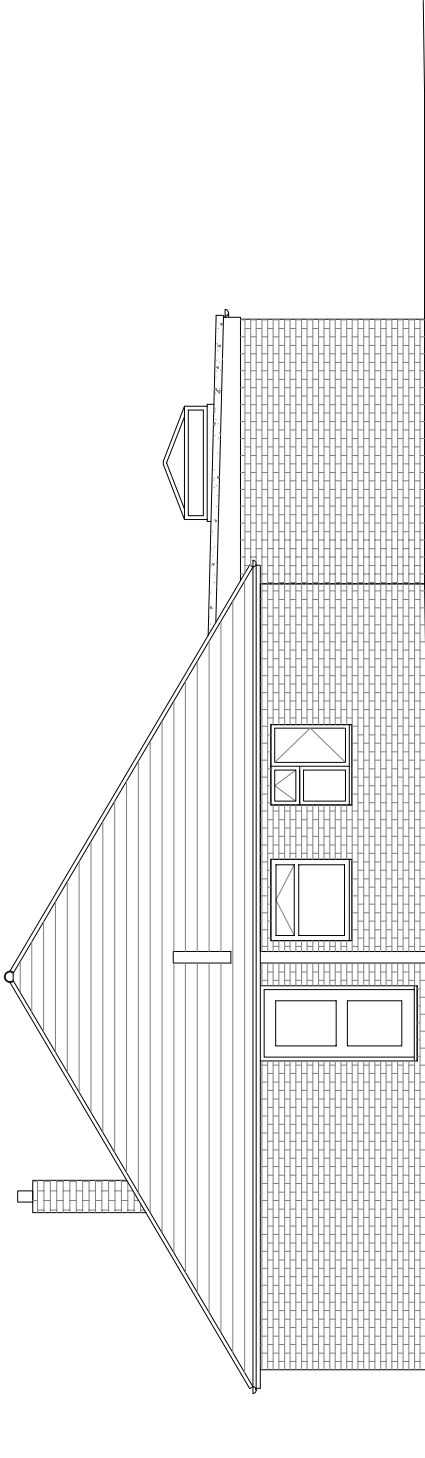

Proposed Side Elevation

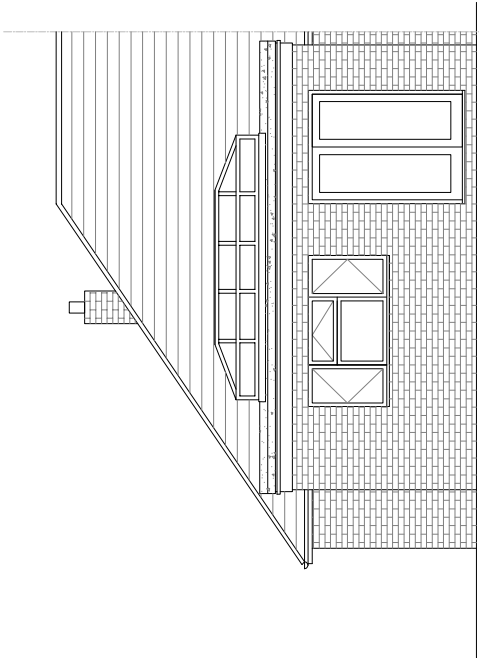

Propose Rear Elevation

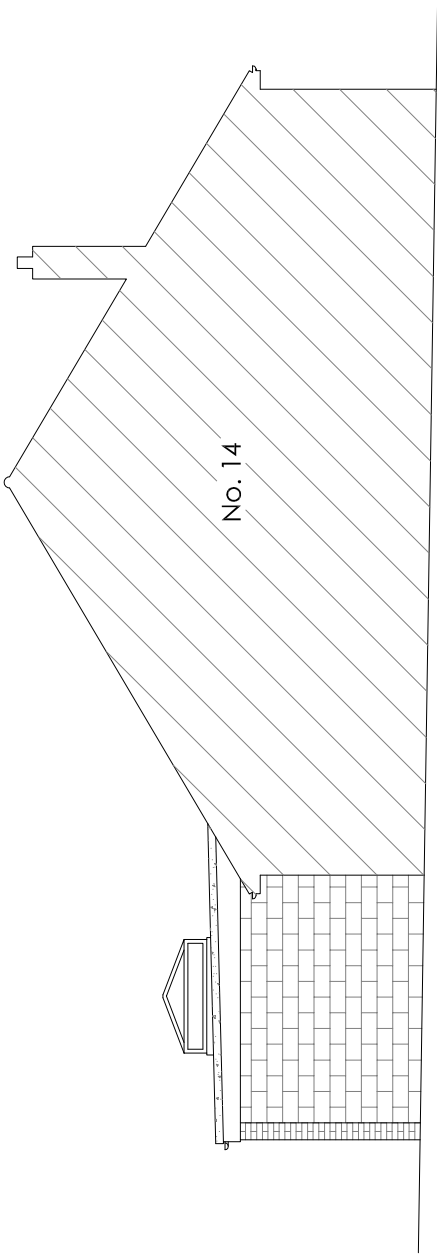

Proposed Side Elevation

Copyright is reserved by GBS Designs and is issued on the condition that it is not copied or disclosed by or to any unauthorised persons without prior consent in writing from GBS Designs.
All dimensions to be checked on site

REV	DESCRIPTION
-	Initial design
A	Window removed, another moved and block-work replaces brickwork in wall that would not be seen.

DRAWN	DATE	Drawing Ref	Rev.	Drawing Title
GBS	09.10.12	MUGFRAN 03	A	Rear extension to
GBS	11.10.12	Scale at A1	Scale at A3	14 Morelands Road
		1:50	1:100	Purbrook
		Date		Waterlooville
		9 Oct 2012		Hampshire
		Drawn by	GBS	PO7 5PT