


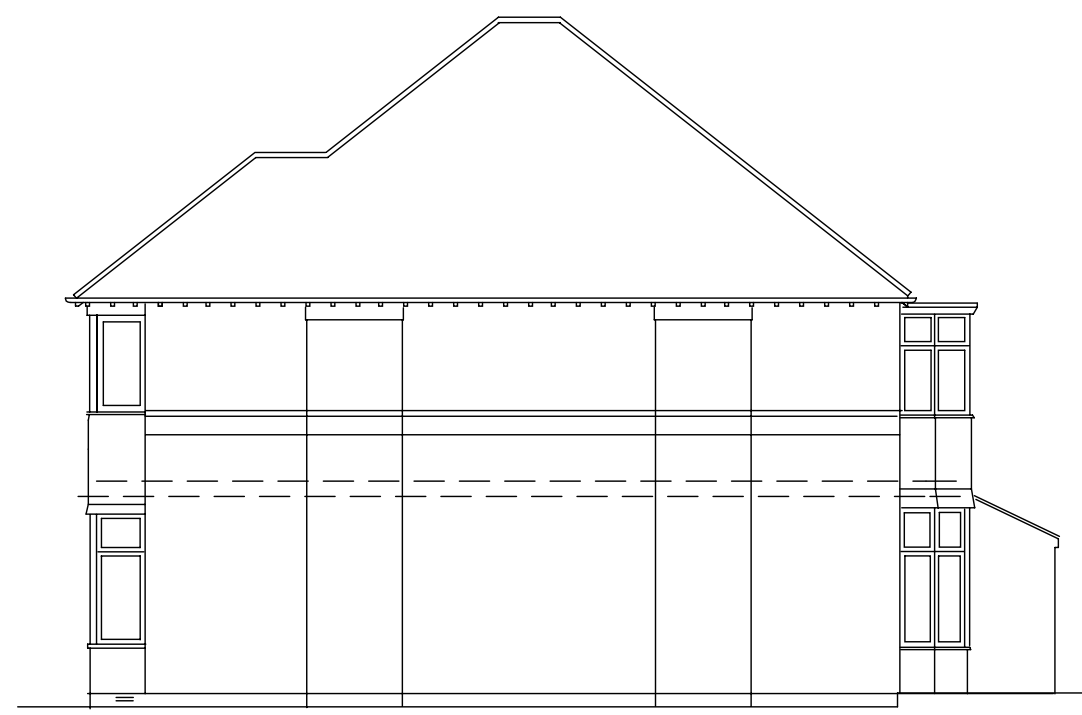

EXT'G SIDE ELEVATION




EXT'G FRONT ELEVATION




EXT'G SIDE ELEVATION




EXT'G REAR ELEVATION

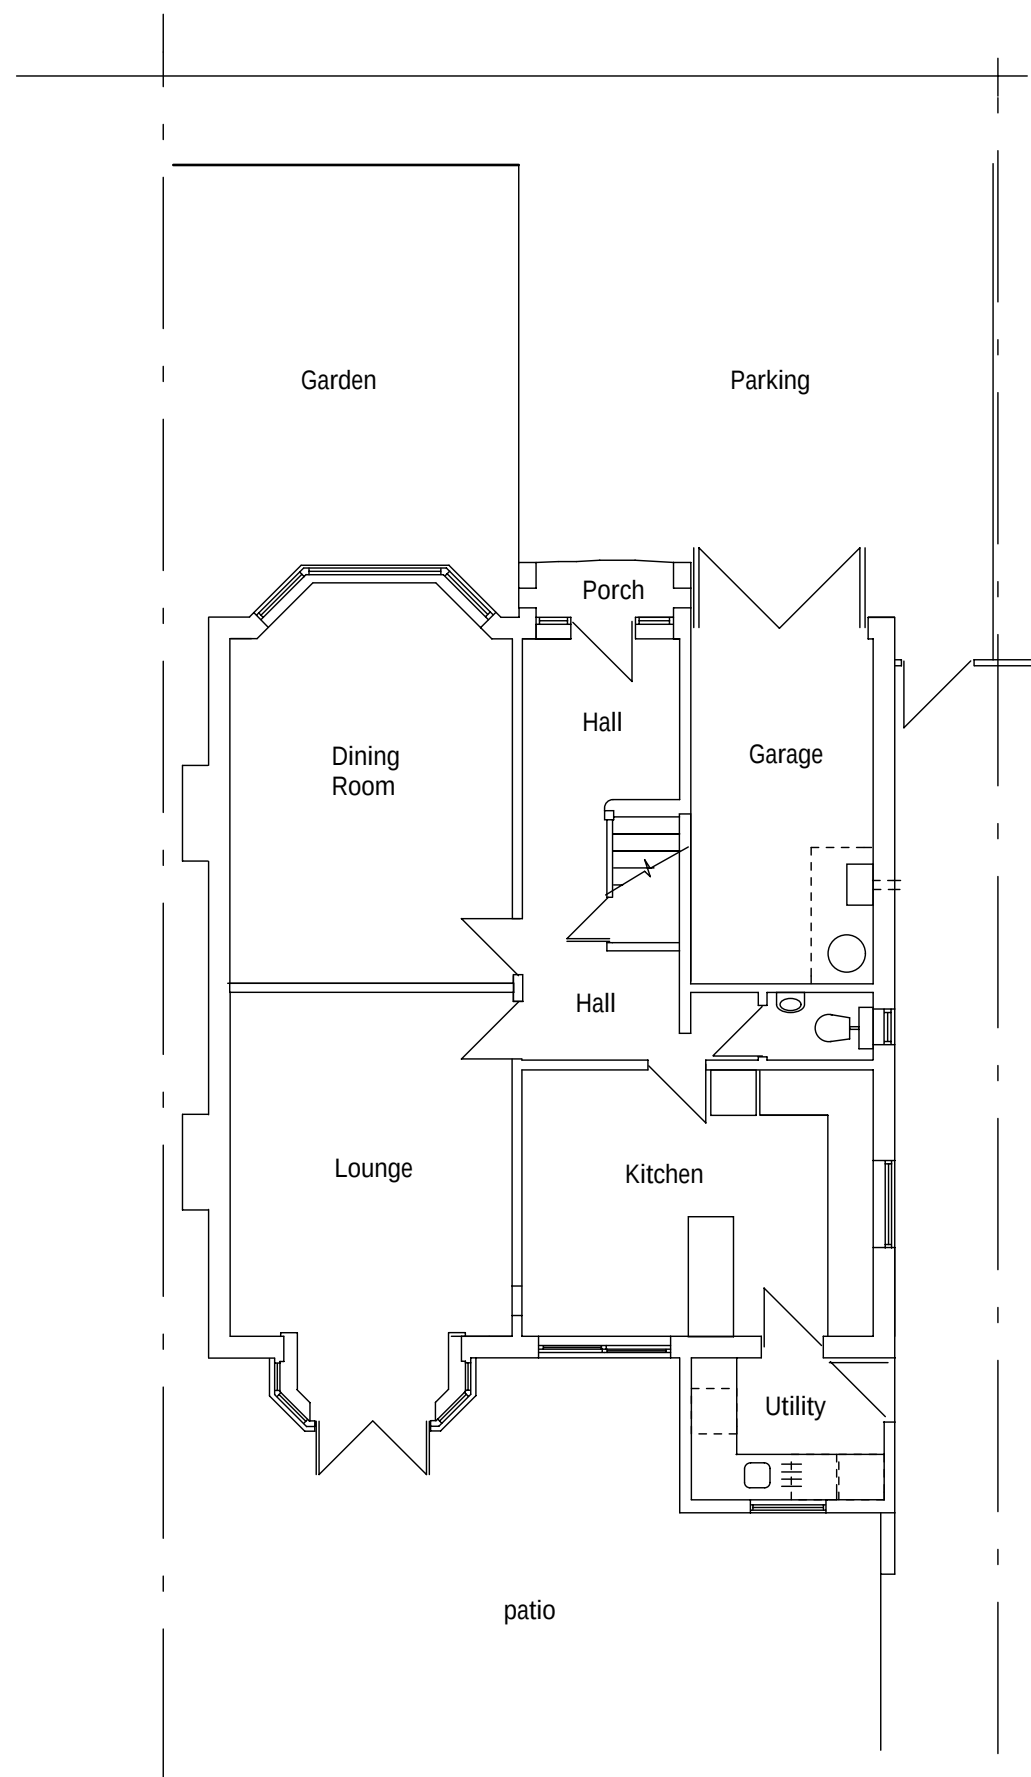

EXT'G. GROUND FLOOR PLAN

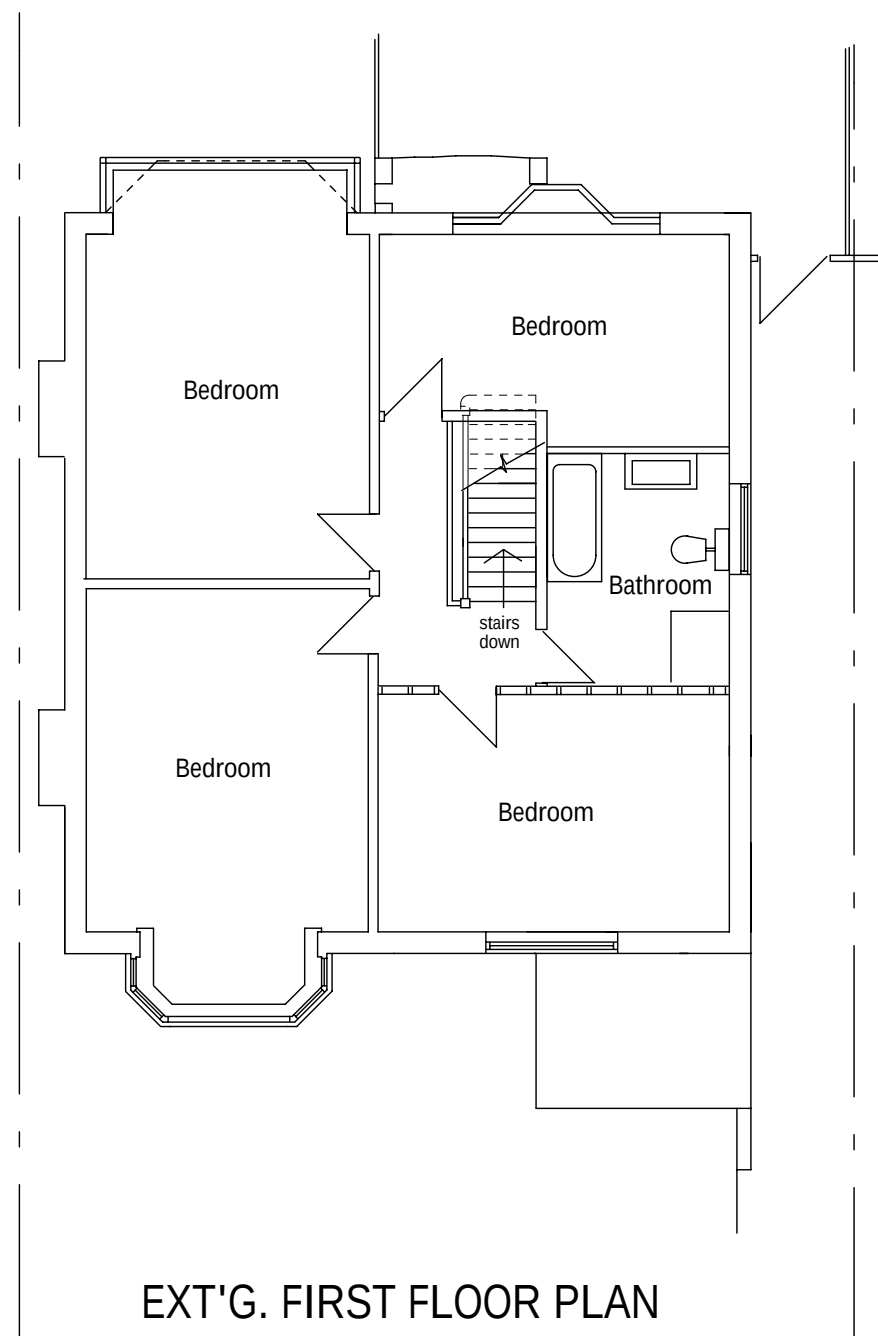

EXT'G. FIRST FLOOR PLAN

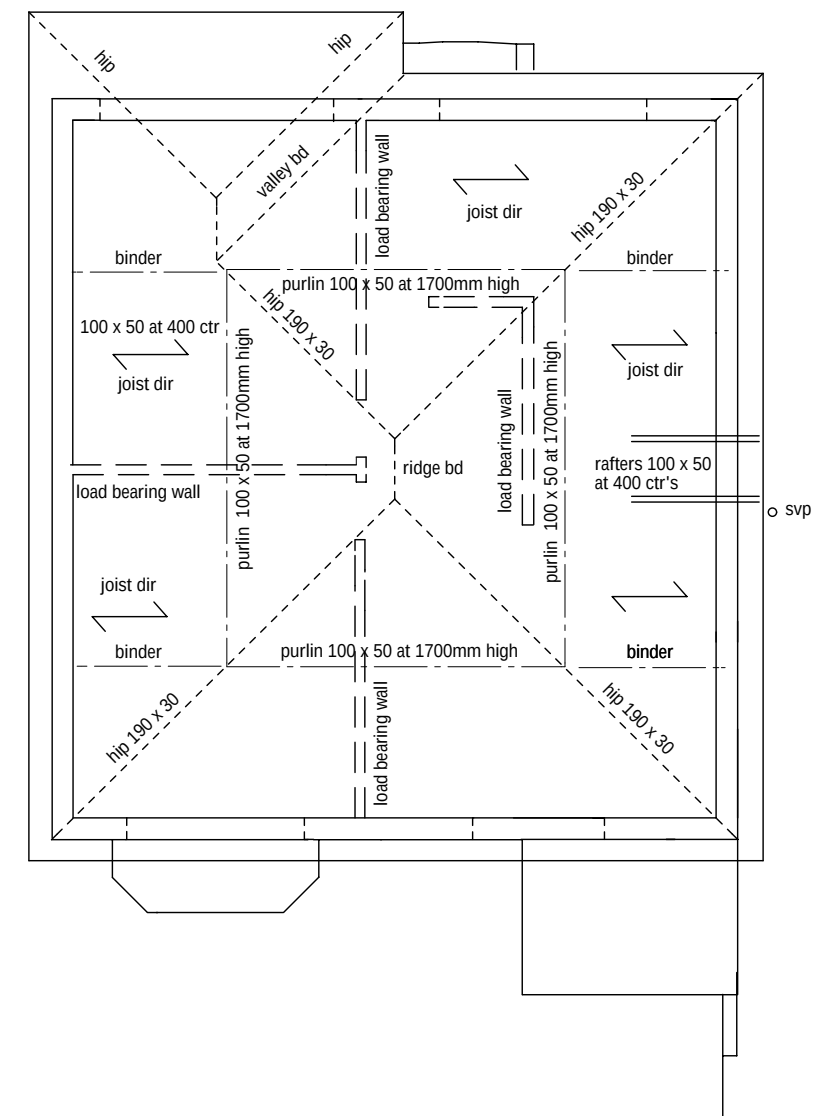

EXT'G. LOFT PLAN

Proposed Rear Extension and Loft Conversion with rear Dormer
9 Queen Anne's Drive, Havant, Hants. PO9 3PG
For Mrs Caroline Clark

Ext'g. Floor Plans, and Elevations,

Scale 1 : 100 @ A2

Dwg No. 290512pl1