


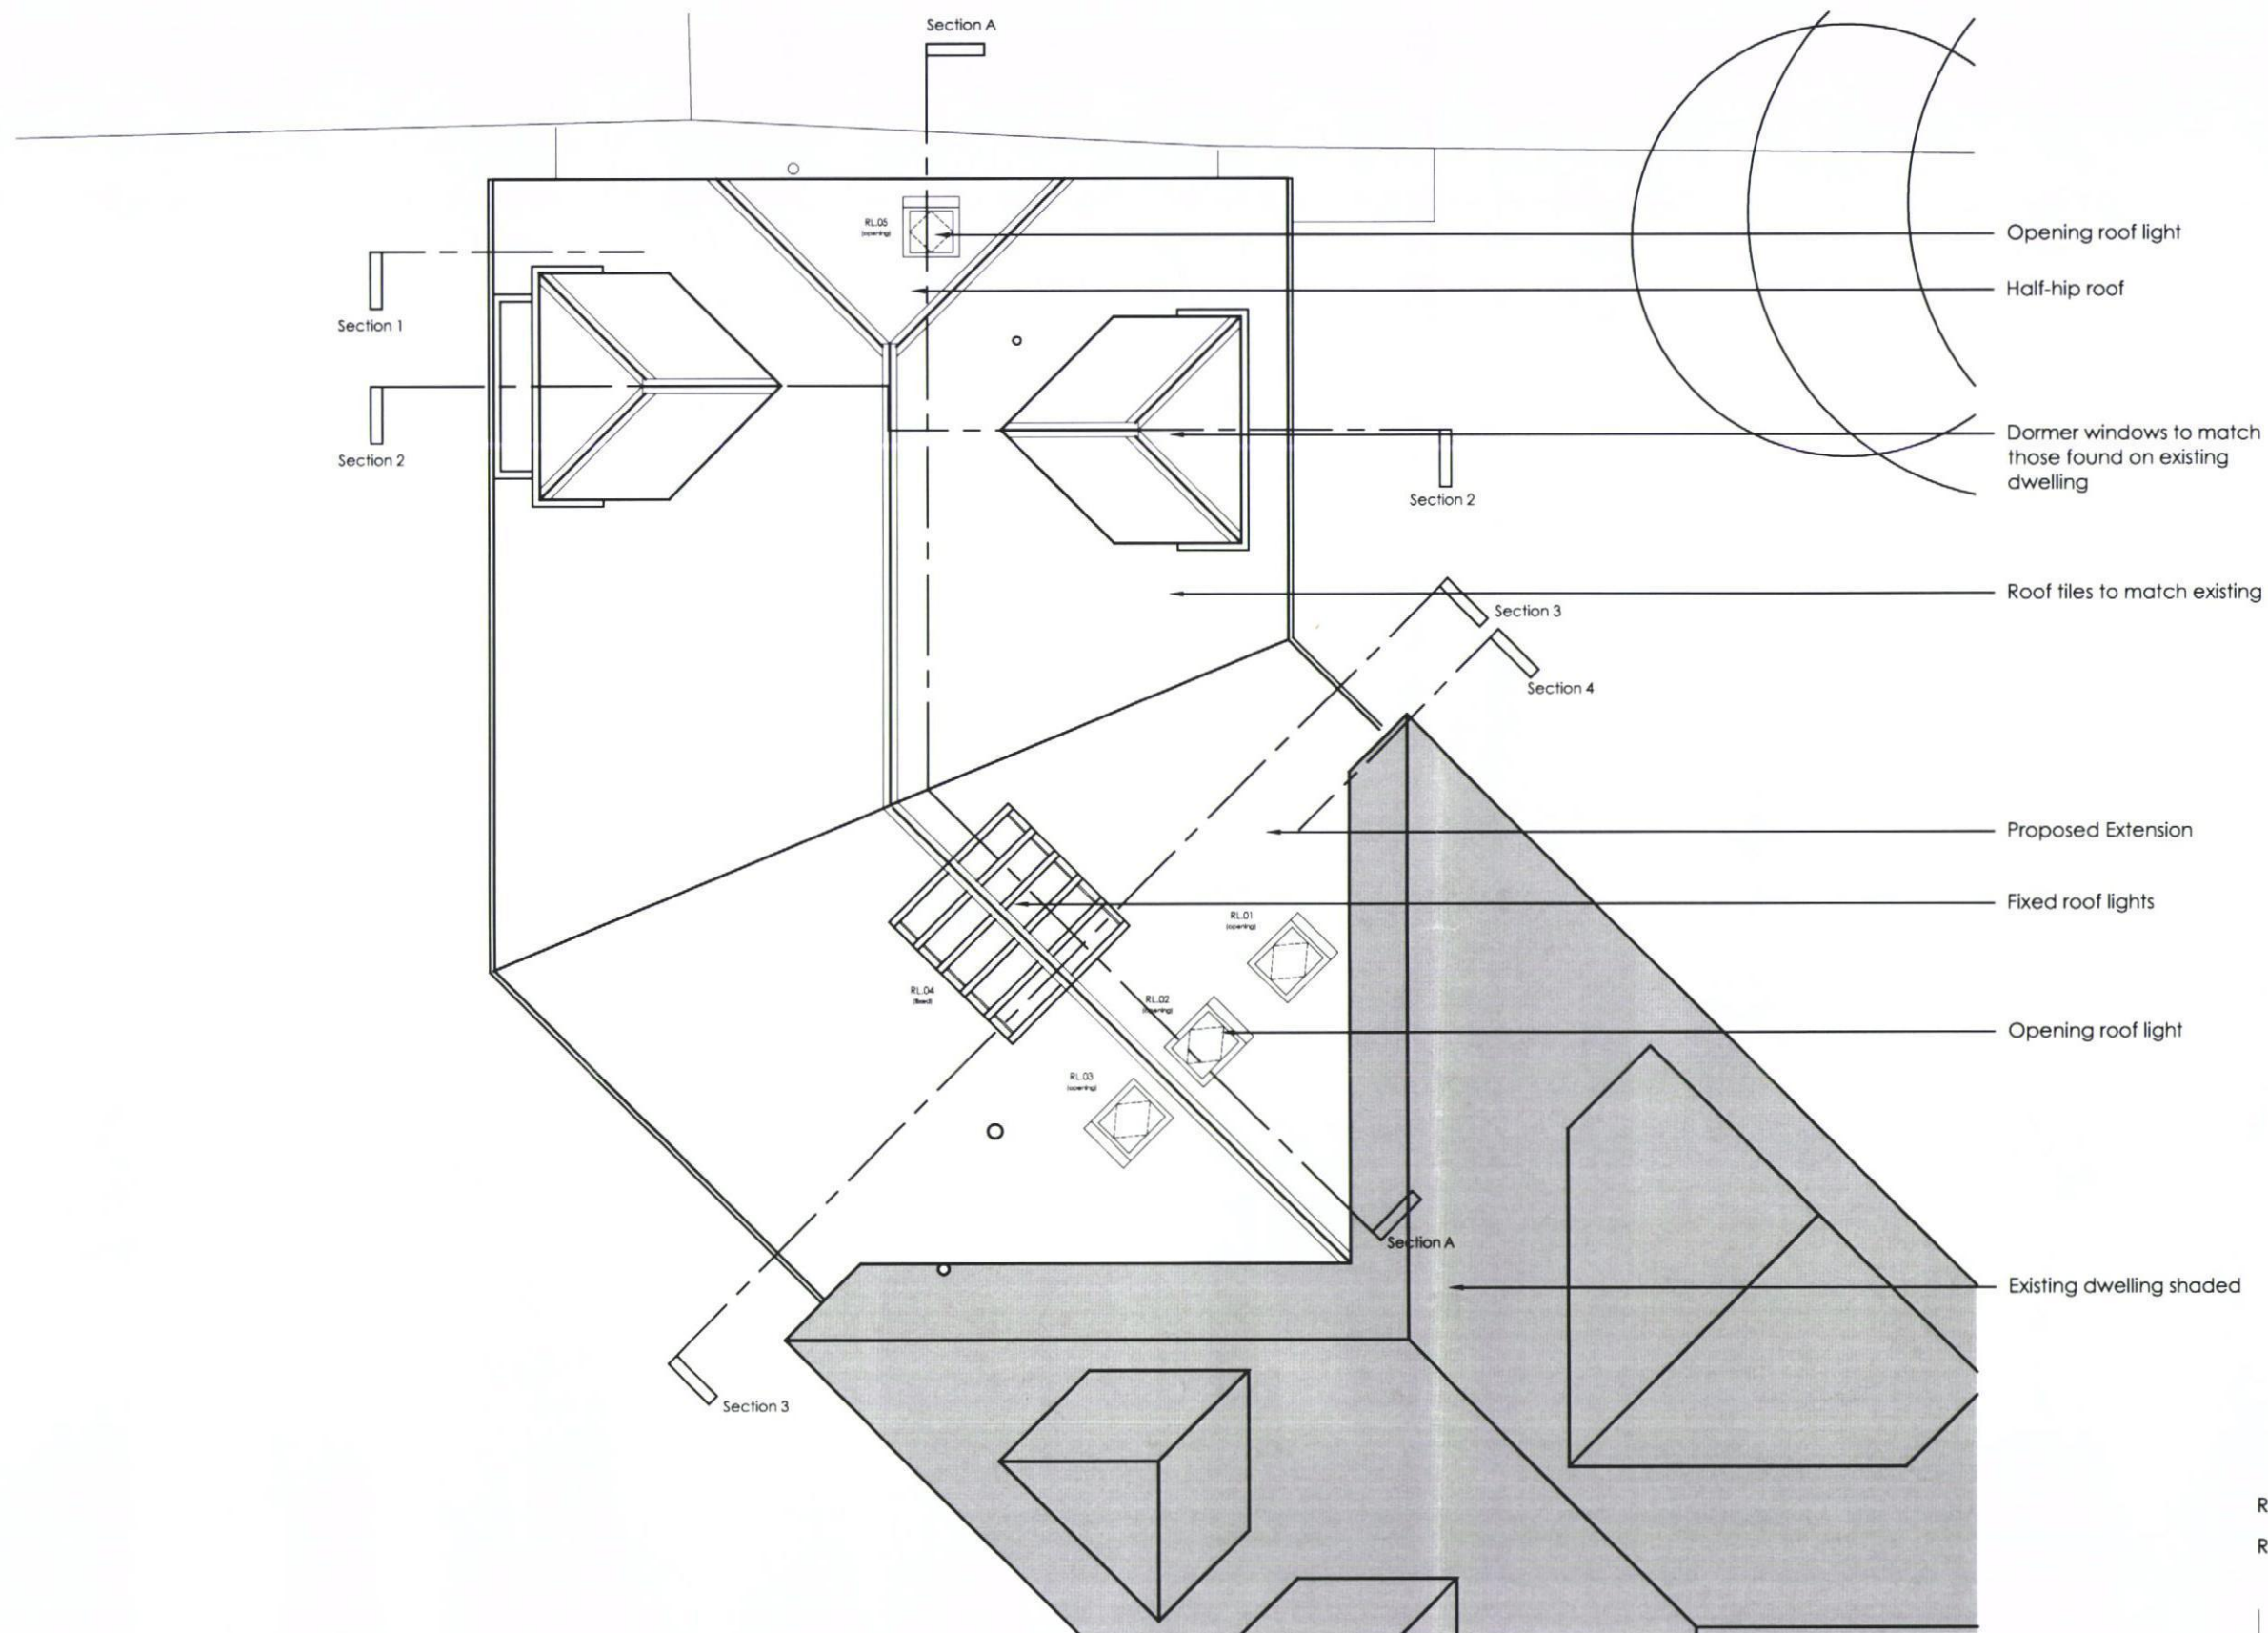


Notes:

1. These drawings are the copyright property of Roderick James Architects LLP.
2. This document should only be used for the purpose indicated by the drawing status below.



Rev D 20/05/13 Sun pipe omitted.
 Rev C 11/01/13 Gable to north elevation amended to a half-hip. Side boundary wall to 25 Westbourne Ave reduced in height.

revision	date	details	chk'd by
drawing status			
Planning			
project	Proposed works to 23 Westborne Avenue, Emsworth, Hants, PO10 7QT		drw'n by
client	Mr & Mrs Gill		chk'd by
scale	1:100	date	Sept 2012
drawing number	Gill/1/P104		revision
			D

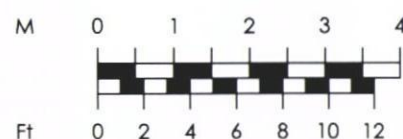

1:100



Roderick James Architects LLP

DISCOVERY HOUSE . STEAMER QUAY RD . TOTNES . DEVON . TQ9 5AL
 tel: 01803 868000 fax: 01803 864475 email: totnes@rjarchitects.co.uk