



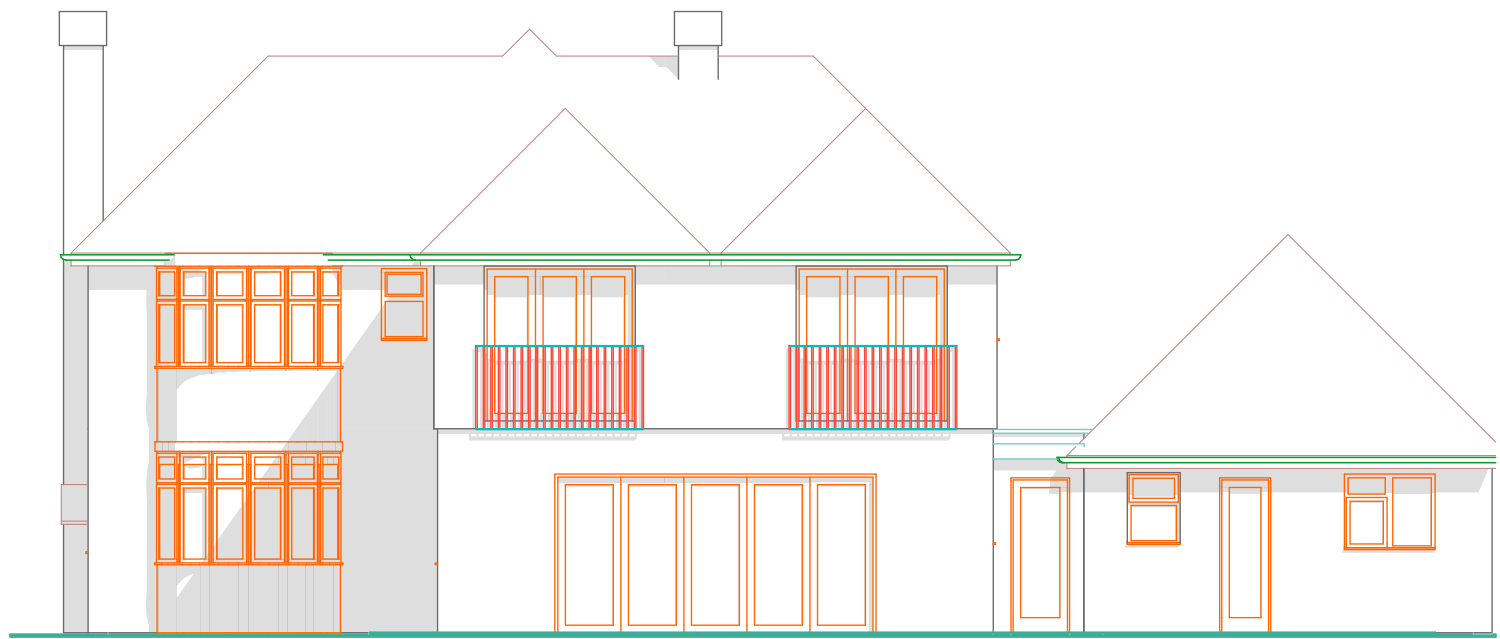


South Elevation 1

1:100

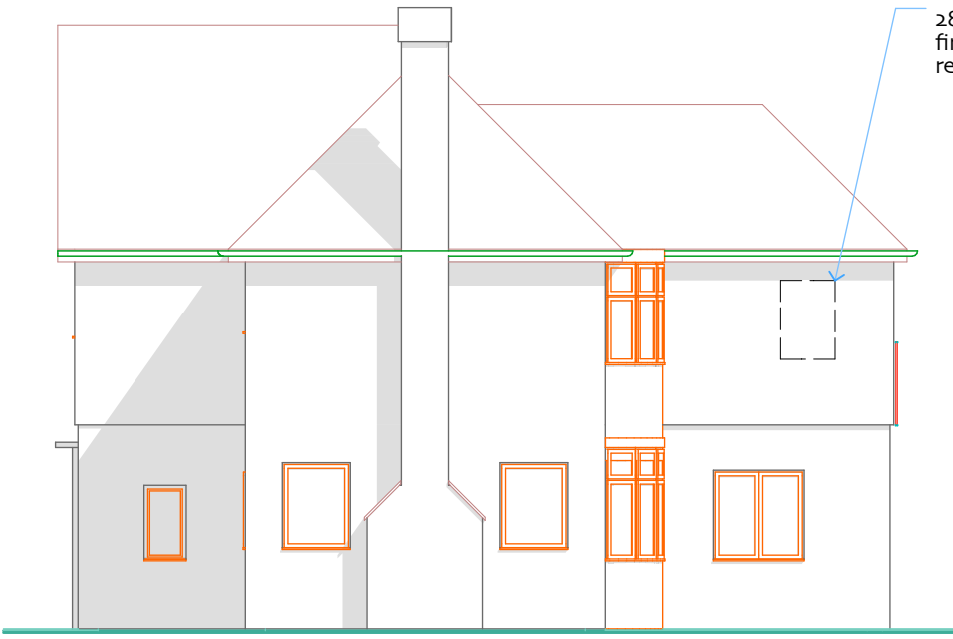

West Elevation

1:100

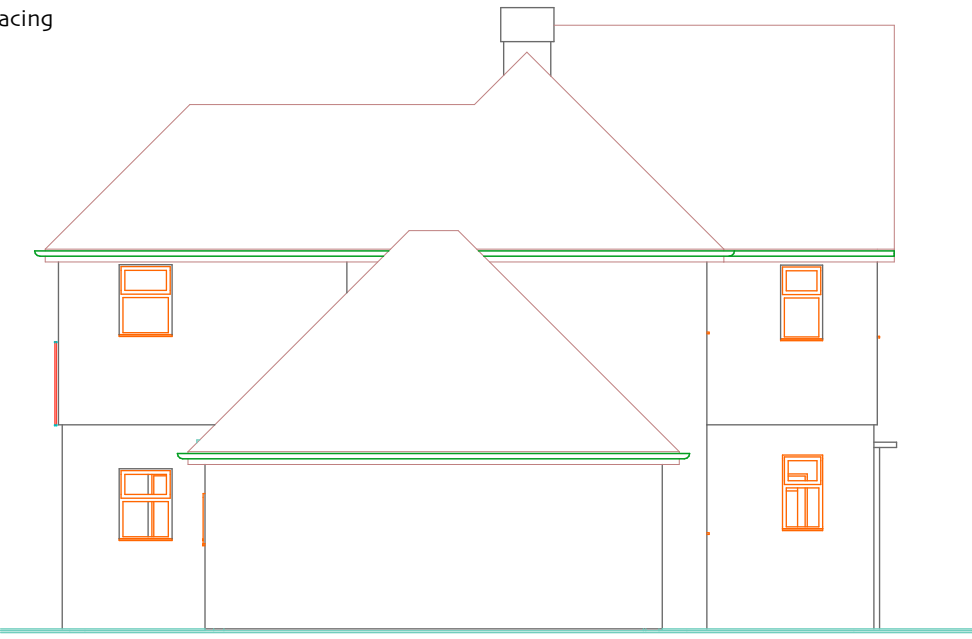


East Elevation with Garage Elevation

1:100



North Elevation


1:100

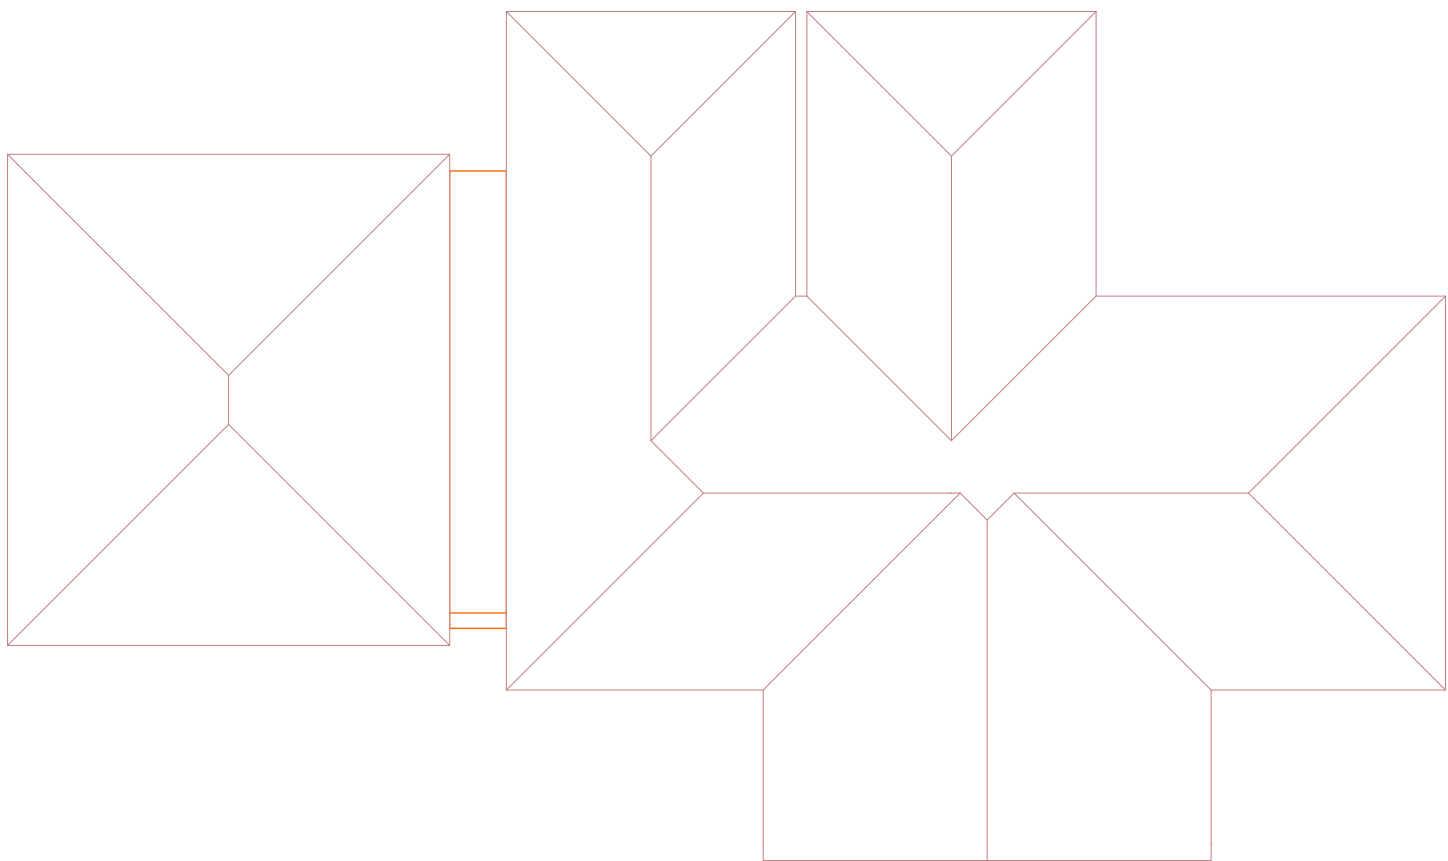

3.

Roof Plan


1:100

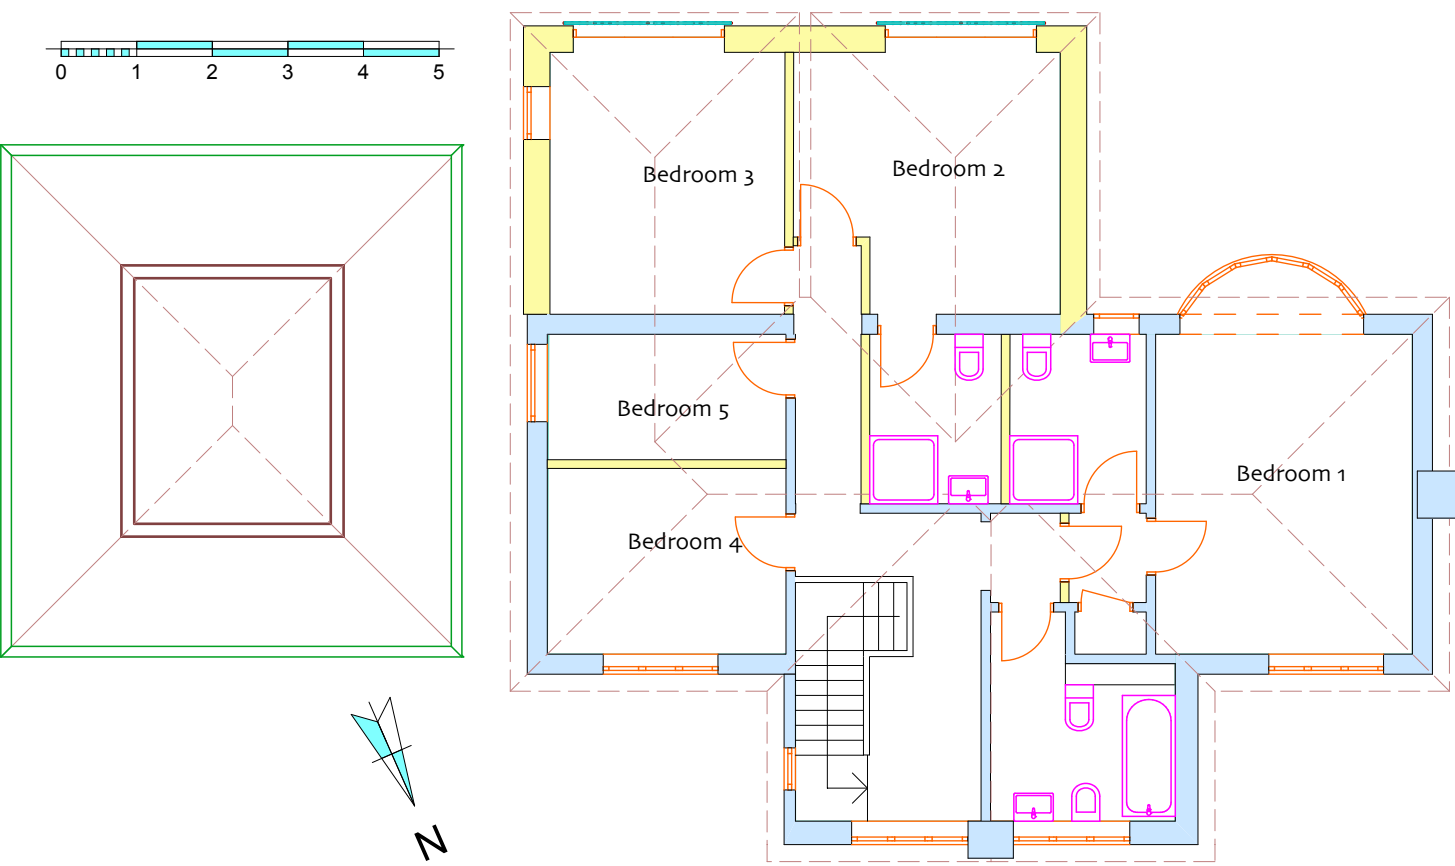

1.

First floor

1:100

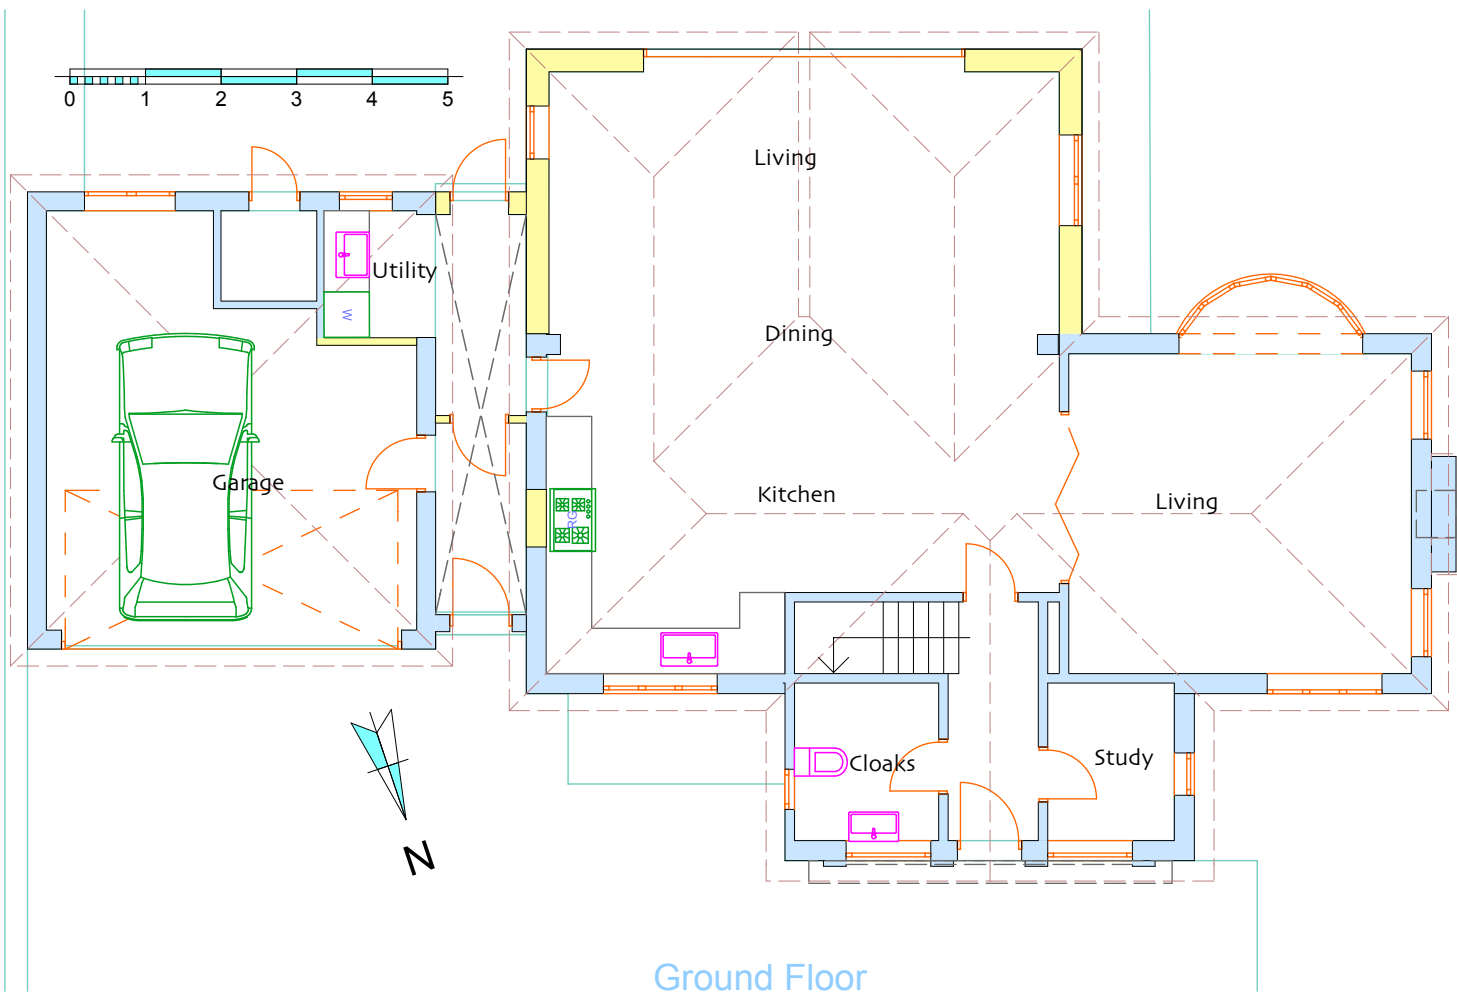

0.

Ground Floor

1:100

Revision A 28 May 2013
First Floor West facing window removed



Mick Morris AADipl Architect

Waterlooville
Hants
74/PO7 7LB

Proposed Rear Extension and
Internal Remodel

2A Emsworth Road
Havant
Hants
PO9 2SR

Drawing Name

Proposed plans and elevations

Drawing Status

Householder Planning

This original drawing print size is A2 in Landscape
format

Drawing Scale

1:100

Layout ID

Status

Revision

HPA.04 A 2AER