


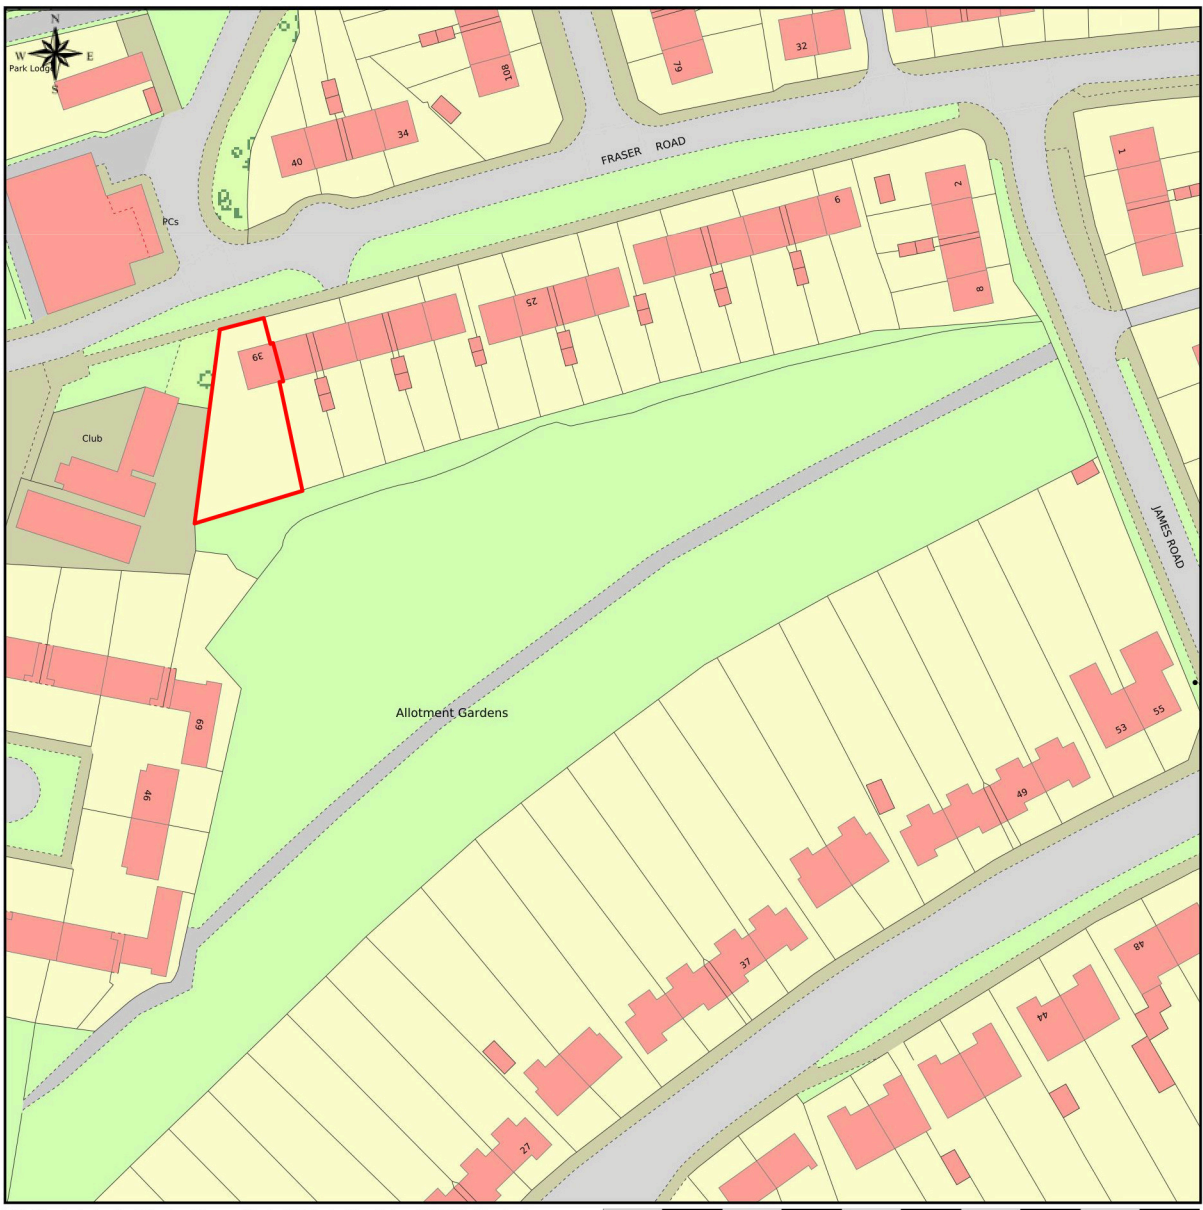

This Plan includes the following Licensed Data: OS MasterMap Colour PDF Site Plan by the Ordnance Survey National Geographic Database and incorporating surveyed revision available at the date of production. Reproduction in whole or in part is prohibited without the prior permission of Ordnance Survey. The representation of a road, track or path is no evidence of a right of way. The representation of features as lines is no evidence of a property boundary. © Crown copyright, All rights reserved 2013. Licence number 0100031673

Scale: 1:1250

plans ahead by **emapsite**

Prepared by: james notter 04-04-2013

PLANNING

PROJECT
FRASER ROAD, BEDHAMPTON

DRAWING TITLE
LOCATION PLAN

Date	Drawn by	Scale		Drawing No.	Rev.
FEB 2013		1:1250	A3	101-PD-06	