


10/51670/003


HAVANT BOROUGH COUNCIL
 DEVELOPMENT CONTROL
 23 APR 2010
 RECEIVED

AMENDED

B.O.H.
 PERMIT

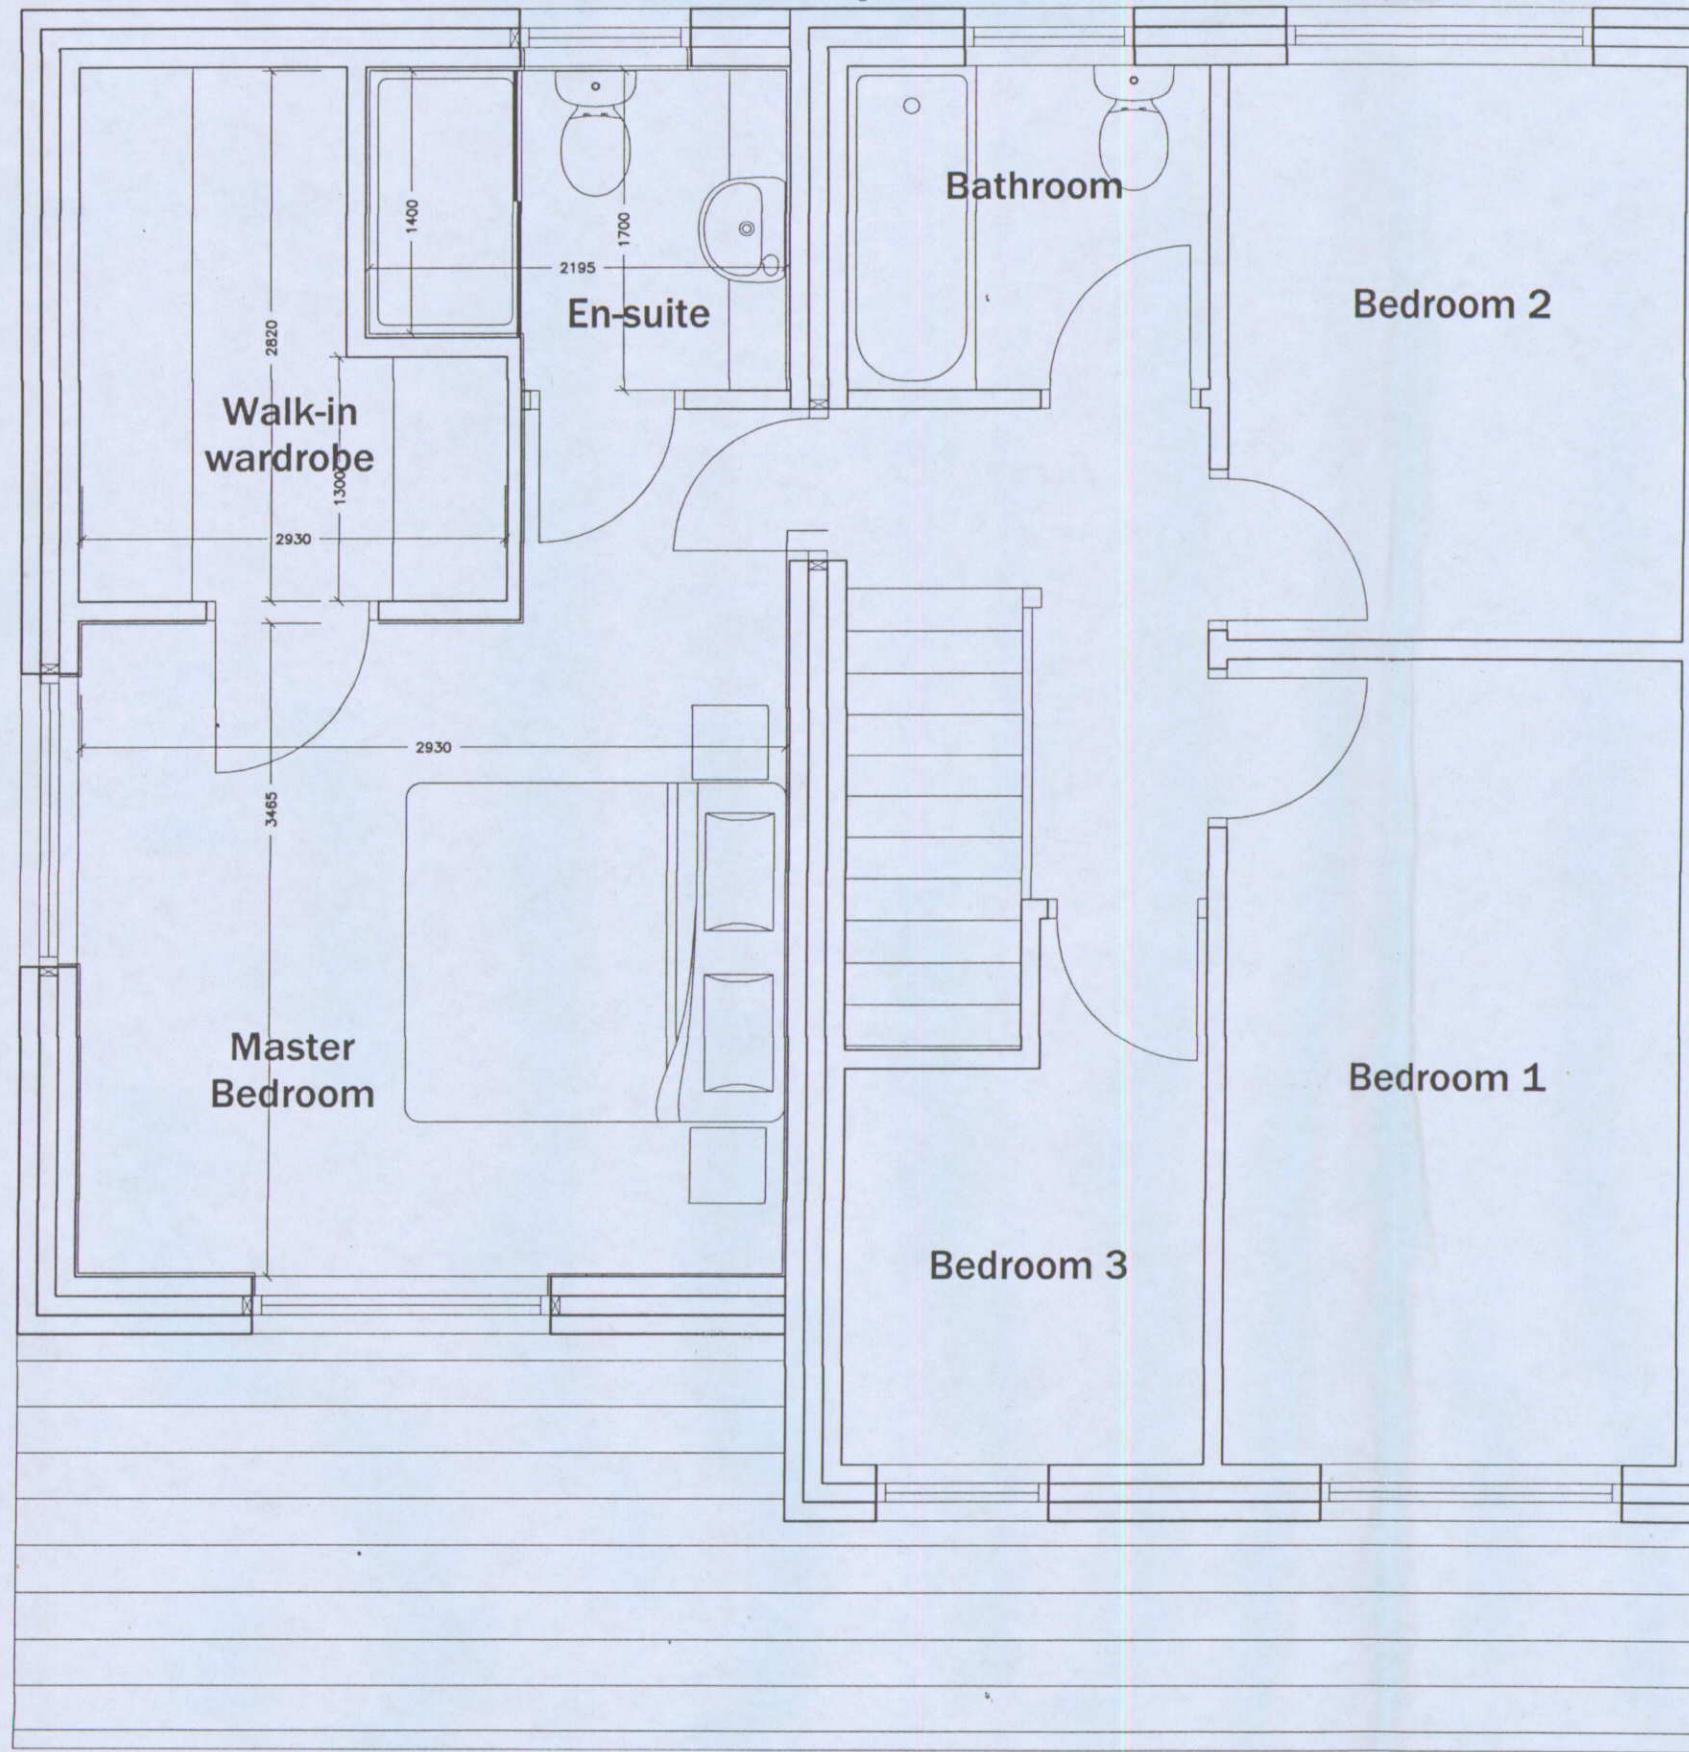

First Floor Plan

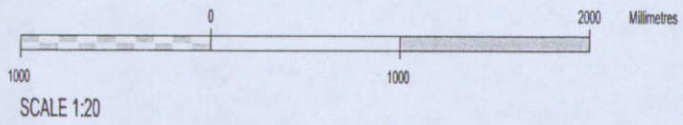

16 Cornbrook Grove, Waterlooville
 Proposed Floor plans

Rev: B. Drawing amended to take into account planners comments 23.04.10
 Rev: A. Drawing amended to take into account planners comments 14.04.10

PROJECT No: 3000 SCALE: 1:20
 DRAWING No: PA002B DATE: 05.02.2010