



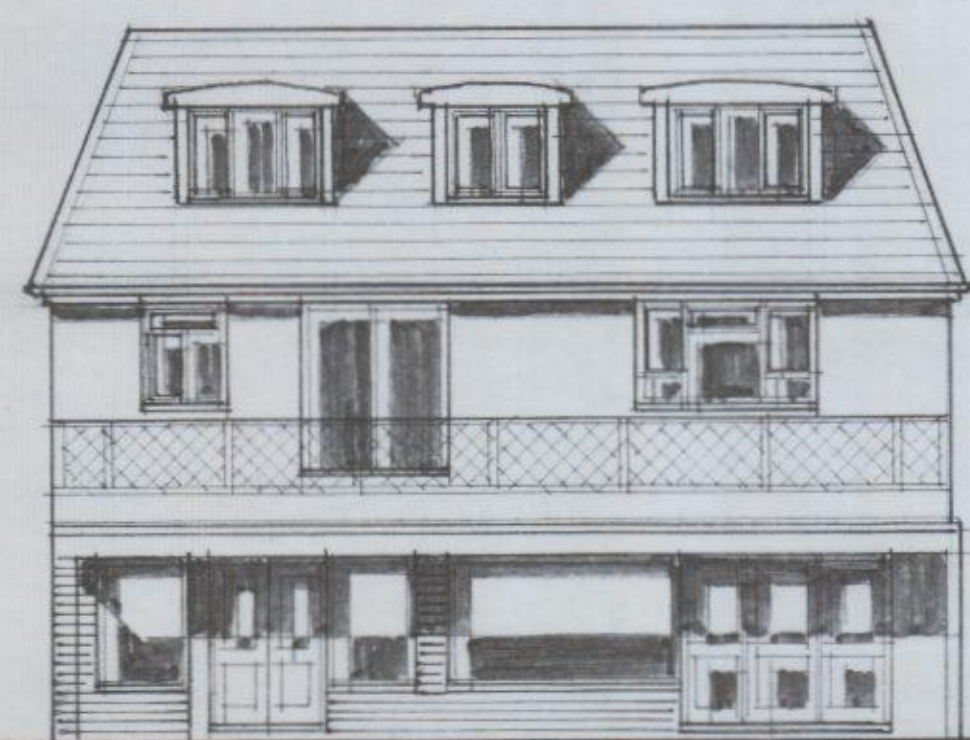


FRONT ELEVATION [EAST]

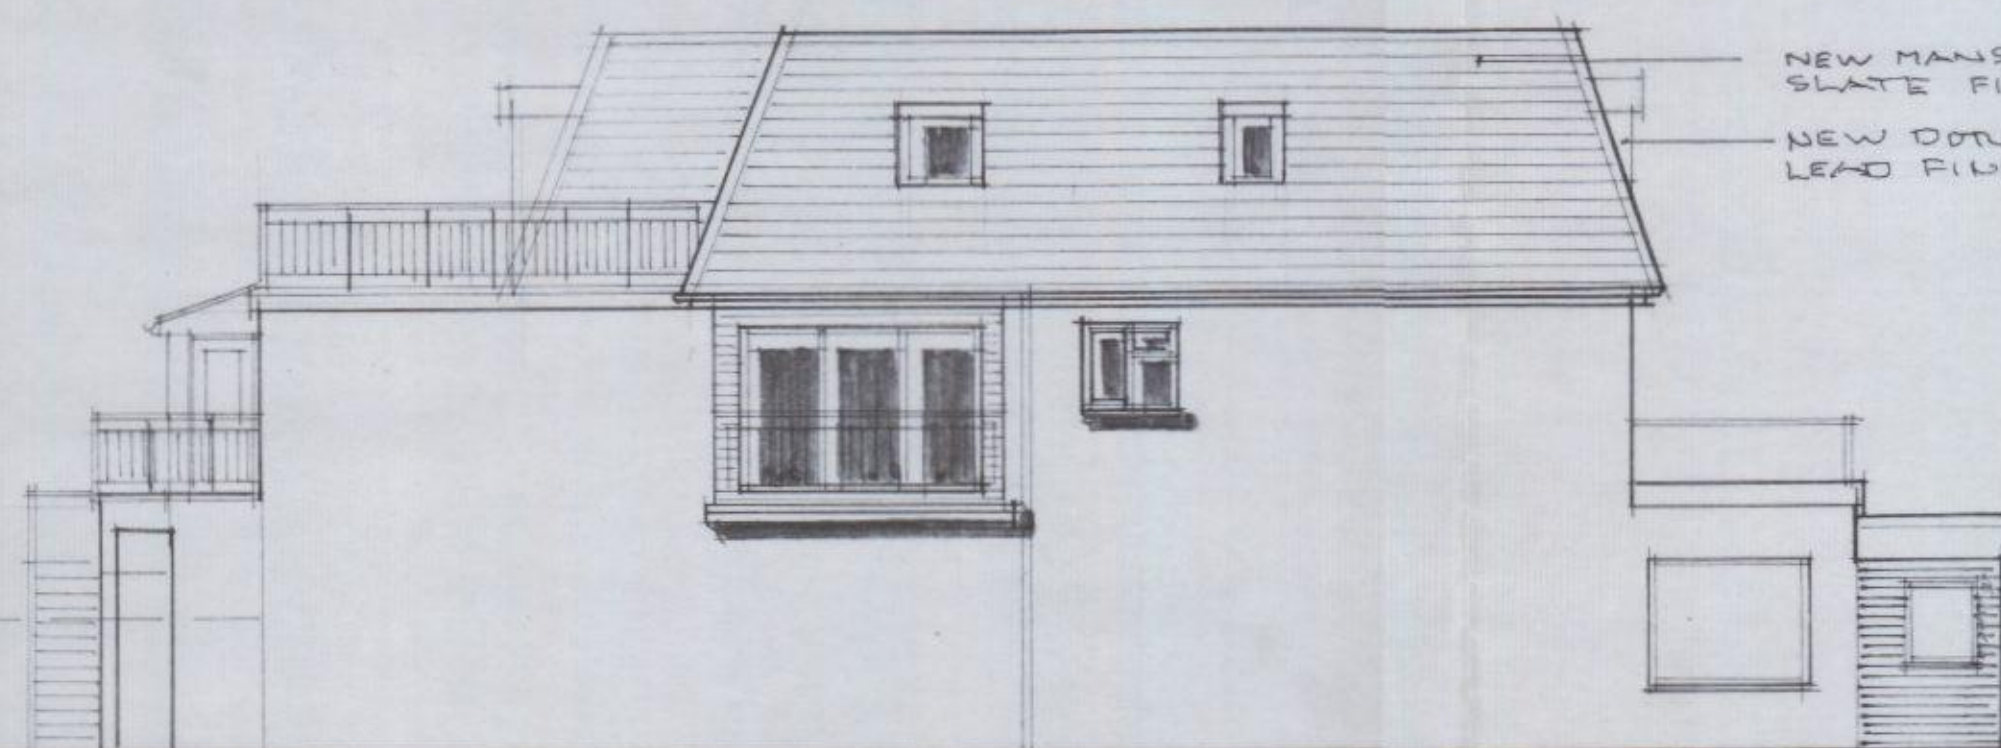


SIDE ELEVATION [SOUTH]


NEW MANSARD ROOF
SLATE FINISH
NEW DORMER WINDOWS
LEAD FINISH

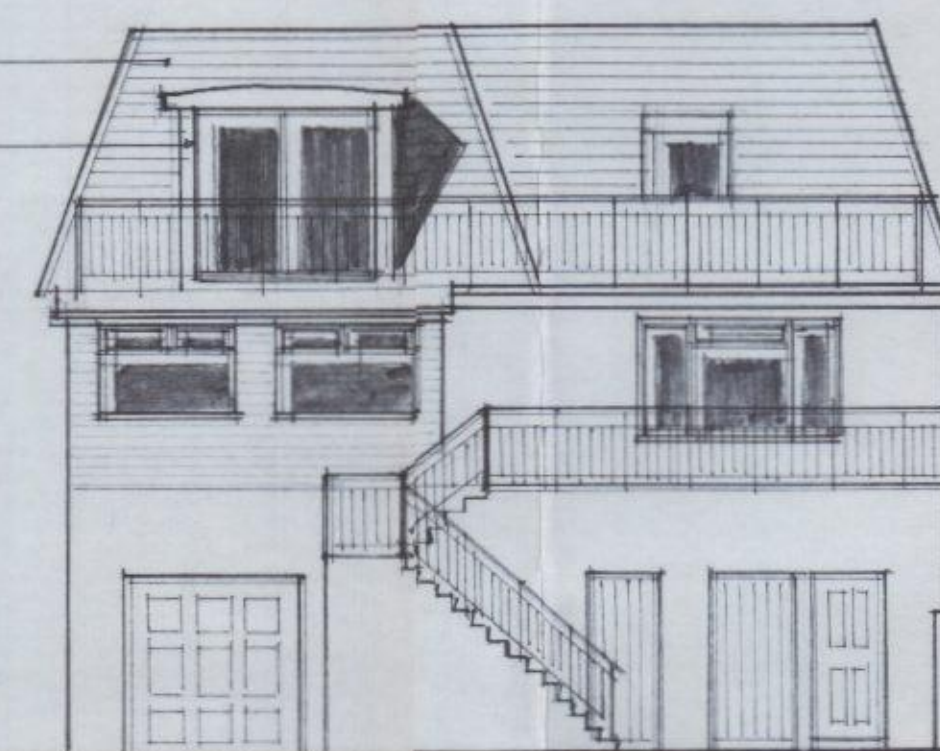


REAR ELEVATION [WEST]

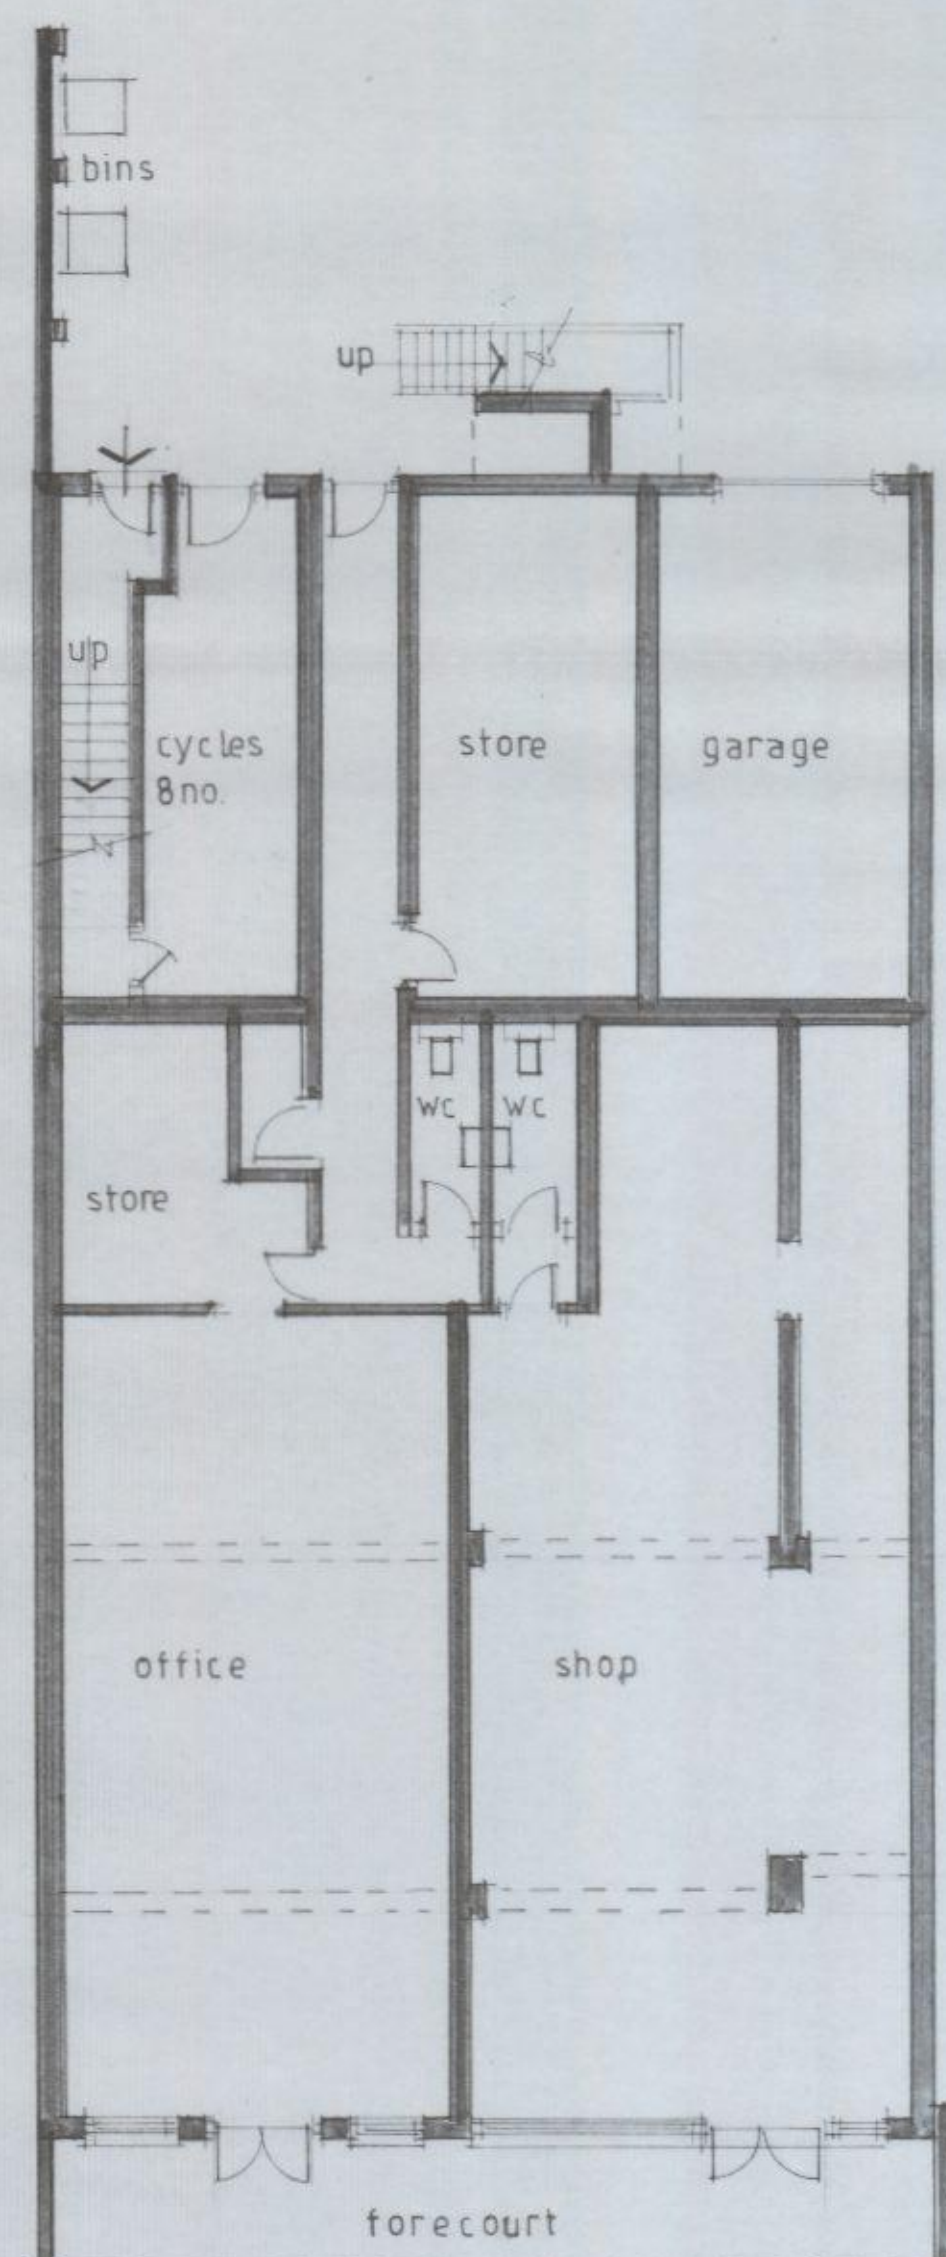


GROUND FLOOR PLAN 1:100

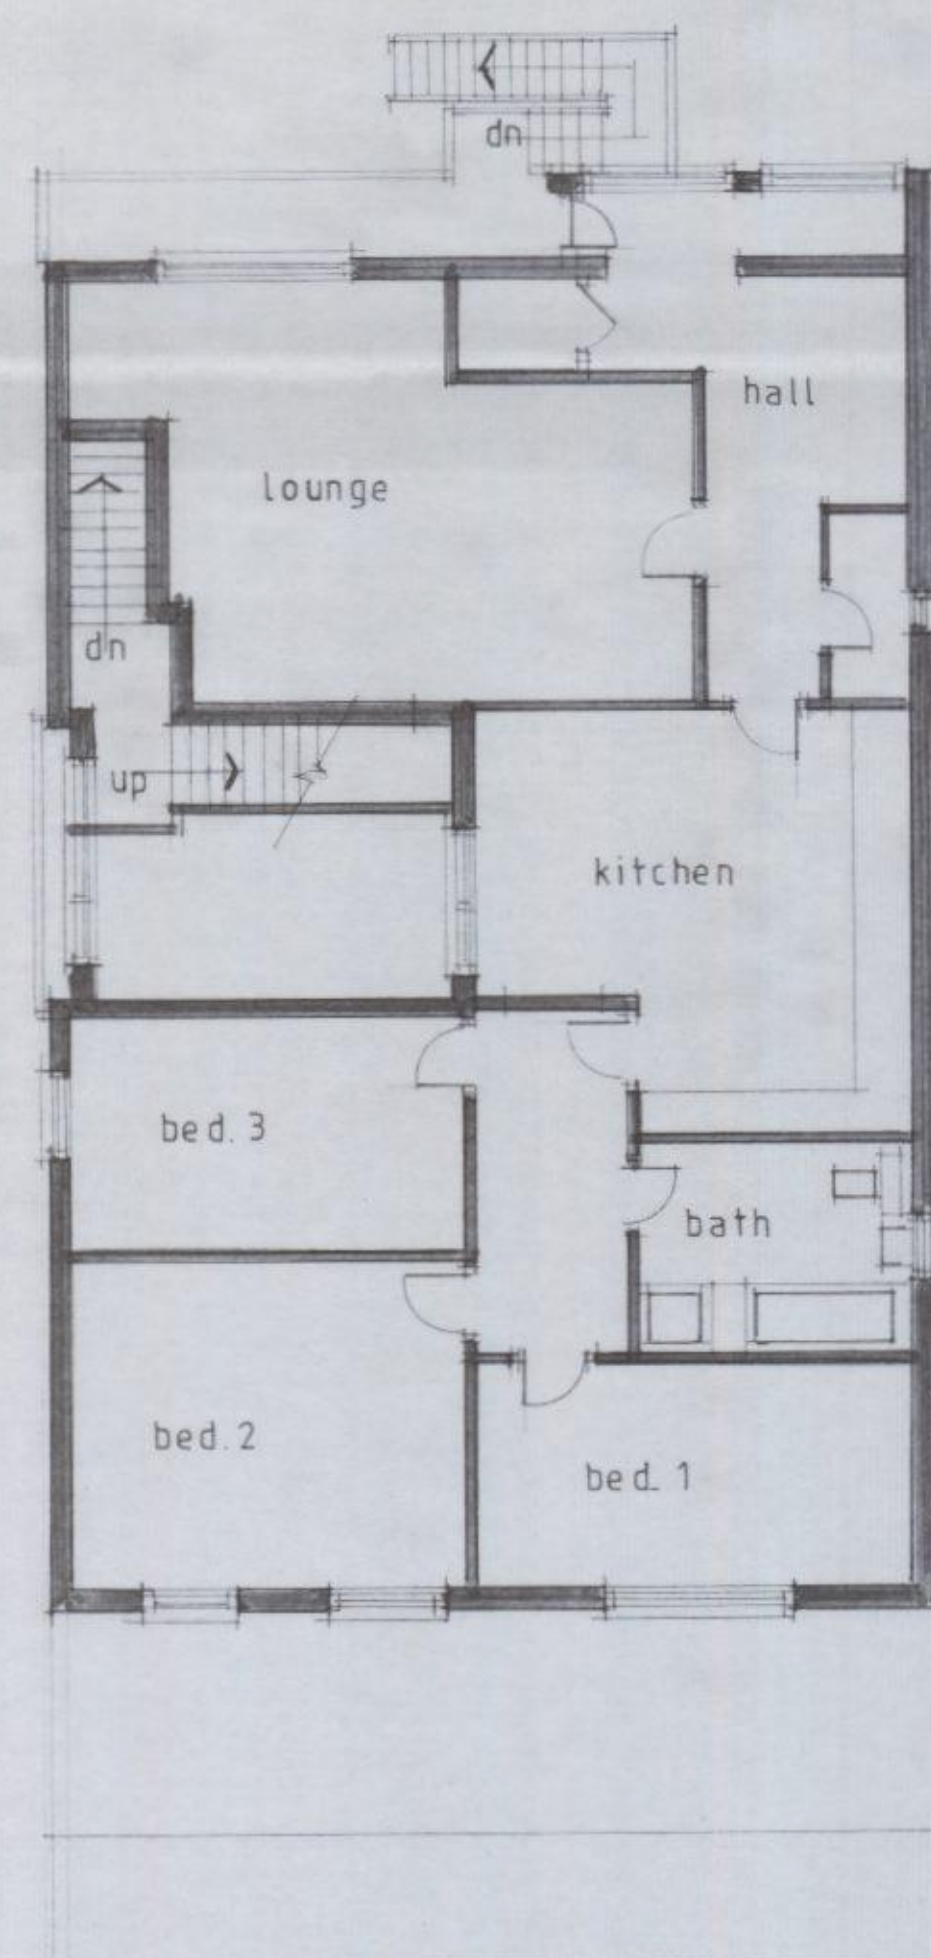

FIRST FLOOR PLAN

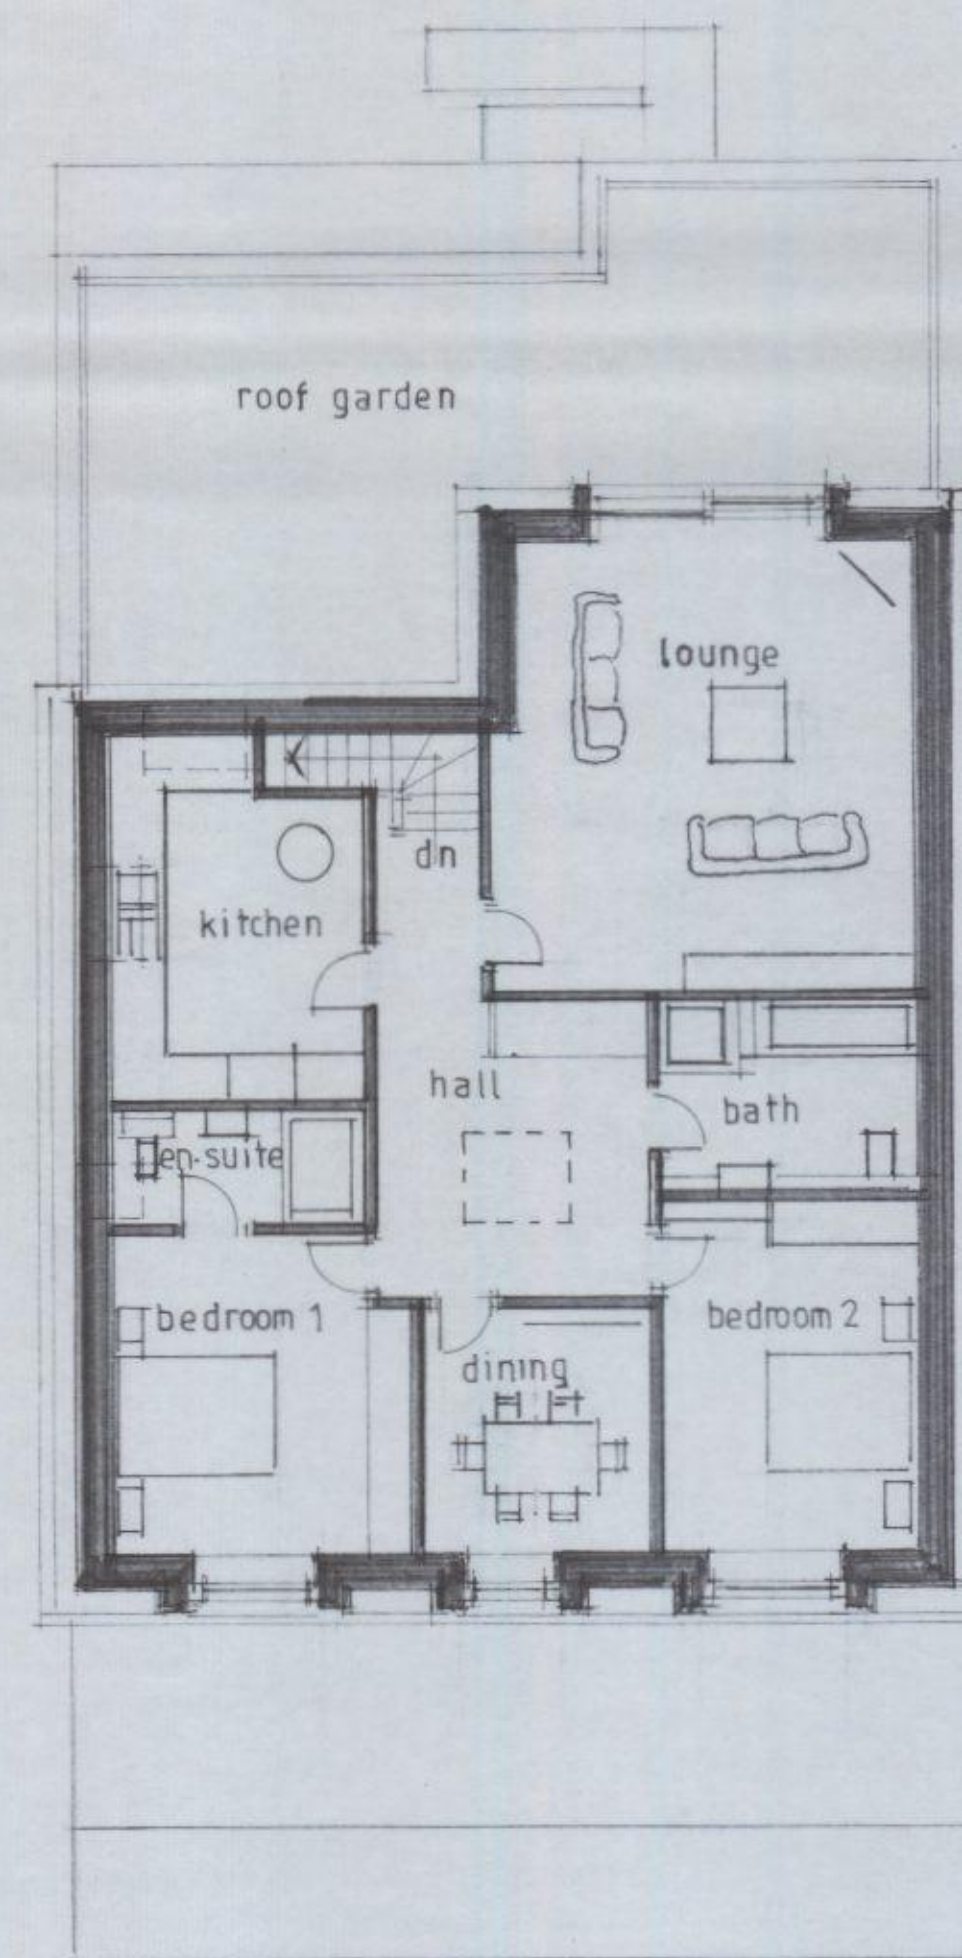

SECOND FLOOR PLAN

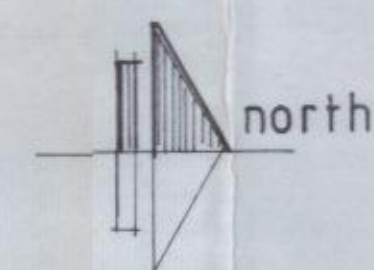

HAVANT BOROUGH
COUNCIL
24 DEC 2012
RECEIVED

No. Revisions: Date:

O'NEILL
ARCHITECTURAL SERVICES
16 Grosvenor Road, Donnington,
Chichester, West Sussex. PO19 8RX.
Telephone: [01243] 531333

Client:
C.I. MANAGEMENT SERVICES LTD.

Project:
29-29a CREEK ROAD,
HAYLING ISLAND,
HAMPSHIRE

Drawing:
DESIGN PROPOSALS
floor plans & elevations

Drawn by: P.O'NEILL	Date: NOVEMBER 2012
Scale/s: 1:100	
Dwg no. 0844/13	Rev.