


EXISTING FLAT PLASTIC GLAZING

20 BROCKHAMPTON LANE HAVANT PO9 1LZ	
PROPOSED DEVELOPMENT EXISTING FRONT ELEVATION	
Drawing No BL/05/01	05/07/2012

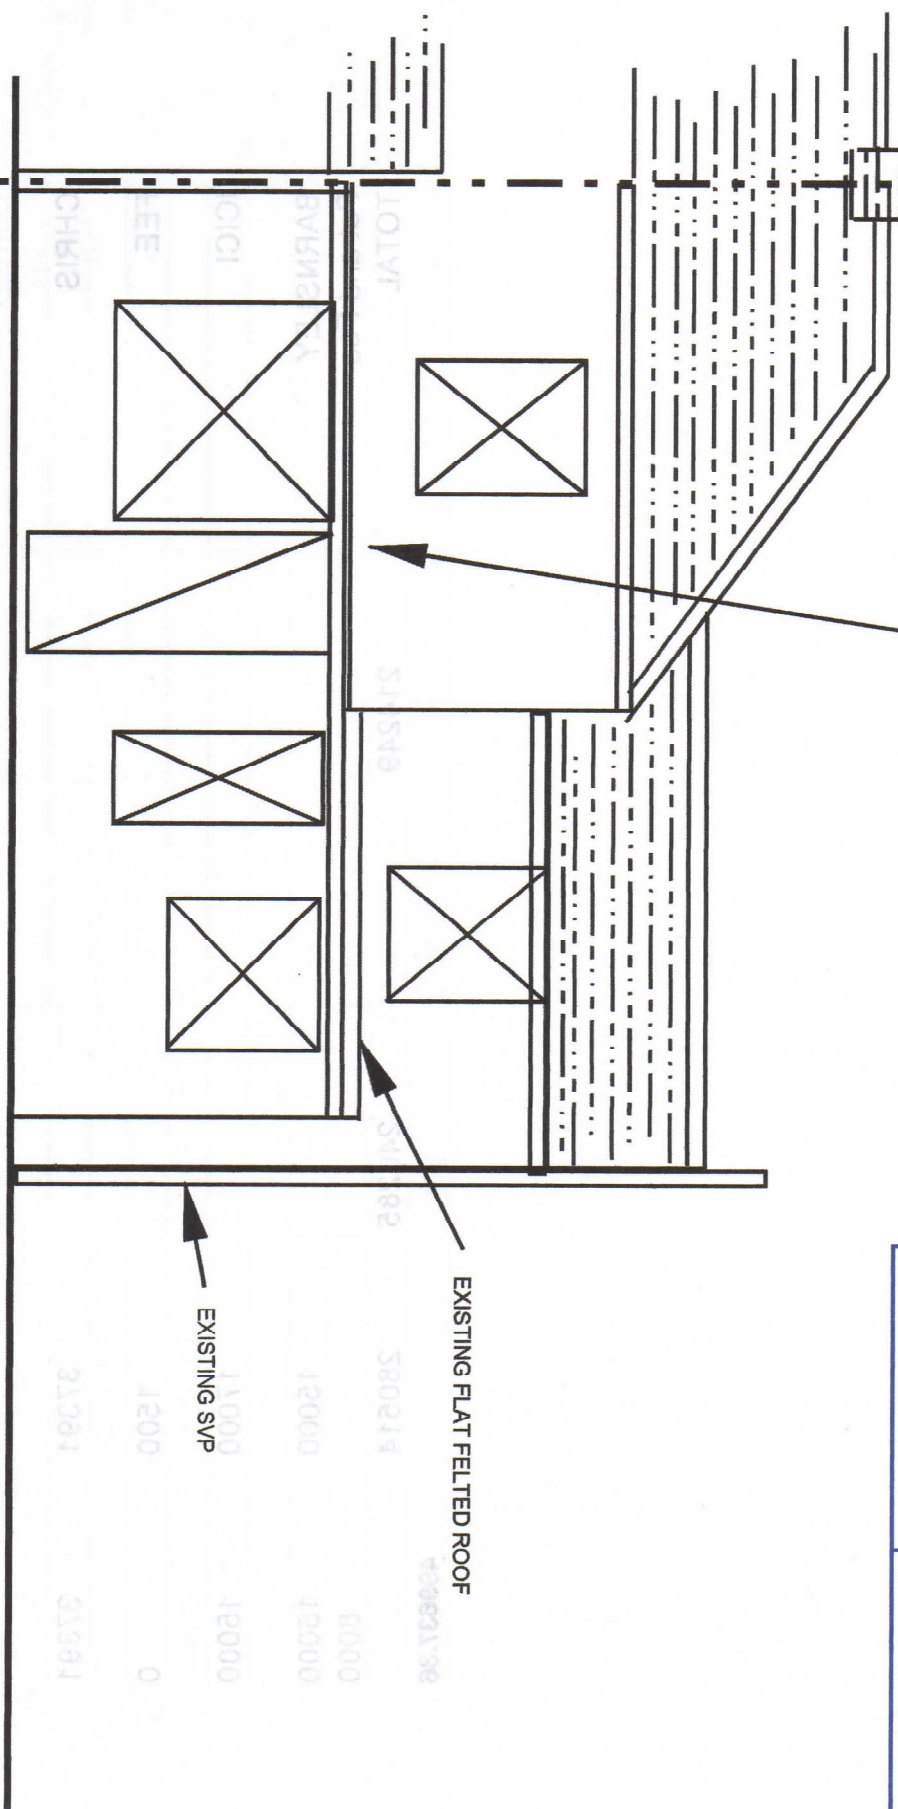

0 1 2 3
APPROXIMATE SCALE METERS