

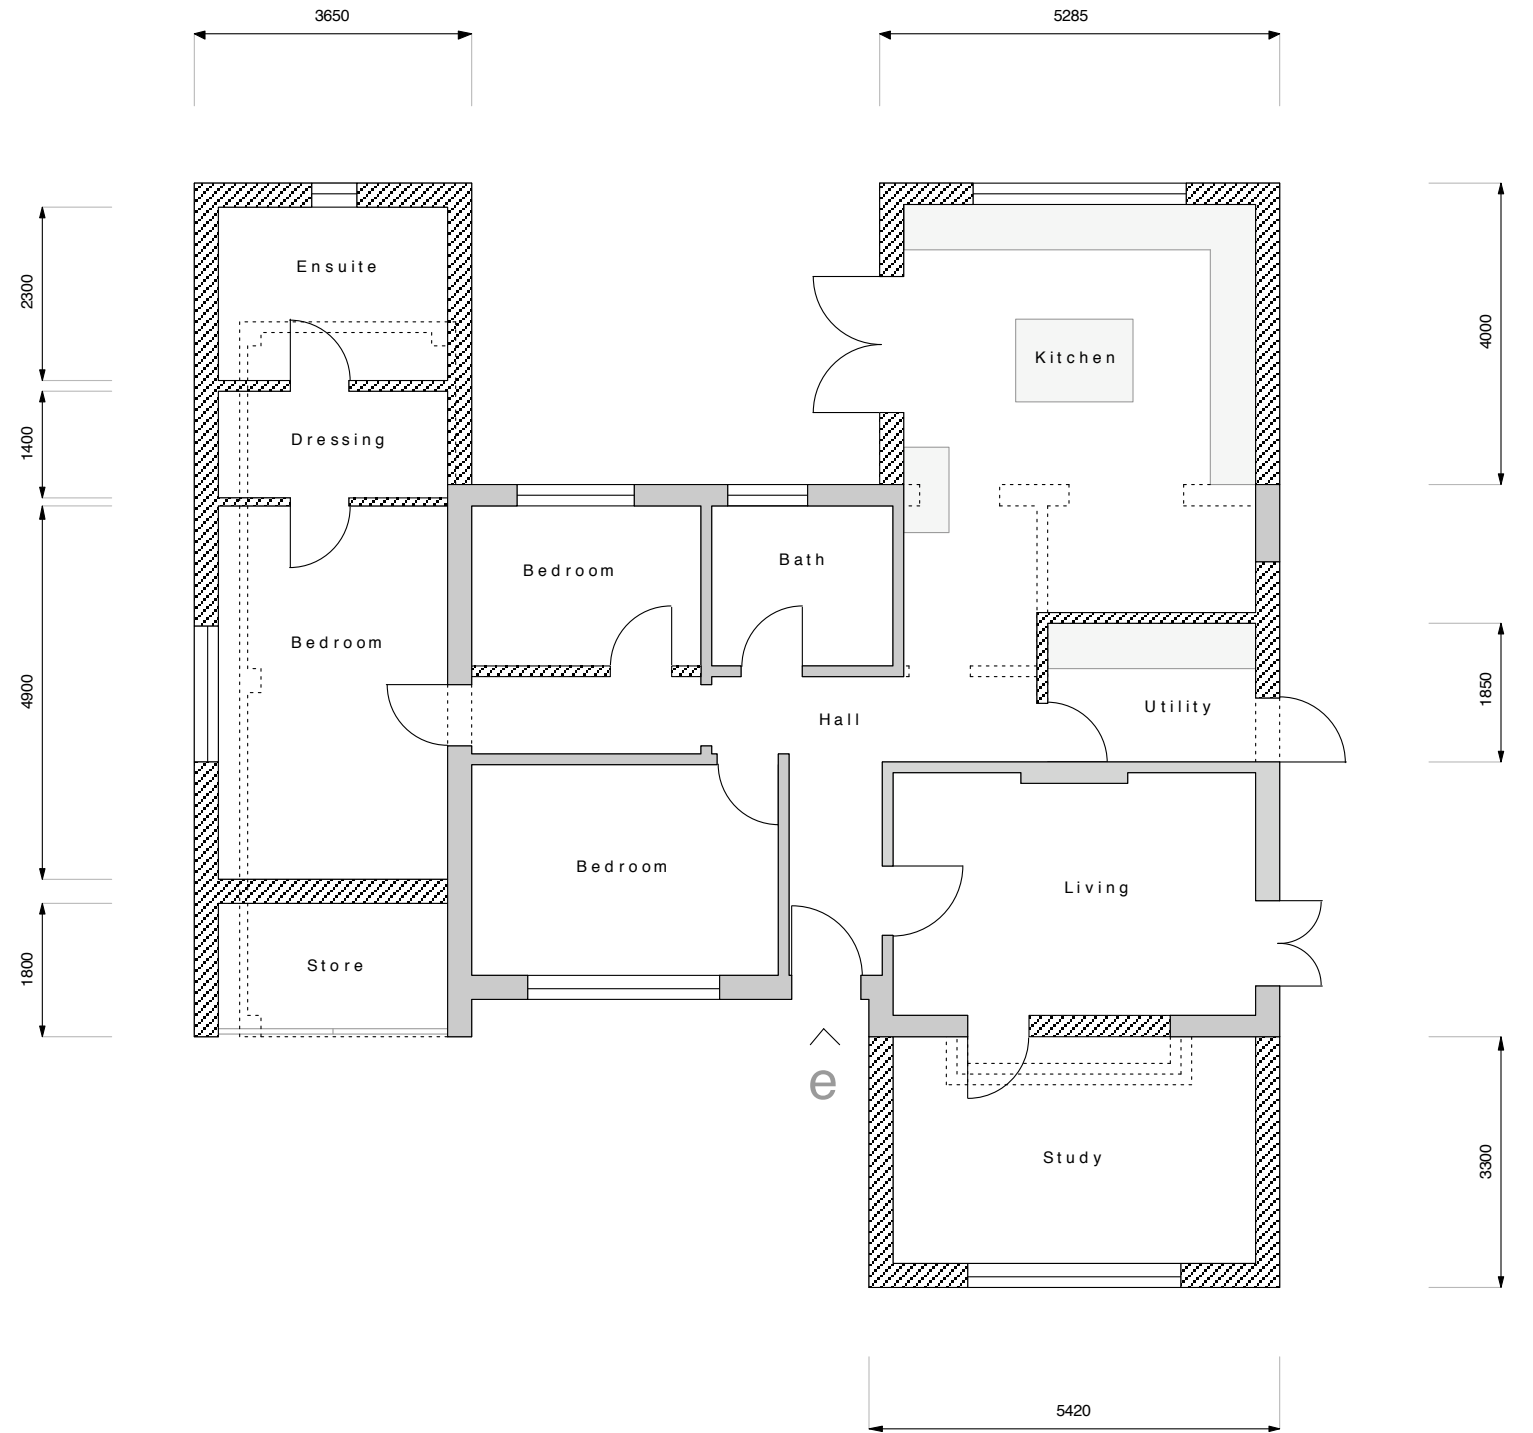


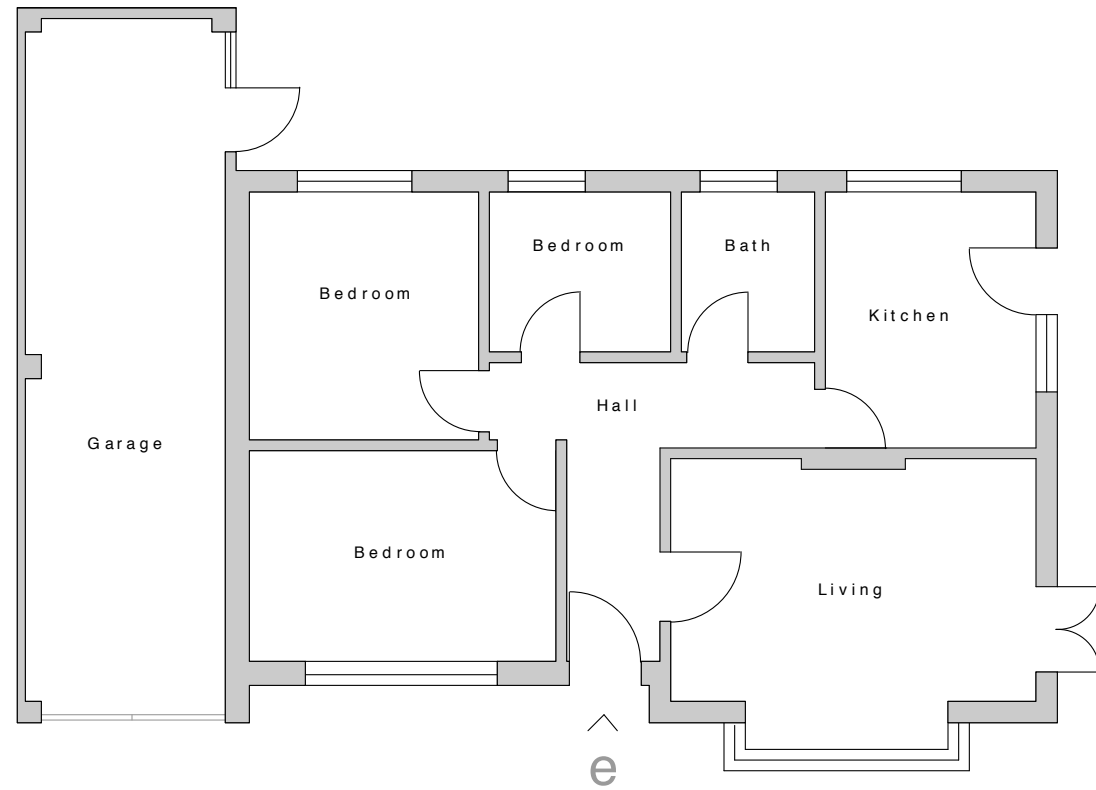

Existing **Ground Floor Plan** at 1:100 scale

Proposed **Ground Floor Plan** at 1:100 scale

 

CLIENT	Coastline Construction	DRAWING 001 Existing & Proposed Ground Floor Plans		NOTES Drawings are not to be scaled except for planning purposes. Room dimensions are approximate. All dimensions to be checked on site. All dimensions in mm's Drawings are subject to local authority approval. Drawings are subject to engineers design/ specification/ approval.	CORINTHIAN ARCHITECTURAL DESIGN 8 Davys Court, Funtington, Chichester, West Sussex. PO18 9LG 01243 576 078 > contact@corinthianad.co.uk > www.corinthianad.co.uk
SITE	22 Frogmore Lane, Waterloooville, West Sussex	REVISION			
PROJECT	Proposed Extensions & Alterations	DATE 12 04 13	SCALE 1: 100 @ A3		