


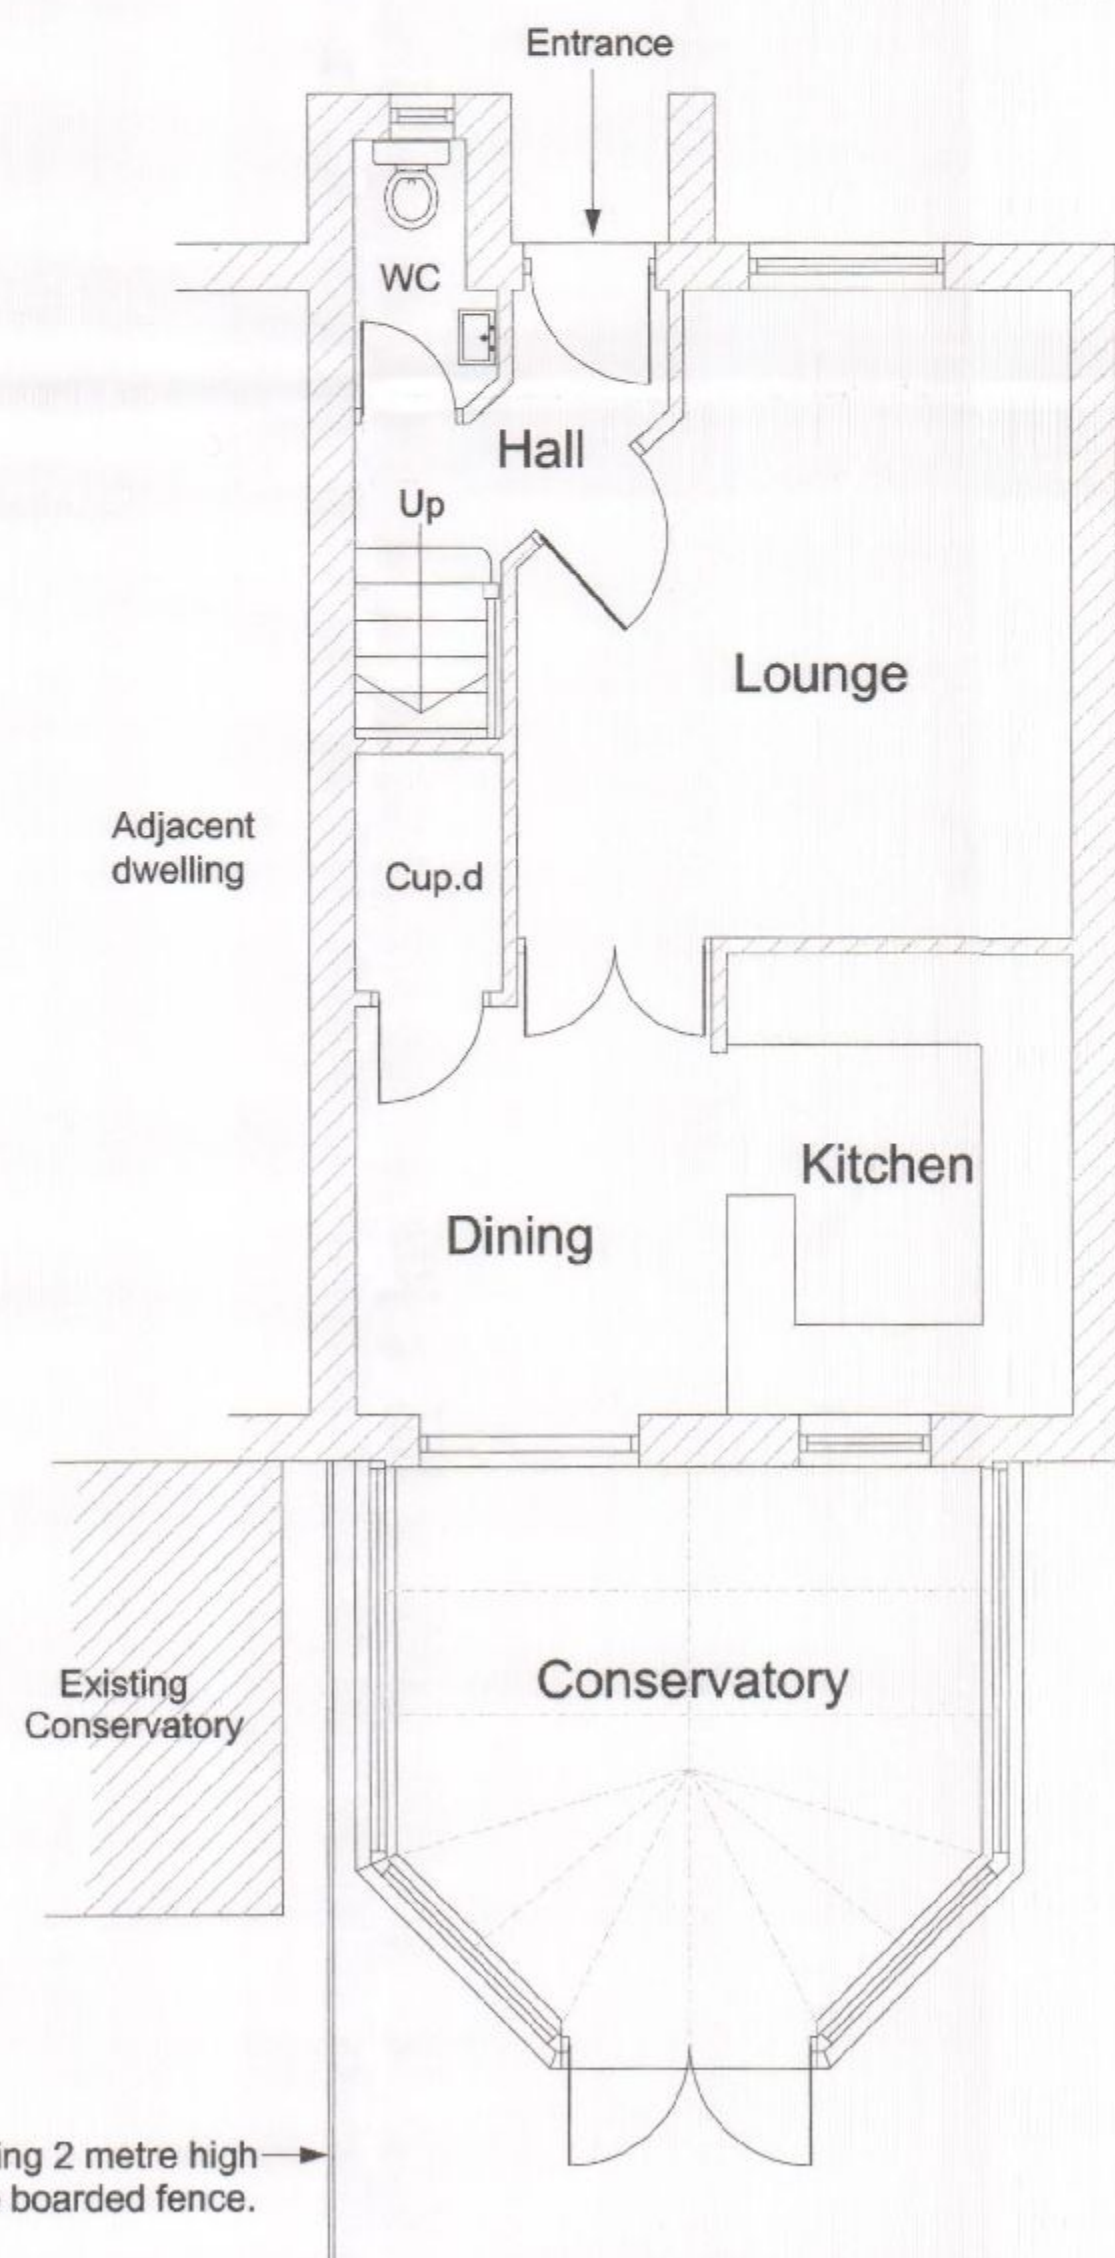
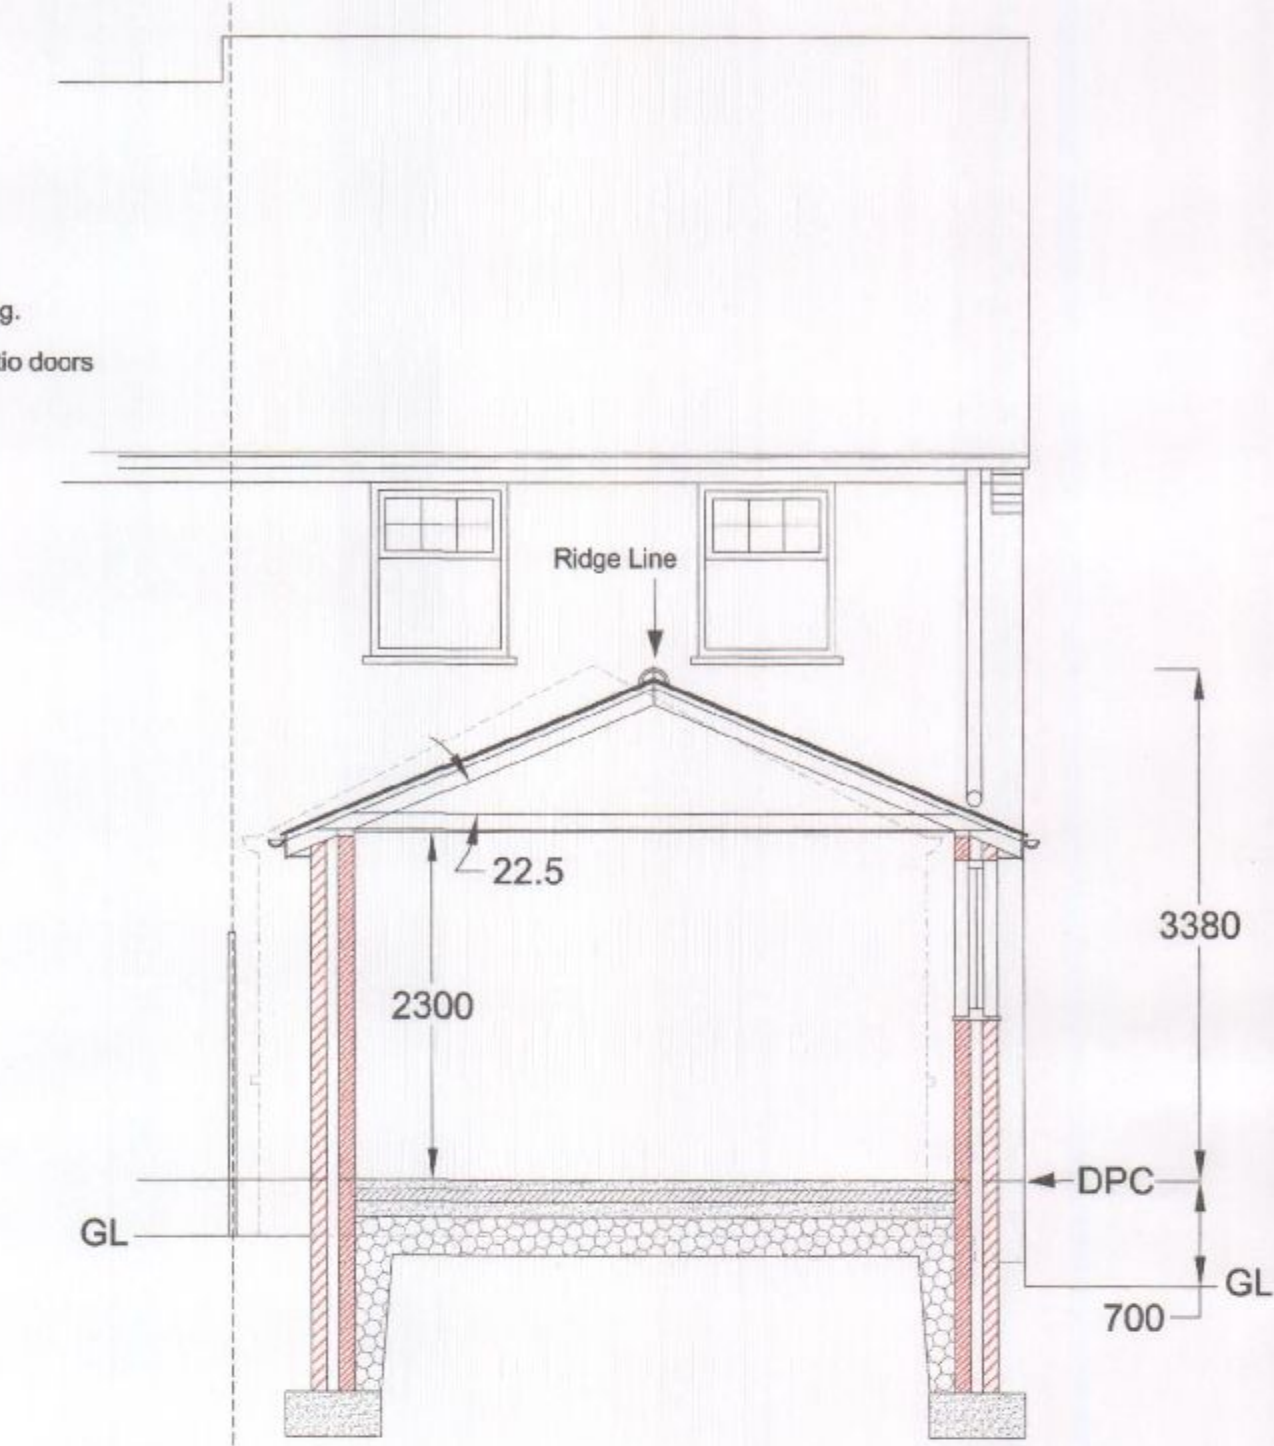
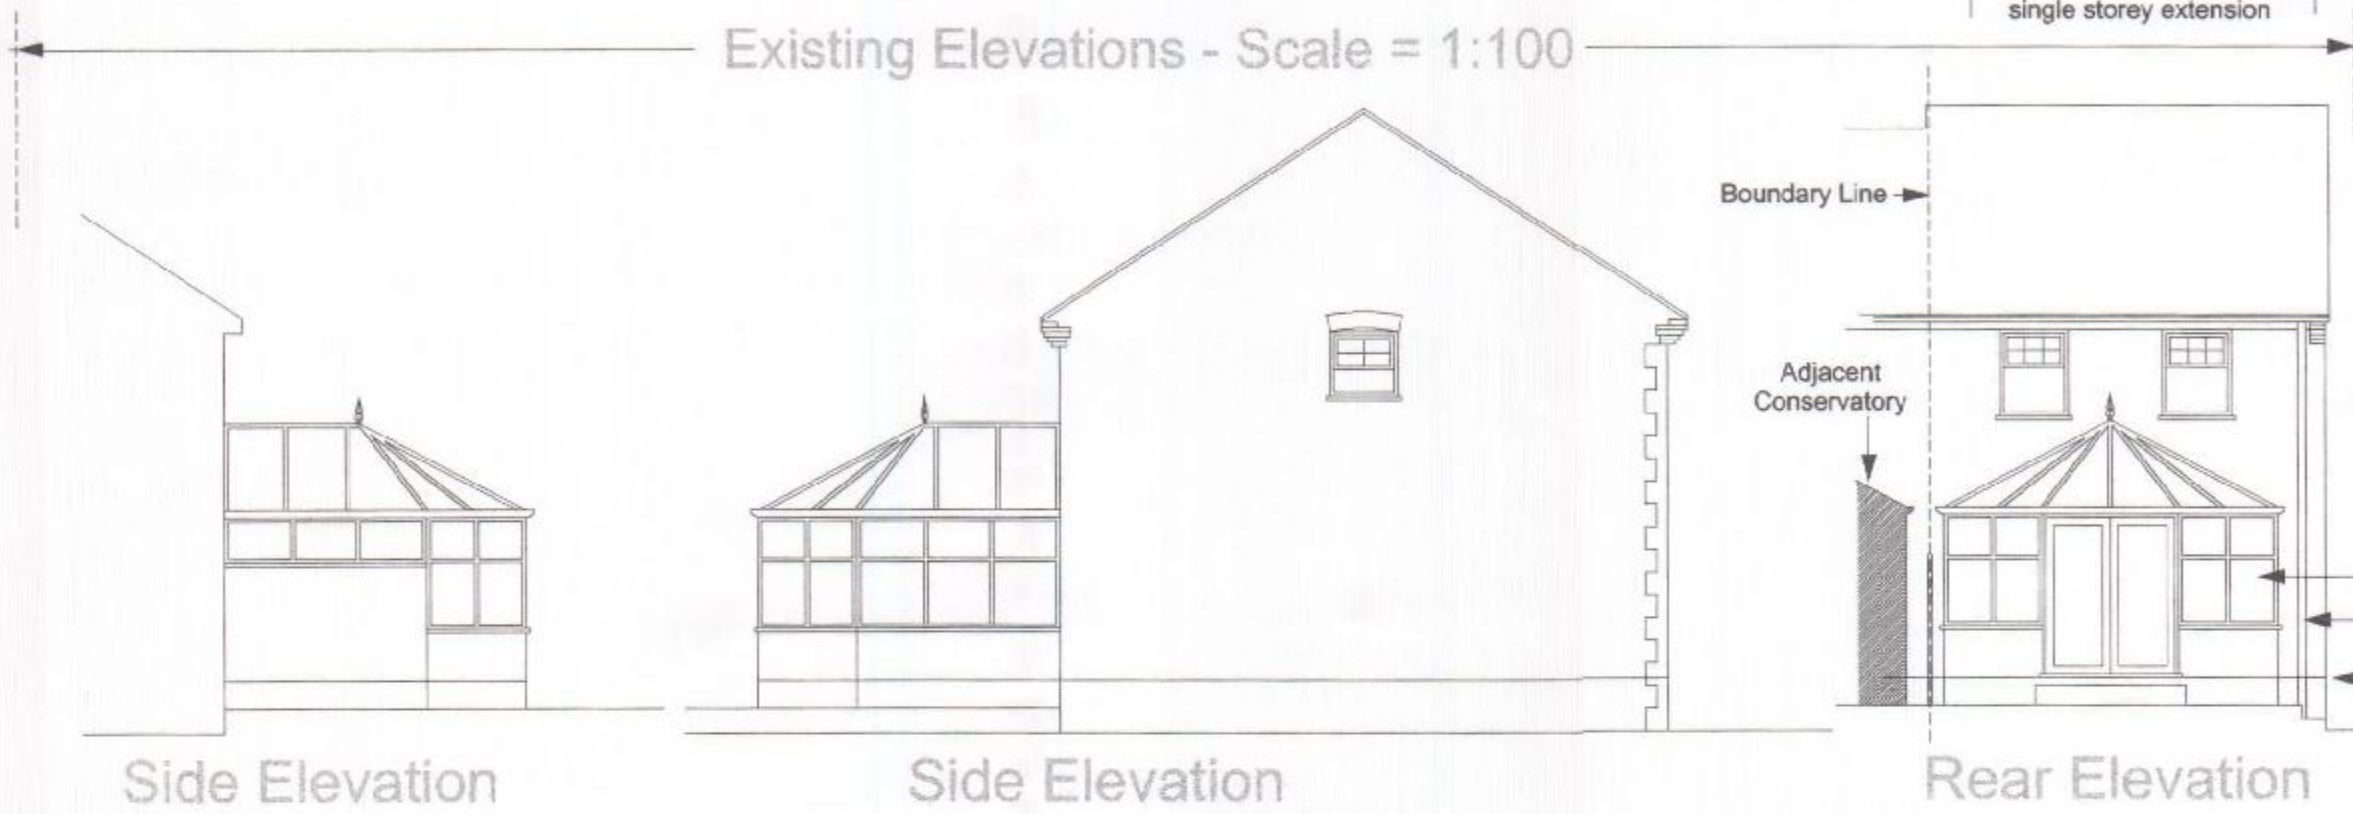
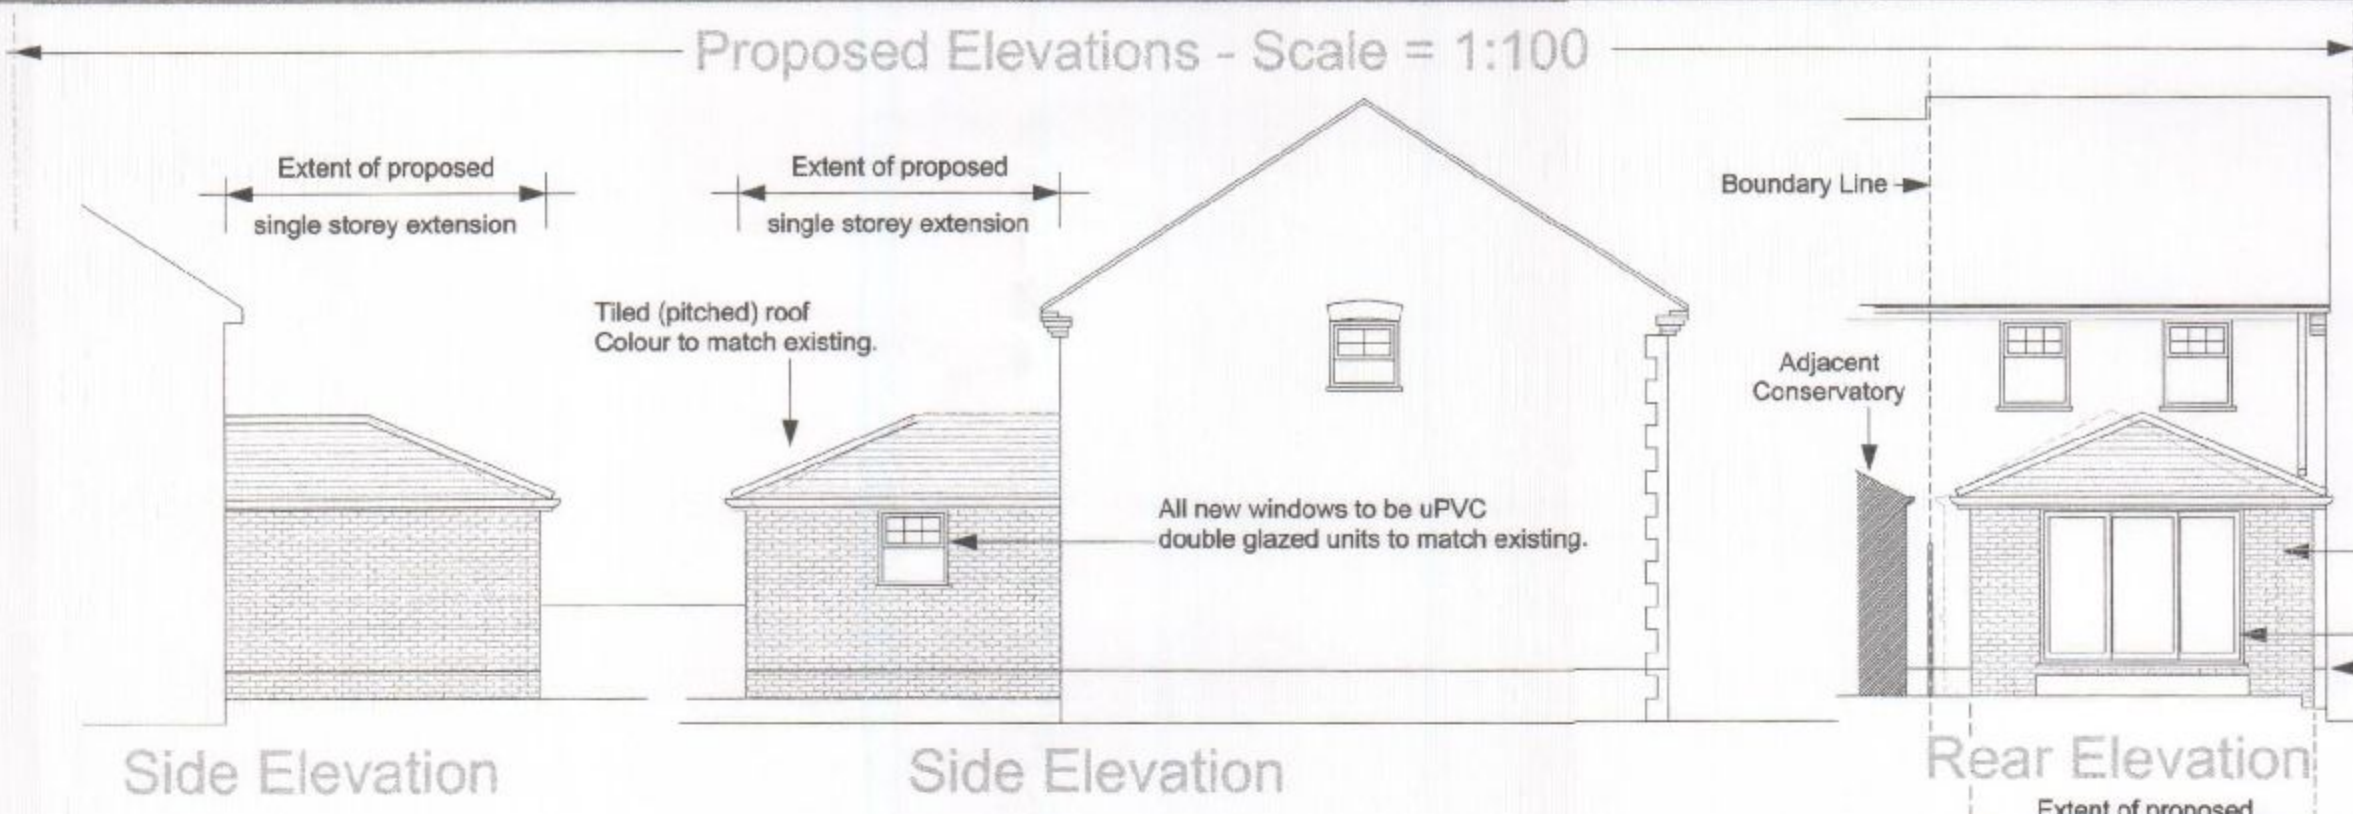
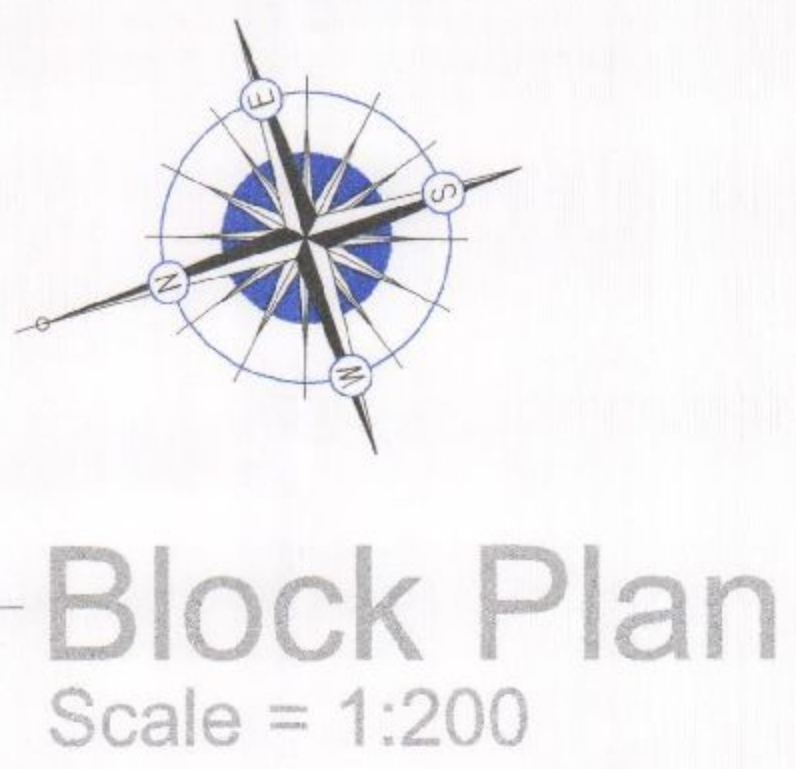


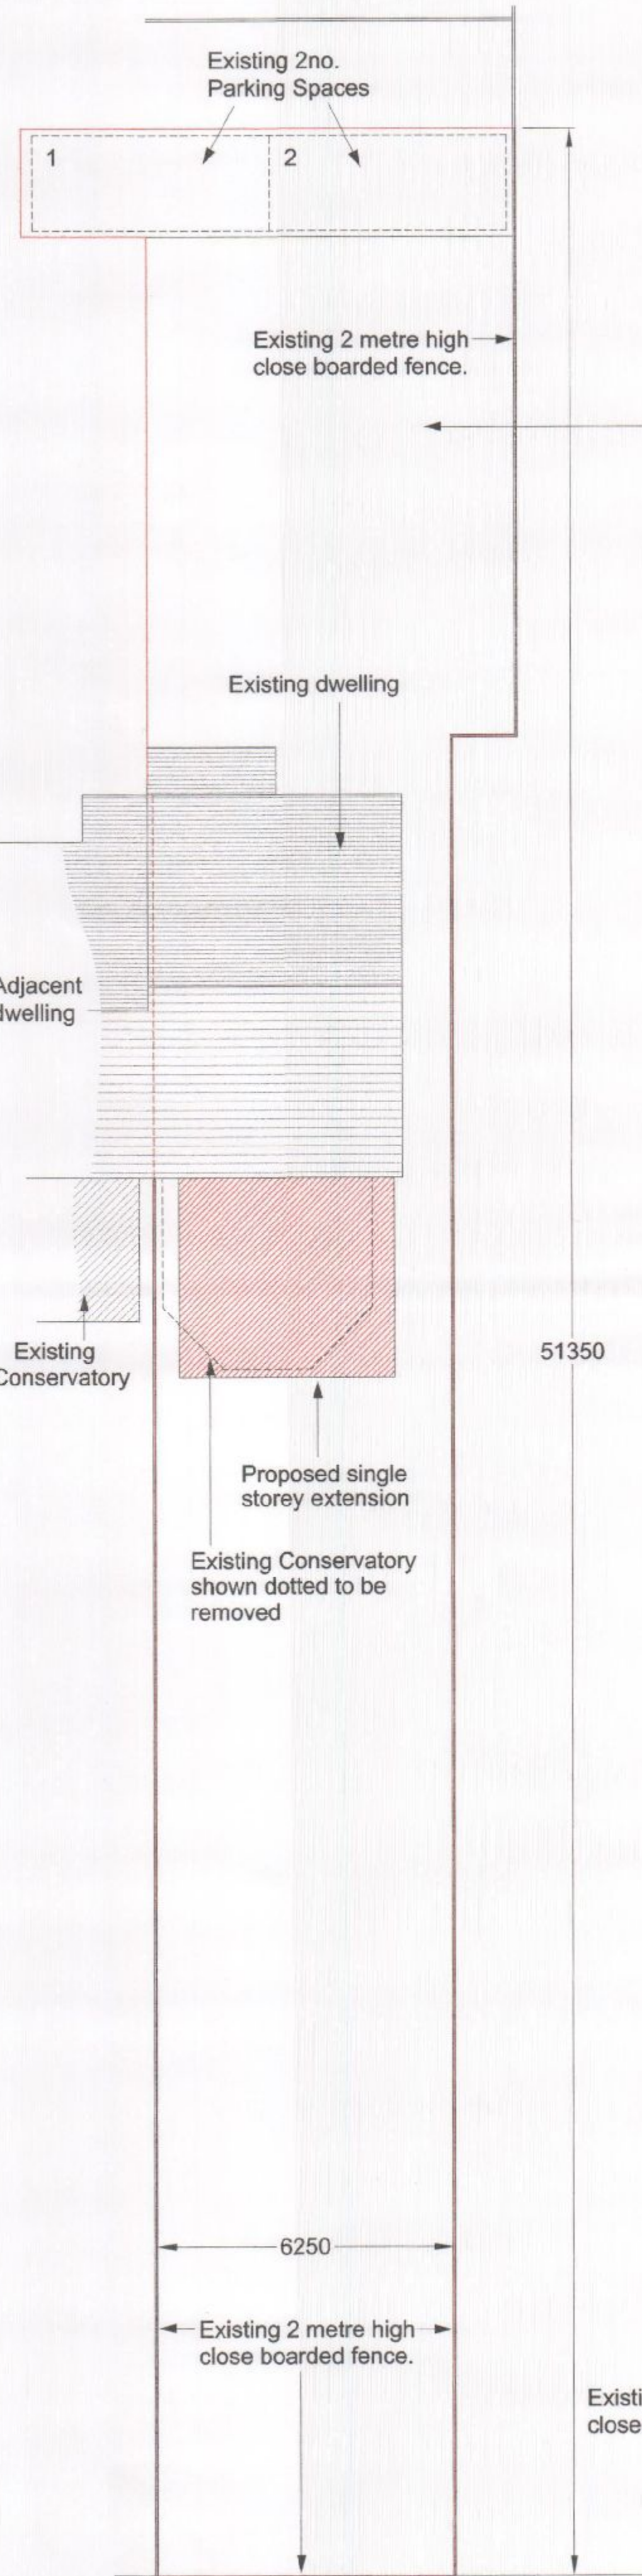


Exist Ground Floor Plan
Scale = 1:50

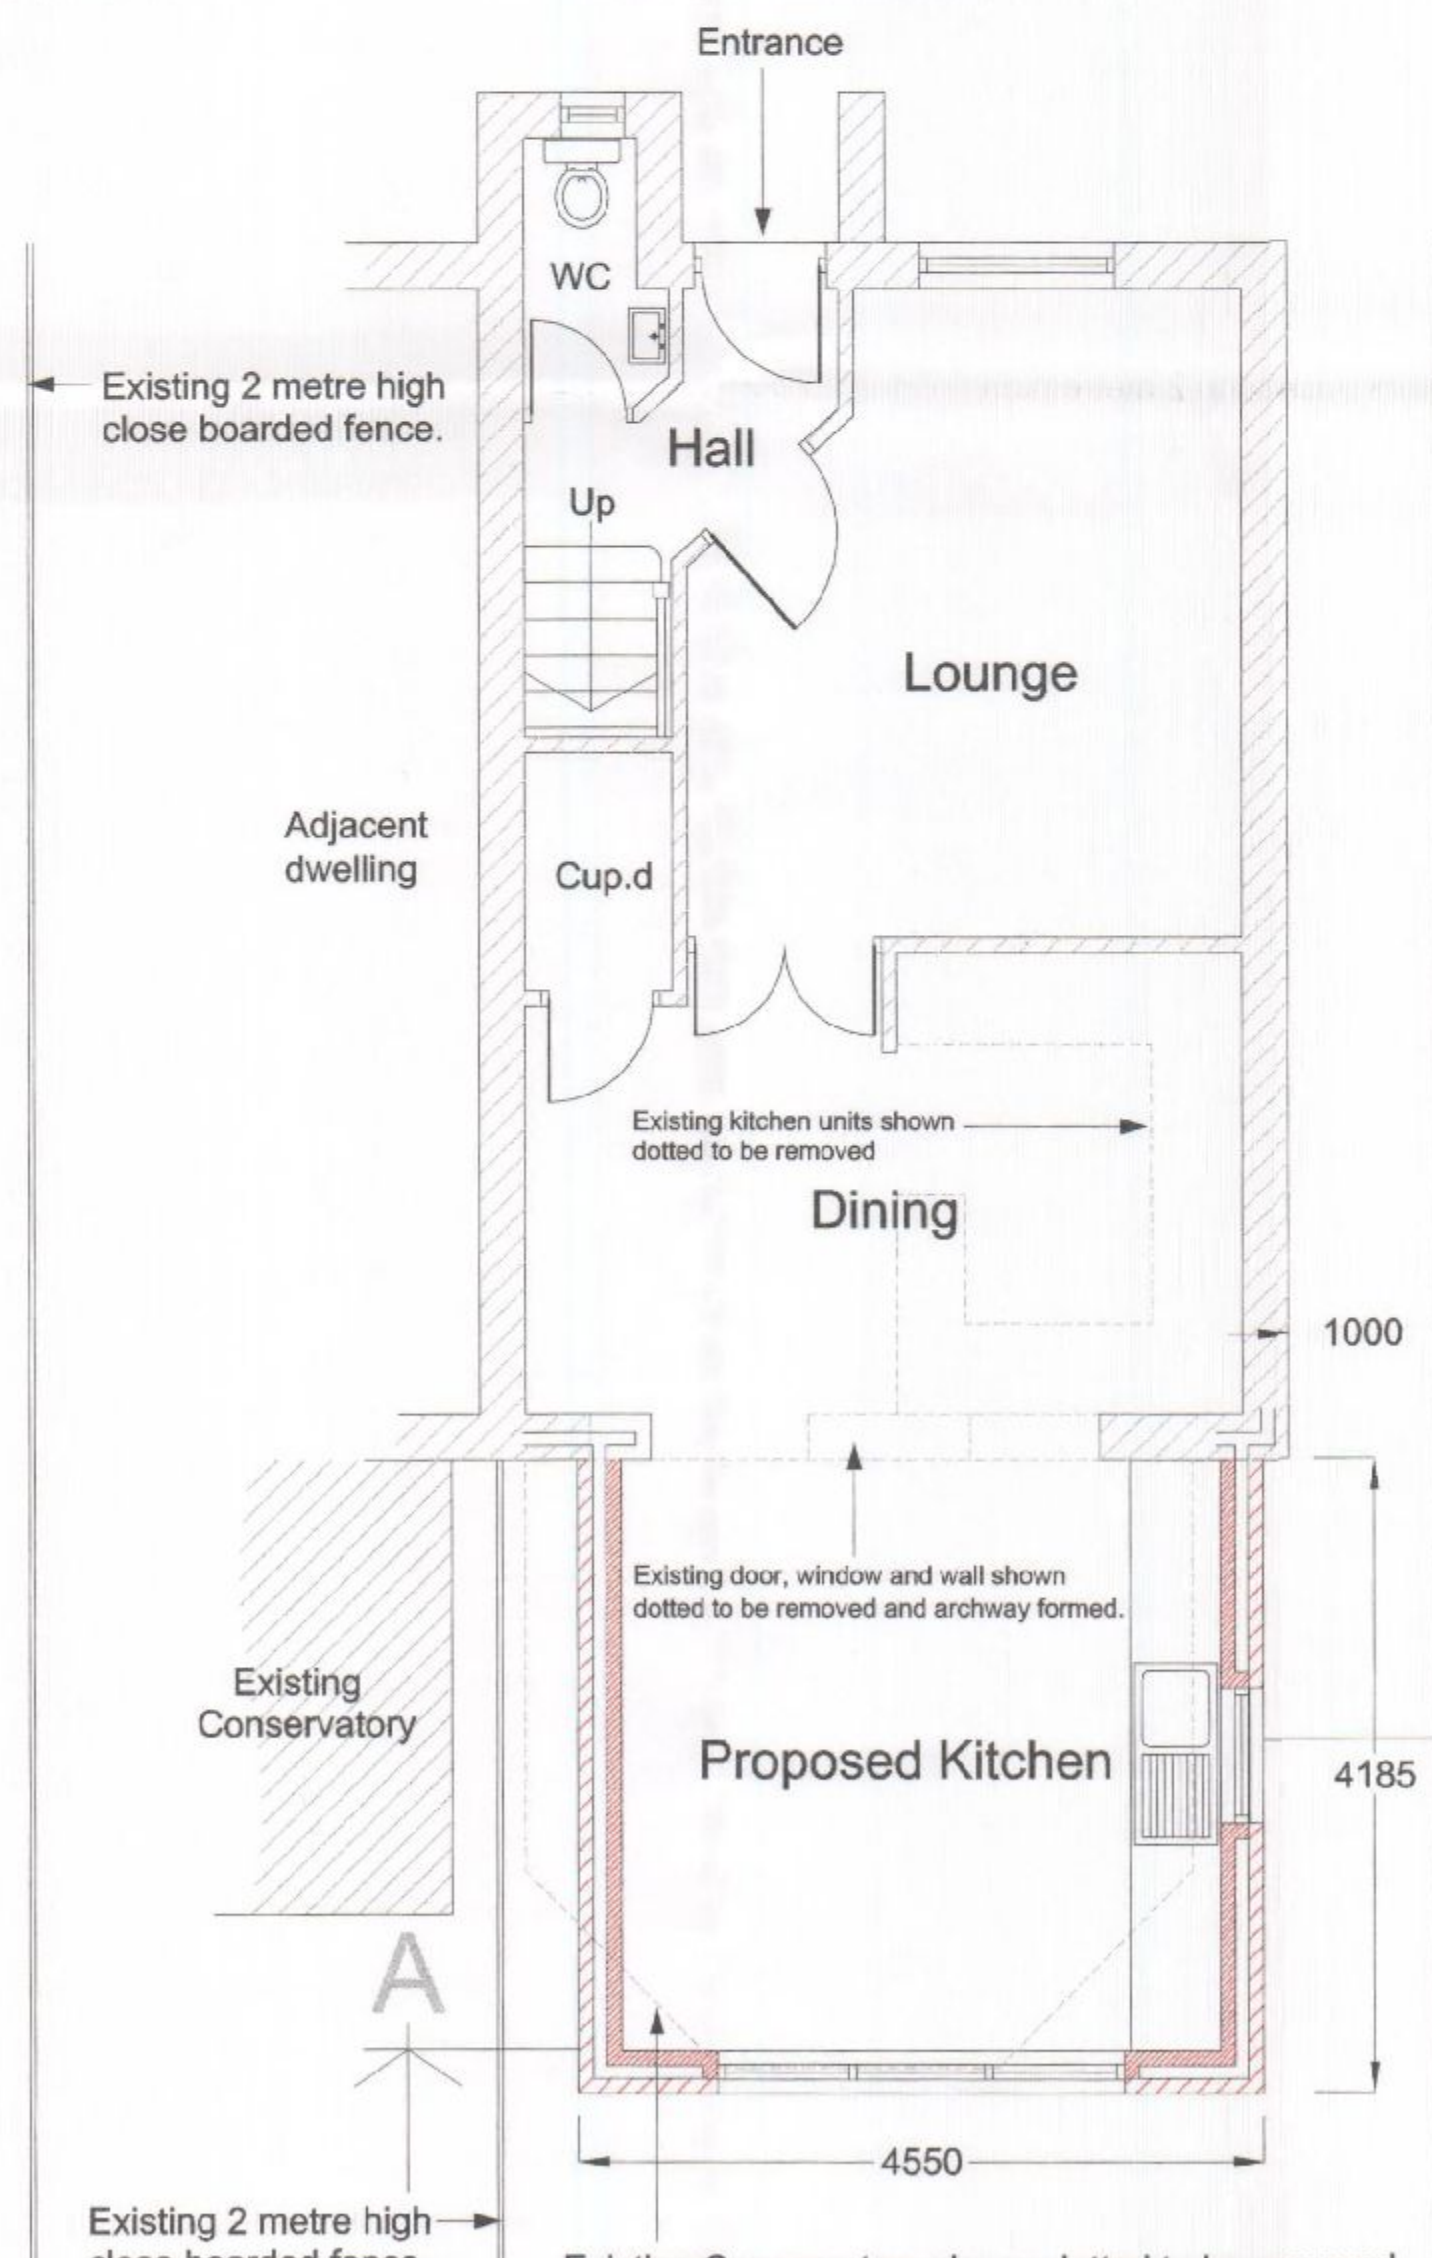

Proposed Ground Floor Plan
Scale = 1:50

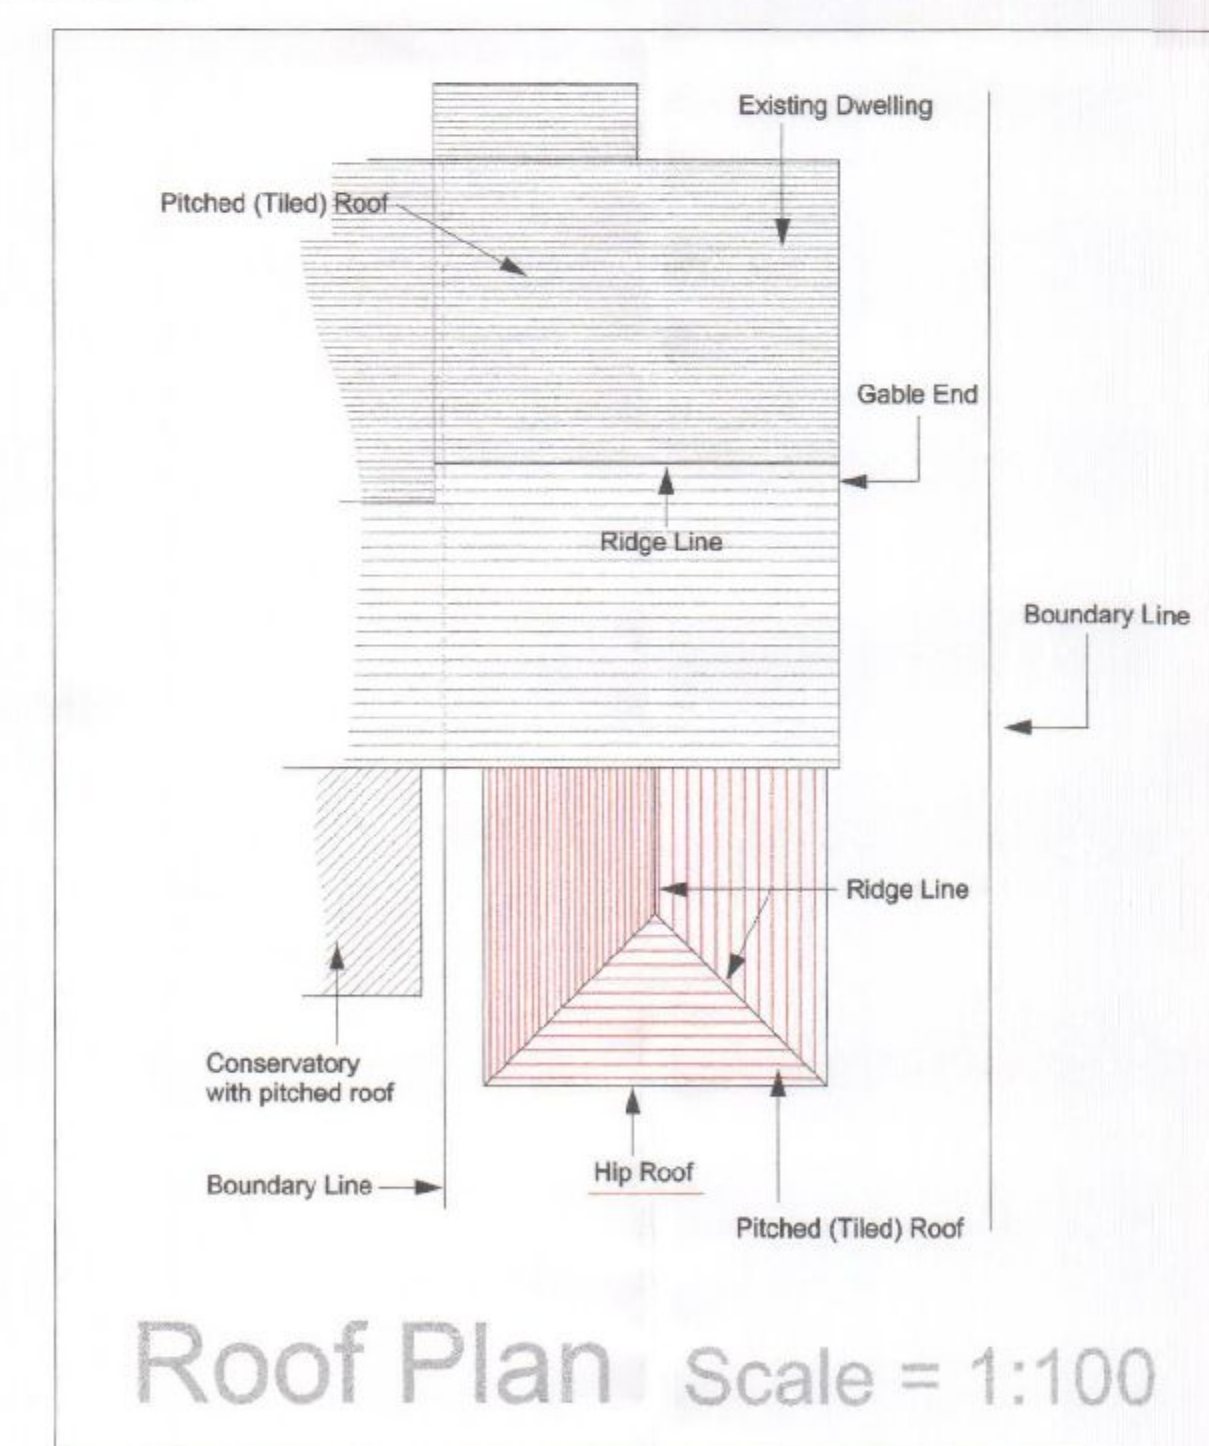

Roof Plan Scale = 1:100

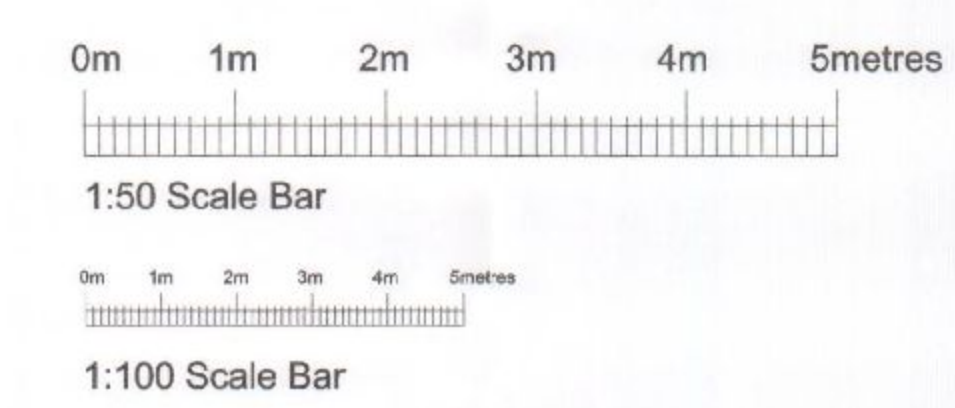

PERMIT

HAVANT BOROUGH COUNCIL
21 FEB 2012
RECEIVED

A 19/02/12 Roof design changed from gable end roof to hip roof following consultation with LIA.		
Rev.	Date.	Description.
Client. Mr & Mrs Treagust		
Project. 17 Forsythia Close, Denvilles, Havant, Hants, PO9 2FW.		
Drawing Title. Proposed Single Storey Extension to Rear.		
Date. 17/12/11	Drawn By.	
Scale. 1:50 & 1:100	Drg no. 2011/12	Rev. A