
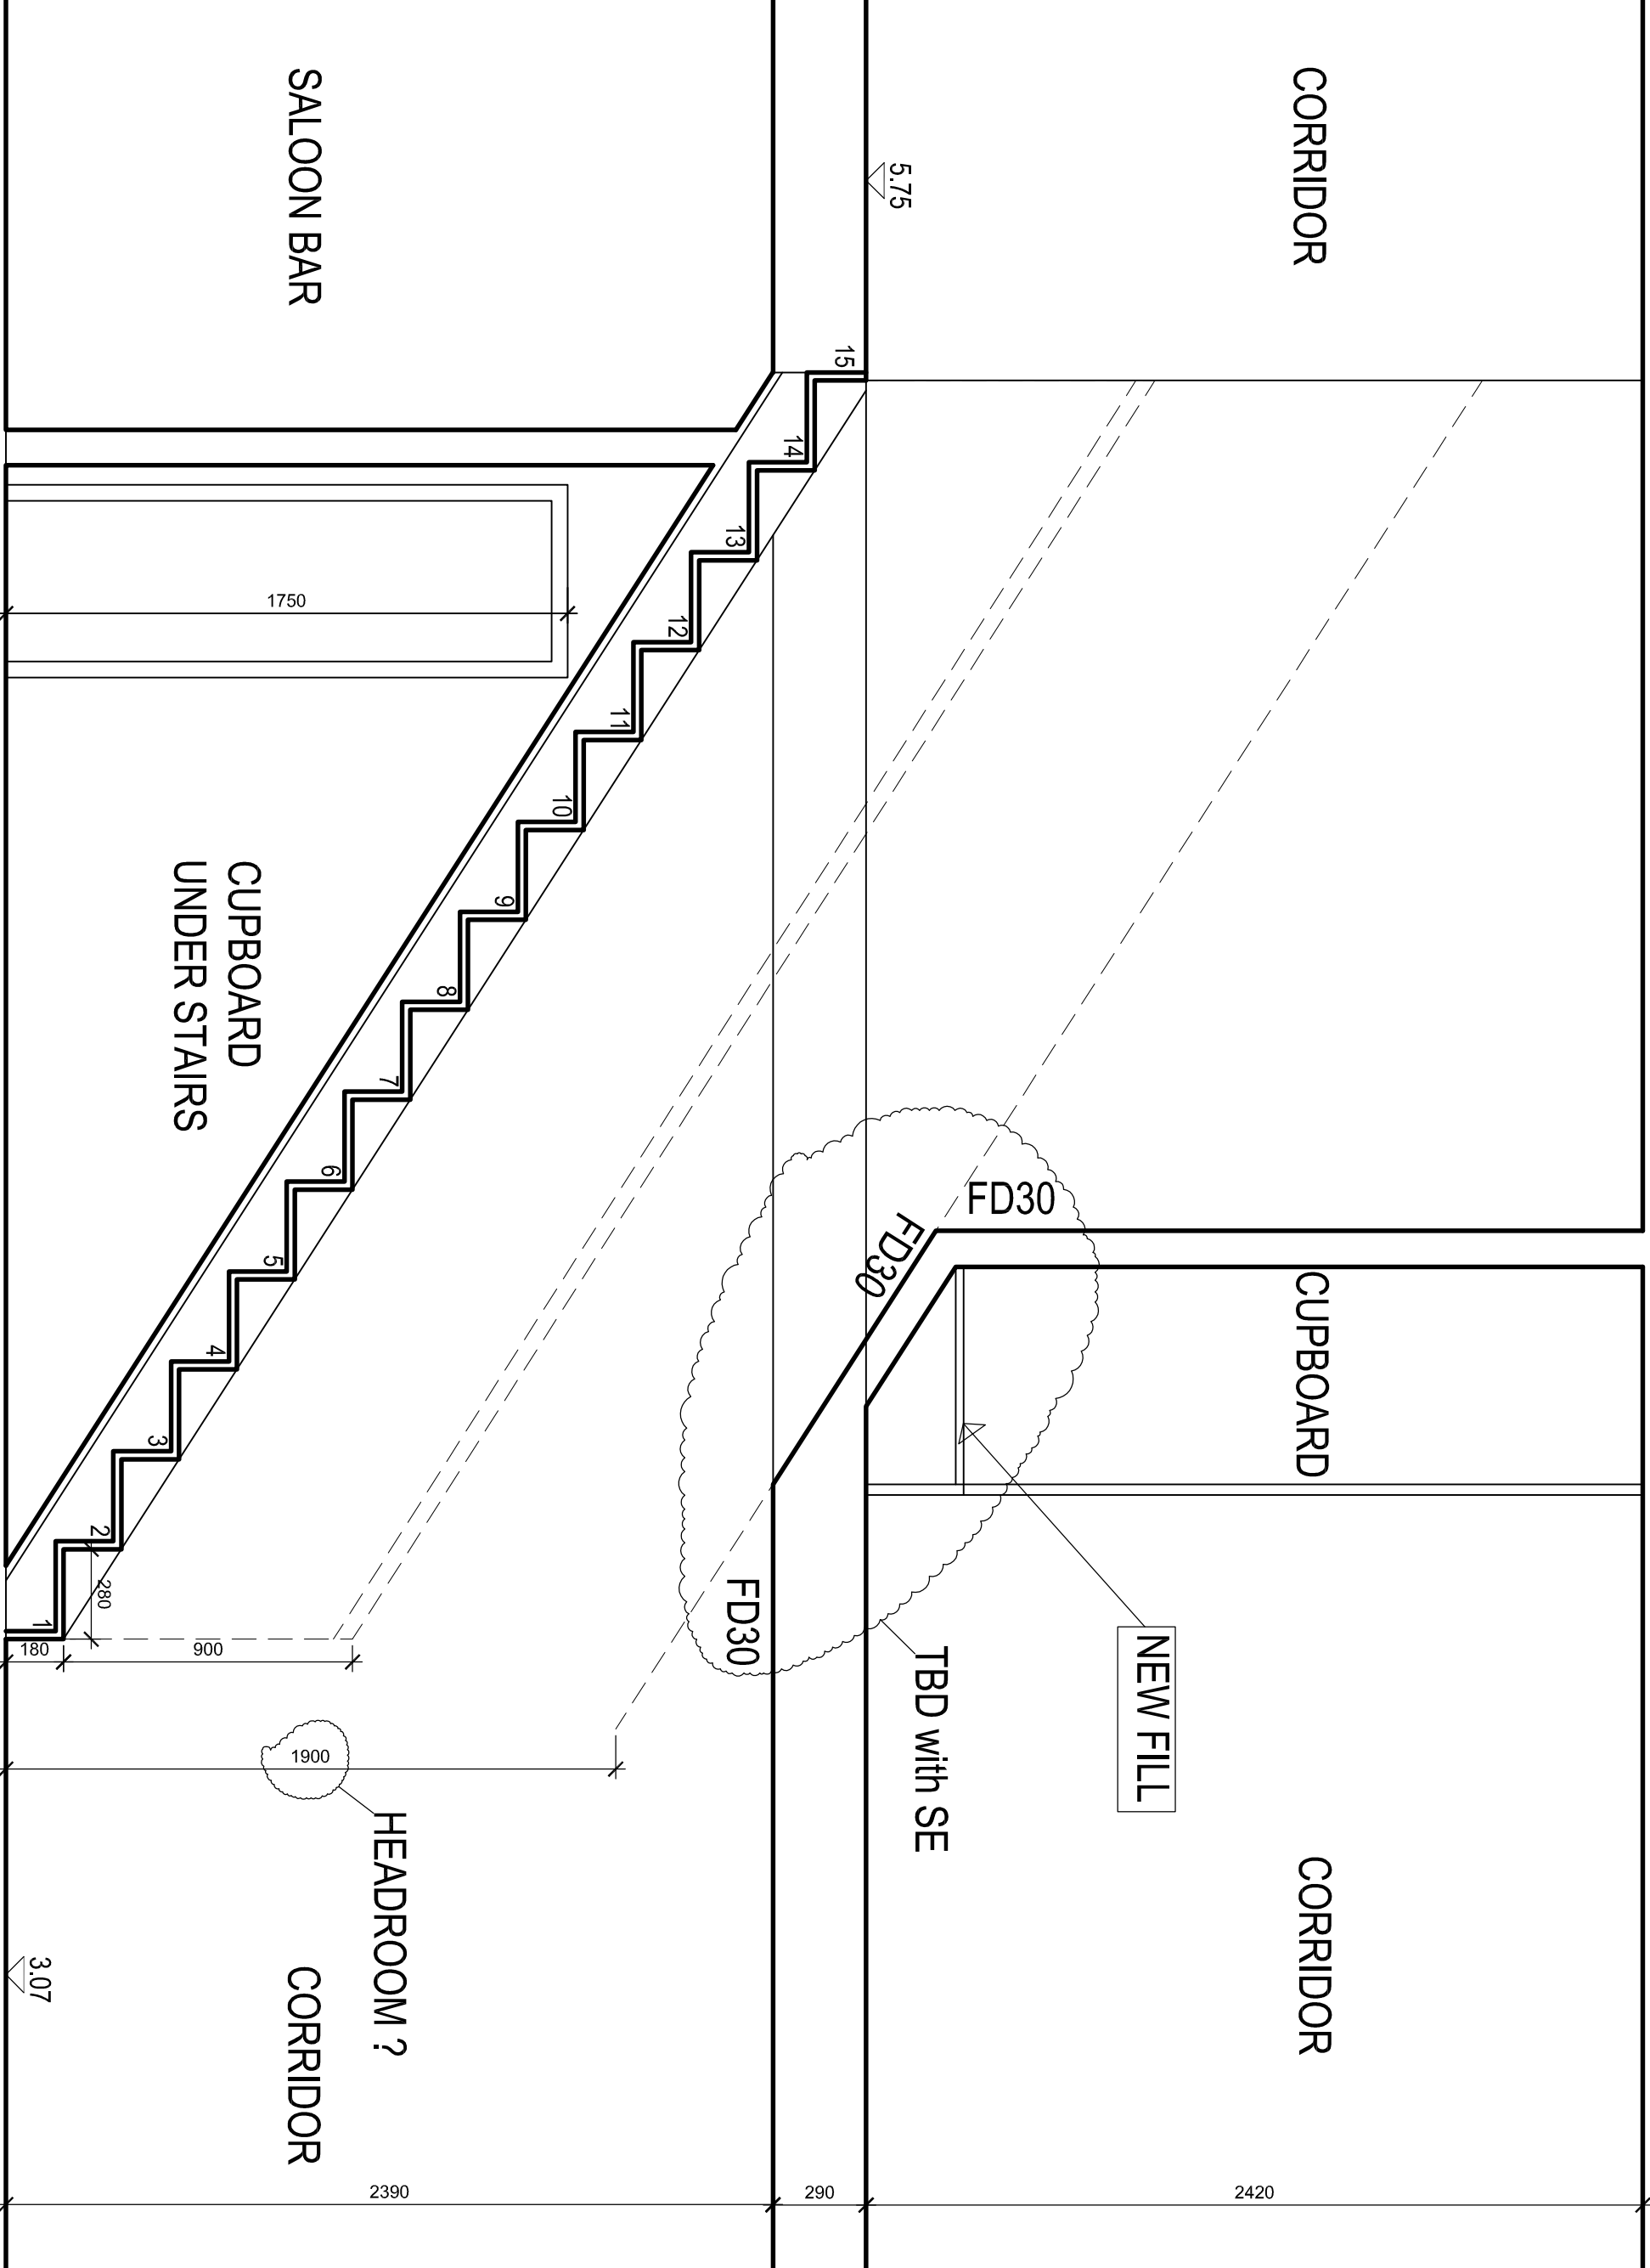
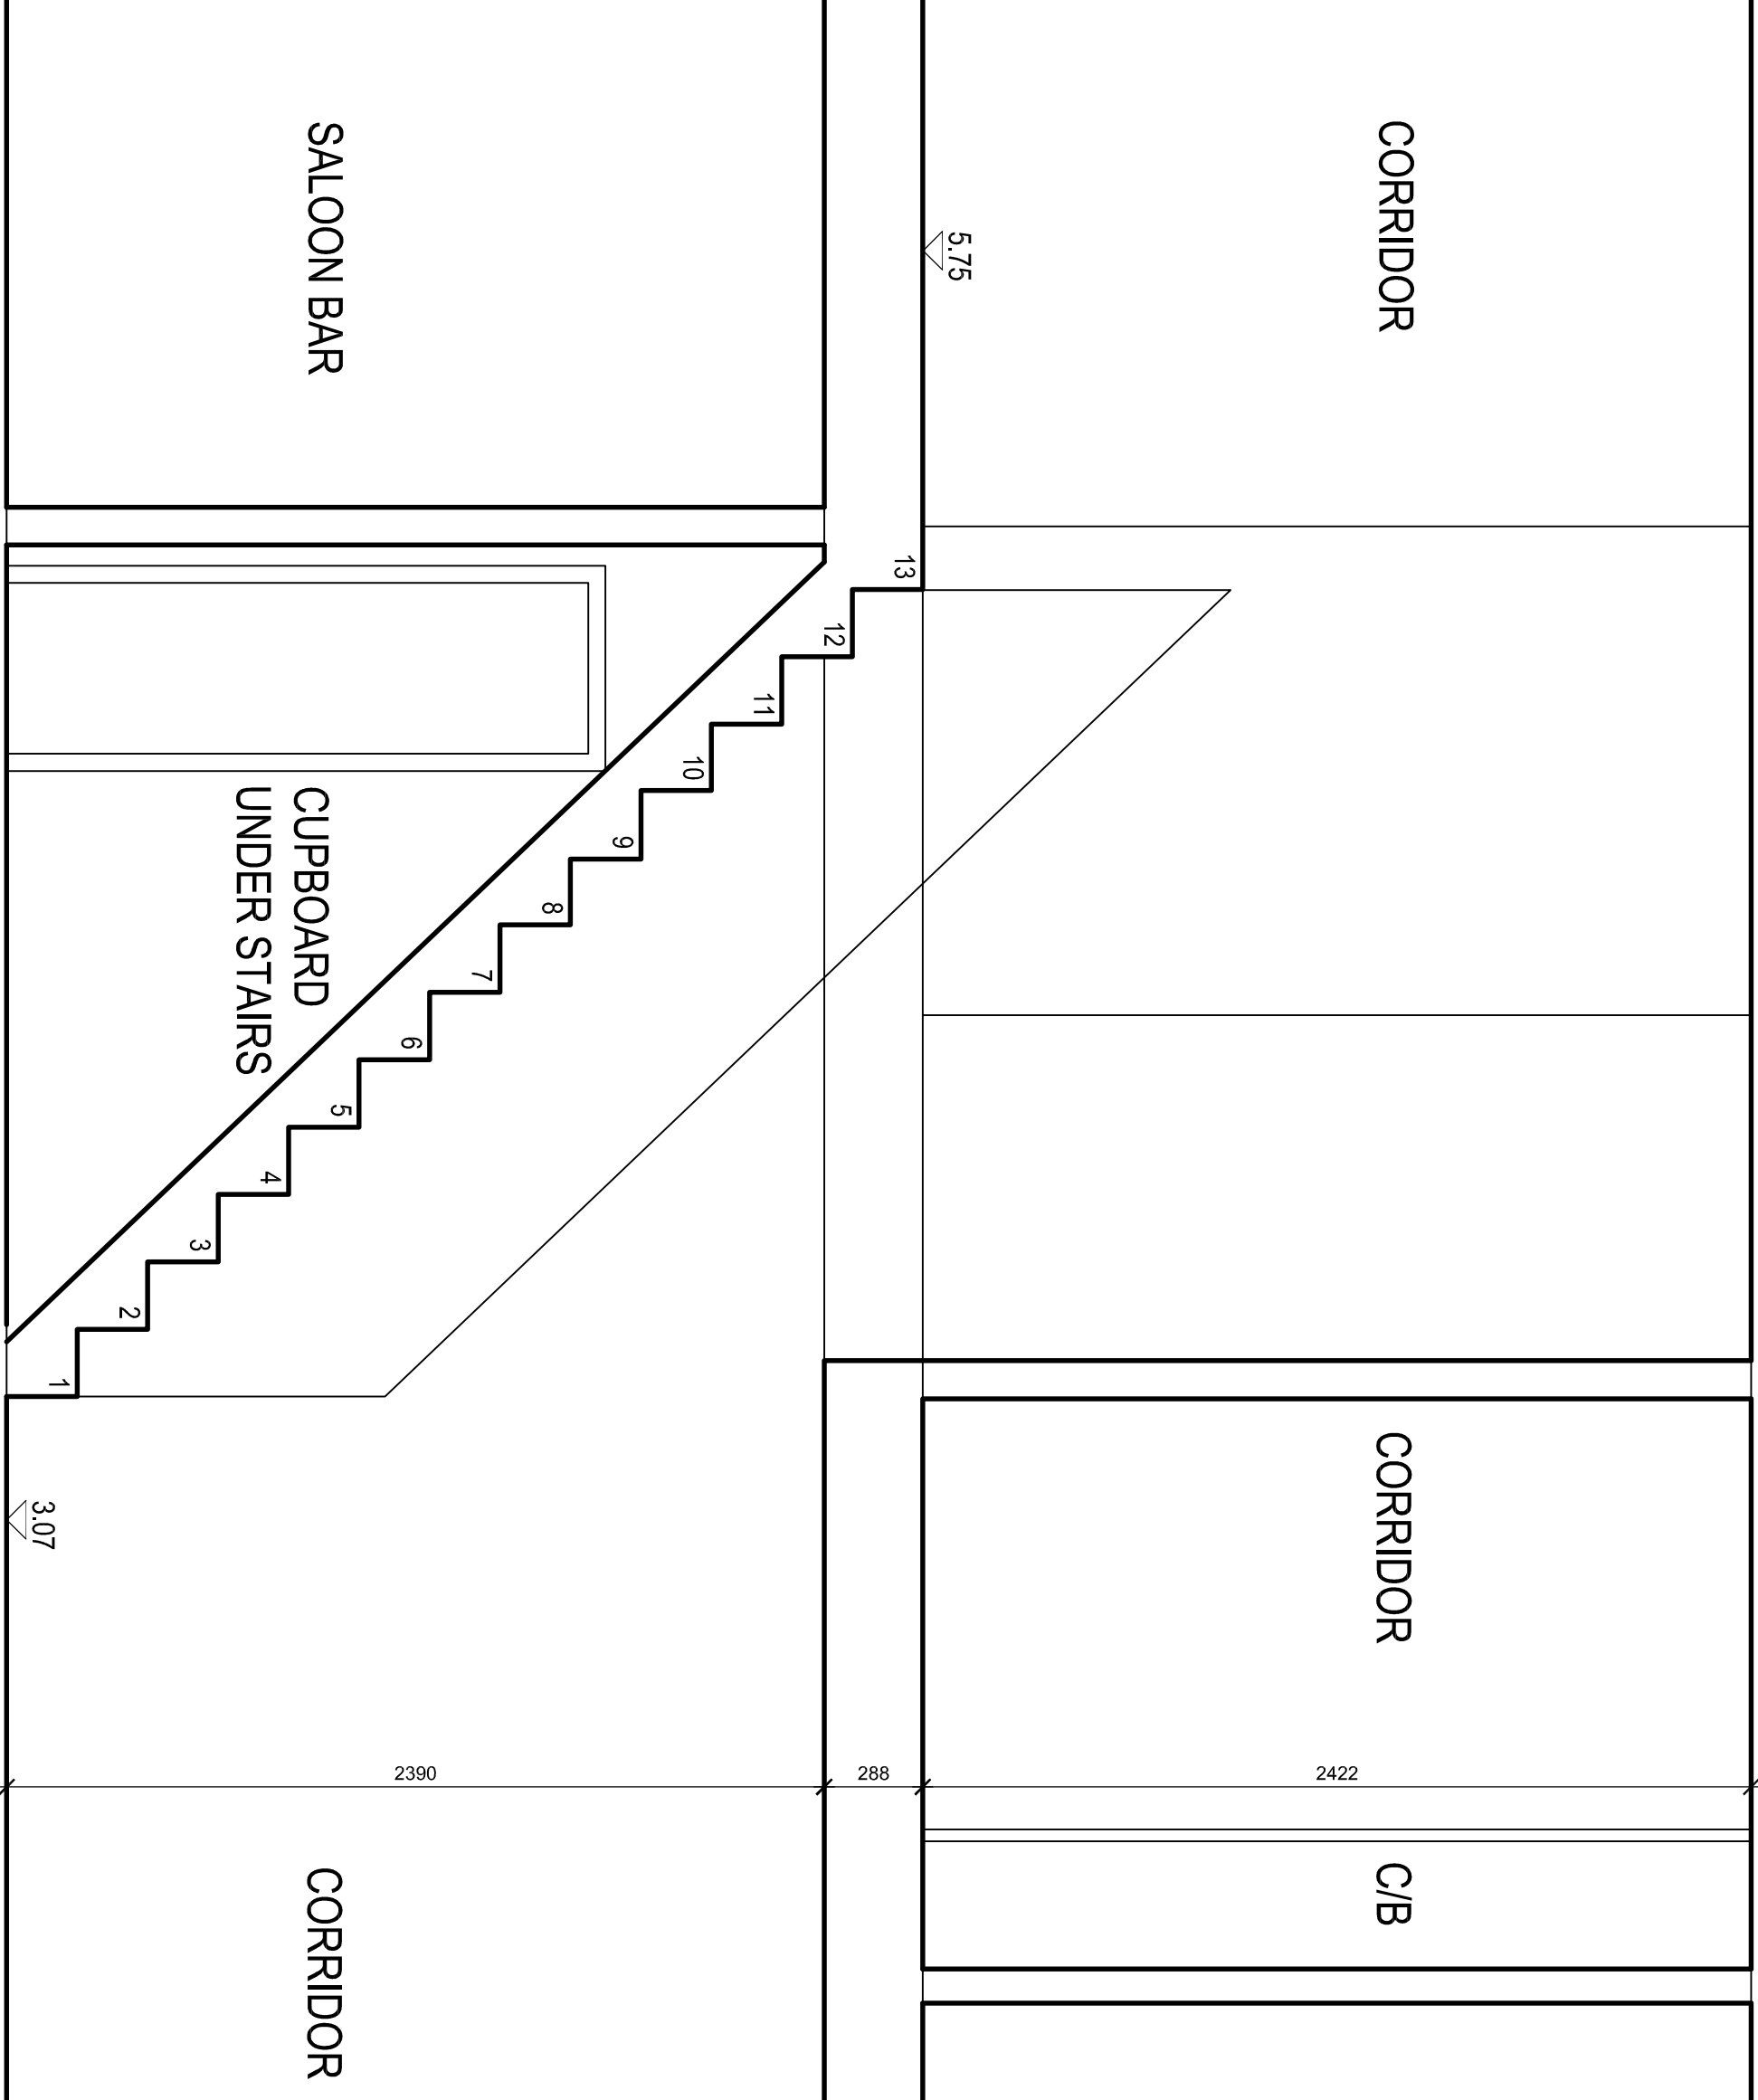
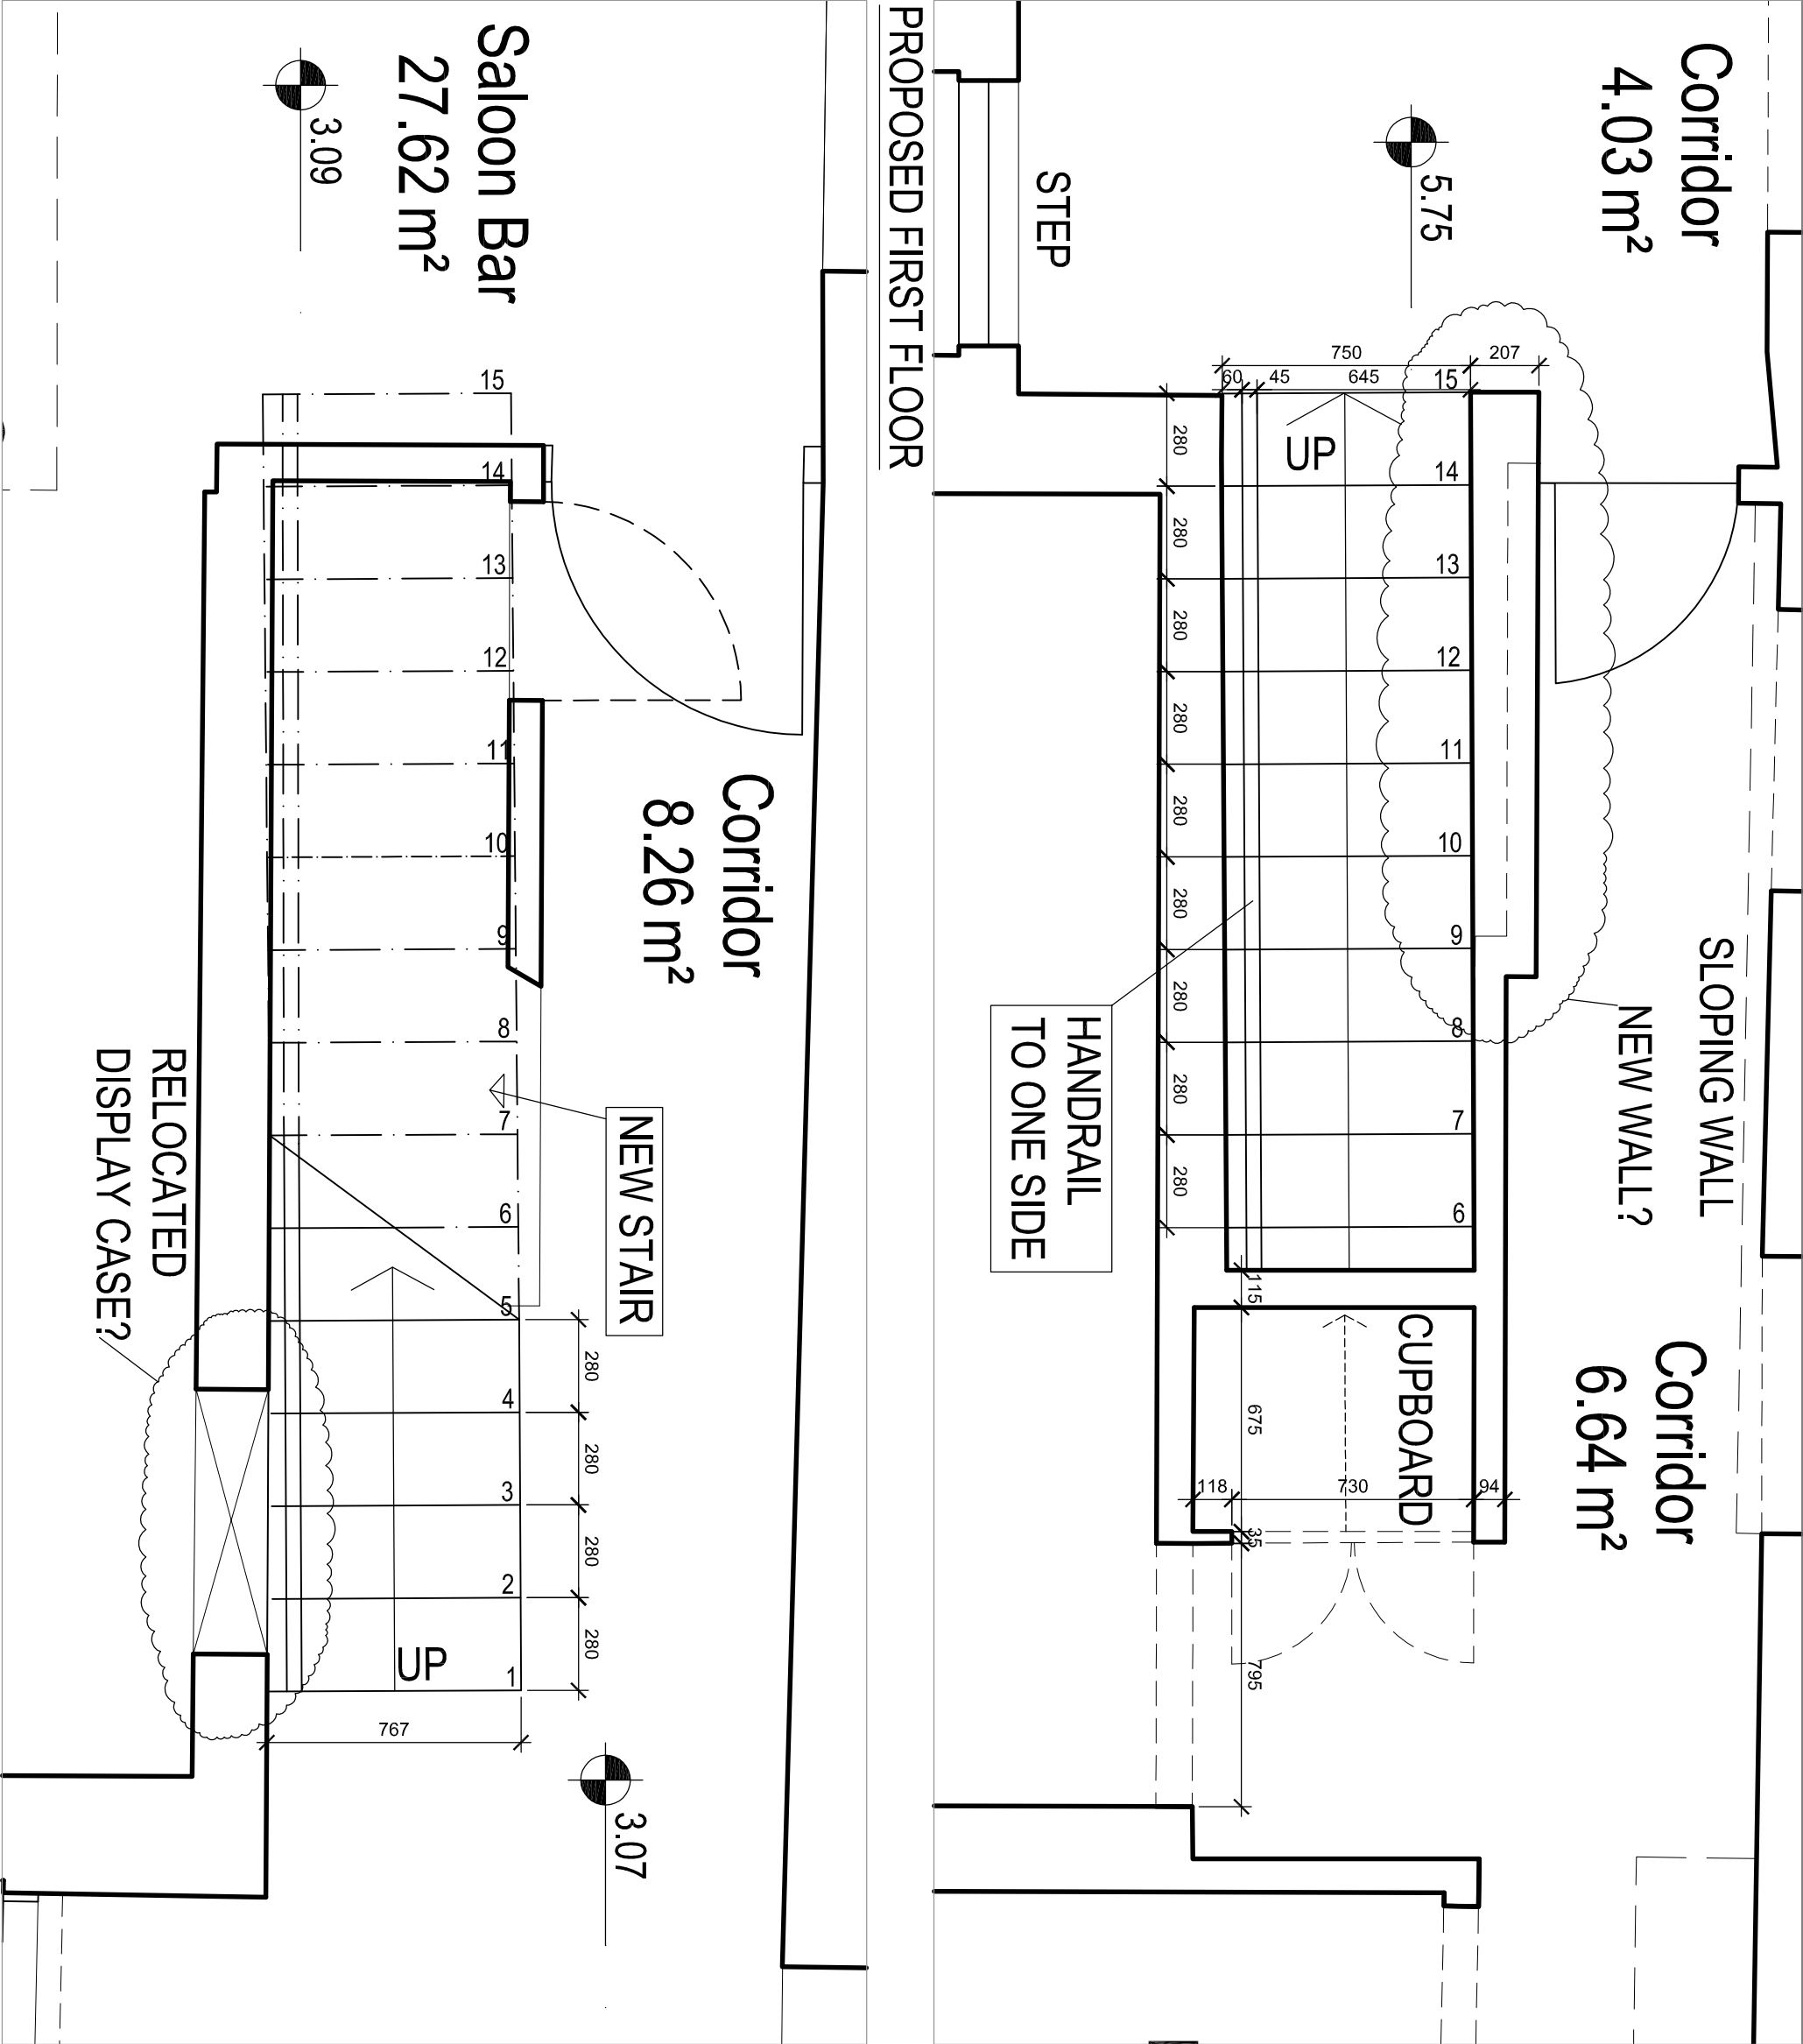


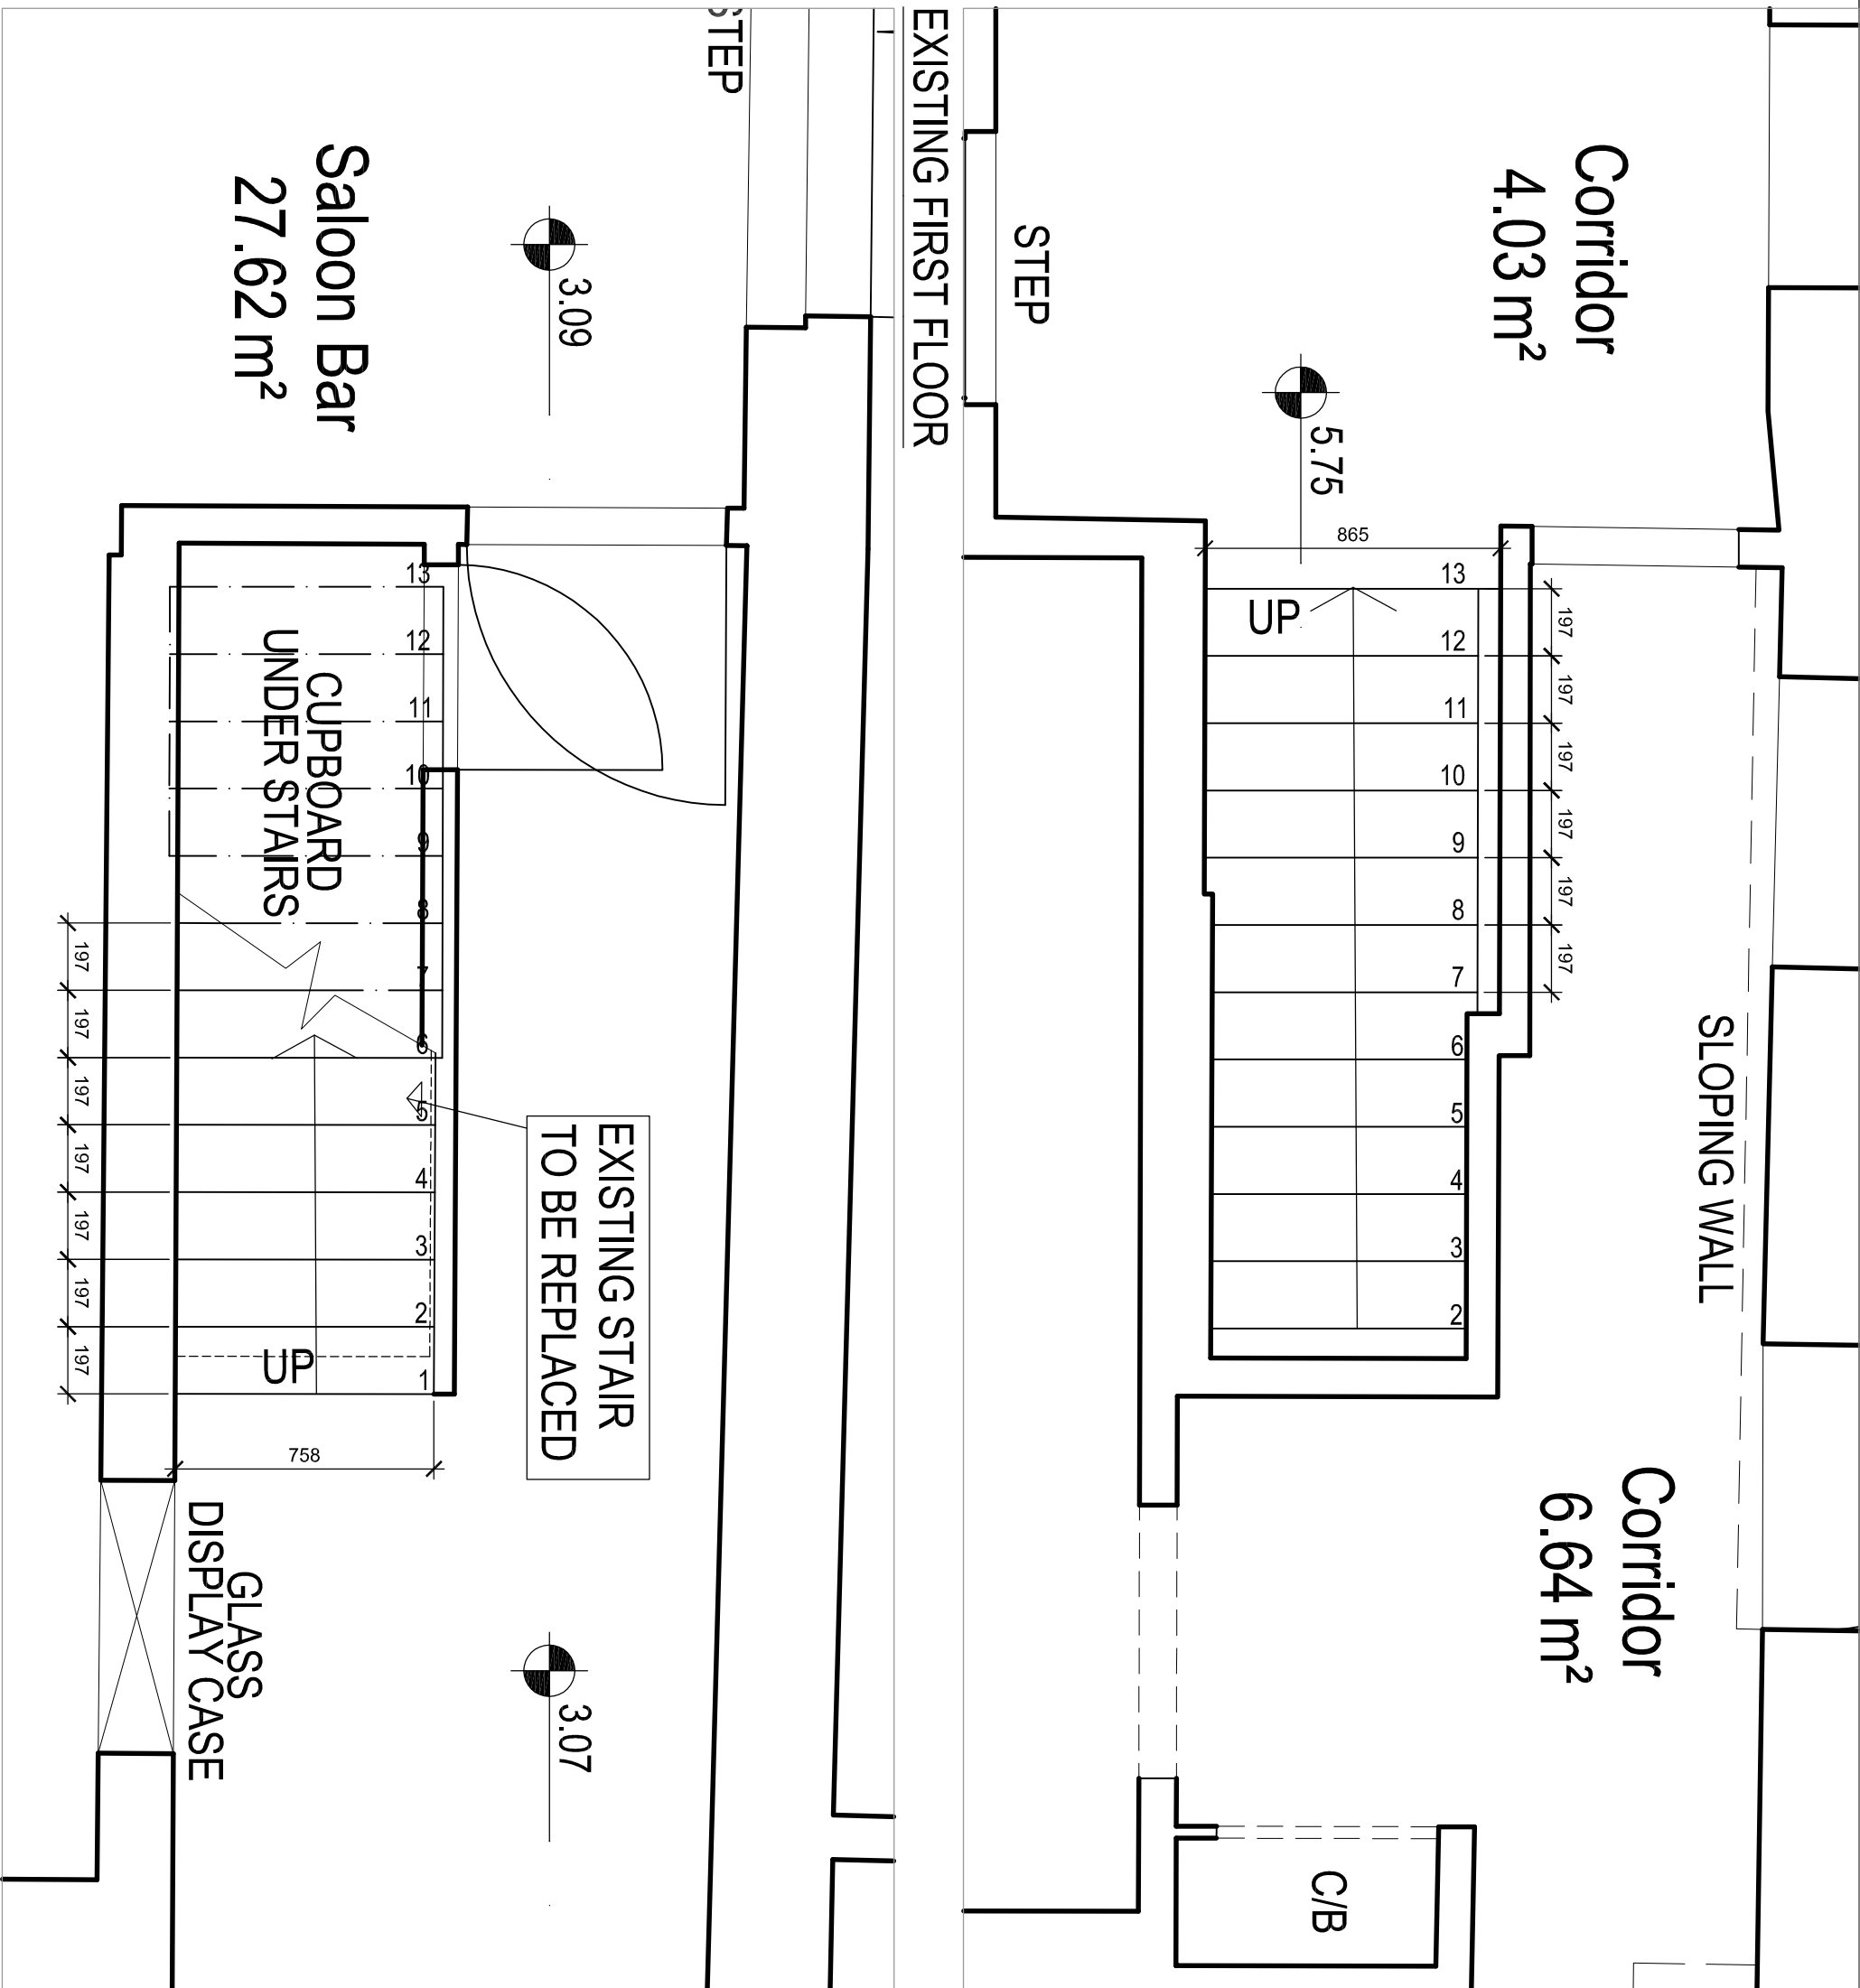

Notes

Copyright: All rights reserved. No part of this drawing may be reproduced without permission. This drawing must not be scaled. Dimensions are to be as indicated unless specified.

Reference Drawings:

- A01 Existing Out Building Plans & Elevations
- A02 Proposed Out Building Plans
- A03 Proposed Out Building Elevations & Sections
- A04 Site Plan

EWI TM

Ellis Williams
ARCHITECTS

155 Redbury Avenue
London
EC1R 4AB
T: +44 (0)20 7841 7200

Job title			
Drawing title			
Old House Internal Stair			
Submitted by	Paul Turner	2024-04-01	Scale of A3
Planning application	13.0.2012	120	1:40
Drawn by	1774	01	1:20
Check by	AC(24)	01	1:20
Construction Drawing No.			