



1000000

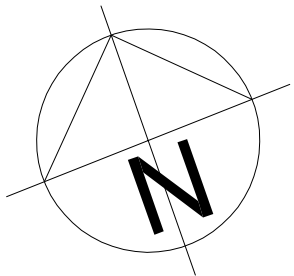

Scale

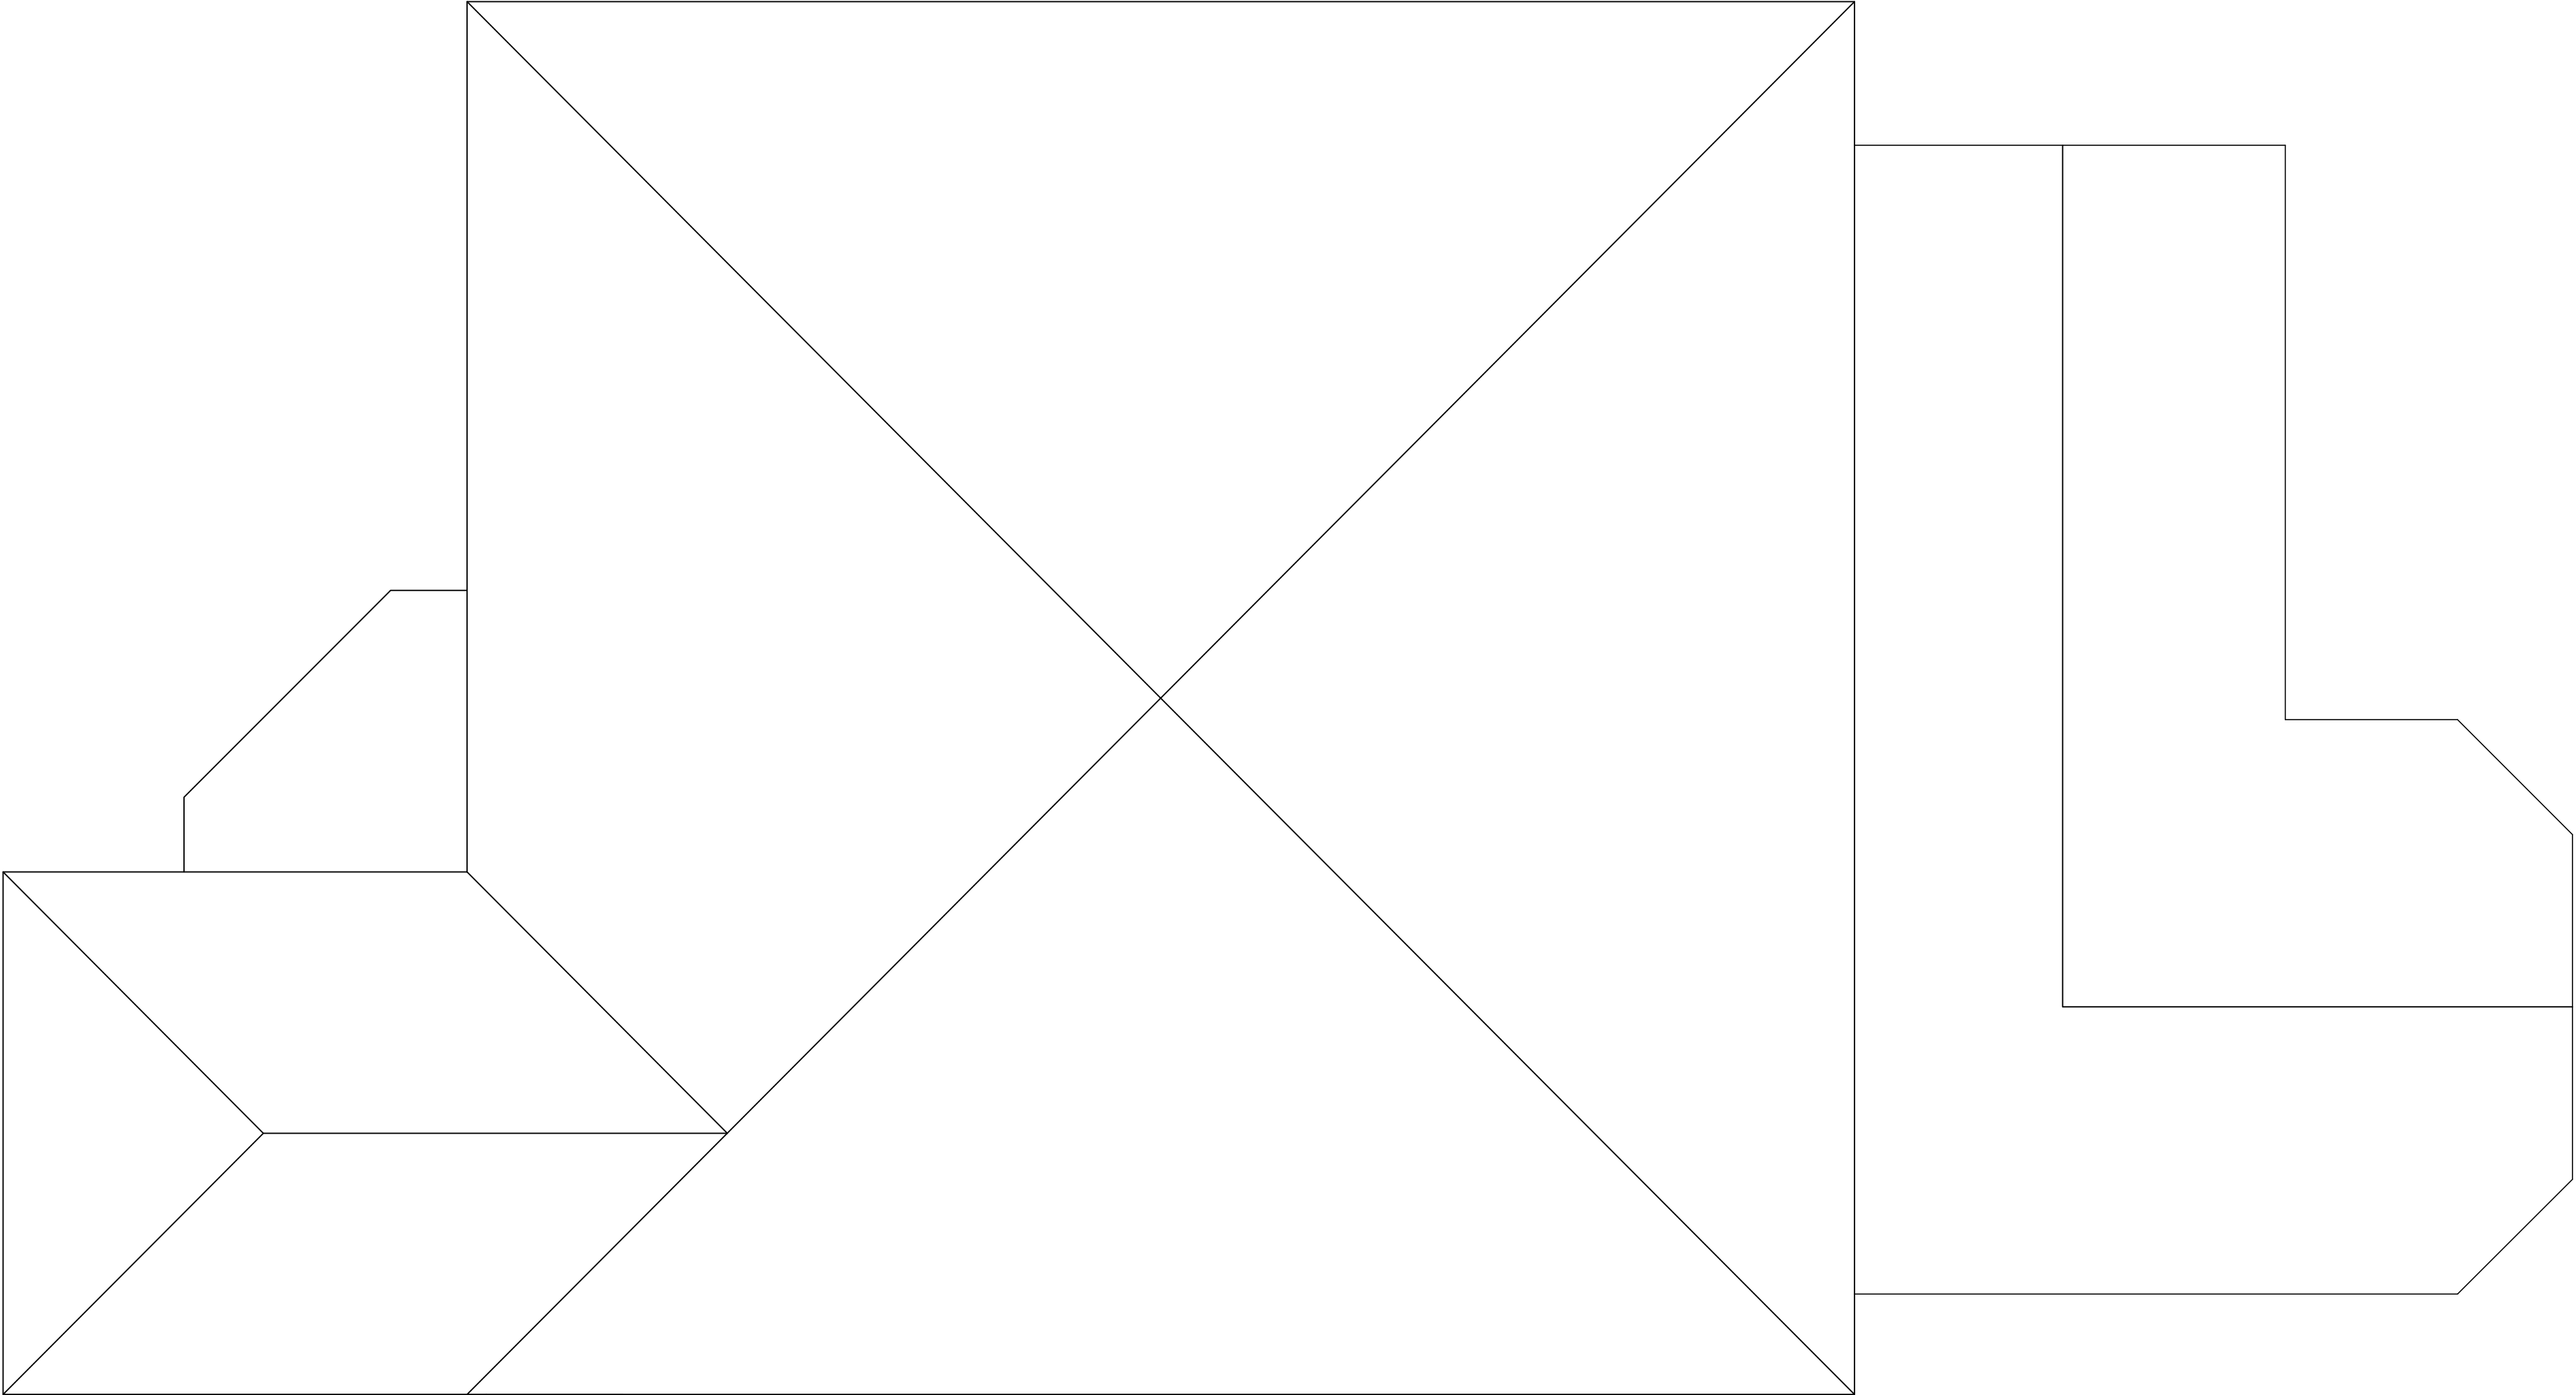

This drawing may be scaled for planning purposes only.  
For all other purposes dimensions must be checked on  
site and not scaled from the drawing.

|                |                   |
|----------------|-------------------|
| Client:        | Mr J Punter       |
| Project:       | 44 Cotwell Avenue |
|                | Cowplain, PO8 9AN |
| Drawing Title: | Roof Plan         |
| Drawn By :     | SD                |
| Date:          | MAY 12            |
|                | Scale : 1:50@A2   |
| Drawing No:    | CA/05             |
|                | Issue: 2          |