


2 New Cut
Hayling Island
PO11 0NB

Mr & Mrs R Noble
02392 461824
Sheet 1 of 11

17 Jul 2011

Sheet 1 - Site plan & Location Plan
Sheet 2 - Existing House
Sheet 3 - New House Elevations
Sheet 4 - New House Floor Plans
Sheet 5 - New House Sections
Sheet 6 - Roof Lines
Sheet 7 - External Features
Sheet 8 - Drainage
Sheet 9 - Electrics
Sheet 10 - Plumbing
Sheet 11 - Sewer Move

REFUSE

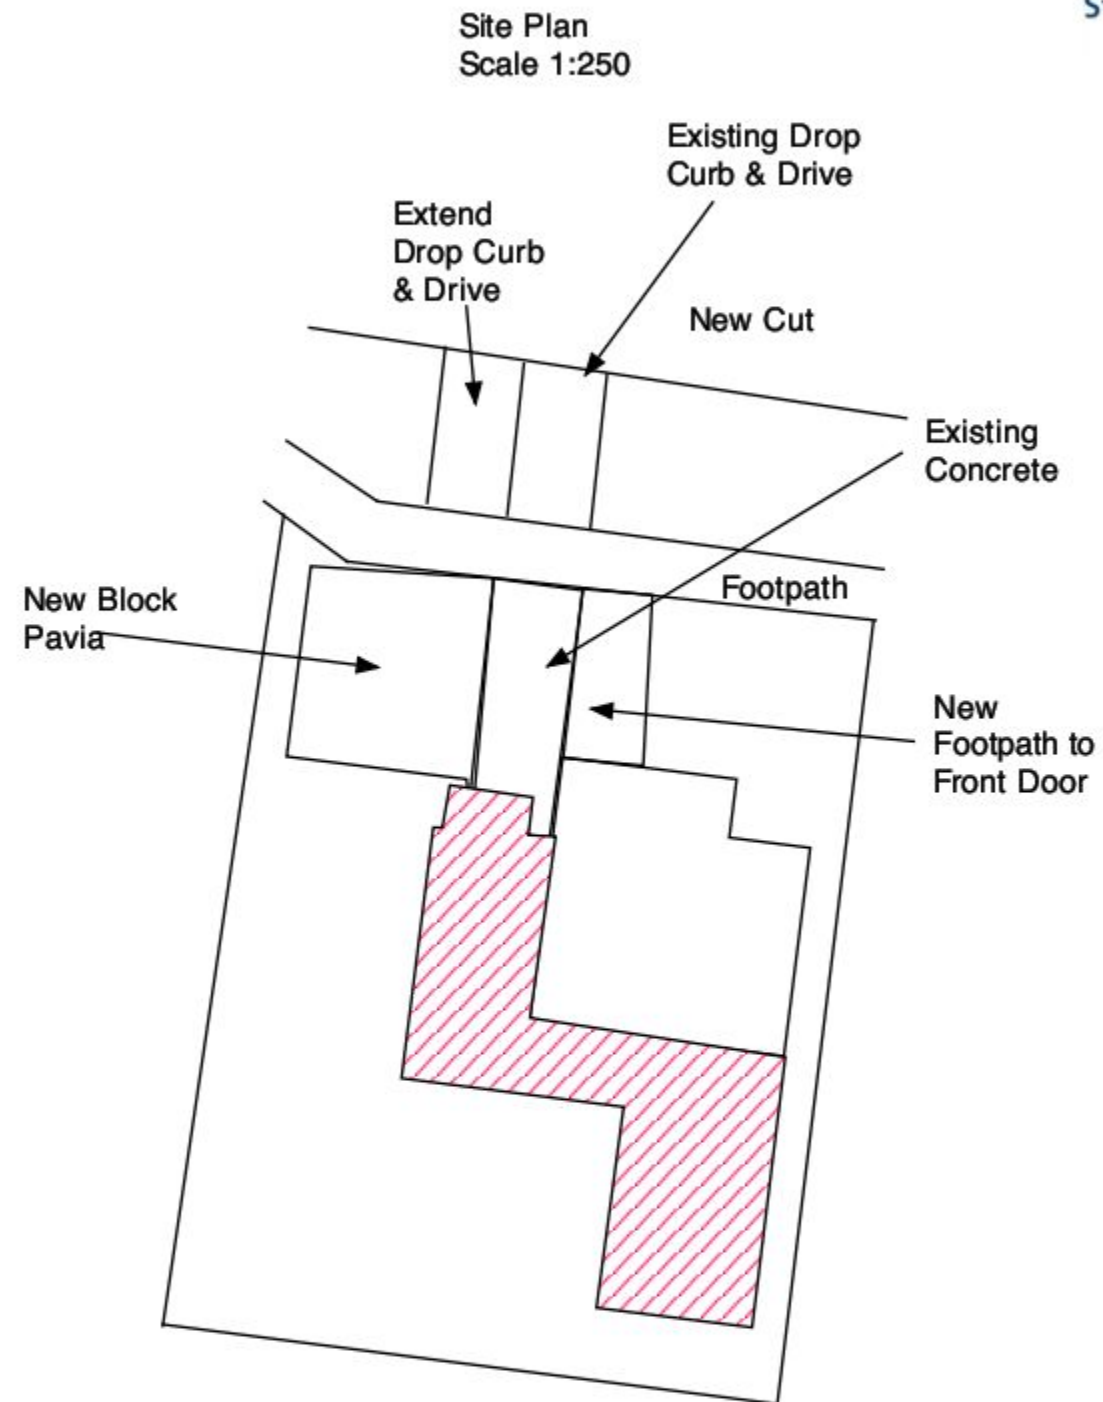

Location Plan

AREA 2 HA
SCALE: 1:1250
CENTRE COORDINATES: 471944.69, 103400.6



Supplied by Streetwise Maps Ltd
www.streetwise-maps.com
Licence No: 100047474

