


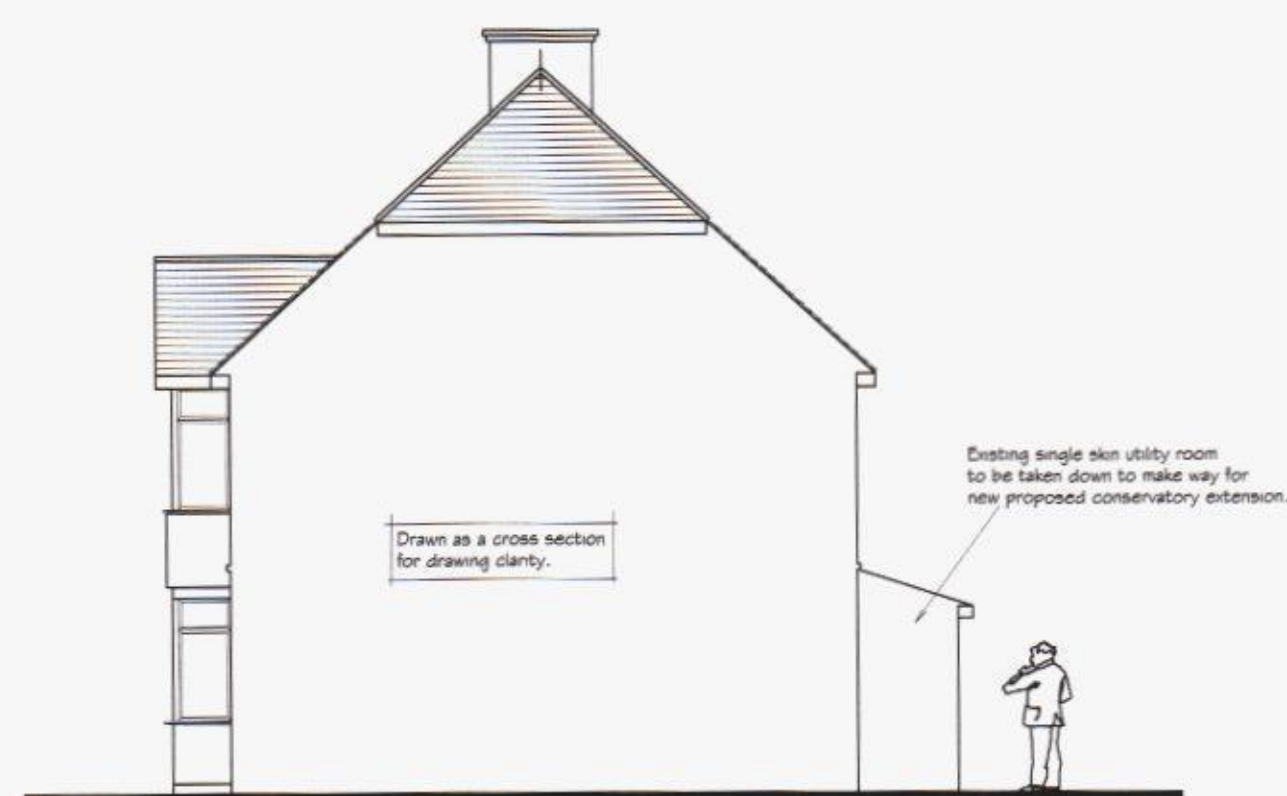

EXISTING SIDE ELEVATION 1/100.



EXISTING REAR ELEVATION 1/100.




EXISTING SIDE ELEVATION 1/100.




PROPOSED SIDE ELEVATION 1/100.




PROPOSED REAR ELEVATION 1/100.

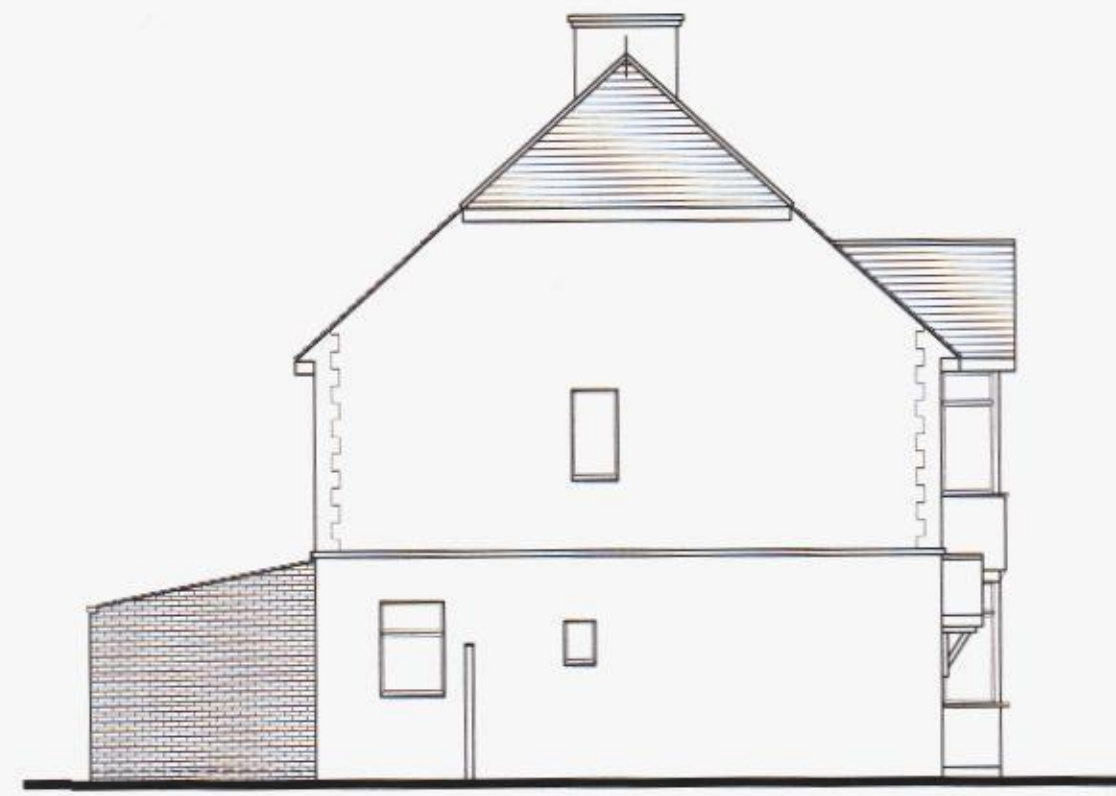


PROPOSED SIDE ELEVATION 1/100.

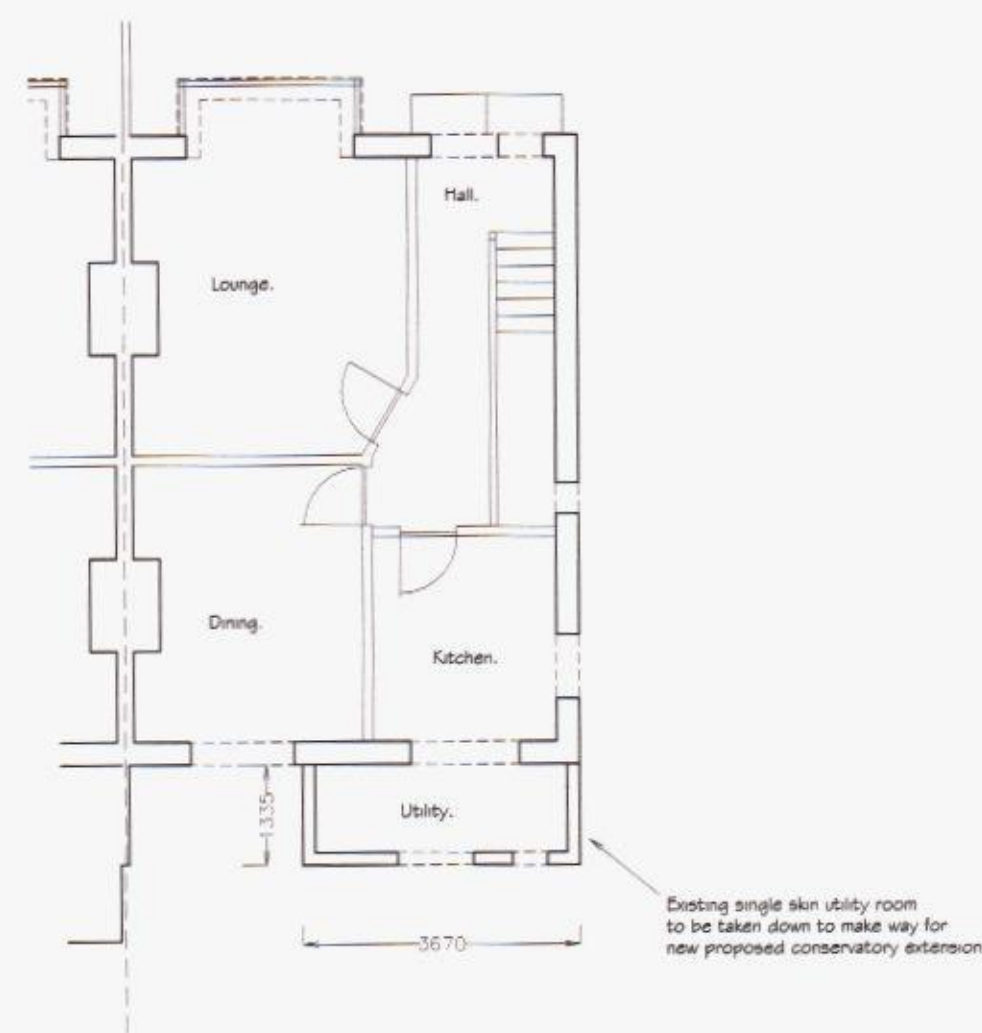


EXISTING GROUND FLOOR PLAN VIEW. 1/100.

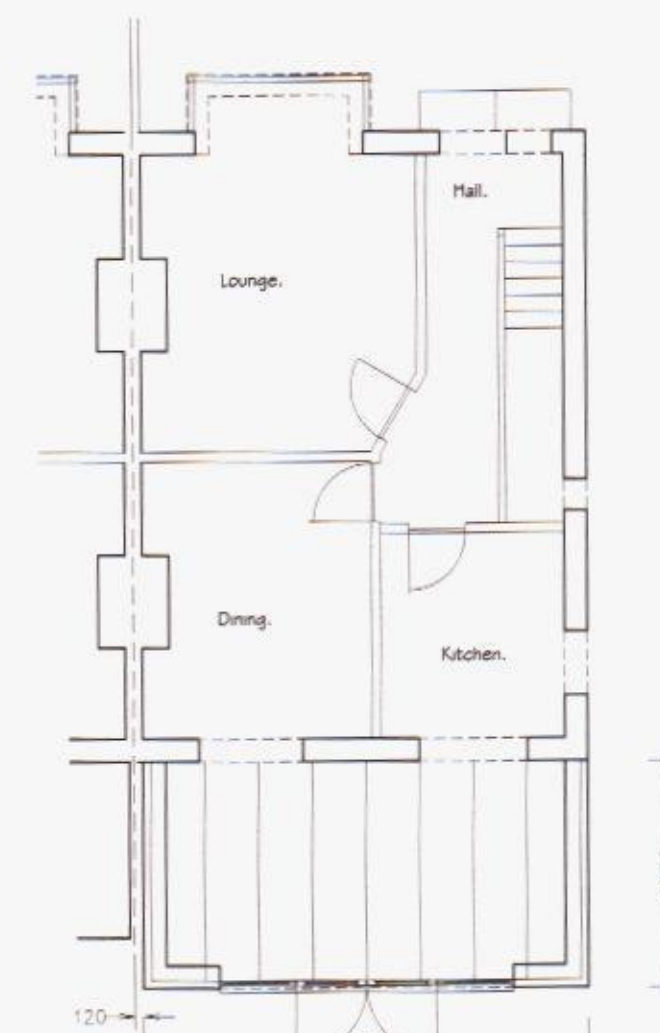


PROPOSED GROUND FLOOR PLAN VIEW. 1/100.

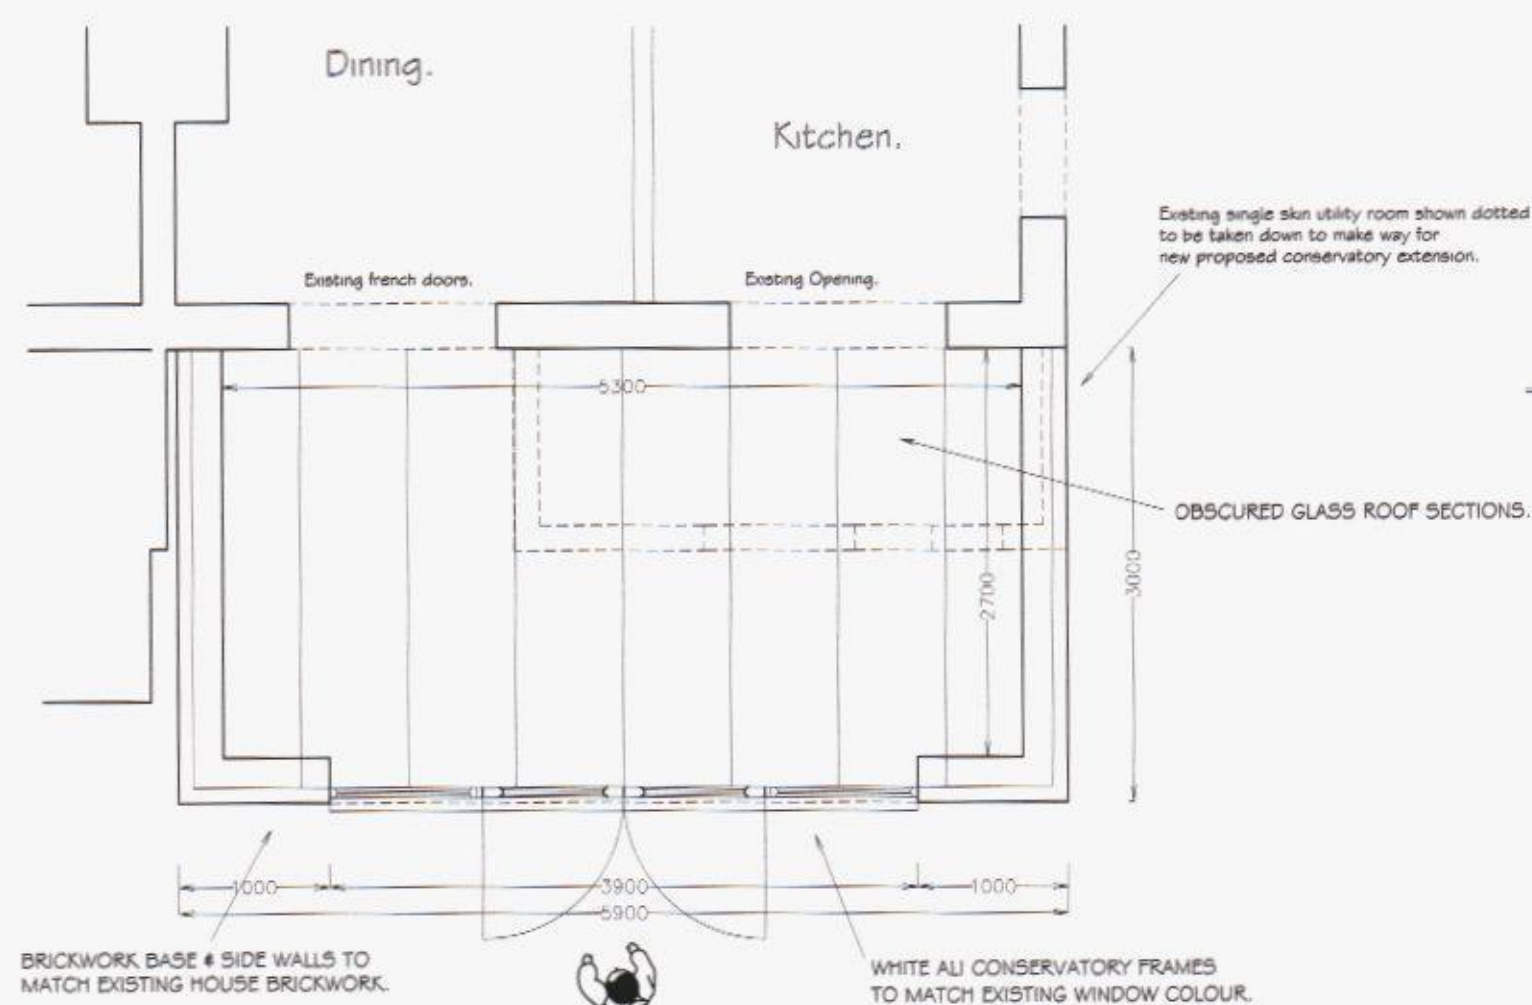


PROPOSED CONSERVATORY FLOOR PLANS 1/50.

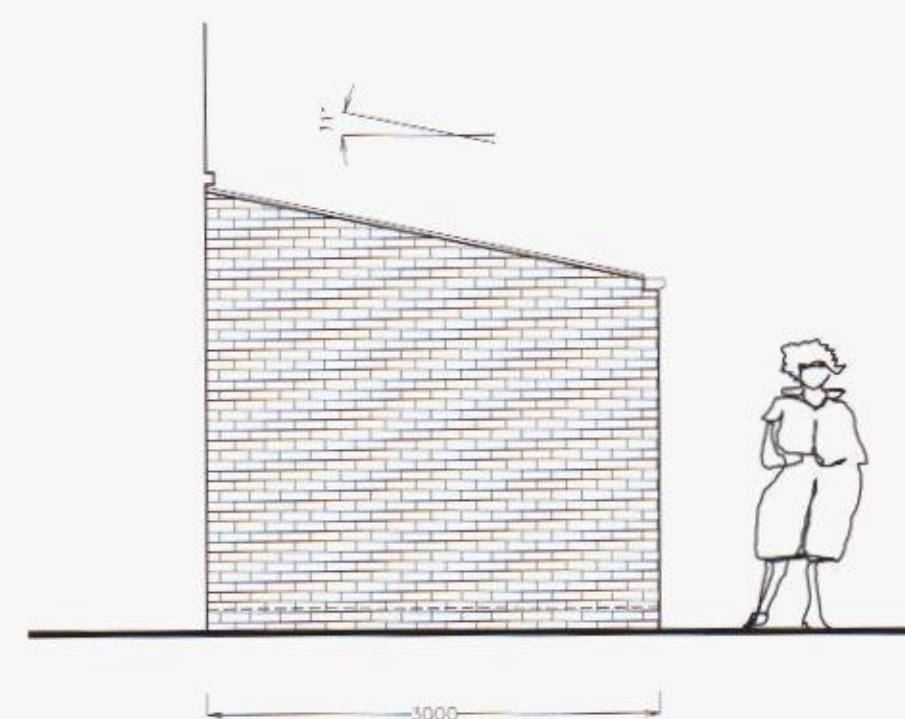

PROPOSED REAR CONSERVATORY ELEVATIONS 1/50.

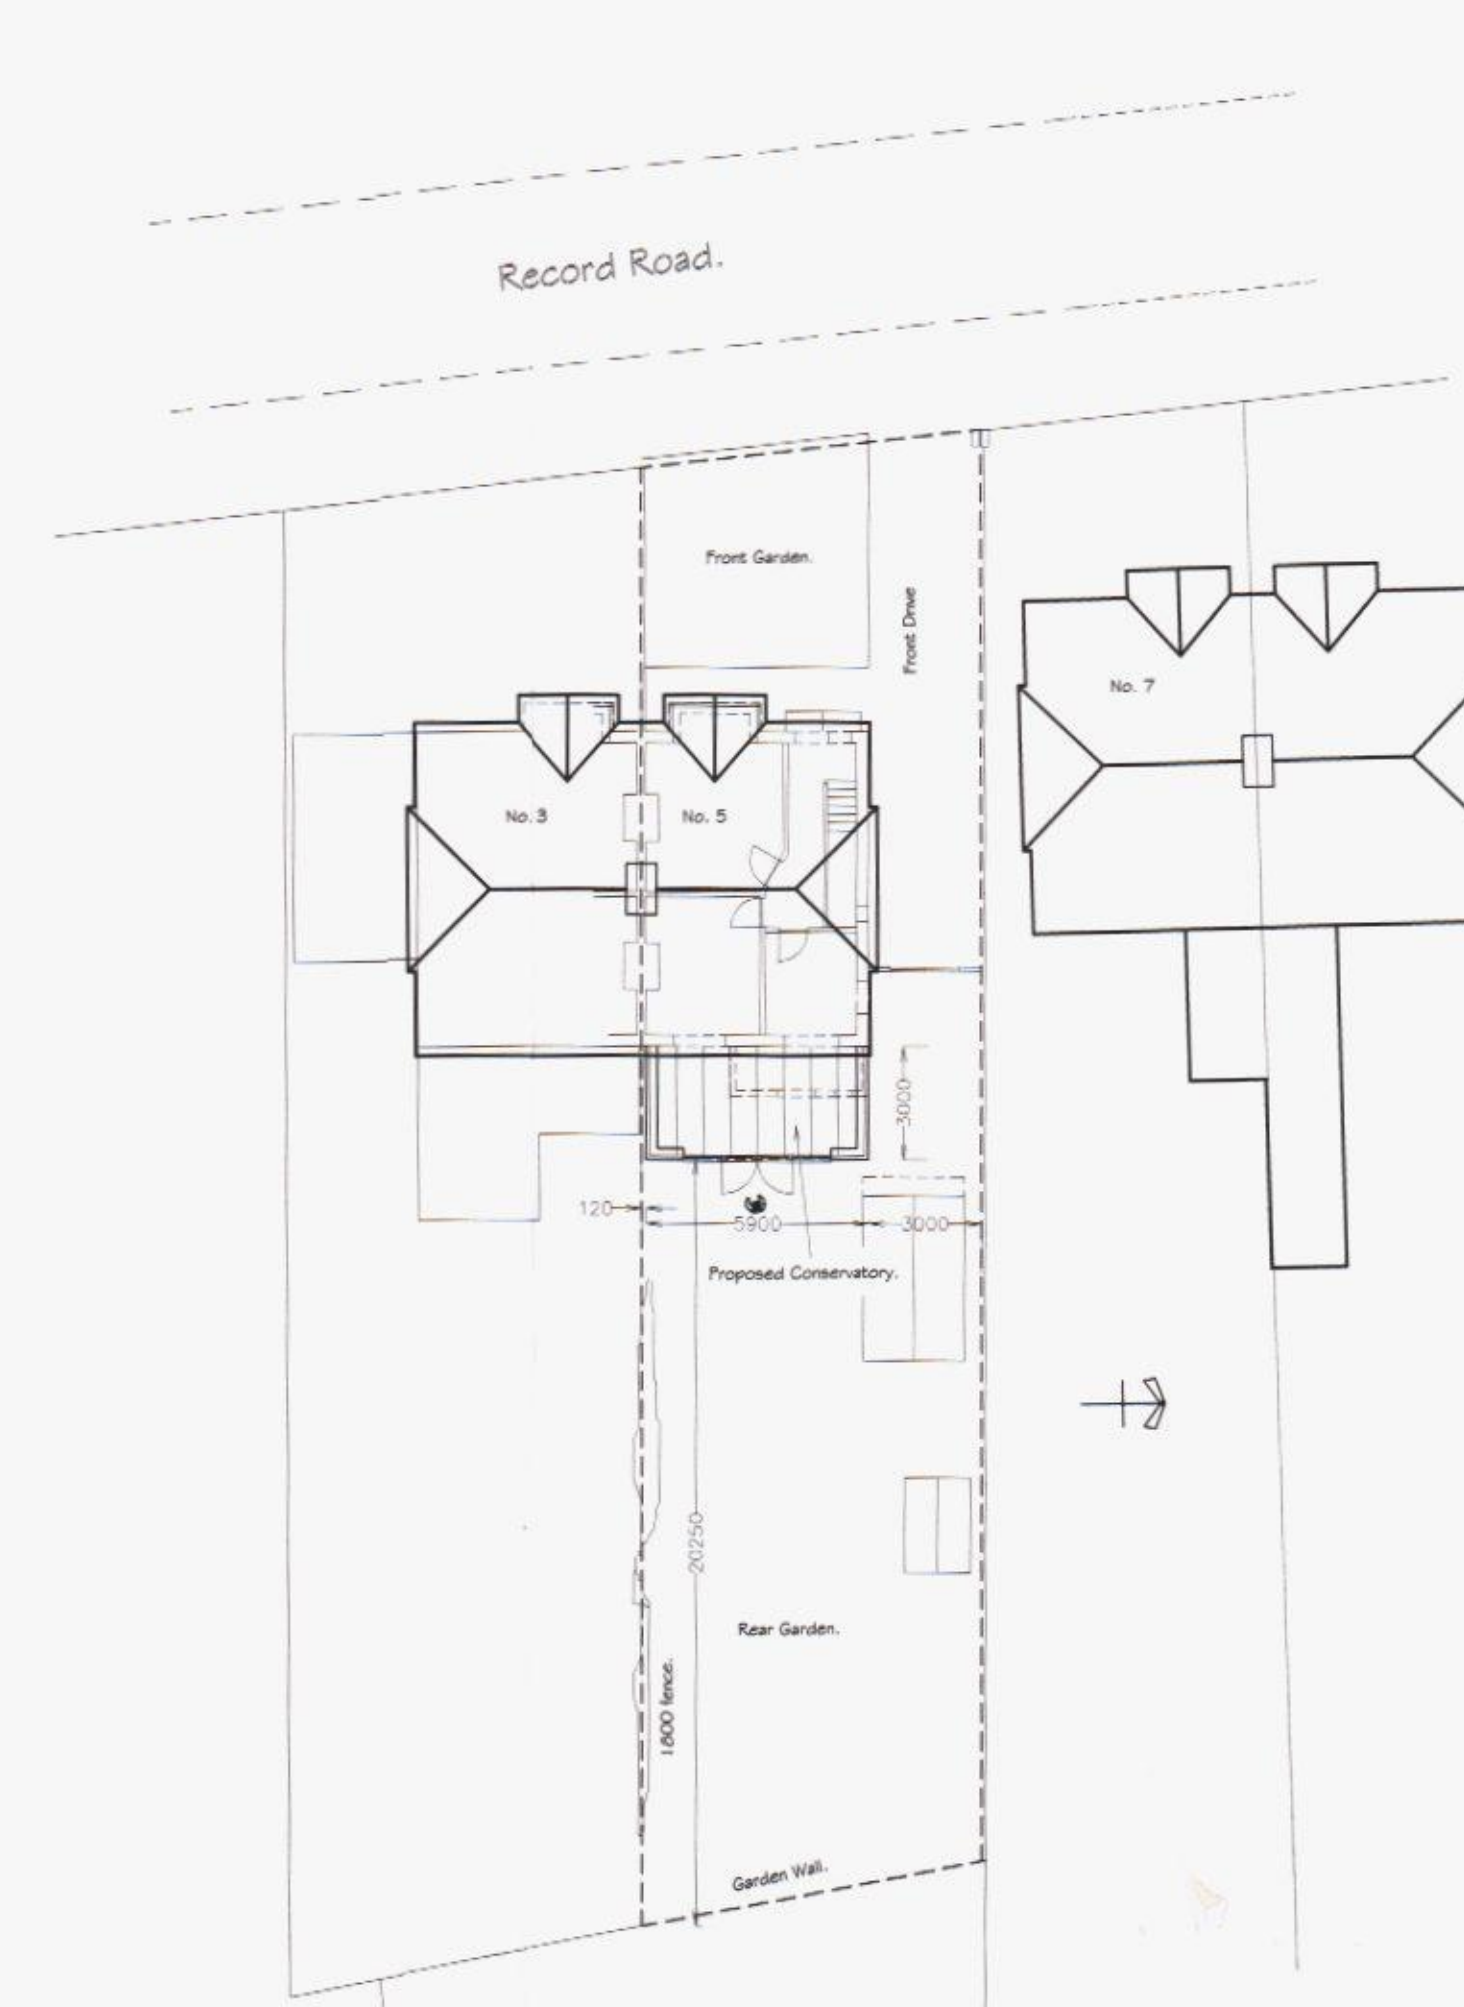

PROPOSED SITE BLOCK PLAN. 1/200.

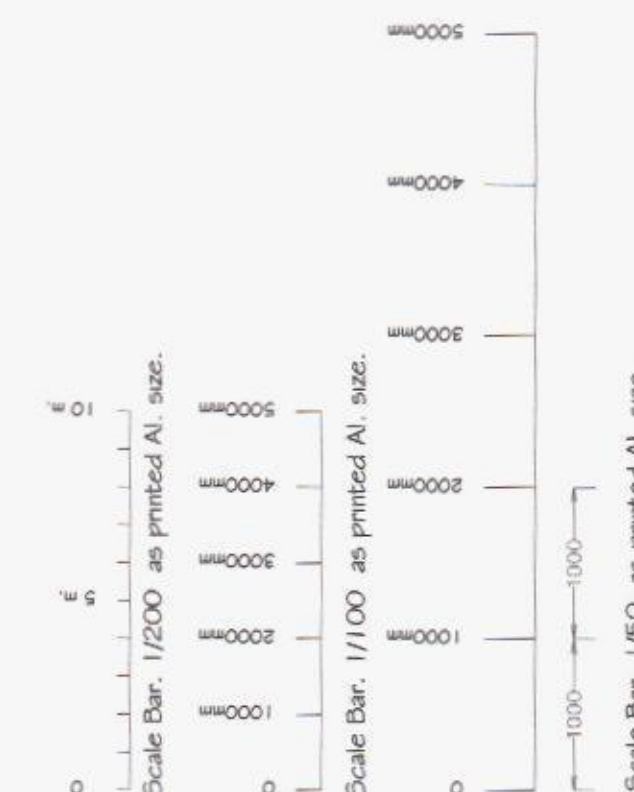

HAVANT BOROUGH COUNCIL
05 APR 2013
RECEIVED
Wessex Window Systems.
London Road, Kings Worthy,
Nr. Winchester, Hampshire.
Telephone 01962 882096

REV.	DATE.	NOTES.
Job Title.		
Proposed Conservatory Construction at rear of property. For Mrs. Gregg, 5 Record Road, Emsworth, Portsmouth, PO10 7NS.		
Drawing Title.		
Proposed & Existing Layout Plans		
Drawn by.		
Colin Peter Dodds.		
Scale.		
As Marked. A1, Paper size. 02/04/13.		
PLANNING NUMBER.		BUILDING CONTROL No.
Drawing Number.		
01/GREGS/13.		