



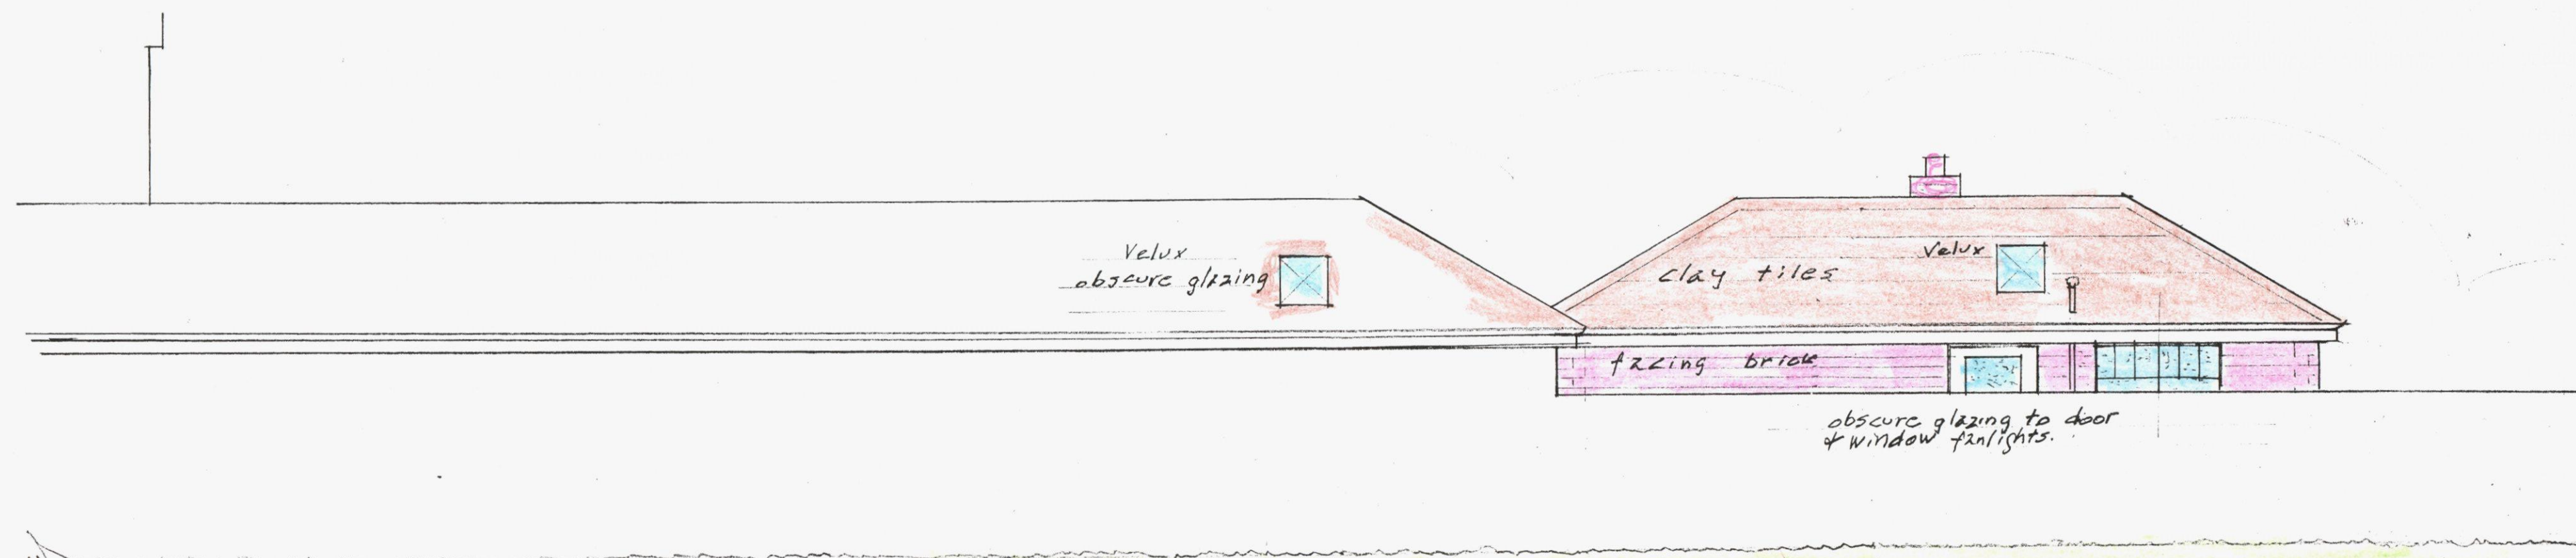

EAST ELEVATION


oak doors
obscure glazing
cream colour with
an rendered blockwork

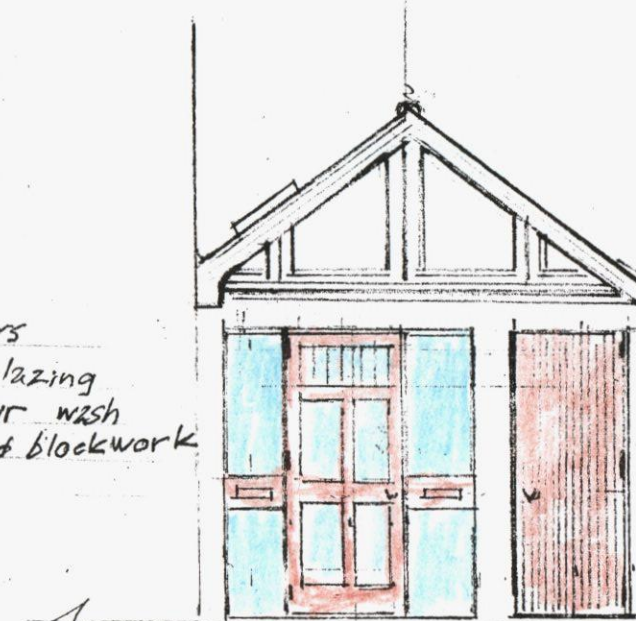

SOUTH ENTRANCE ELEVATION



WEST ELEVATION

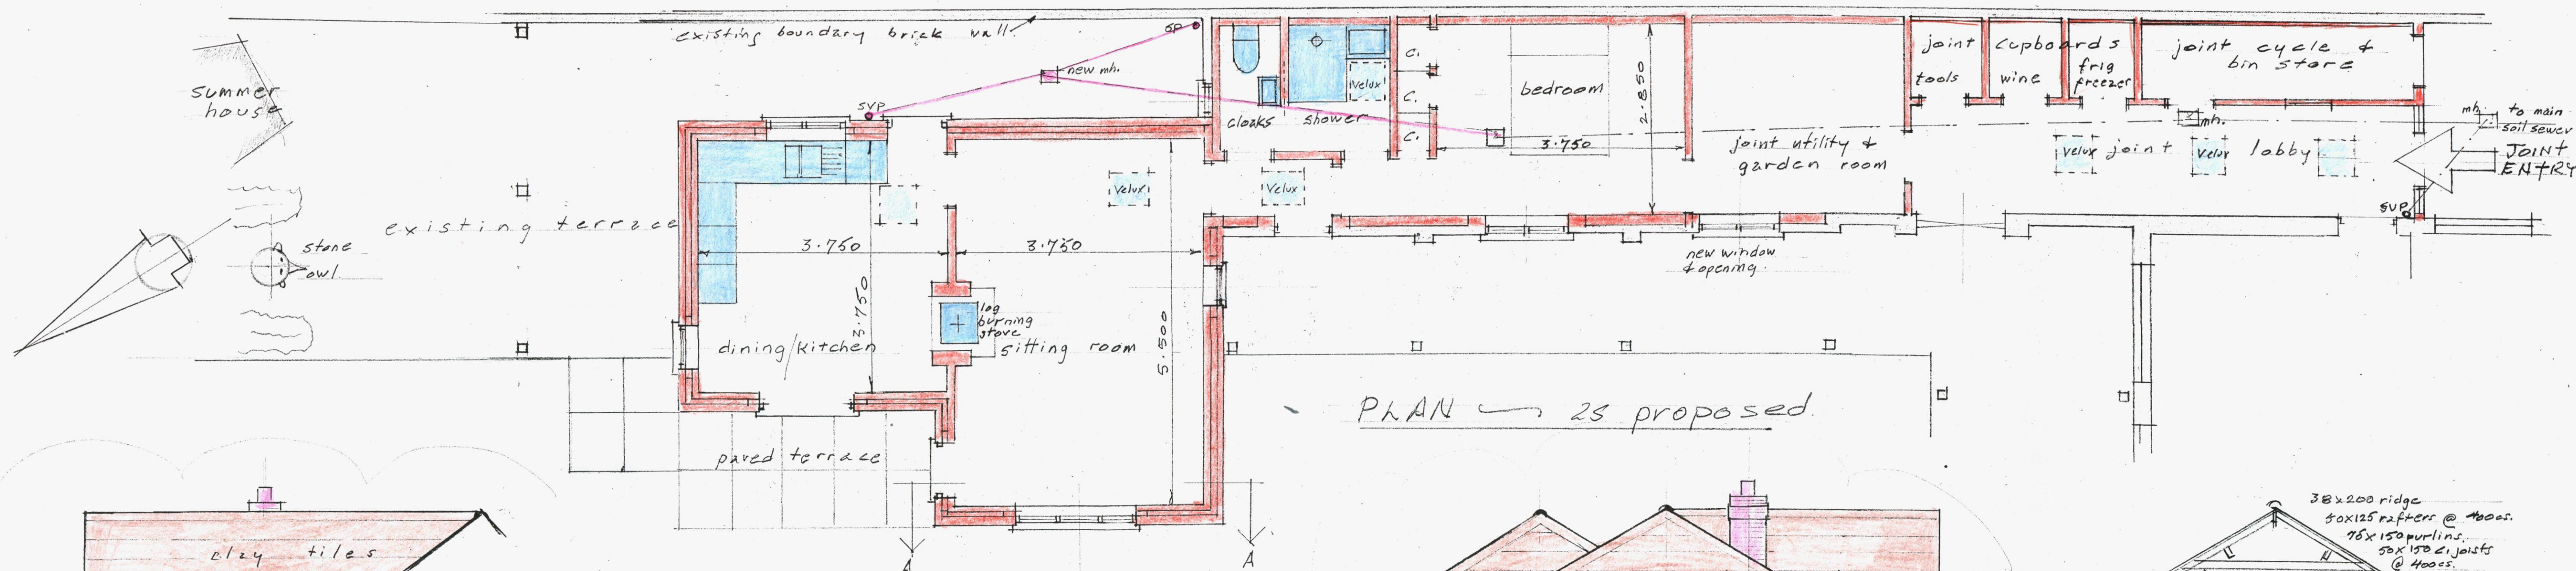

11, MONTGOMER ROAD, HAVANT, HANTS. PO9 2RH.
SINGLE STOREY ADDITION TO OUTBUILDING
TO FORM ANCILLARY FAMILY ACCOMMODATION.


dwg. no: 289/2

scale: 1:50


November 2012



SOUTH ELEVATION

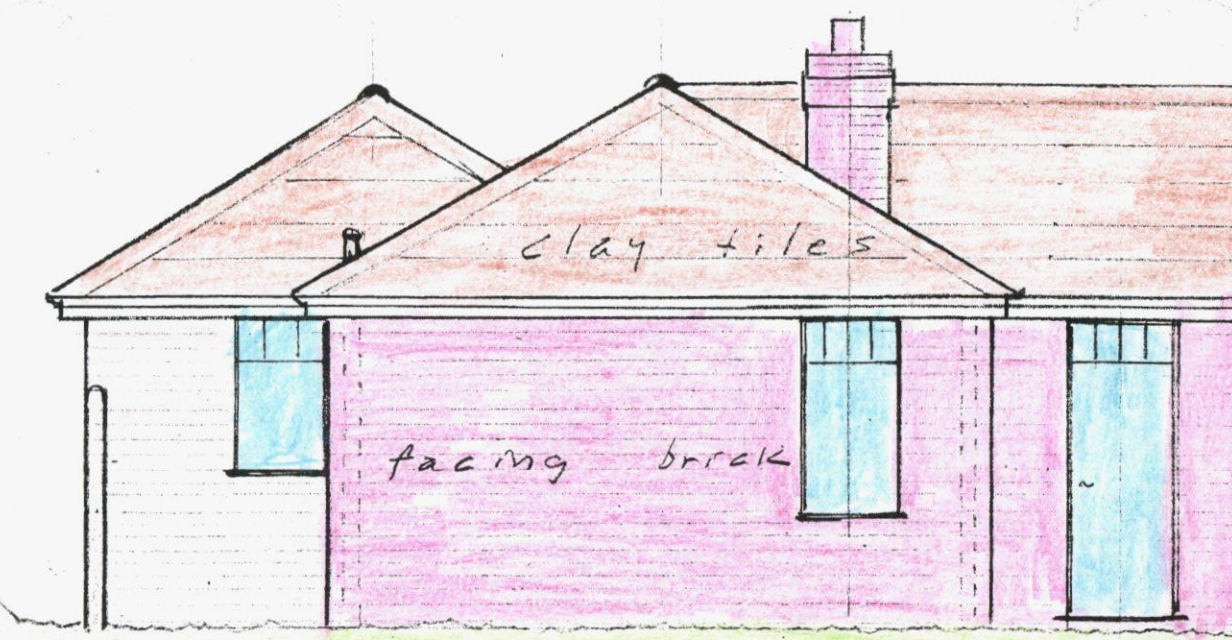

NORTH ELEVATION

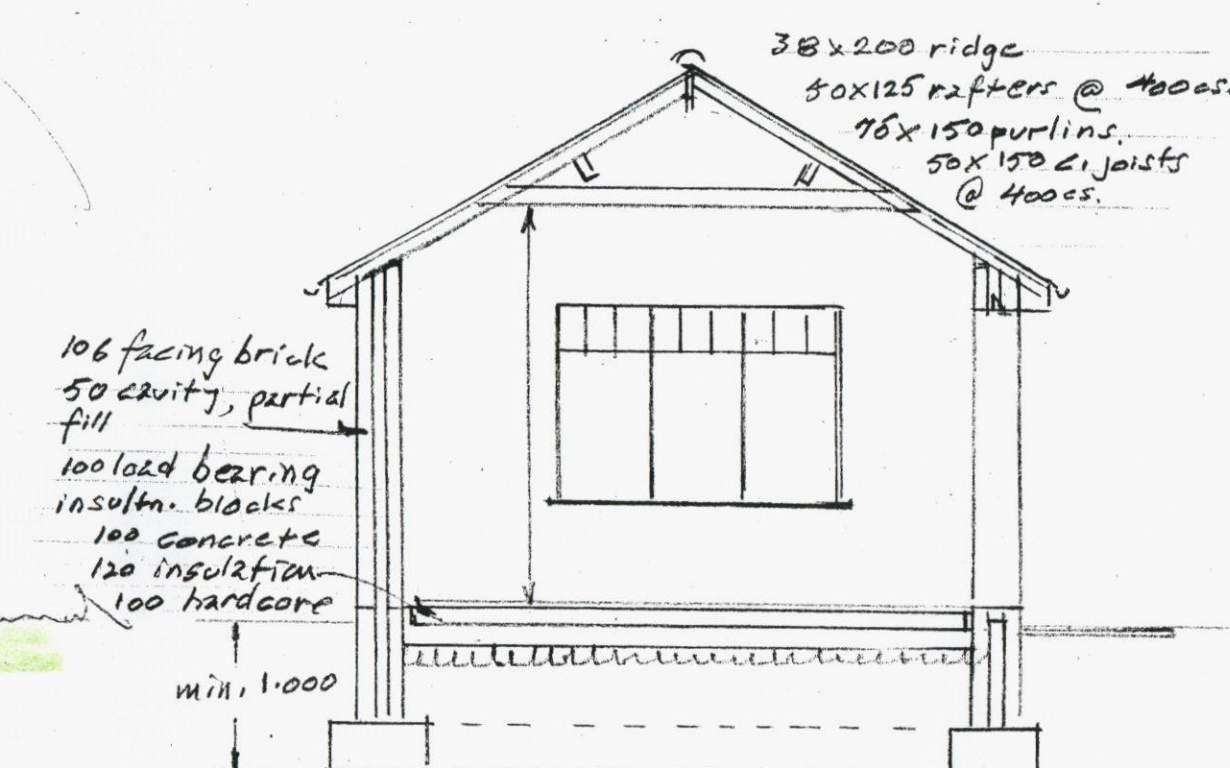

SECTION A-A