


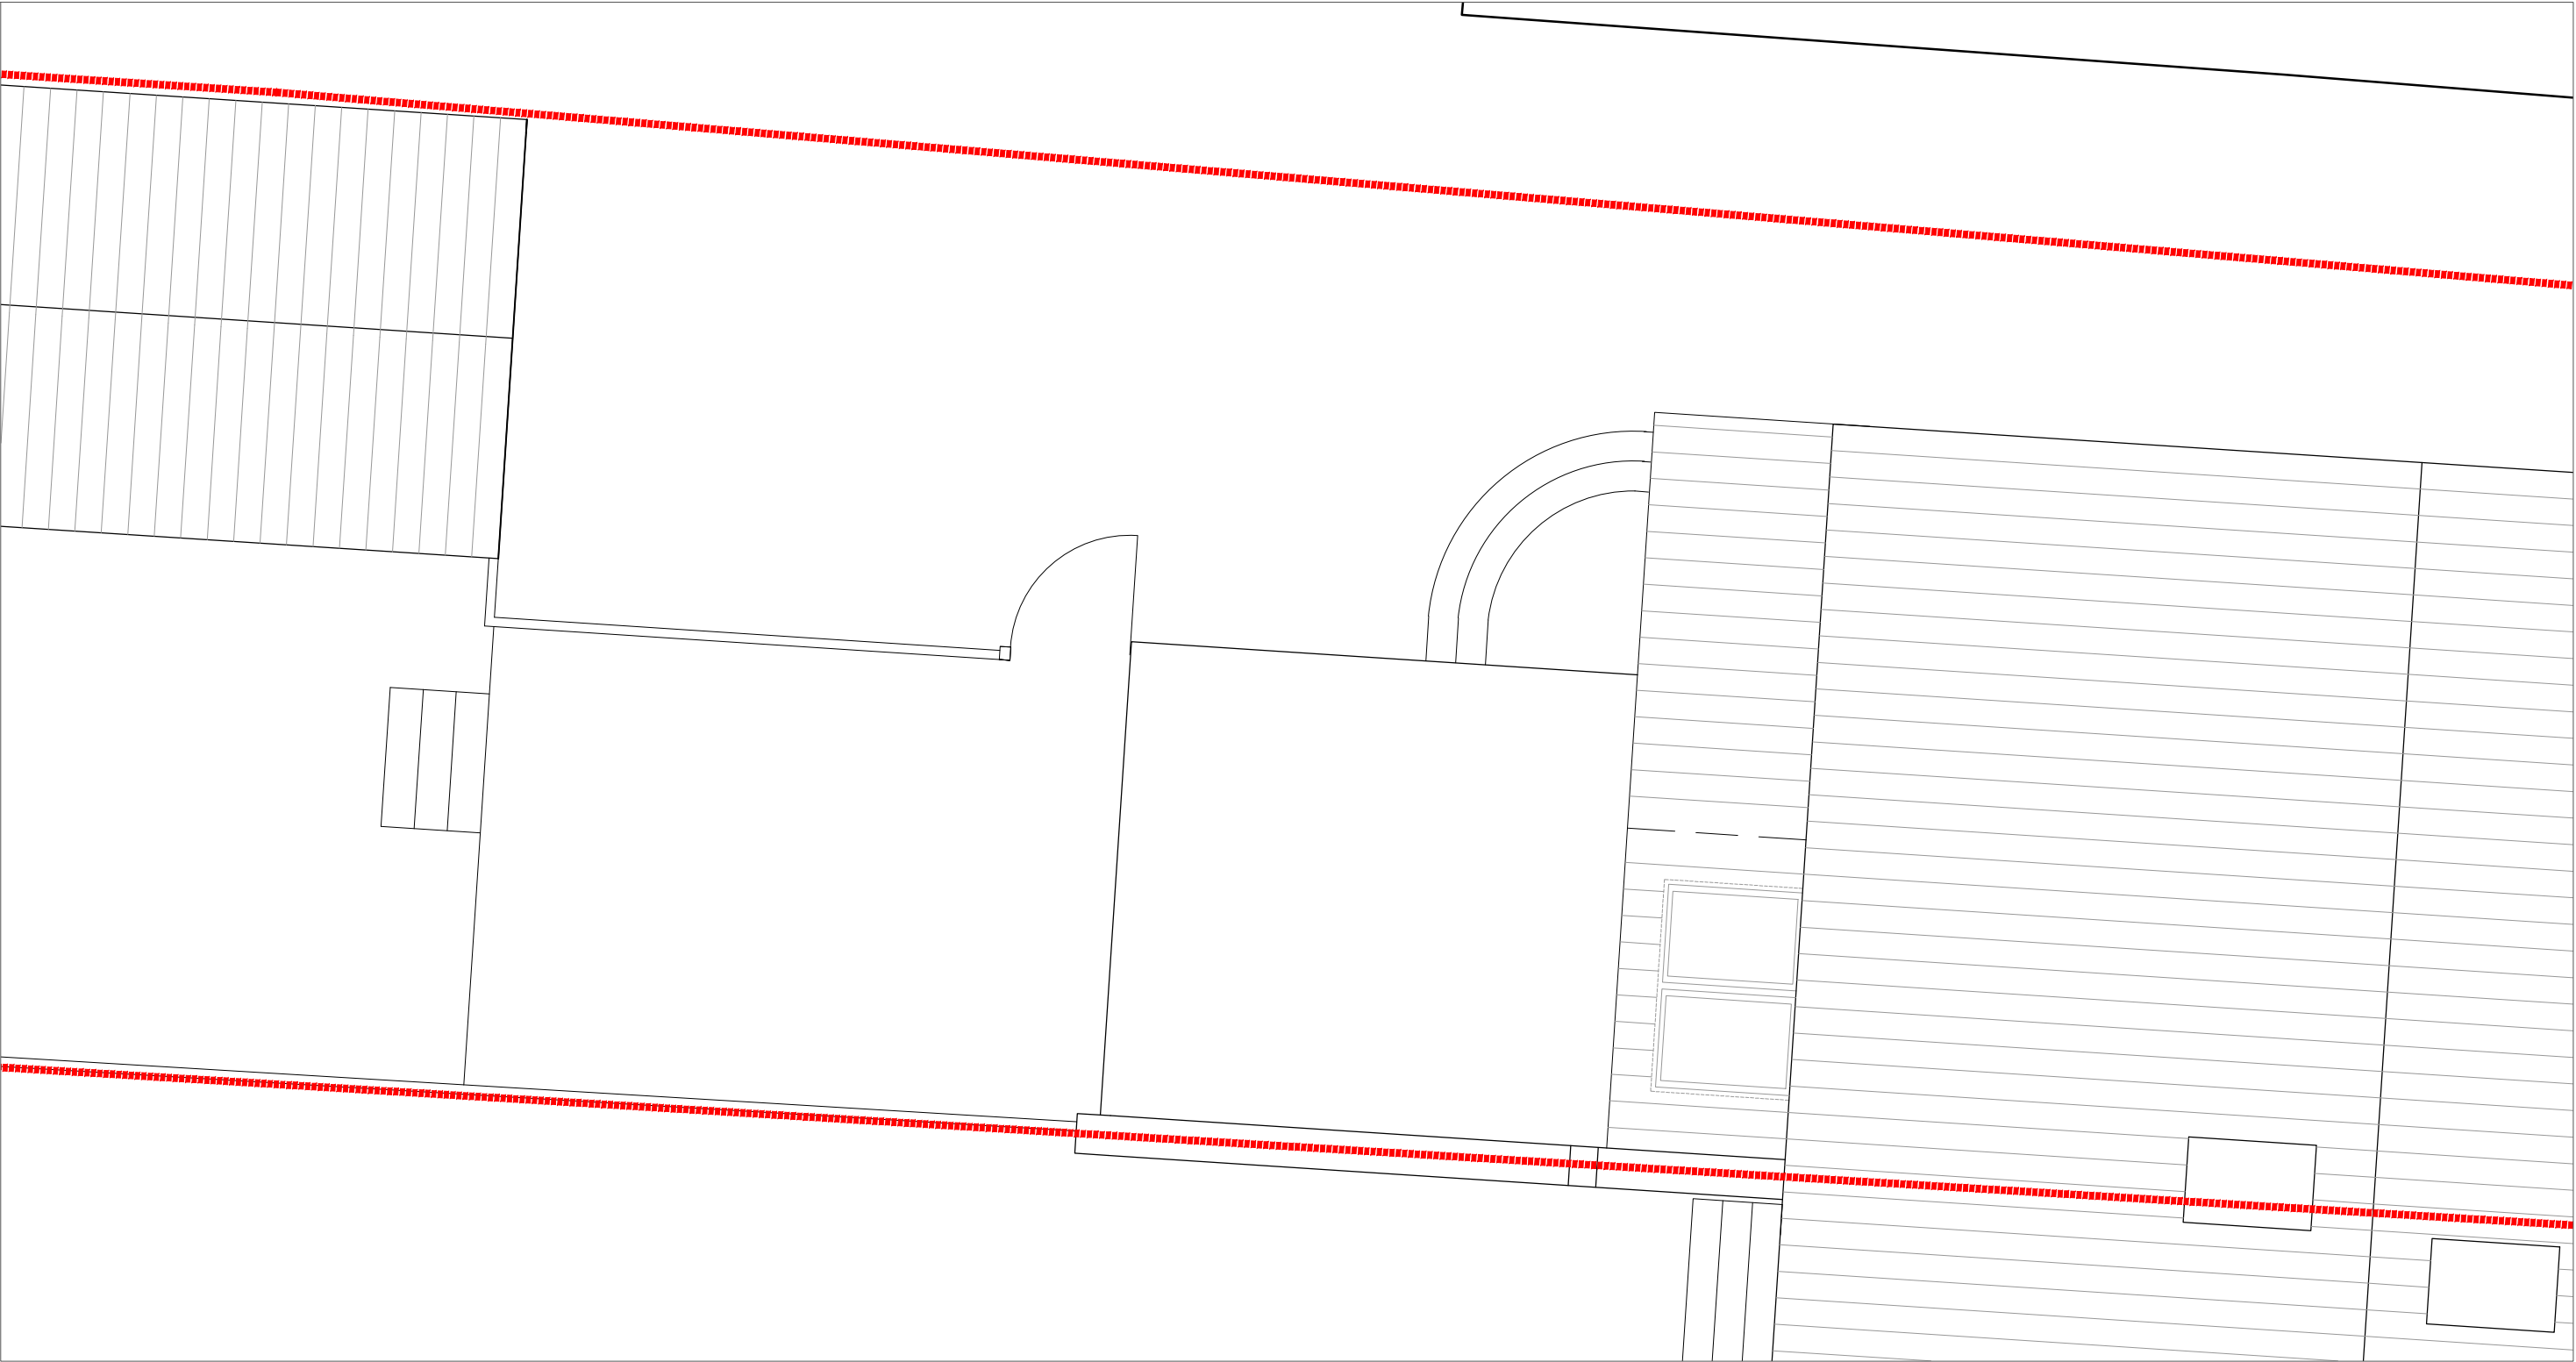

Proposed Roof Plan

Scale: 1:50@A3

Revisions: P1 Preliminary Issue 5.11.12

North

Client: Mr and Mrs J Self



D84 architects

23 High Street
Portsmouth PO1 2LS

+44 (0) 2392 837761
+44 (0) 7790 322989
mail@D84architects.co.uk
www.D84architects.co.uk

Project: 143 Park Avenue, Widley

Title: Proposed Roof Plan

Dwg No: D8412 23/12

Date: November '12

Revision: P1

Drwn: KR