



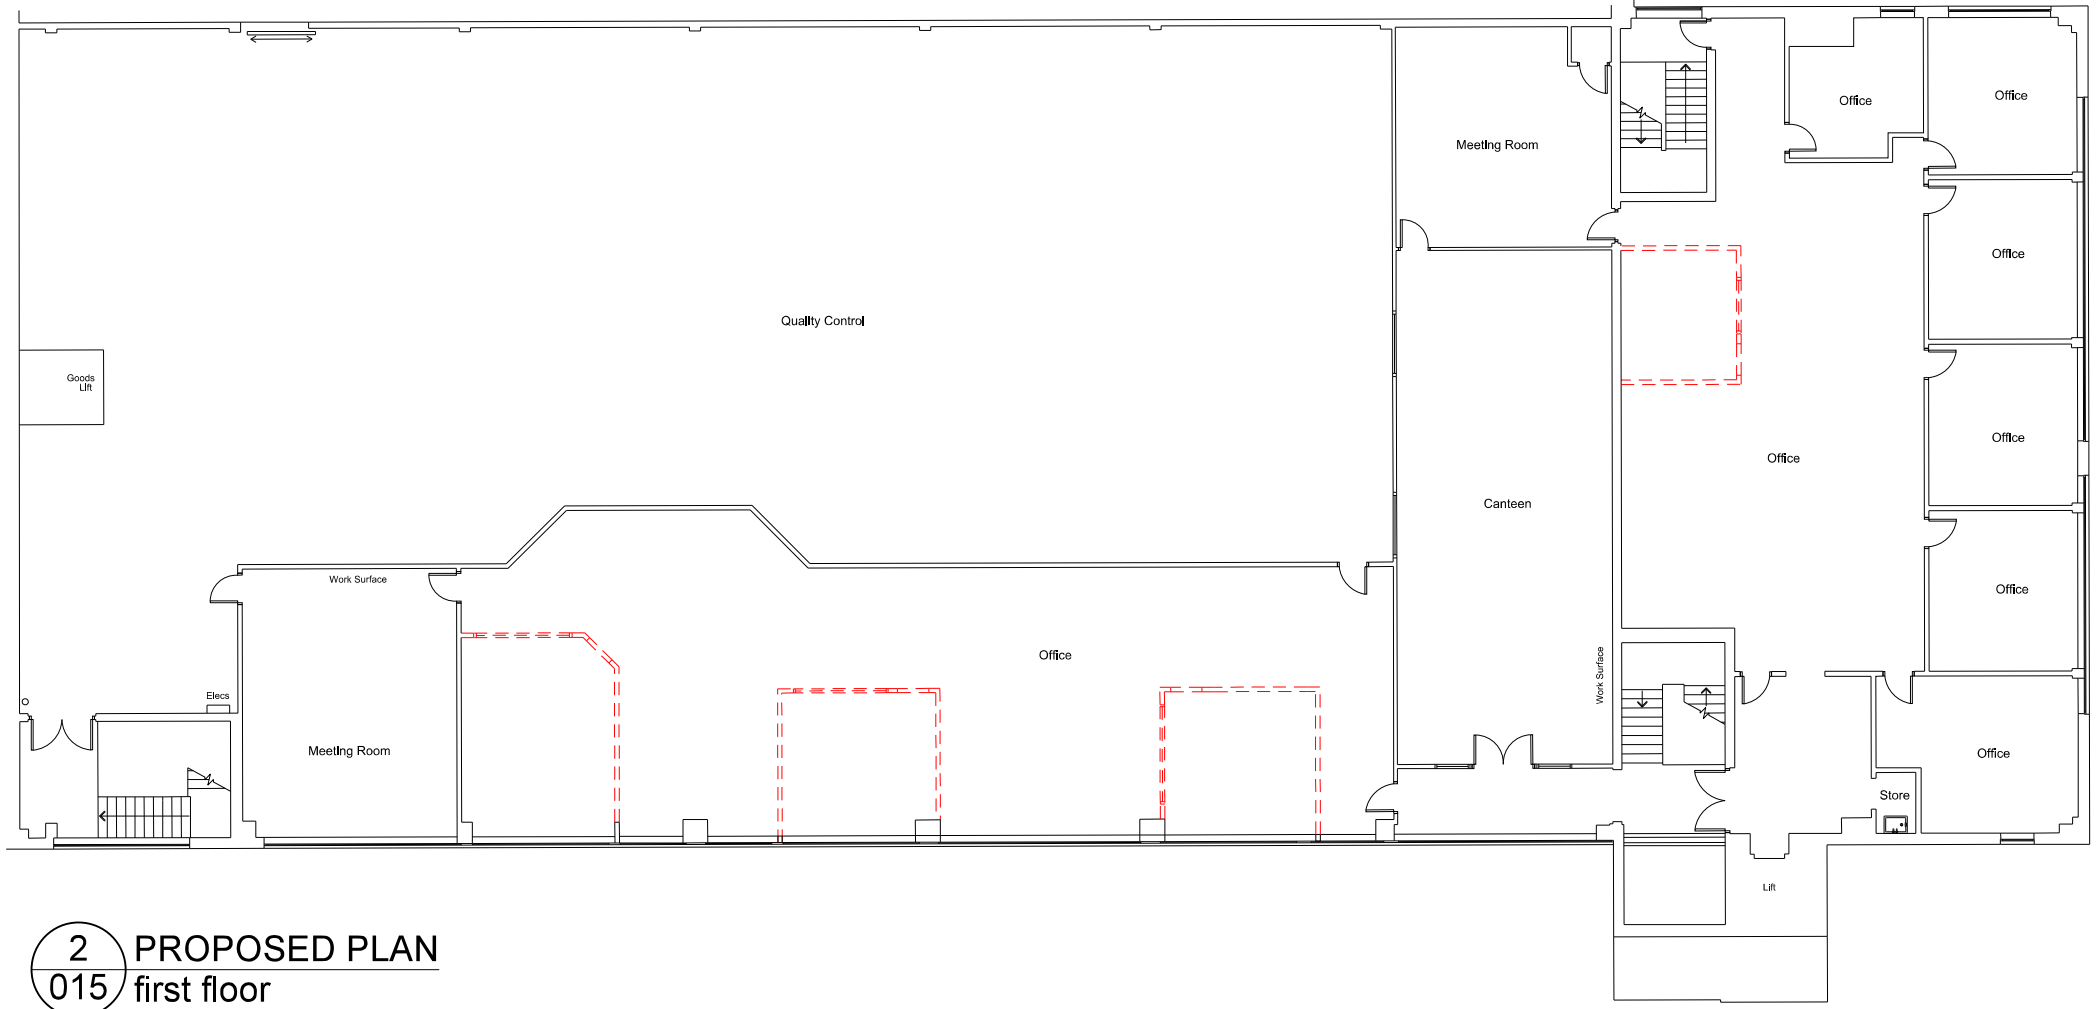

2 PROPOSED PLAN
015/ first floor

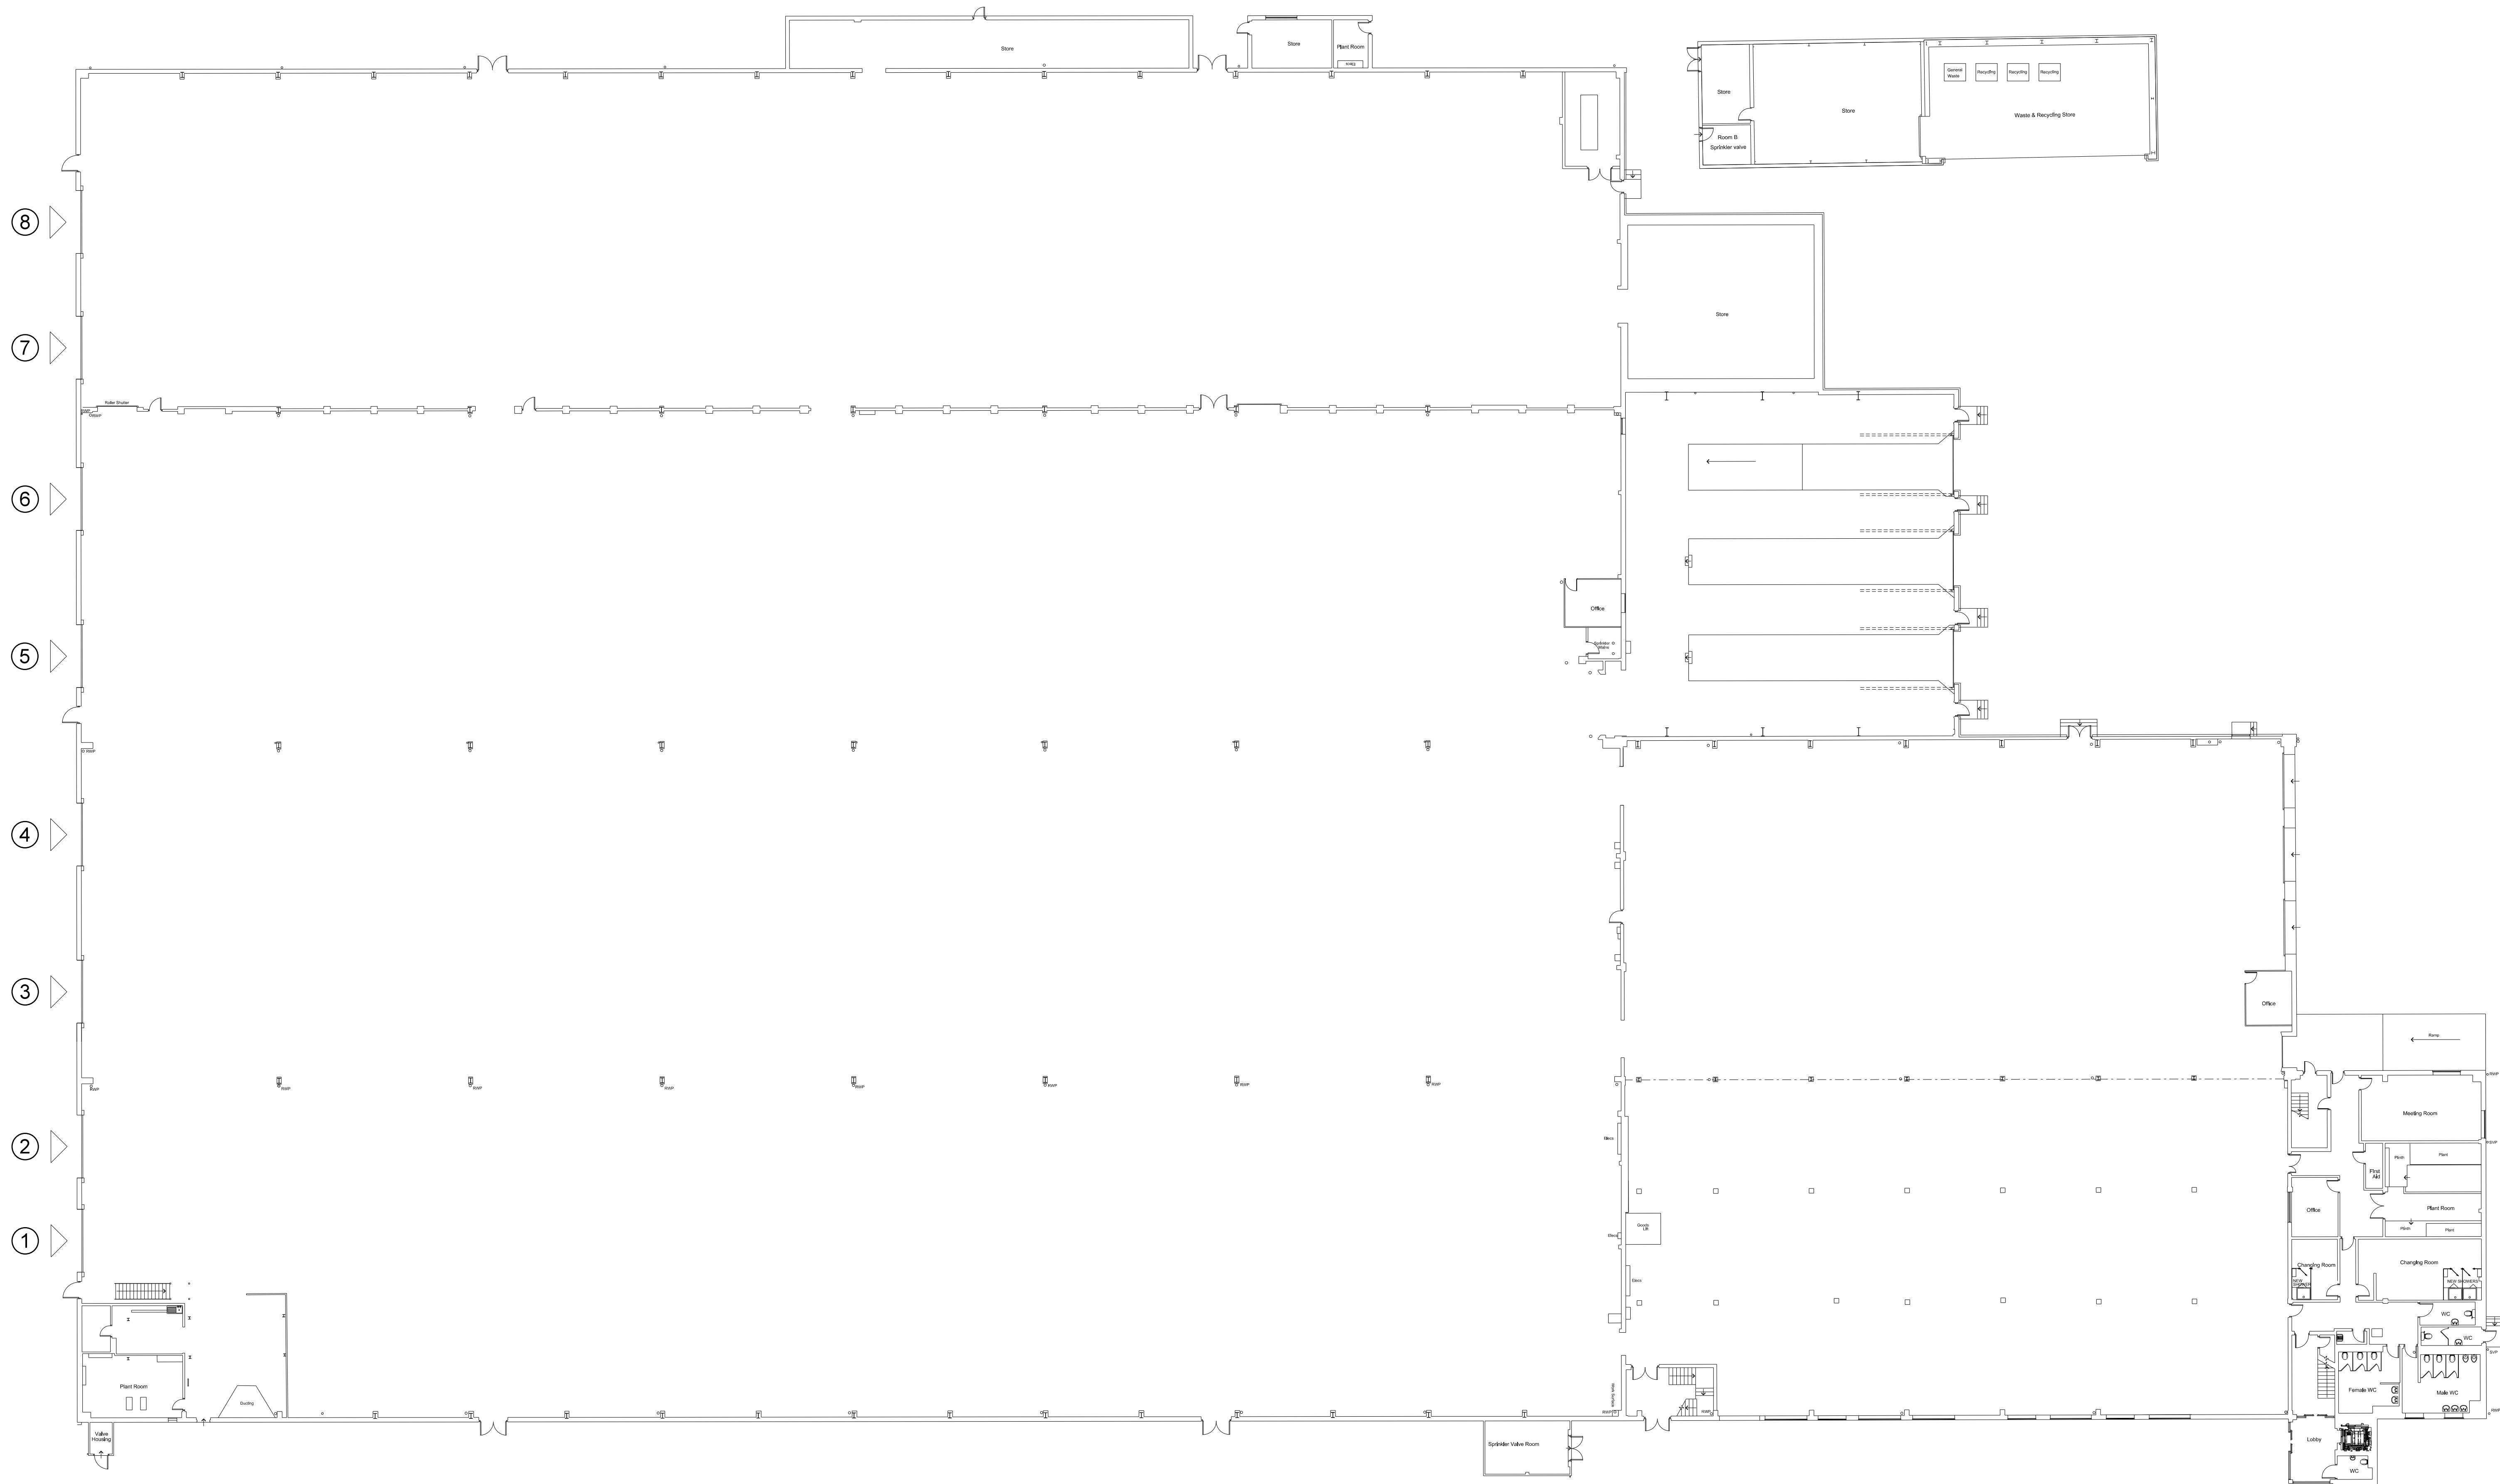

1 PROPOSED PLAN
015/ ground floor

KEY

- Removed Partitions
- - - First Floor Outline
- ⑧ 8 No. New Loading Bays

Rev	Description	Chkd	Date
1	Peer House 8-14 Viersden Street London WC2X 8JZ Tel +44(0)20 7400 2120 Fax +44(0)20 7831 1991 enquiries@cornisharchitects.com www.cornisharchitects.com		

Project	Stanbridge Road Havant
Dwg Title	Proposed Floor Plans
Status	PLANNING
Scale	1:200 @ A0
Dwg No	10887 / TP / 015
Rev	