




PERMIT

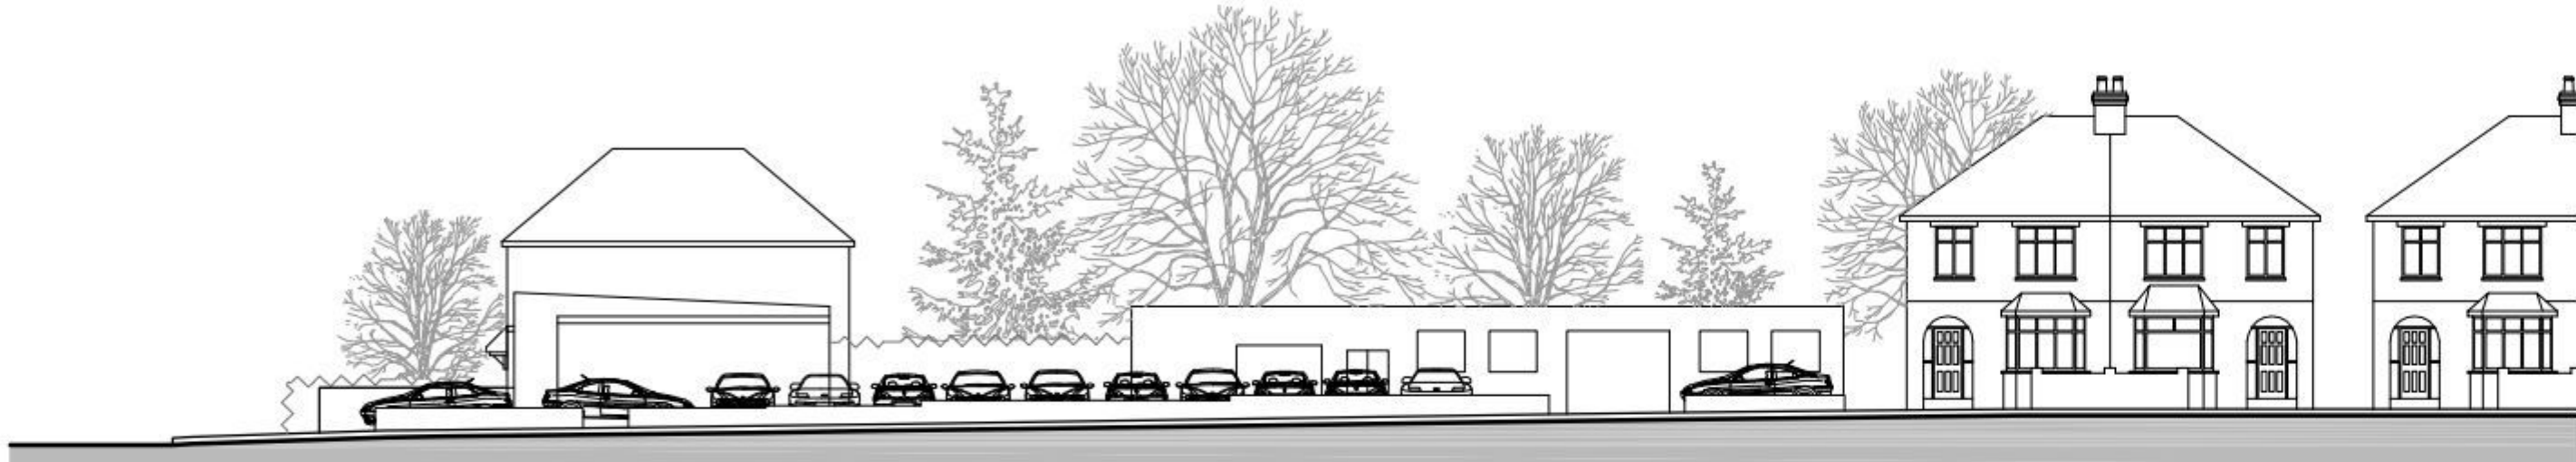

EXISTING NORTH ELEVATION (ROWLANDS AVENUE)



EXISTING EAST ELEVATION (LONDON ROAD)

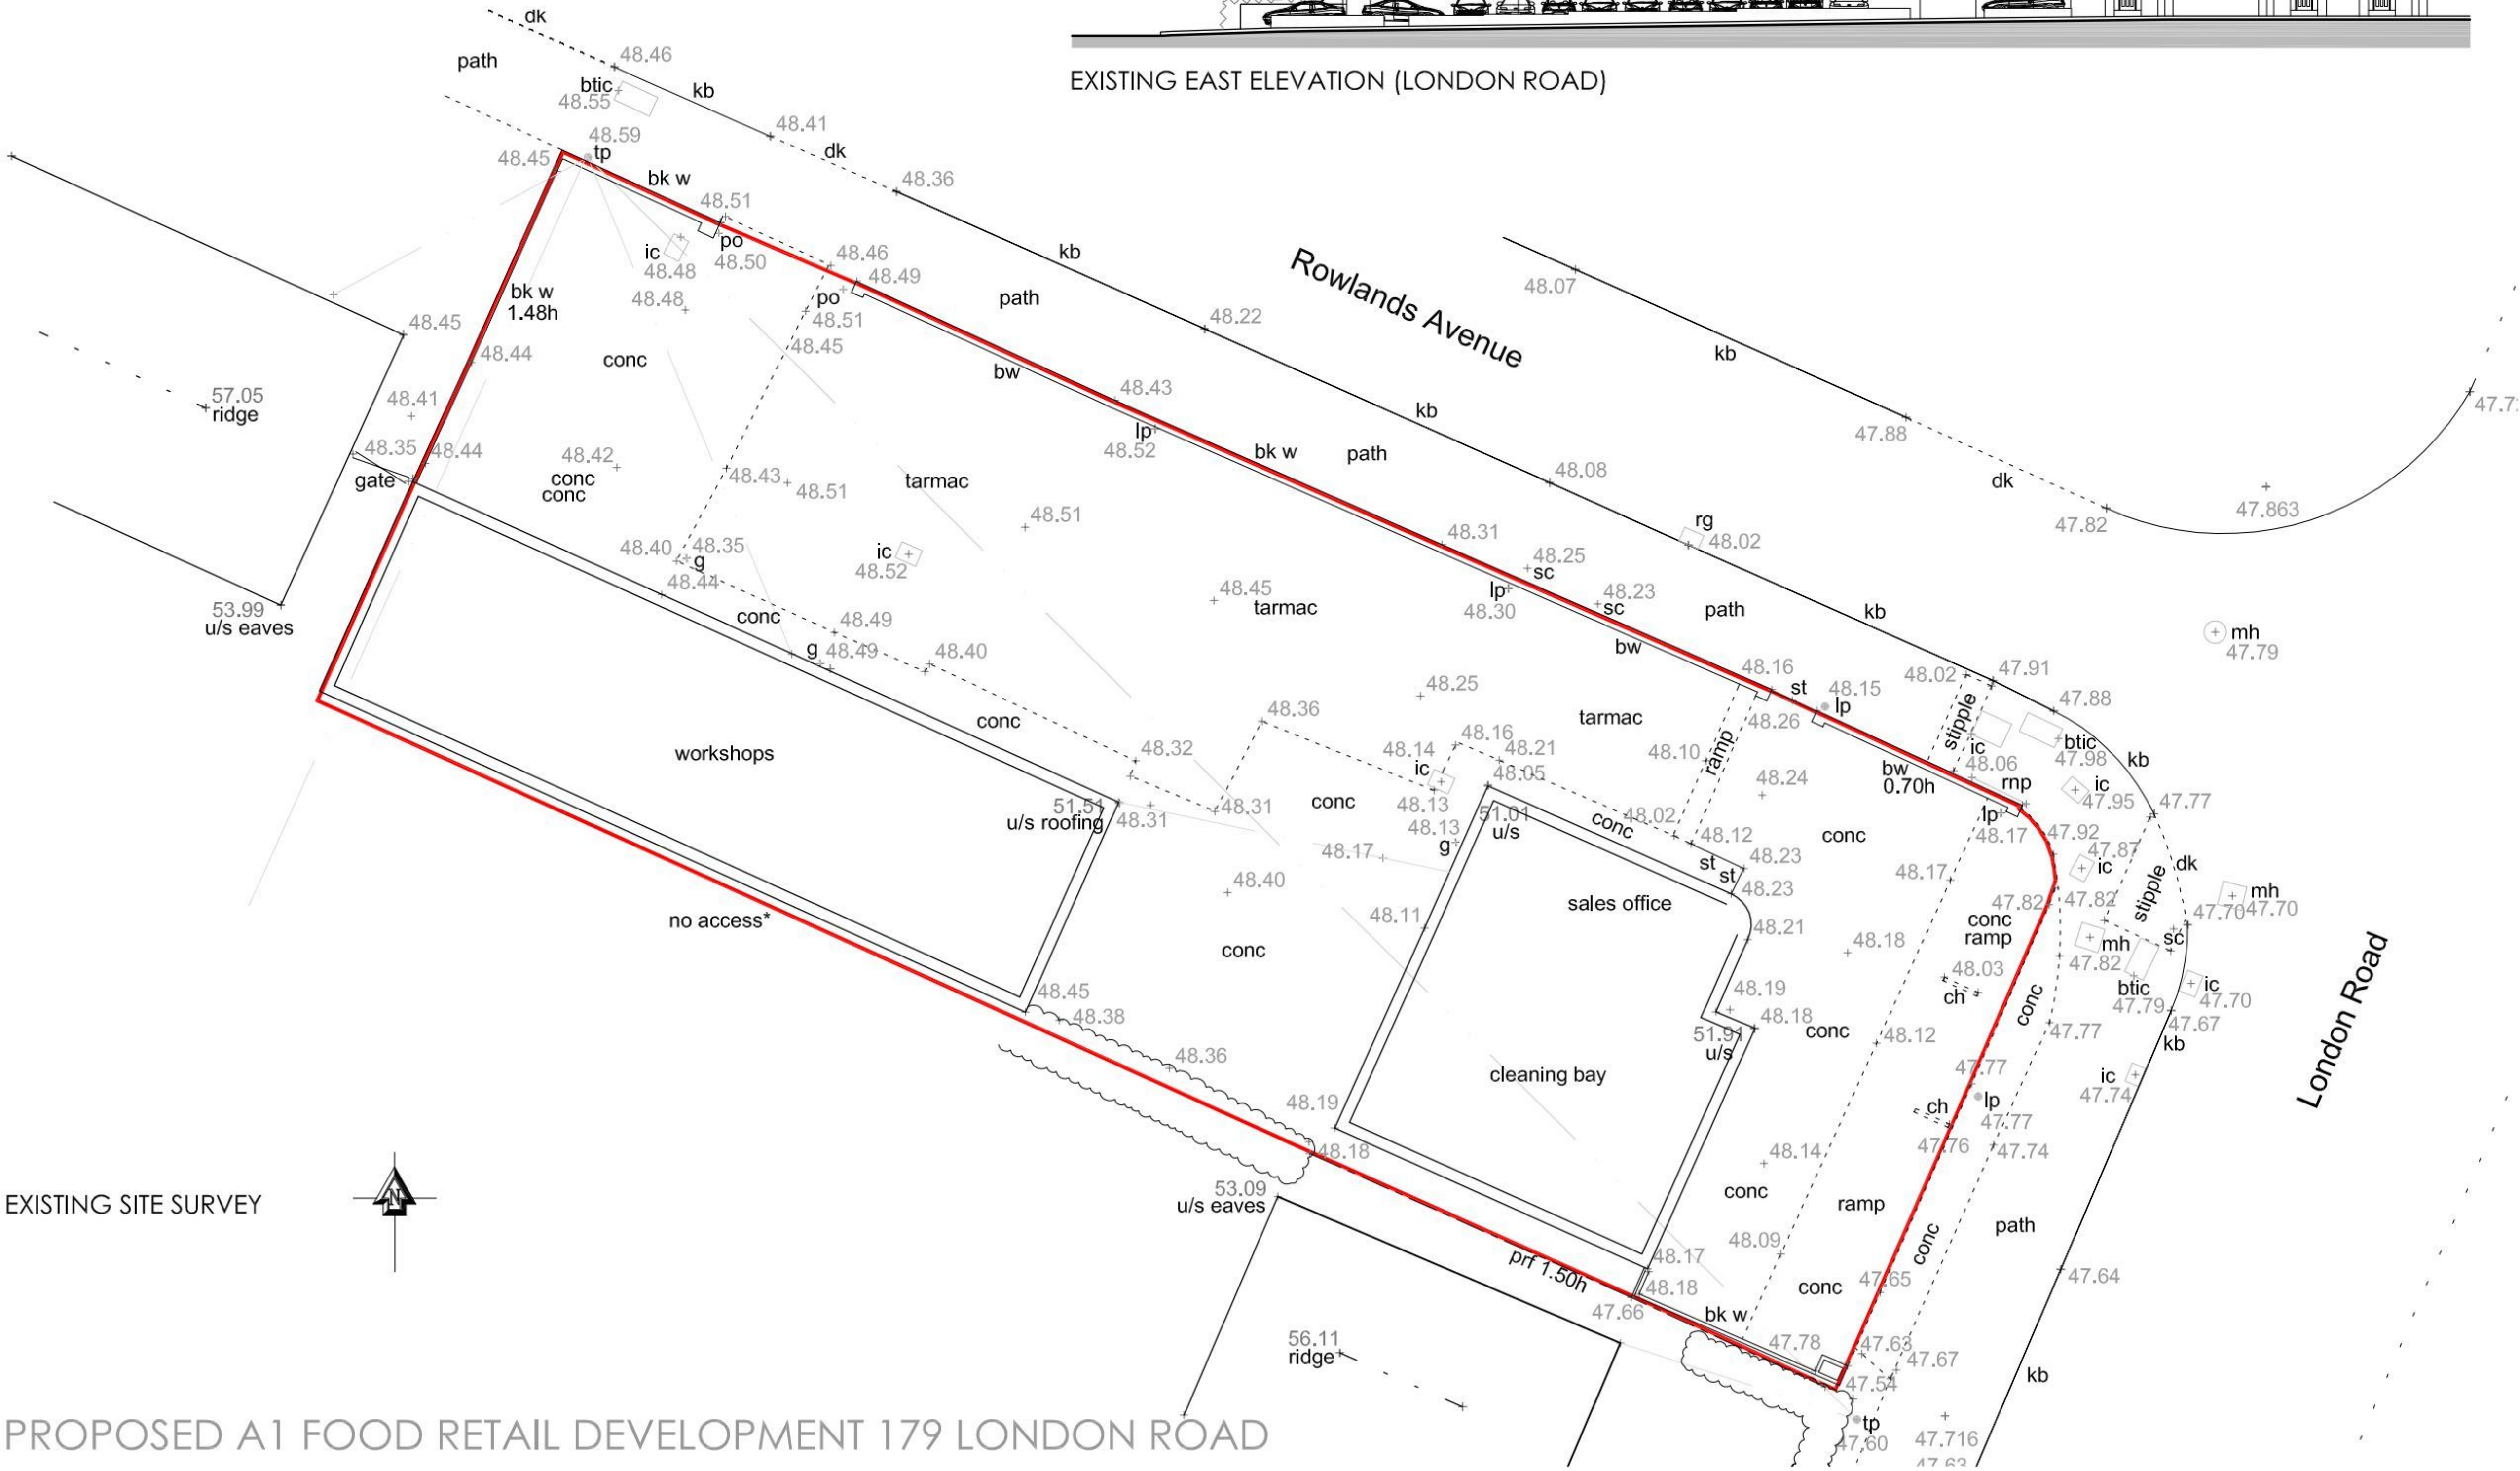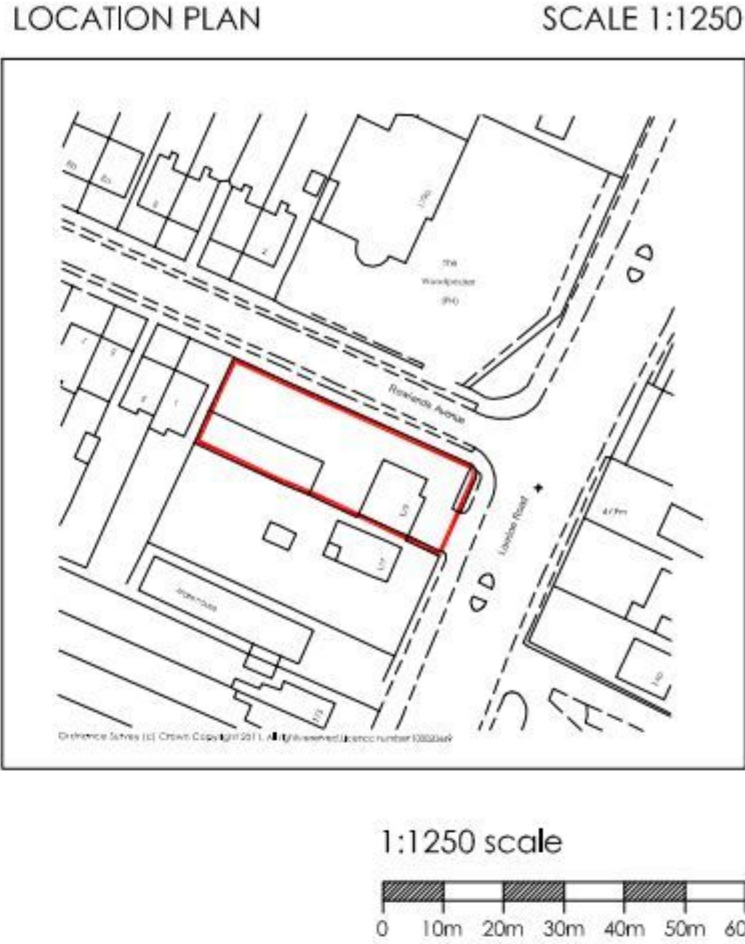

EXISTING SITE SURVEY


PROPOSED A1 FOOD RETAIL DEVELOPMENT 179 LONDON ROAD

NOTES

OS LICENSE No. 100020449

GENERAL NOTES:

1. THIS DRAWING IS TO BE READ IN CONJUNCTION WITH THE OTHER RELEVANT CONSULTANTS DRAWINGS.
2. ALL FINISHES ARE TO CONFORM TO THE CURRENT BUILDING REGULATIONS.
3. REFER TO A SEPARATE DOCUMENT FOR THE DESIGNERS RISK ASSESSMENT.
4. ALL WORKS OR MATERIALS INDICATED ON THIS DRAWING ARE TO BE TO THE LATEST RELEVANT BRITISH STANDARDS AND CARRIED OUT IN ACCORDANCE WITH THE BRITISH STANDARDS CODES OF PRACTICE OR RECOGNIZED INSTITUTE OR TRADE ASSOCIATION RECOMMENDATIONS AND PUBLICATIONS.

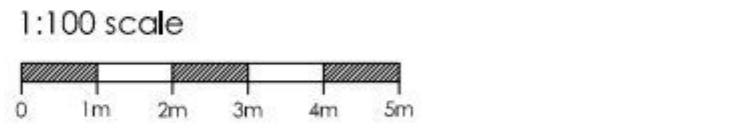

P4 30.9.11 SCALE BAR ADDED JCB

Revision	Date	Description	Drawn	Checked
----------	------	-------------	-------	---------

PLC ARCHITECTS

Branksmere House
Queens Crescent, Southsea
Portsmouth PO5 3HT
Hampshire England

Tel: (023) 927 55 333
Fax: (023) 927 55 222
E-Mail: admin@plcarchitects.com
Web: www.plcarchitects.com

Client: 179 London Road Ltd

Project: Proposed A1 Food Retail Unit
179 London Road
Waterlooville

Drawing Title: Existing Elevations & Site Survey

Drawn By	TH	Date	04/11	Checked By		Approved By	
Drawing No.	10 - 1753 - 103	Revision	P4	Scale	1:100 @ A1	PLC ARCHITECTS © COPYRIGHT RESERVED 2011 NOT TO BE SCALED. DIMENSIONS TO BE CHECKED ON SITE SCALING ONLY FOR LOCAL AUTHORITY PURPOSES	