


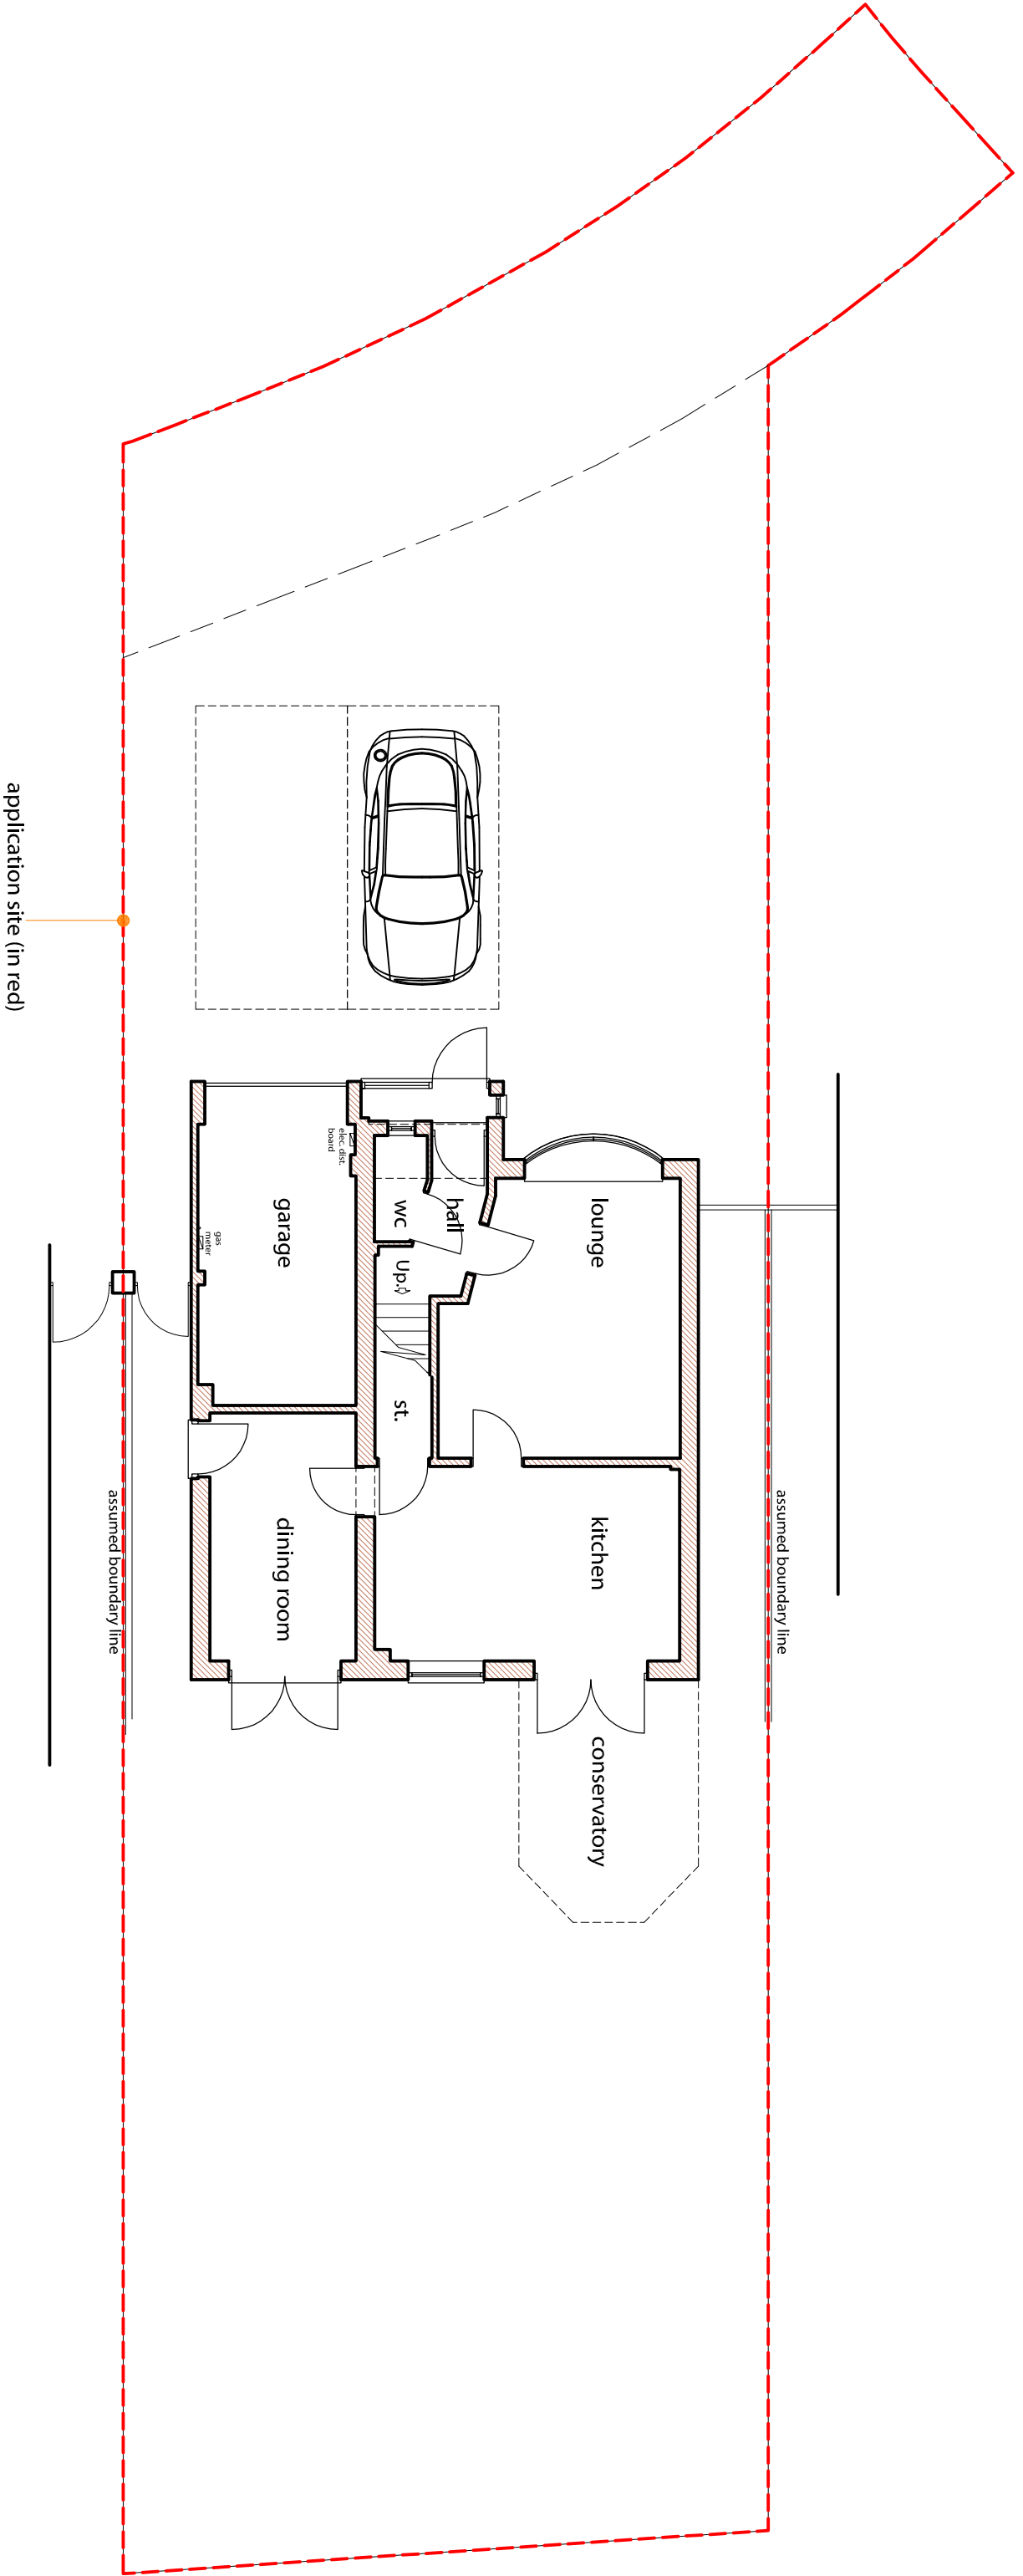

Existing ground floor plan/site plan

legend

studio
The Steven Barlow Partnership
81 Manor Road Kingston Portsmouth Hampshire PO1 5LB United Kingdom
call +44(0)800 756 9776 email info@tsbp-architecture.co.uk tsbp-architecture.co.uk
Principal Steven V. Barlow MCAT
Chartered Institute of Architectural Technologists Registered Practice
disclaimers
This drawing is protected by copyright of THE STEVEN BARLOW PARTNERSHIP under The Copyright, Designs and Patents Act 1988 and the reproduction or use in any form without prior written consent from THE STEVEN BARLOW PARTNERSHIP will be an infringement of copyright.
Only the original drawing should be relied on. Plans are liable to distortion in transmission to the web.
Do not scale off this drawing in any event except for planning application purposes. Signed dimensions must be used if in doubt contact THE STEVEN BARLOW PARTNERSHIP.
Consent to check and verify all levels, datum, and dimensions on site and shall accept any discrepancies or omissions to THE STEVEN BARLOW PARTNERSHIP prior to commencement of work and during construction phase.
This drawing is to be used and extended in conjunction with technical methods detailed and/or any other consultant's documentation as may be applicable to the project prior to the commencement of work and its duration.
This drawing including notes has been prepared and produced for the client named for the project detailed and is solely for the project named and is not intended for any other project or projects.

client
Mr. IAN SWINTON.
project
Proposed extension and associated alterations, 28 Oakmeadow Close, Emsworth, Hampshire.
revision/s
01

date
23 JANUARY 2013
scale
1:100
paper size
A3
scale bar
0 1 2 3 4m
north (indicative only)
work stage
project
D.0366.001
drawing number
revision
drawing title
Existing Ground Floor Plan/ Site Plan

