

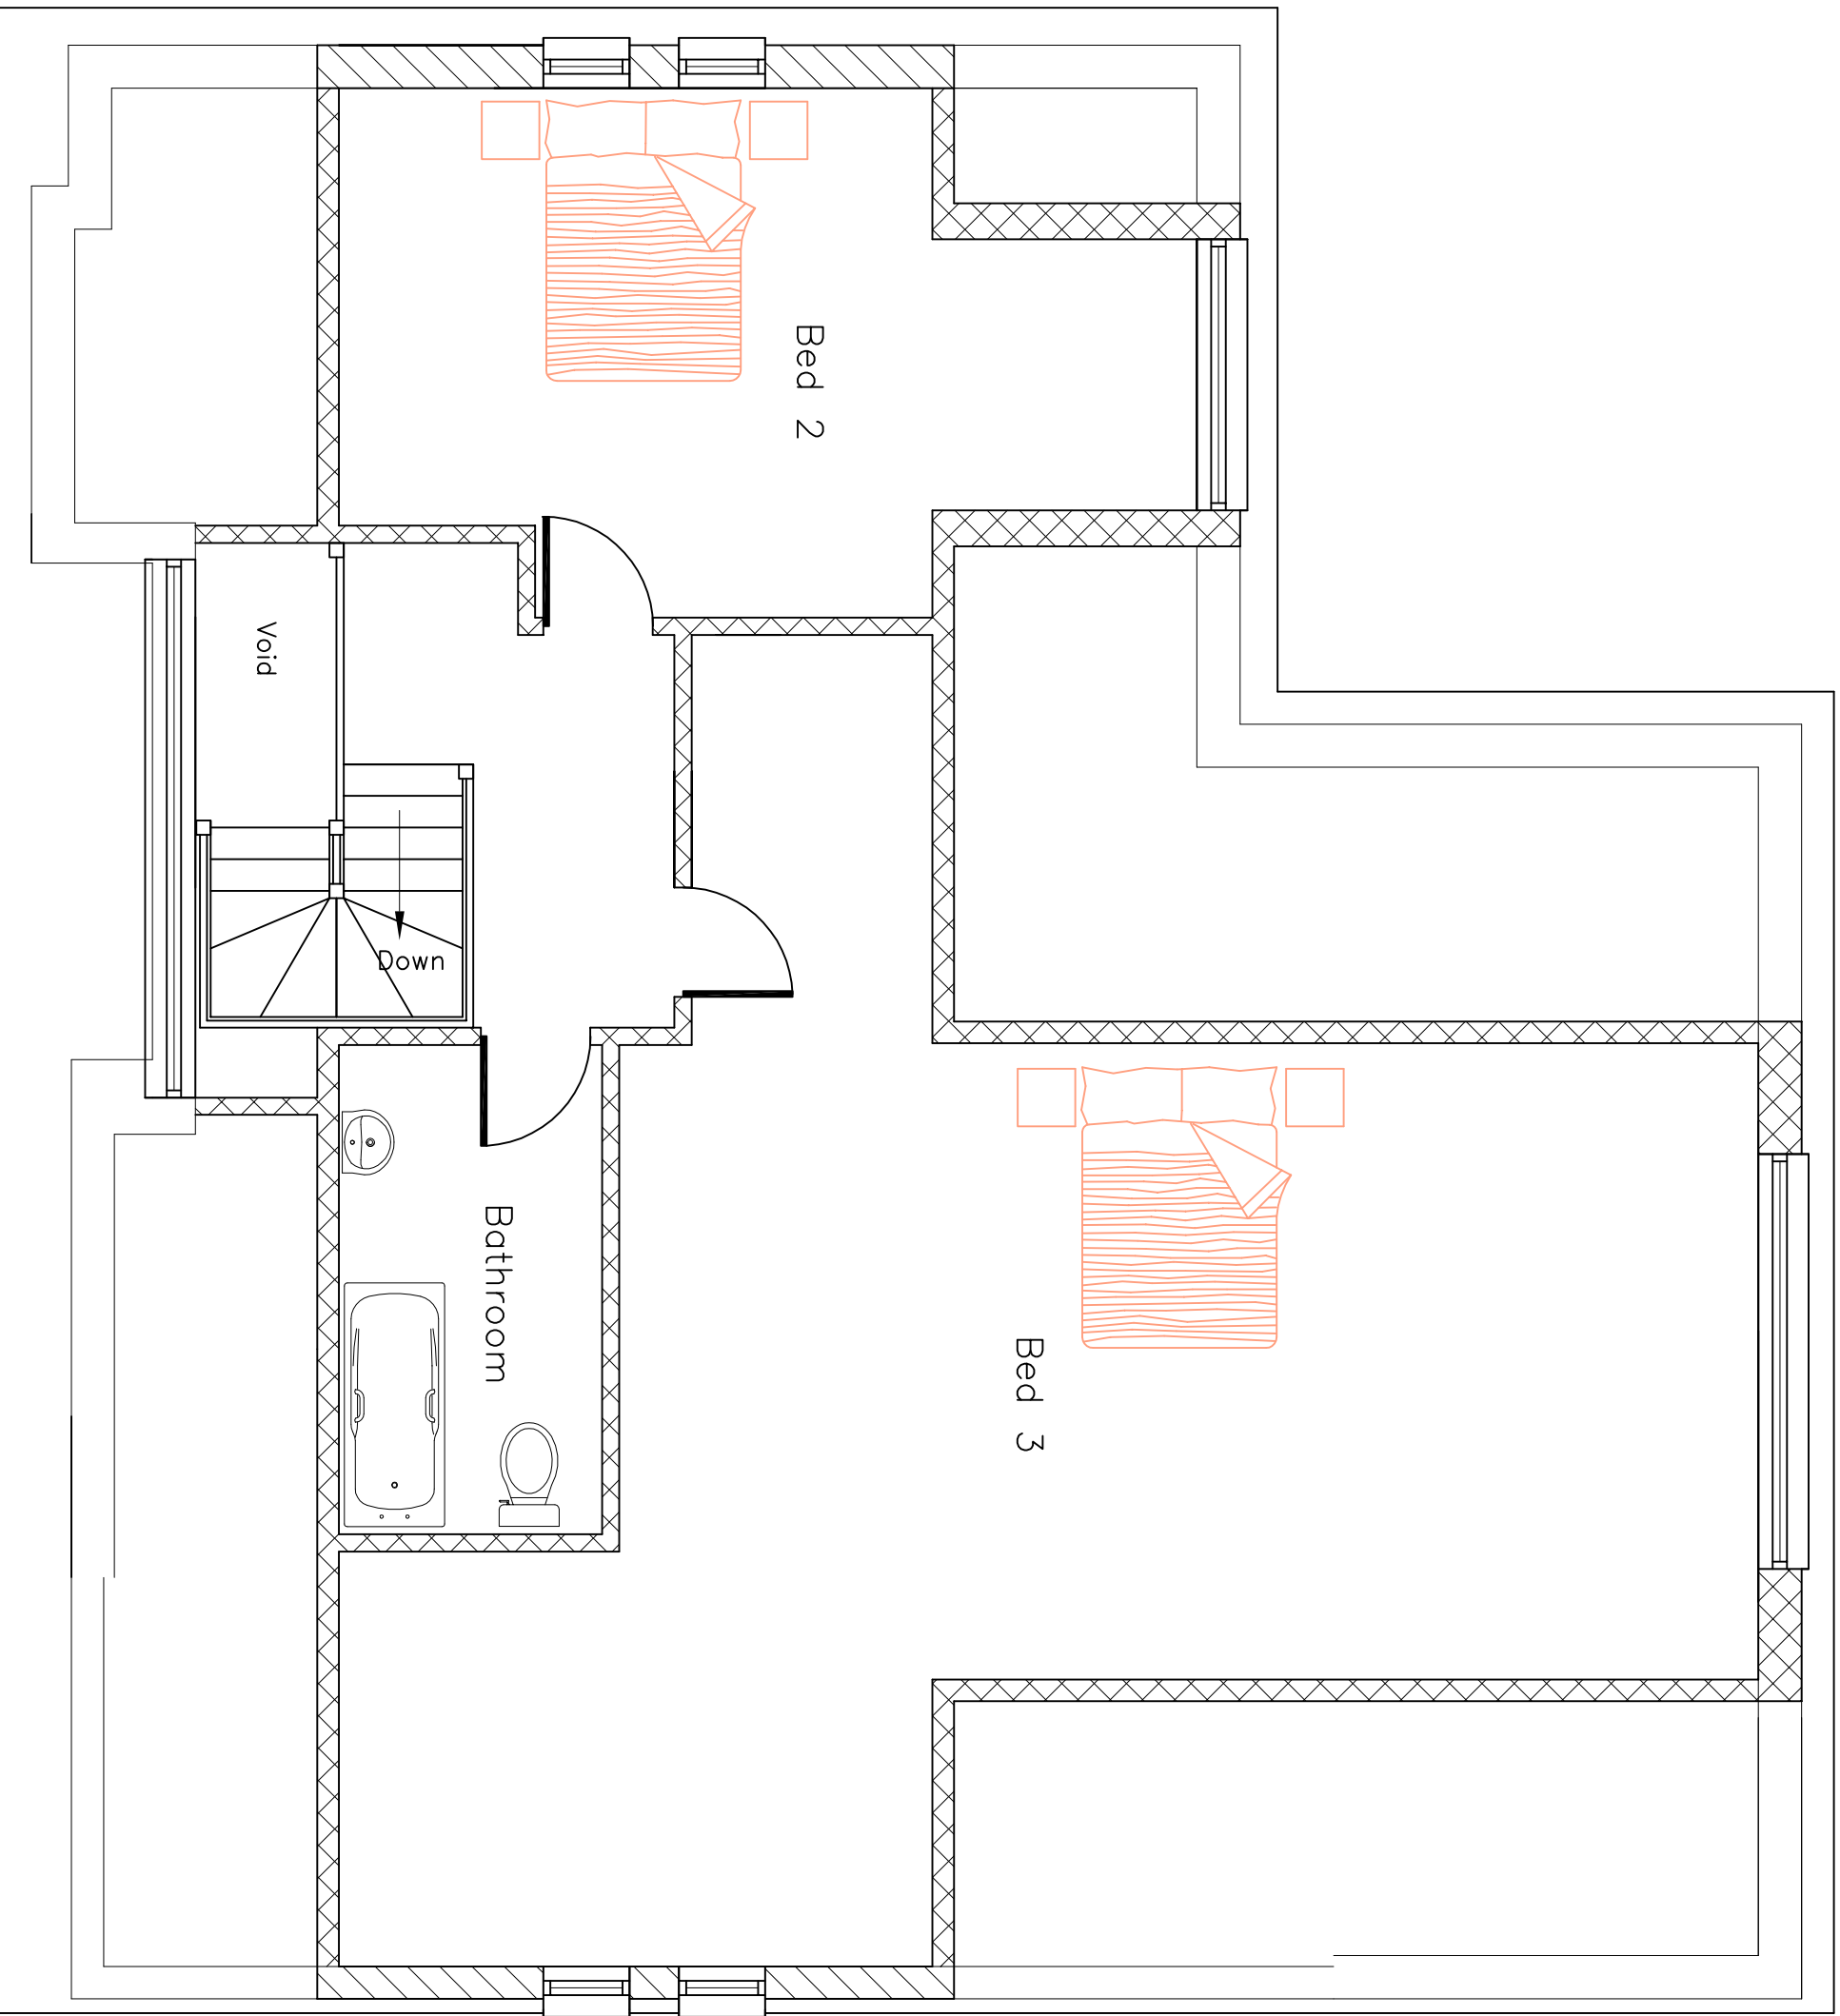


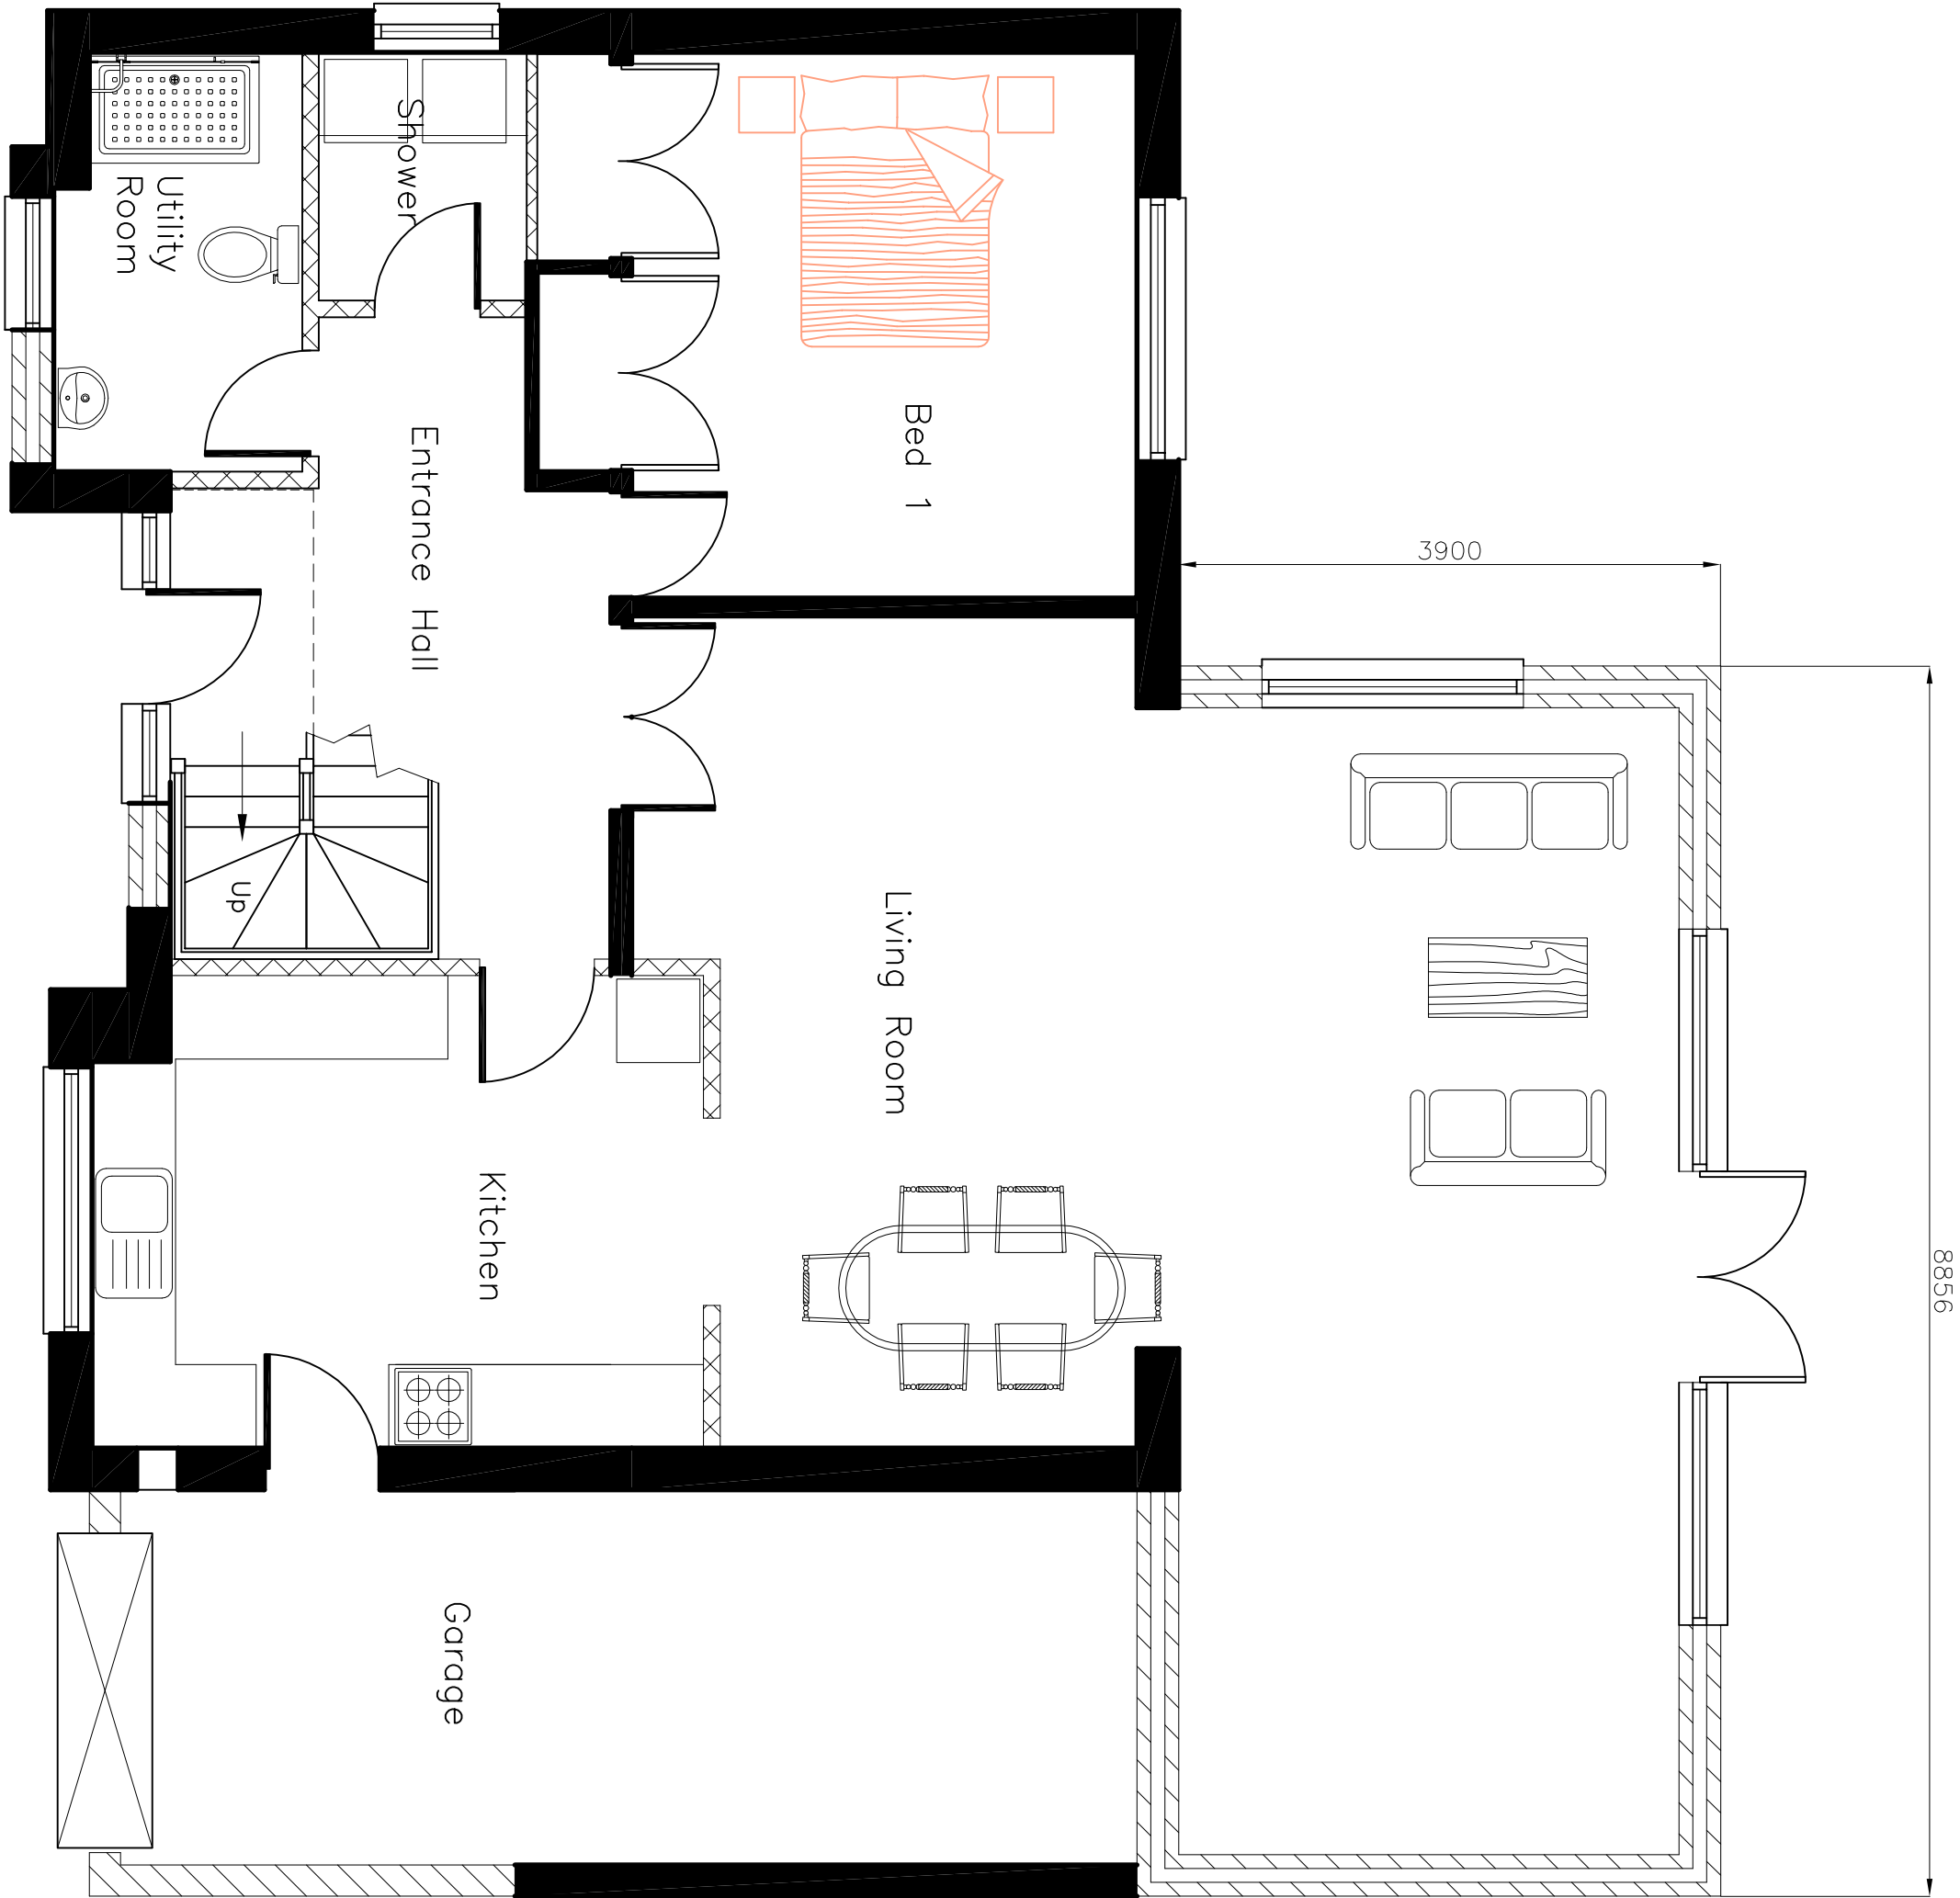


Ground Floor Plan As Proposed


1st Floor Plan As Proposed (1:50)

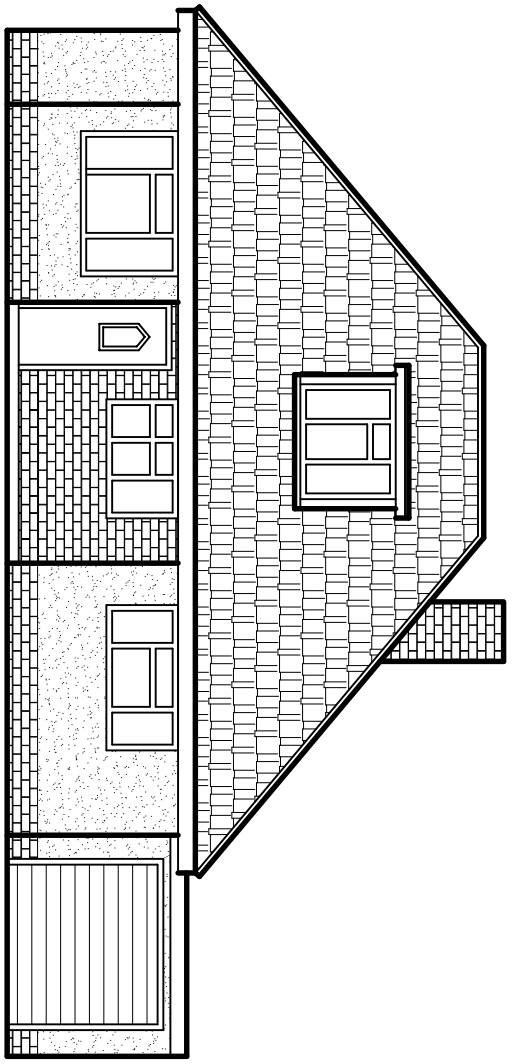


Front Elevation As Existing

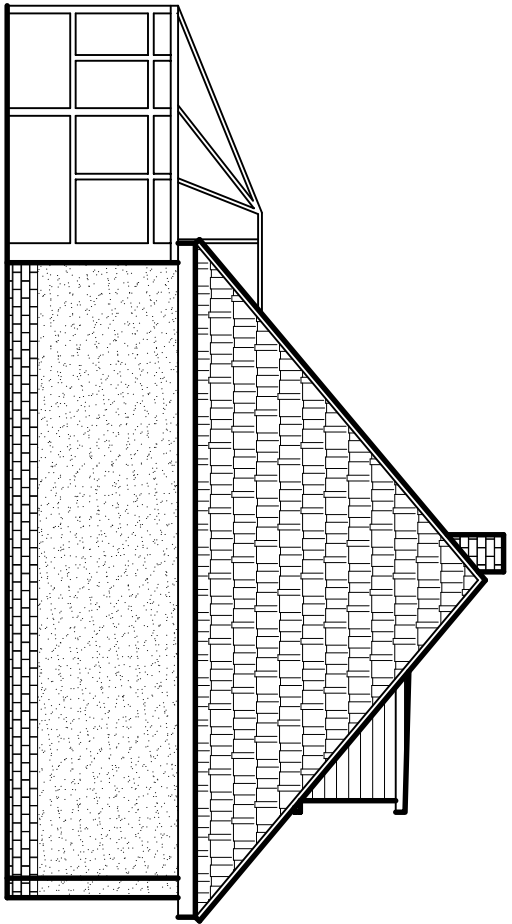


Side Elevation As Existing

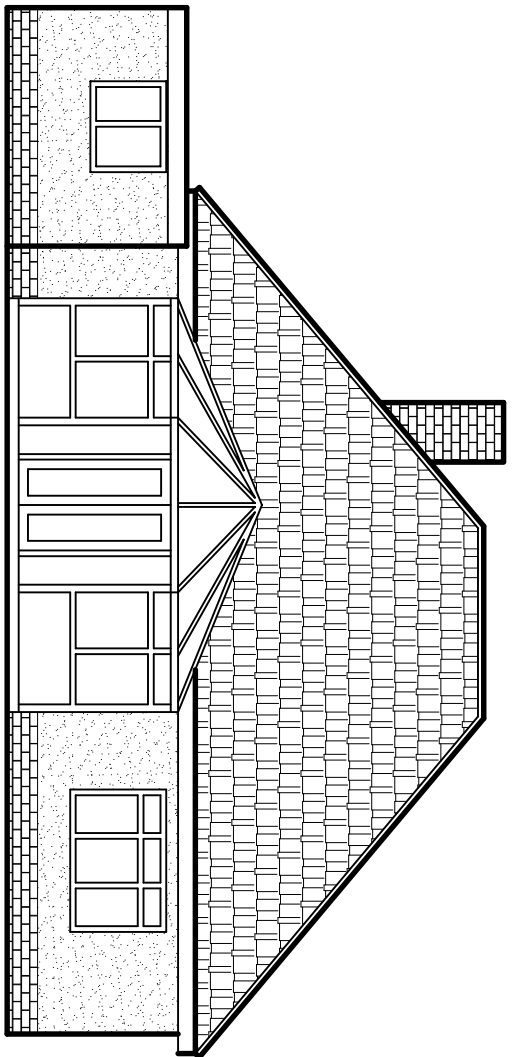


Rear Elevation As Existing

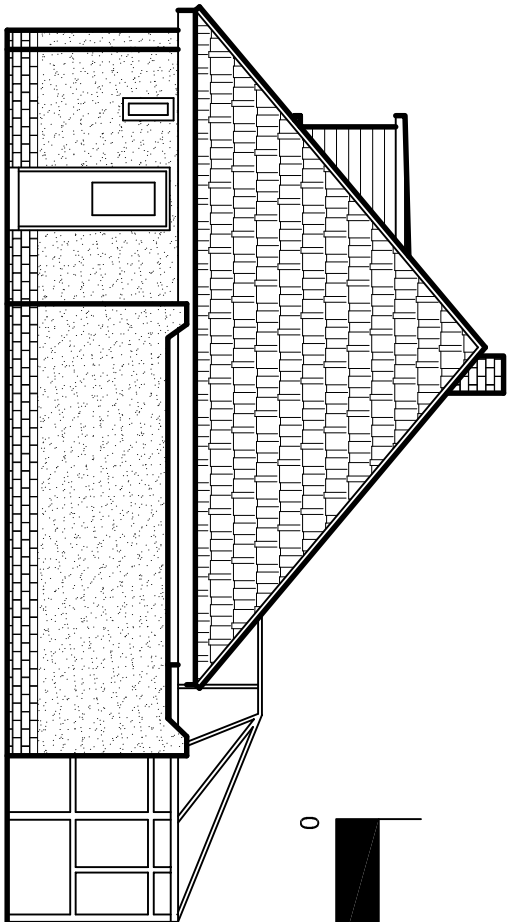


Side Elevation As Existing

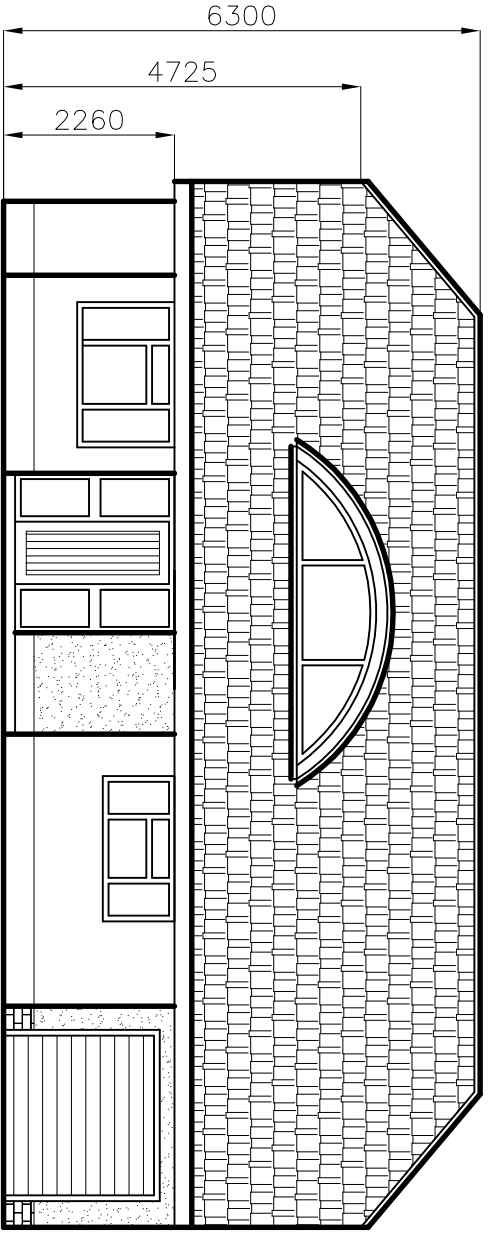


Front Elevation As Proposed

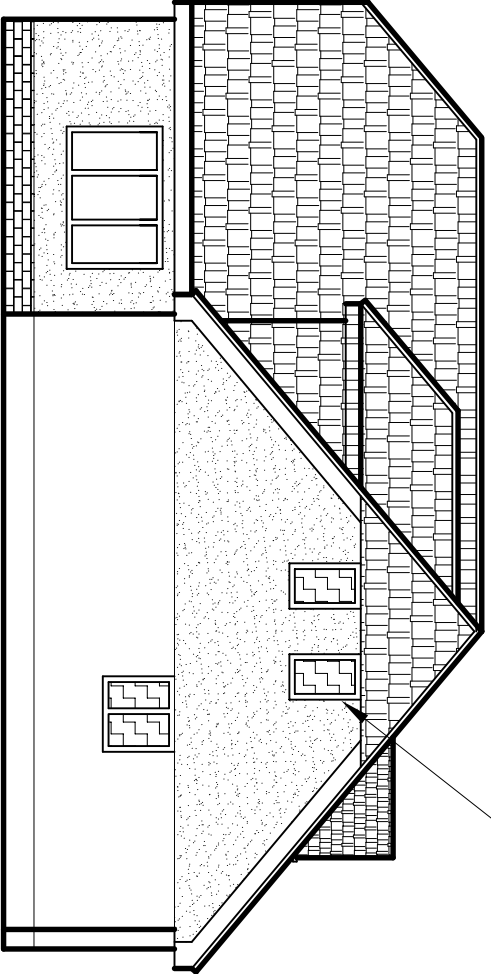


Side Elevation As Proposed

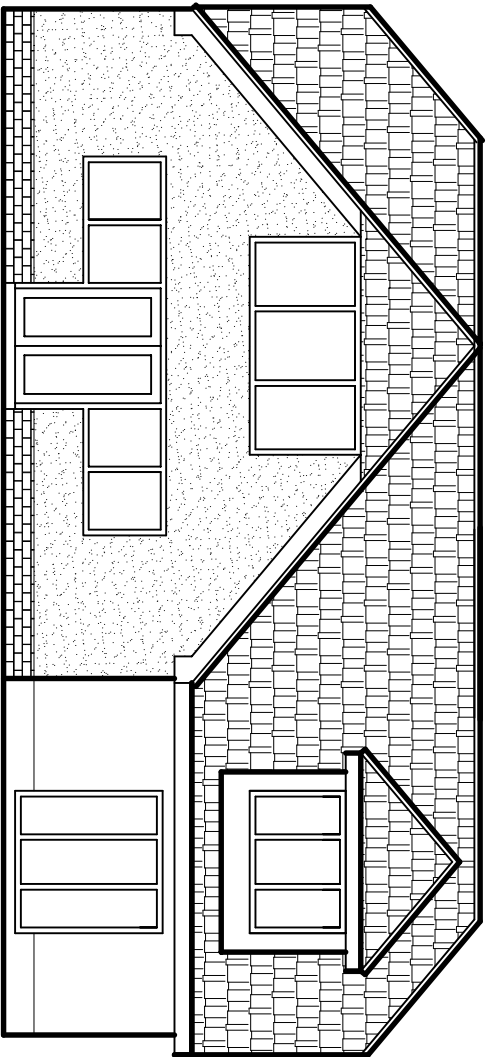


Rear Elevation As Proposed

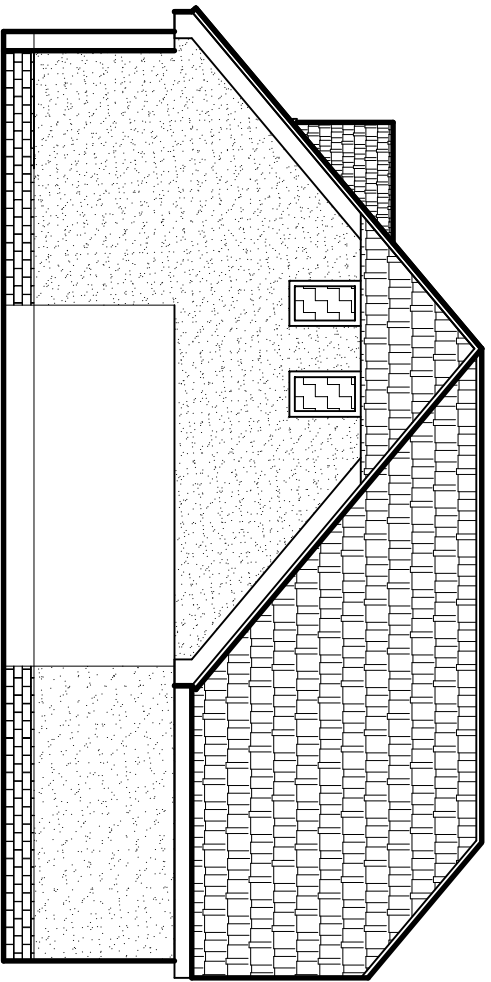

Side Elevation As Proposed (1:100)

 

Scale Bar 1:100

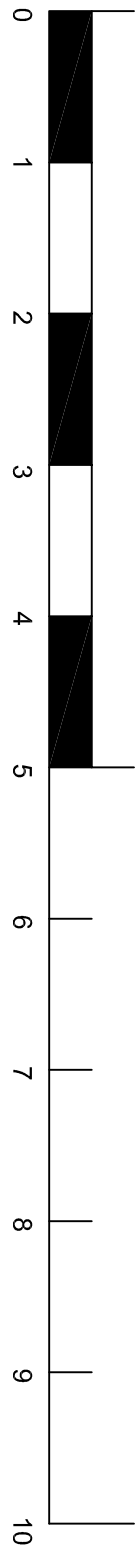

Scale Bar 1:50

Rev A – windows added to 1st floor gable ends



WidCry Technical Services
1, Bedding Close
S016 3AW
email: admin@widcry.co.uk
Web: www.widcry.co.uk

SCHEME TITLE

1 Sinah Lane
Hayling Island PO11 0EY

DRAWING TITLE

Plans & Elevations
As Proposed

CREATED	DATE	CHECKED	APPROVED
MAH	Oct 2012		
DRAWING NUMBER	PROJECT NO.	SCALE	
Sin001		AS SHOWN	
REVISION	DWG SHEET		
REV A	1_OF_1		