



SUPERSEDED

Cut back corner of store room, salvage materials & use to re-build wall in line with main wall. Boundary side wall to be left in situ


EXISTING GROUND FLOOR

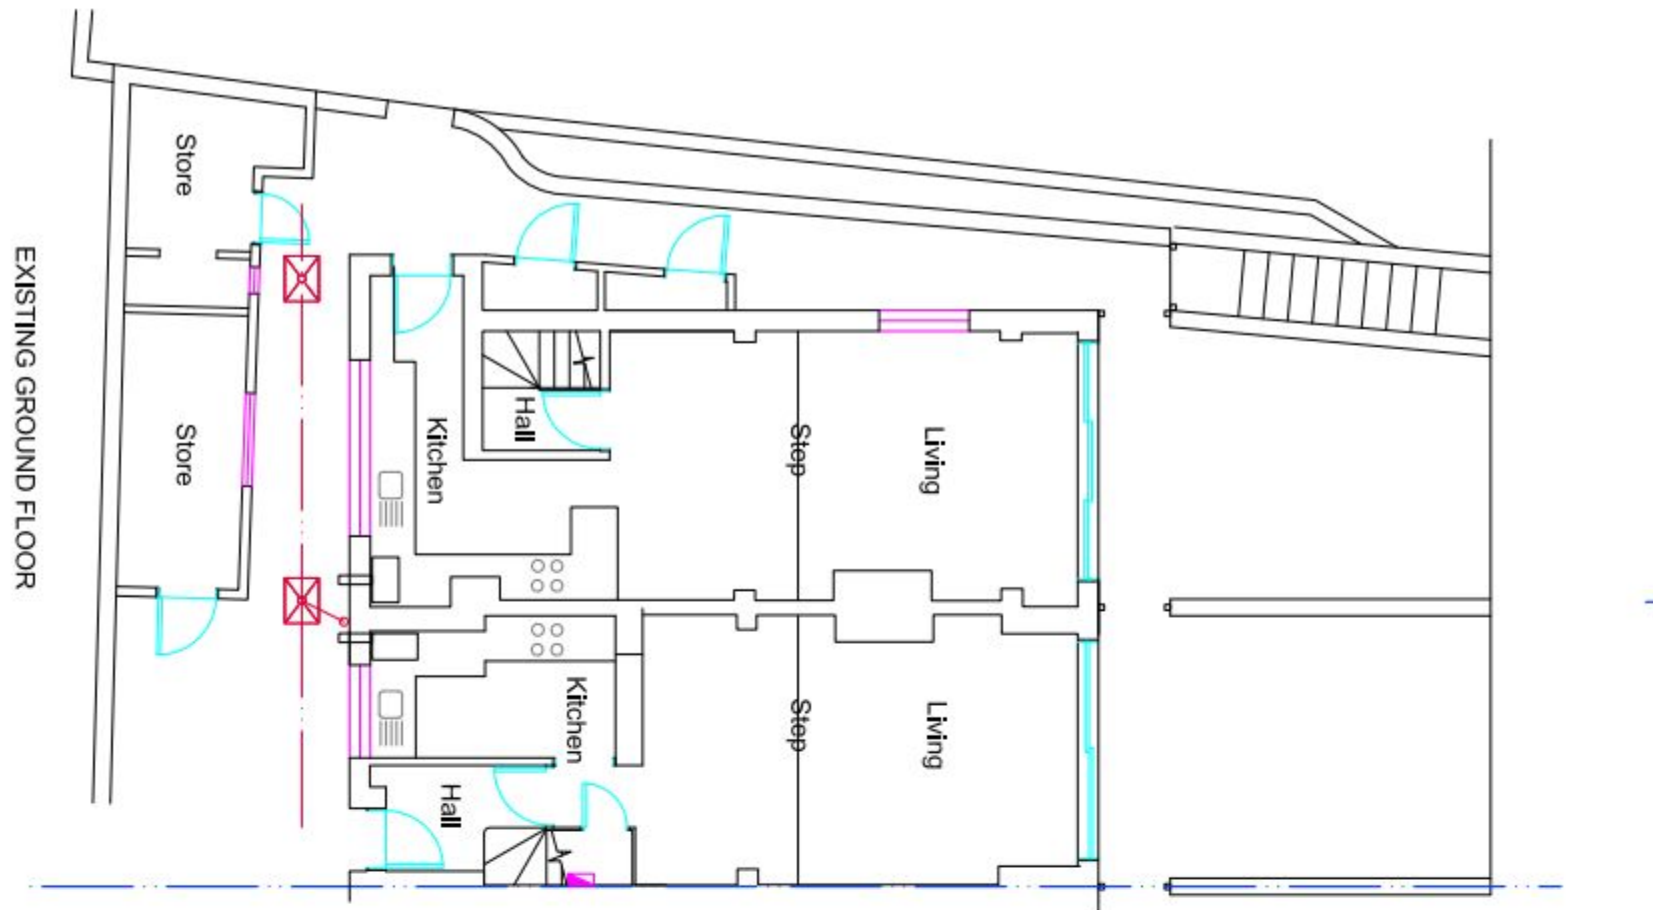


PROPOSED GROUND FLOOR

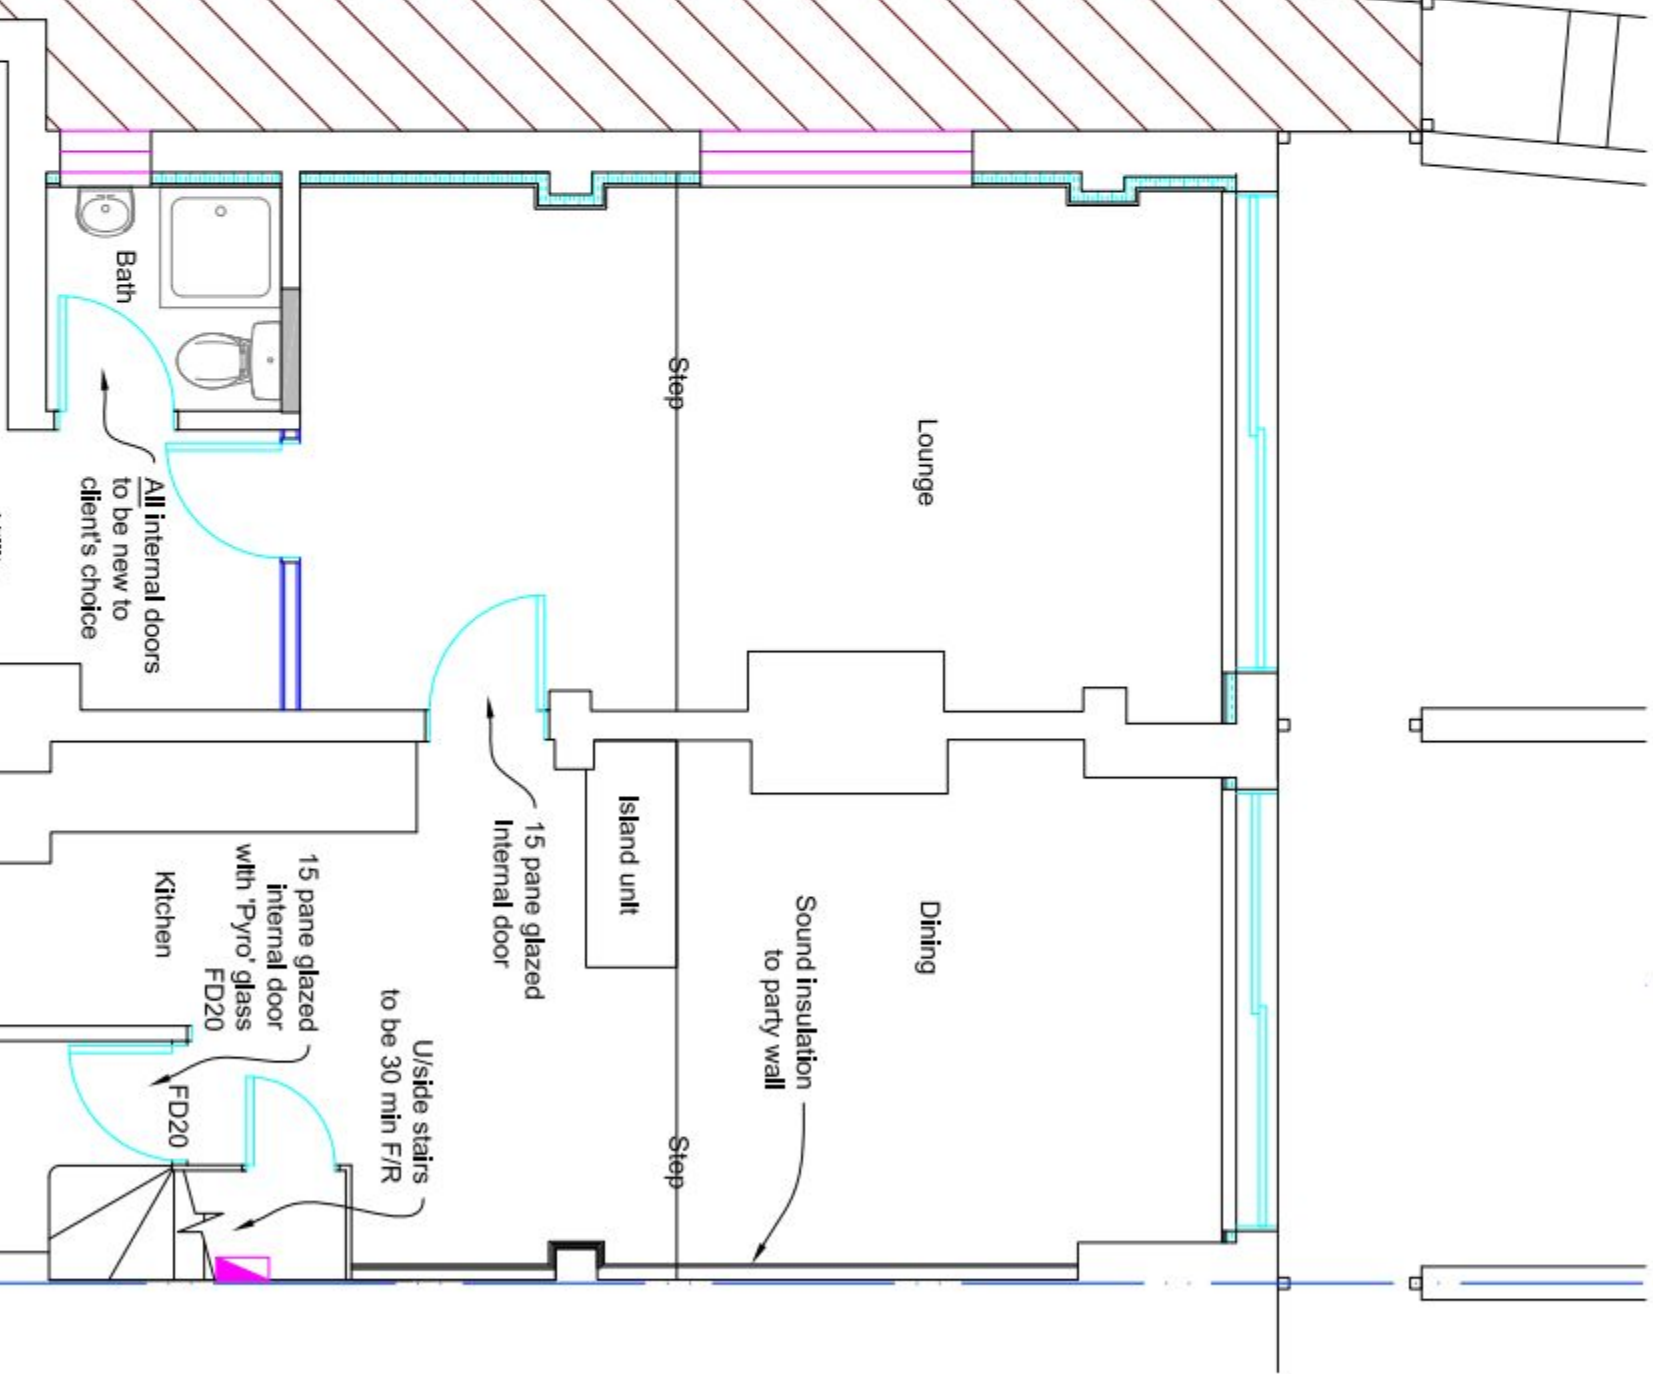

PROPOSED FIRST FLOOR

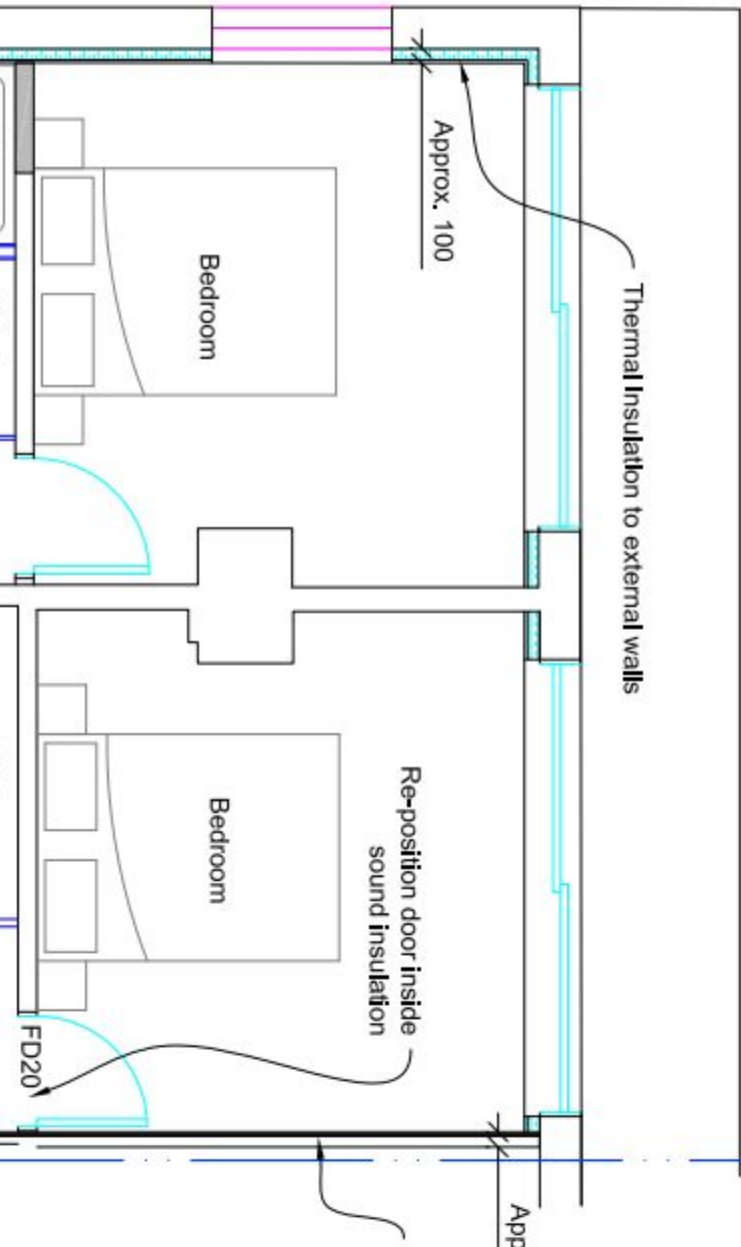


PROPOSED SECOND FLOOR

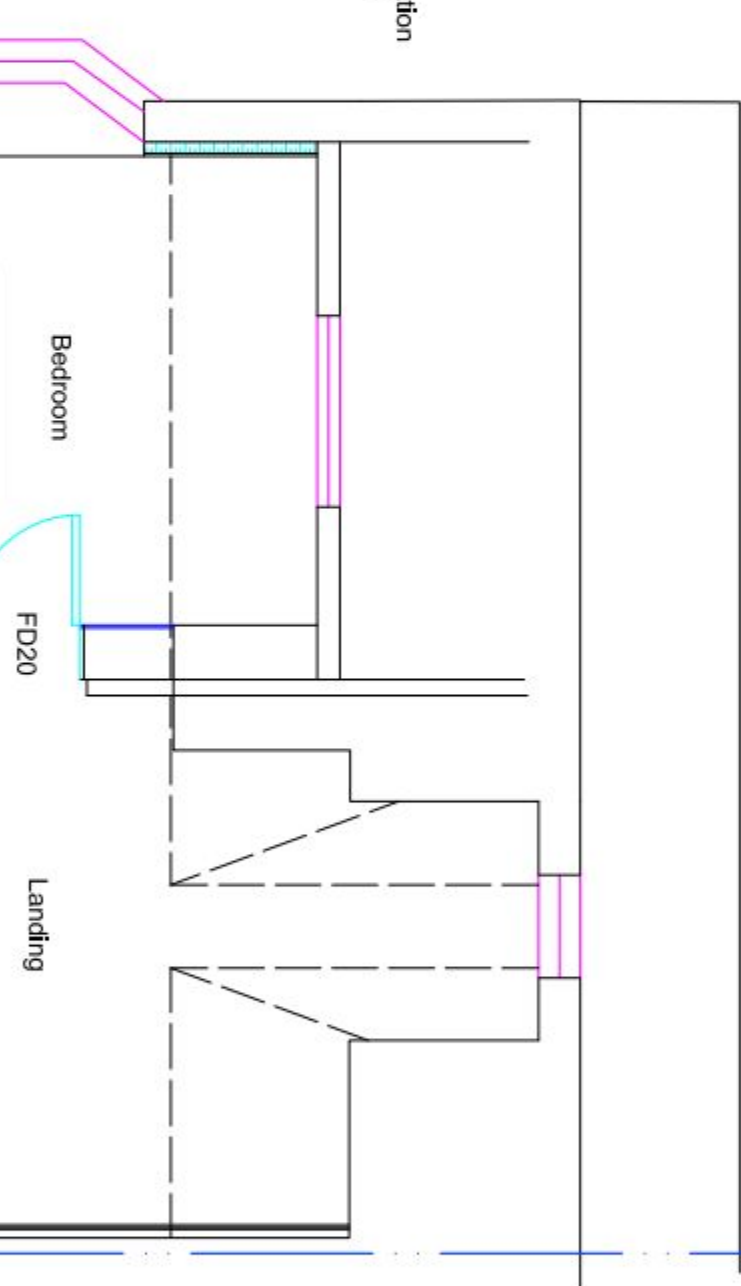


EXISTING FIRST FLOOR




EXISTING SECOND FLOOR

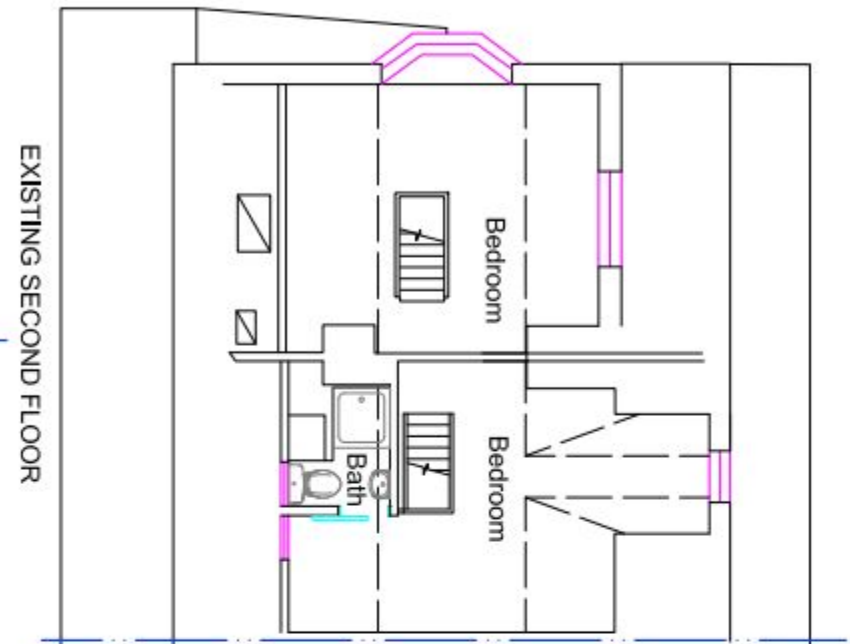


INDICATIVE SECTION

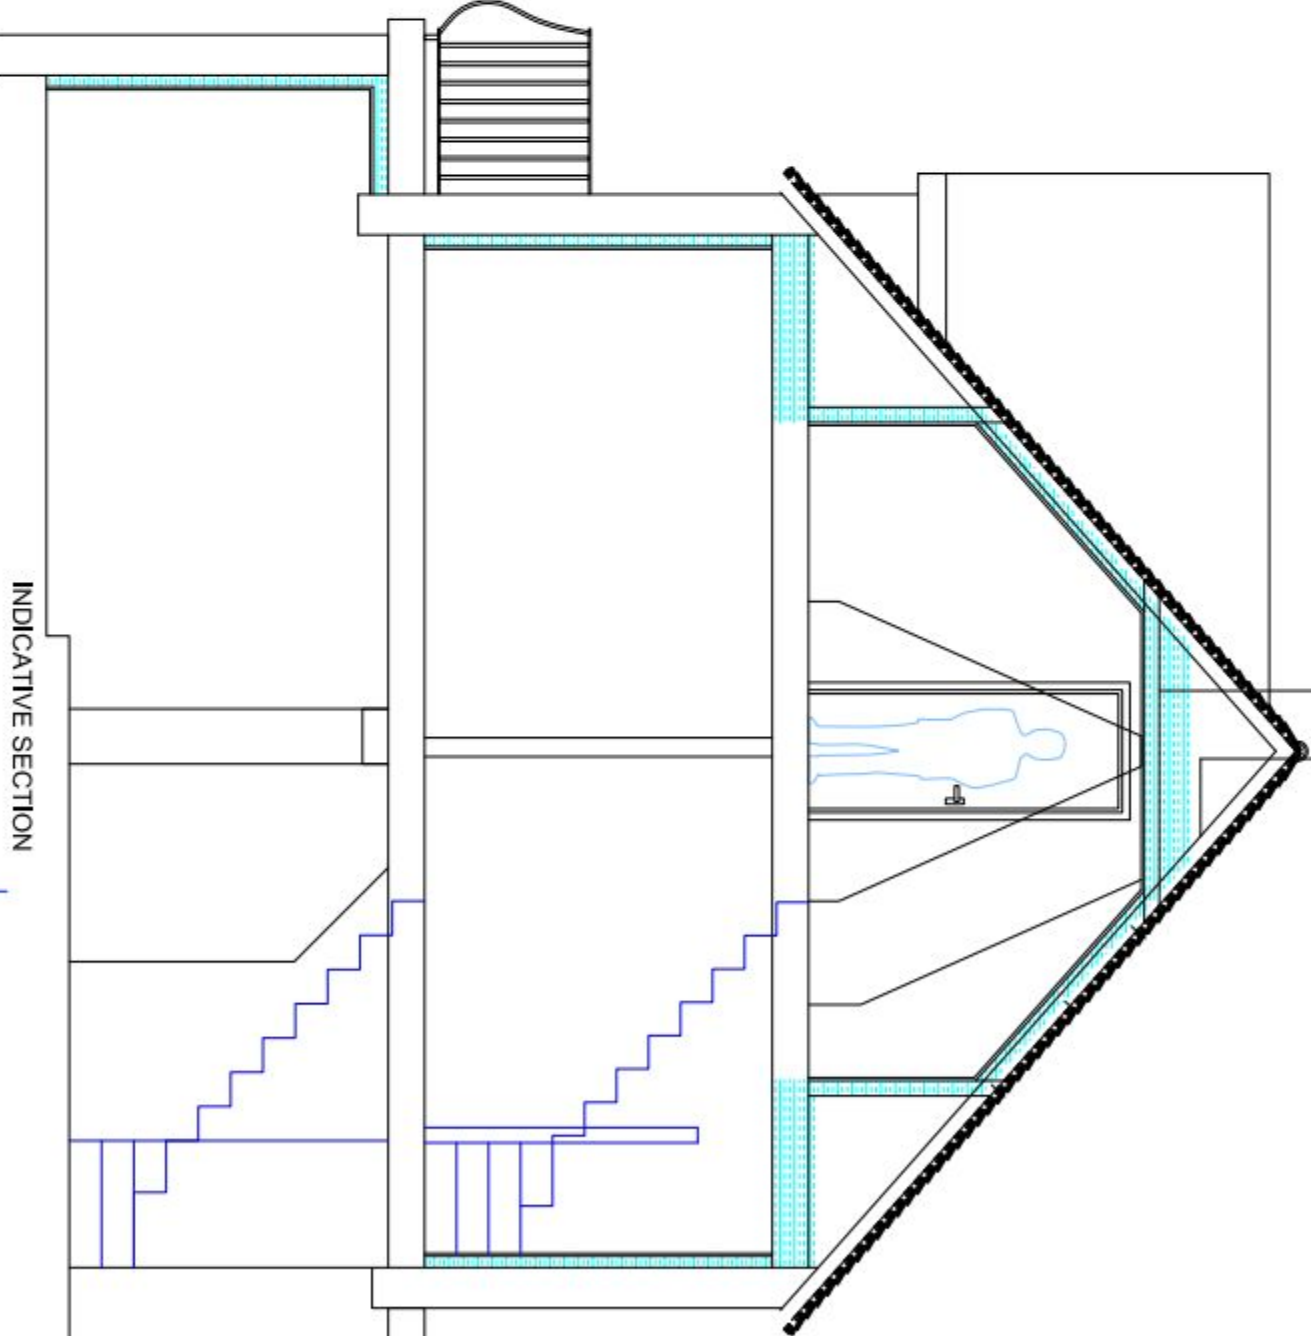


PROPOSED SOUTH ELEVATION

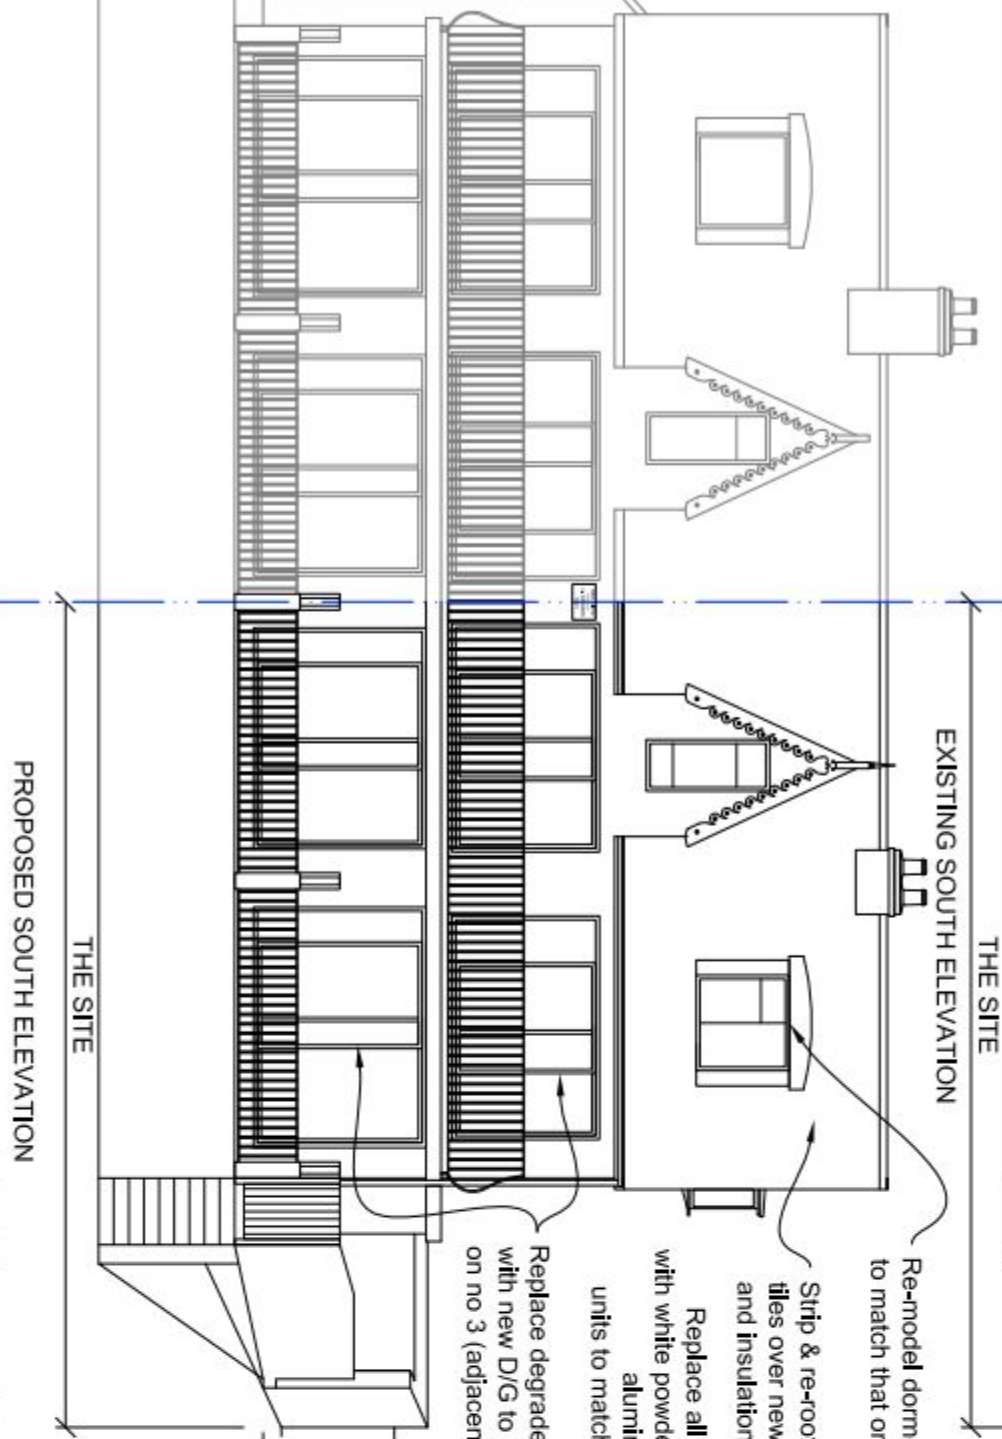


PROPOSED NORTH ELEVATION

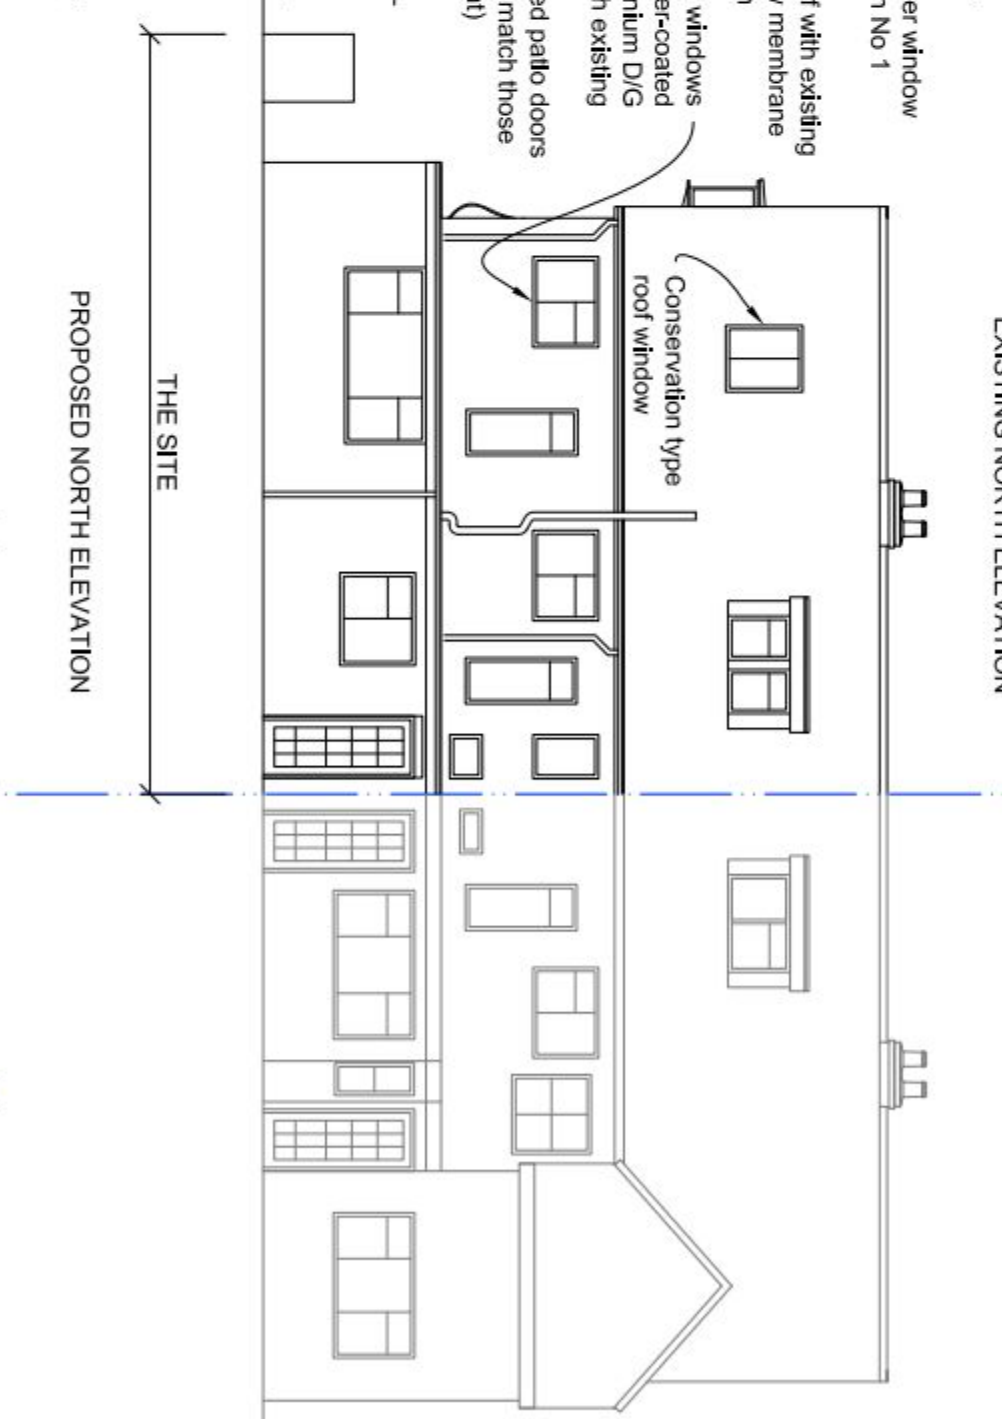


PROPOSED EAST ELEVATION

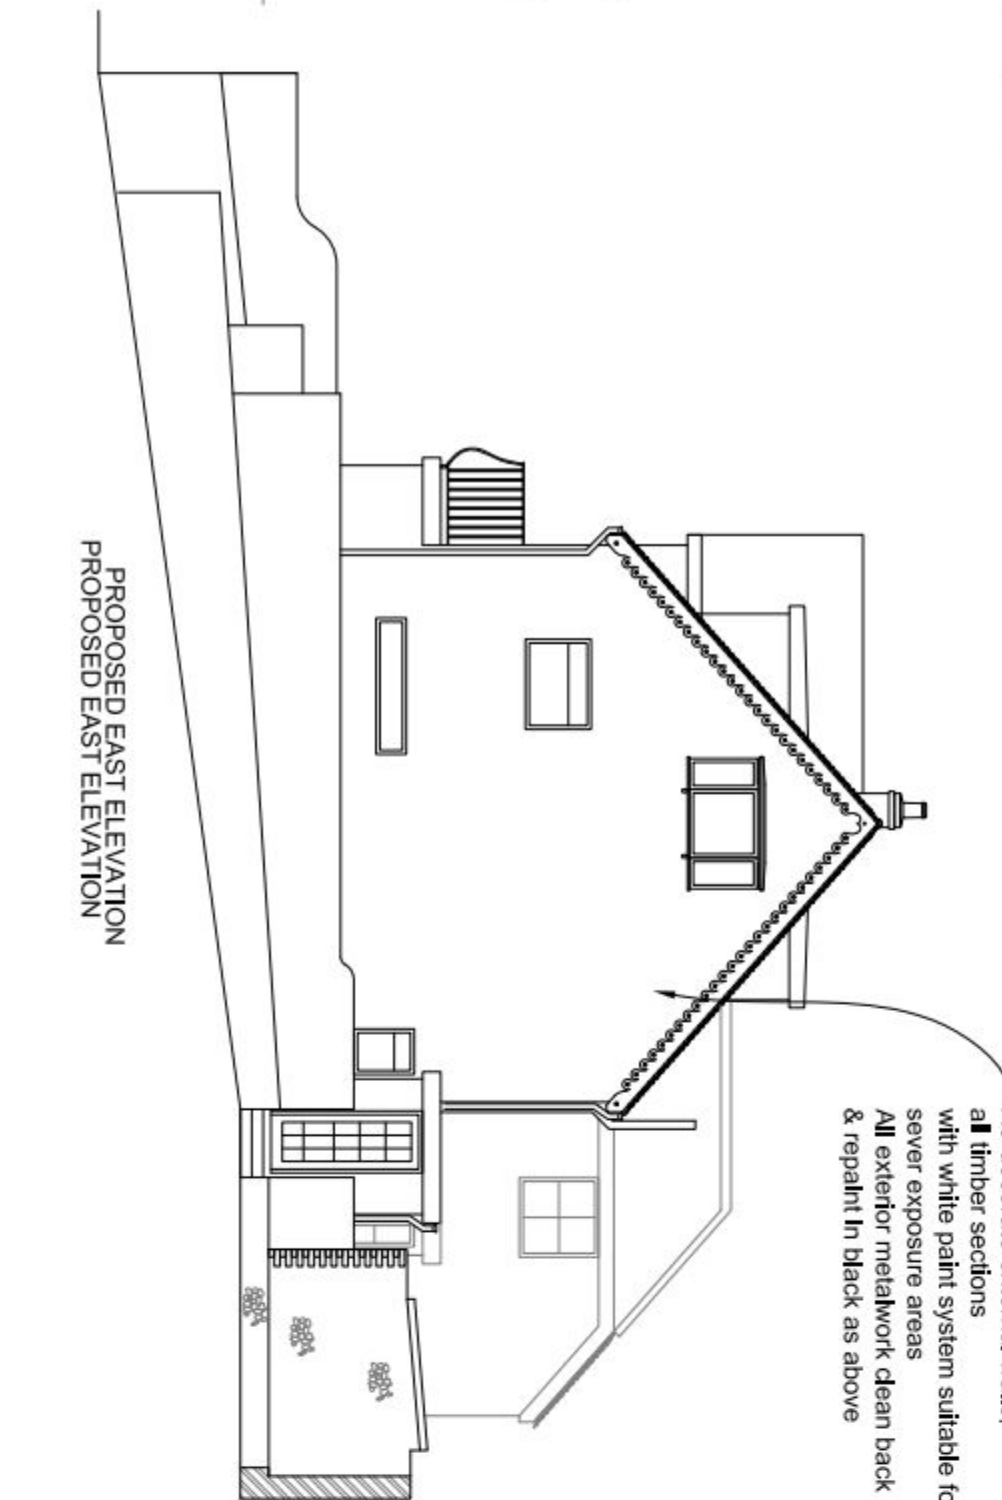


PROPOSED OUTBUILDING SOUTH ELEVATION

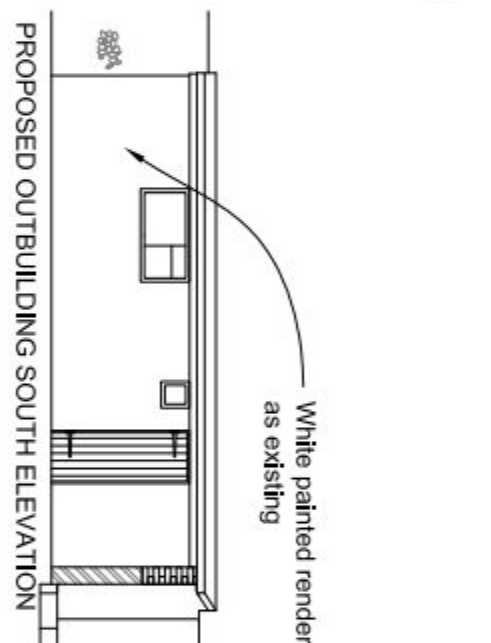

PROPOSED OUTBUILDING WEST ELEVATION

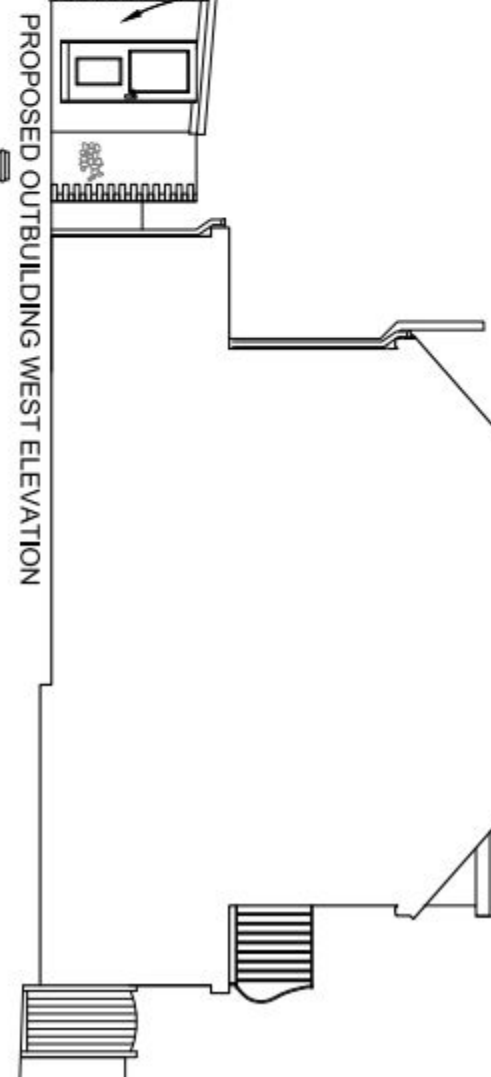


EXISTING SOUTH ELEVATION

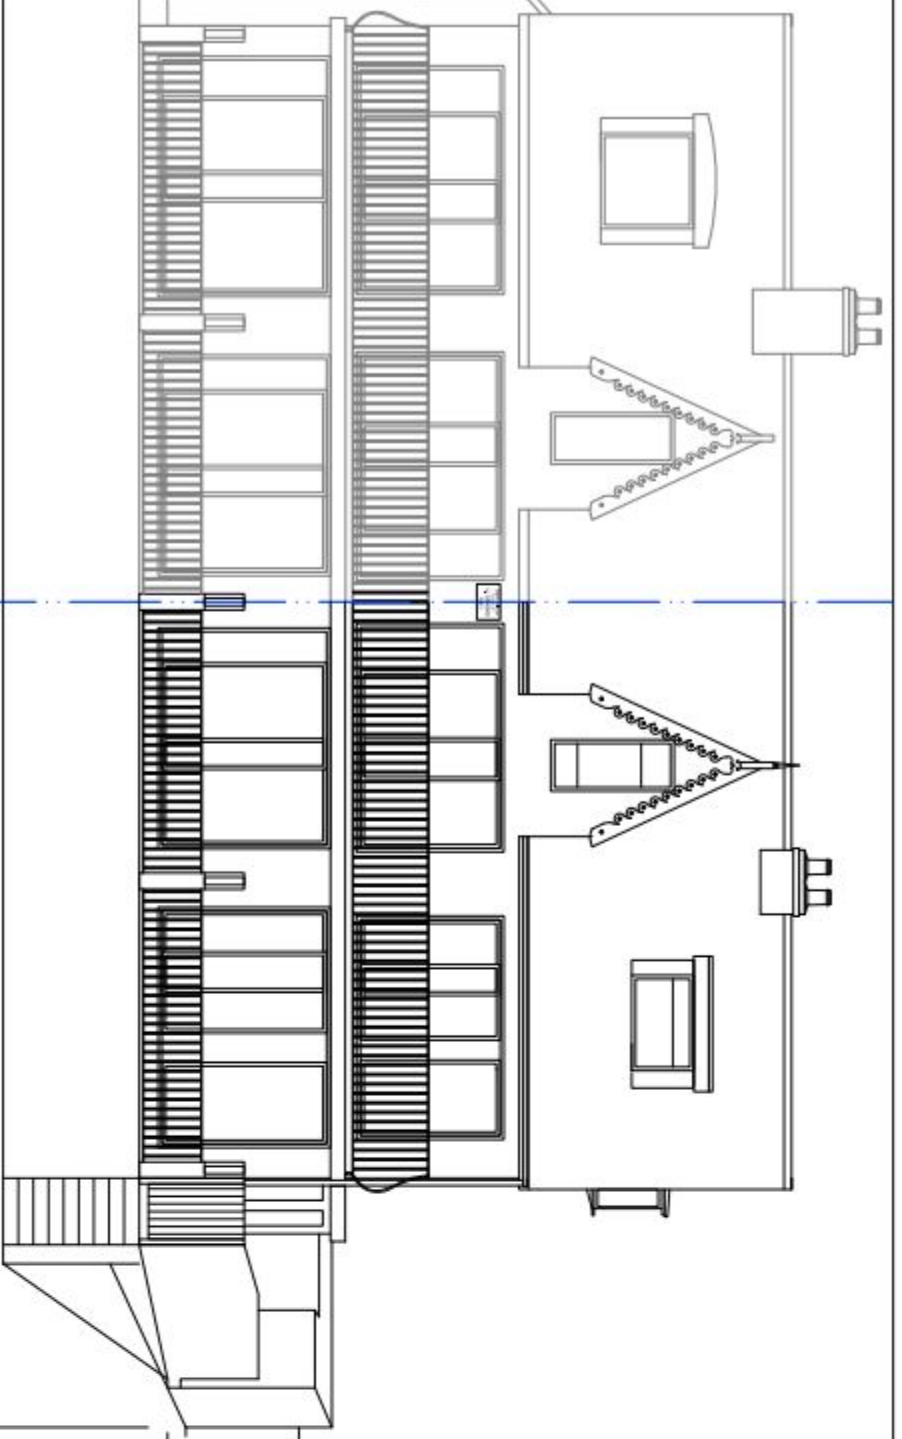


EXISTING NORTH ELEVATION




EXISTING EAST ELEVATION

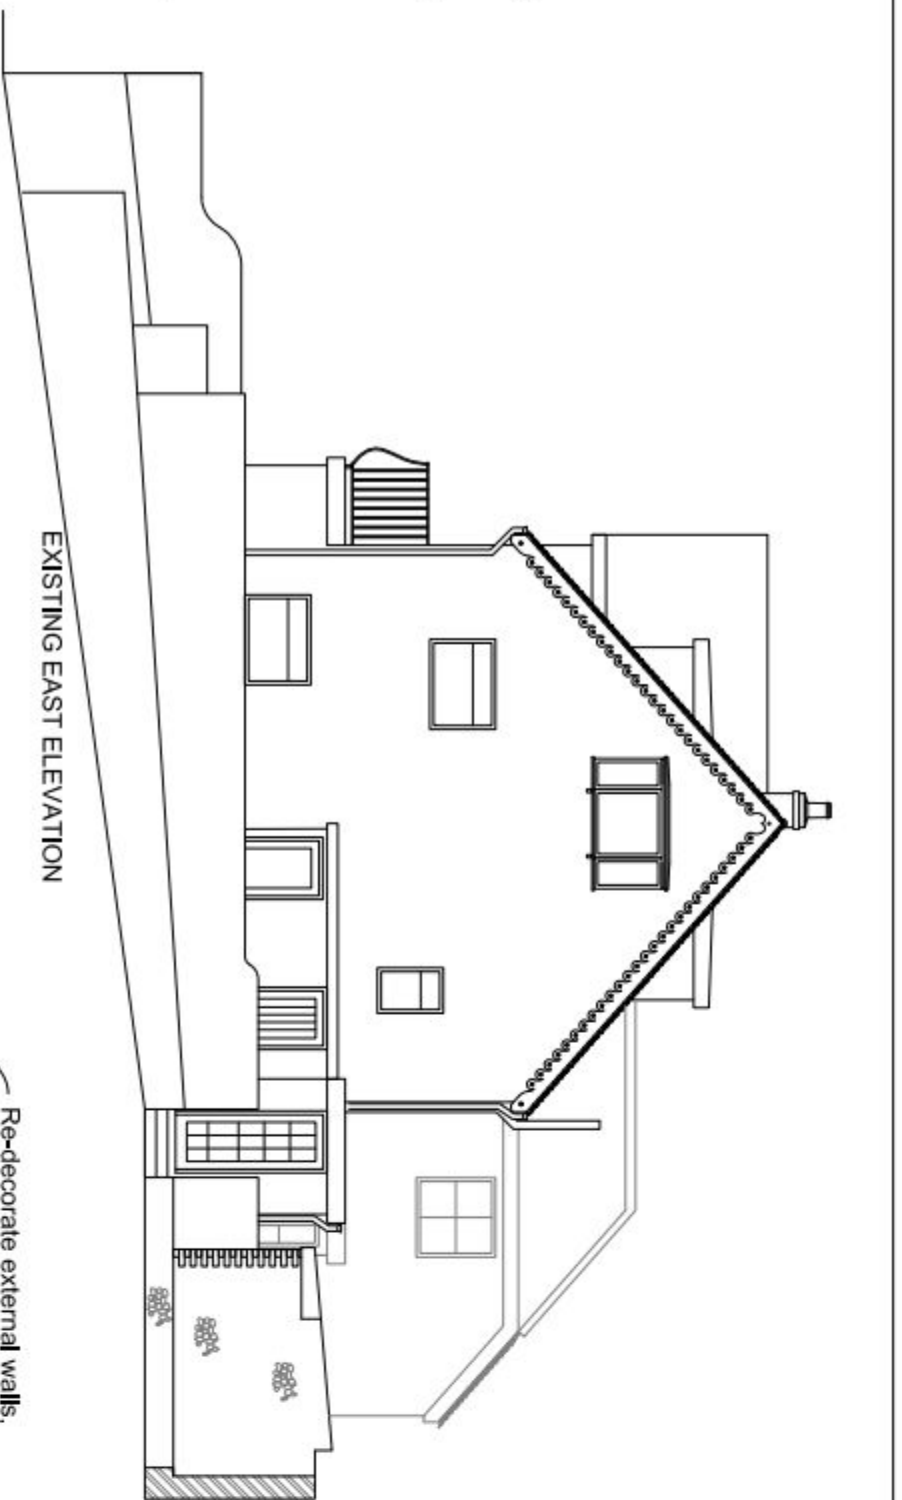

EXISTING OUTBUILDING SOUTH ELEVATION

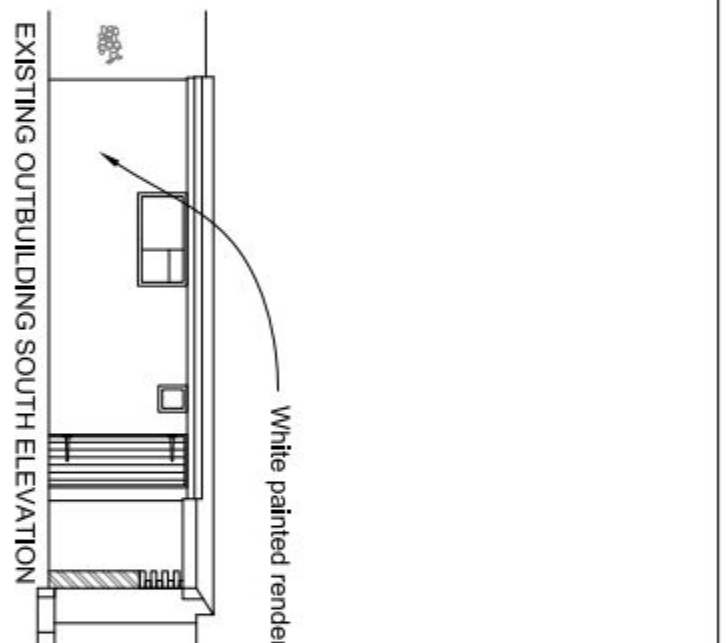

EXISTING OUTBUILDING WEST ELEVATION

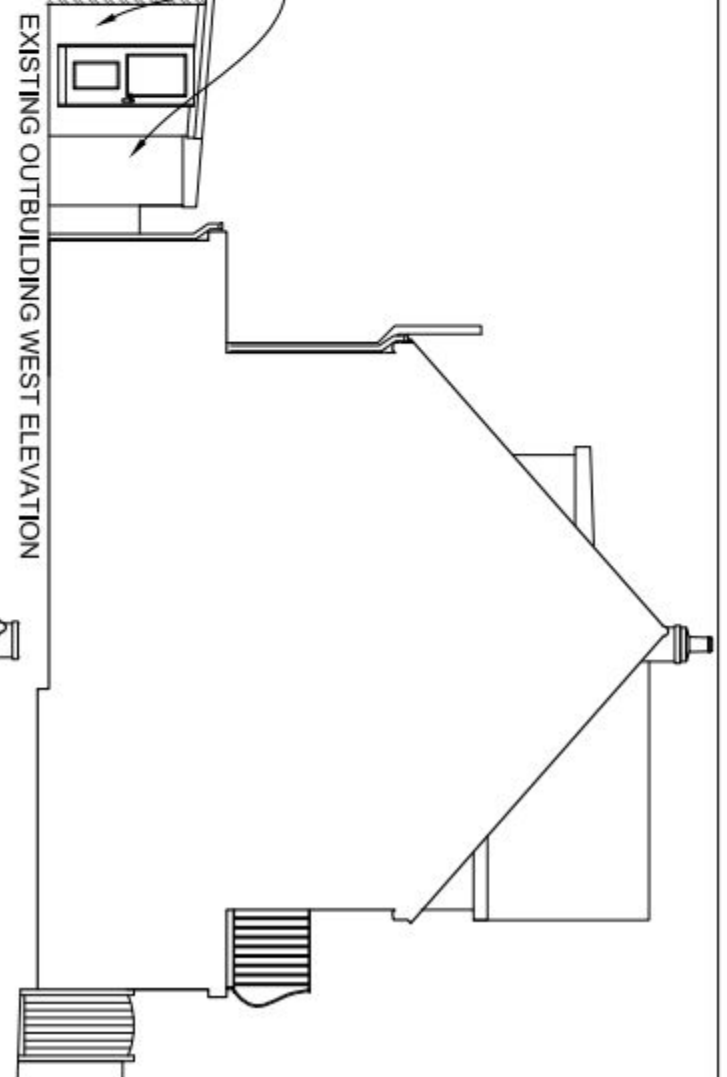

REVISIONS	
A.	Section added
B.	Elevations amended for planning
C.	Internal alterations & annotation
D.	Outbuilding elevations added
E.	
F.	
Notes	
1. All drawings are for information only. They are not to be used for construction without the approval of the architect.	
2. All dimensions are in millimetres unless otherwise stated.	
3. Dimensions shown must not be relied upon and must be checked on site.	
4. Where applicable this drawing is to be read in conjunction with the main contract documents.	
5. Any work undertaken prior to planning and Building Regulations approval is done so entirely at the Client/Contractor's own risk.	
(c) 2013 - A.H. Smith	
DISCLAIMER	
The drawings are prepared for the purposes of obtaining planning & building regulations approvals & are based on certain assumptions. They do not constitute a warranty or guarantee of any kind. The drawings are prepared on the basis of the information provided by the Client. The architect does not accept any liability for any loss or damage arising from the use of the drawings for any purpose other than that for which they were prepared.	
PROJECT DETAIL	
1 & 4 Service Cottages	
Hansworth	
Conversion & internal alterations	
FOR: Dr & Mrs B Timmis	
DRAWING	
Plans & Elevations	
DATE: March 2013	
DRAWN: A.H. Smith	
DRAWING: 1305/01	
REVISION: D	



RICS
Email: mail@surcliffeconsultants.co.uk

SUTCLIFF CONSULTANTS Ltd
Surveyors & Architectural Consultants
Crossbush Cottage
11 Crossbush Road
Fogham, Bognor Regis
West Sussex, PO22 7LS
Tel: 01243 586004
Fax: 08708 793164
Mobile: 07792 393999