



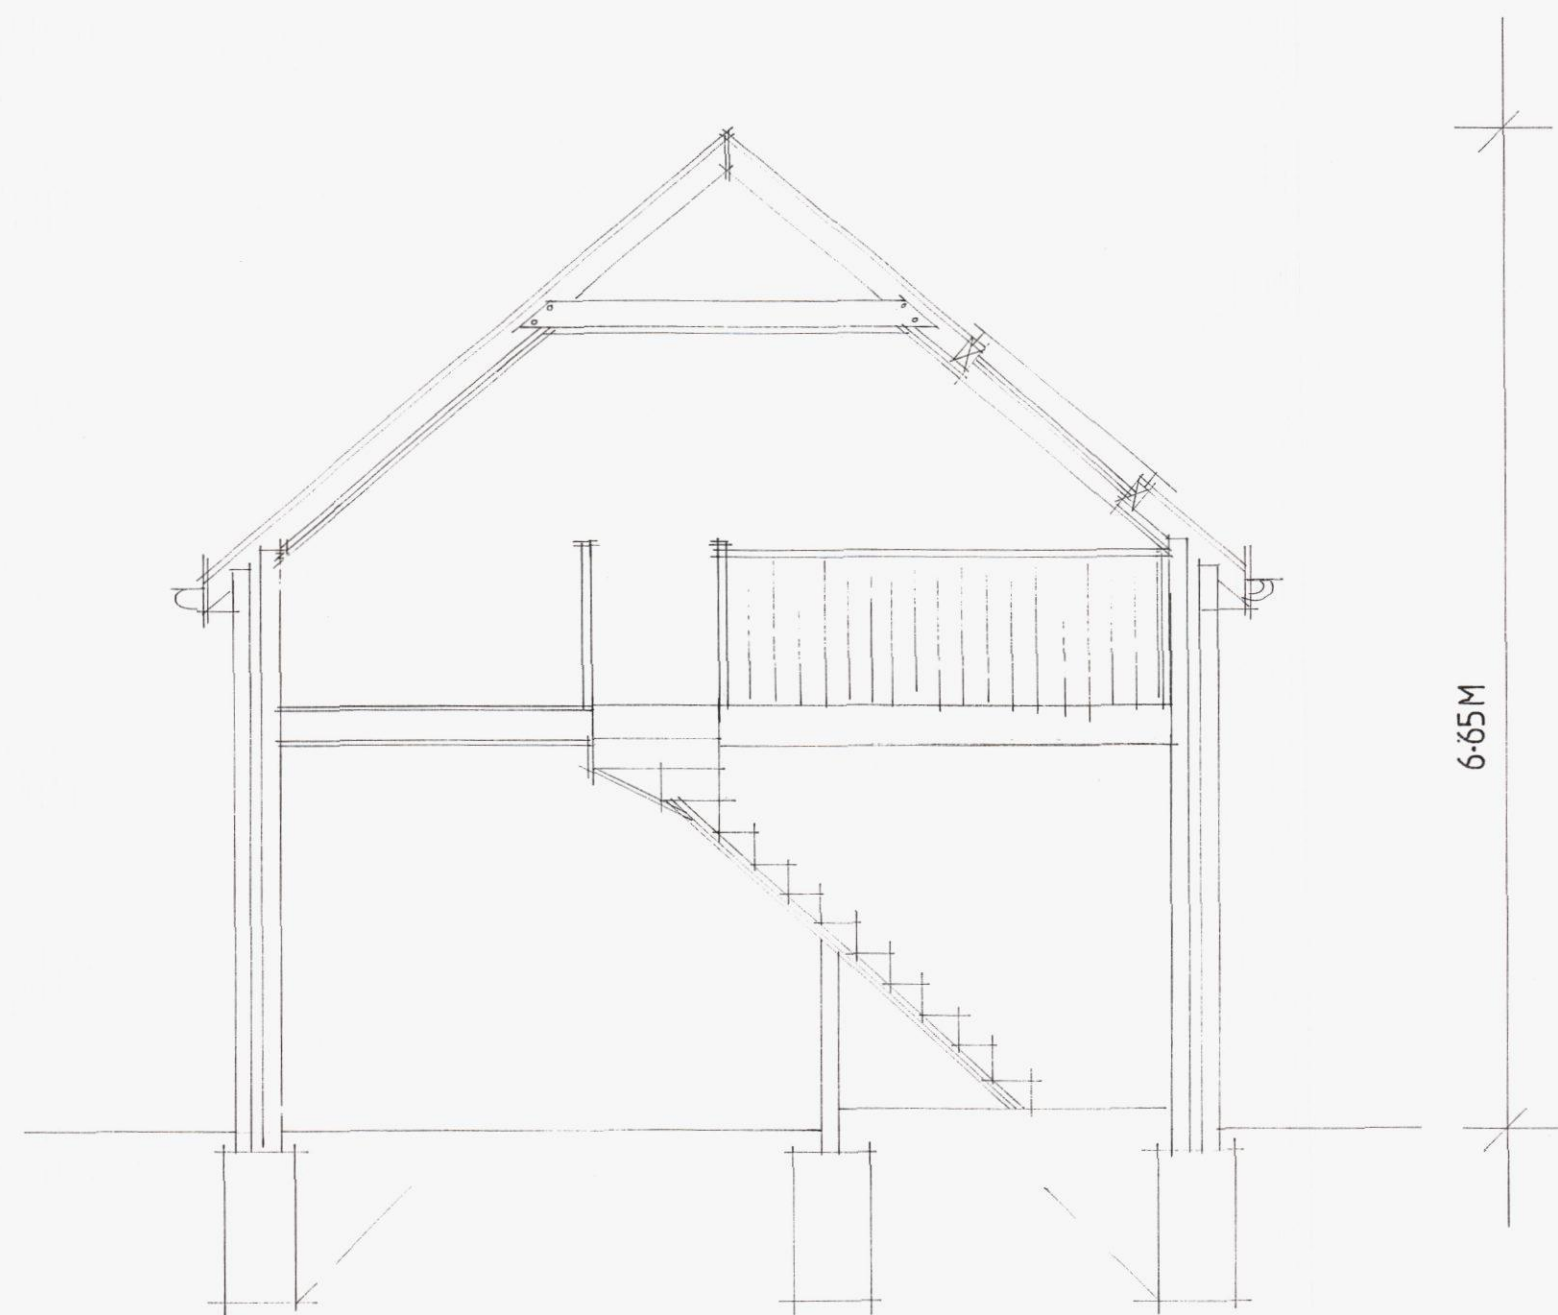

section aa

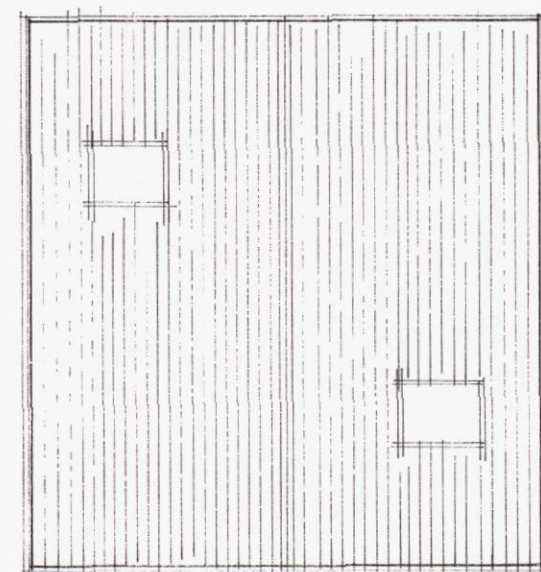

proposed roof plan

A	FEB 2013	CLIENT AMENDMENT
	Date	Revision
© copyright		
THORNS-YOUNG ARCHITECTURAL THORNS-YOUNG LTD CHARTERED BUILDING CONSULTANTS 232 London Road, North End, Portsmouth PO2 9JQ Tel: (023) 9267 2883 Fax: (023) 9266 3457 Website: www.thornsyoun.co.uk		
Client		
mr tremorin		
Job Title		
23 webb lane hayling island		
Drawing Title		
section & roof plan		
Scale 1:50		: at A2
Date feb 2013	Drawn by sa	
Drg. No.	Rev.	
6008.13.3.	A.	

