



No.14 Broadmeadows Lane, Waterlooville, Hampshire.



Existing Ground Floor Plan 1:100 @ A3

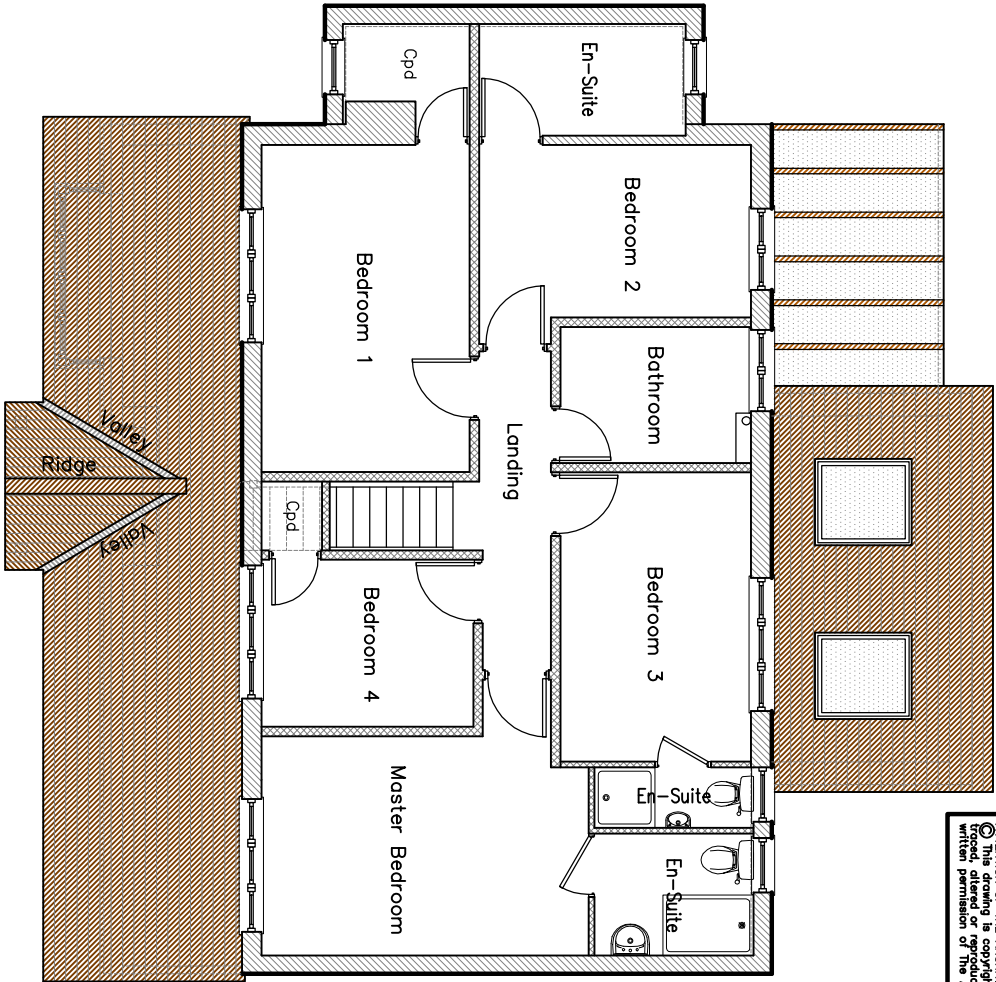

Existing First Floor Plan 1:100 @ A3

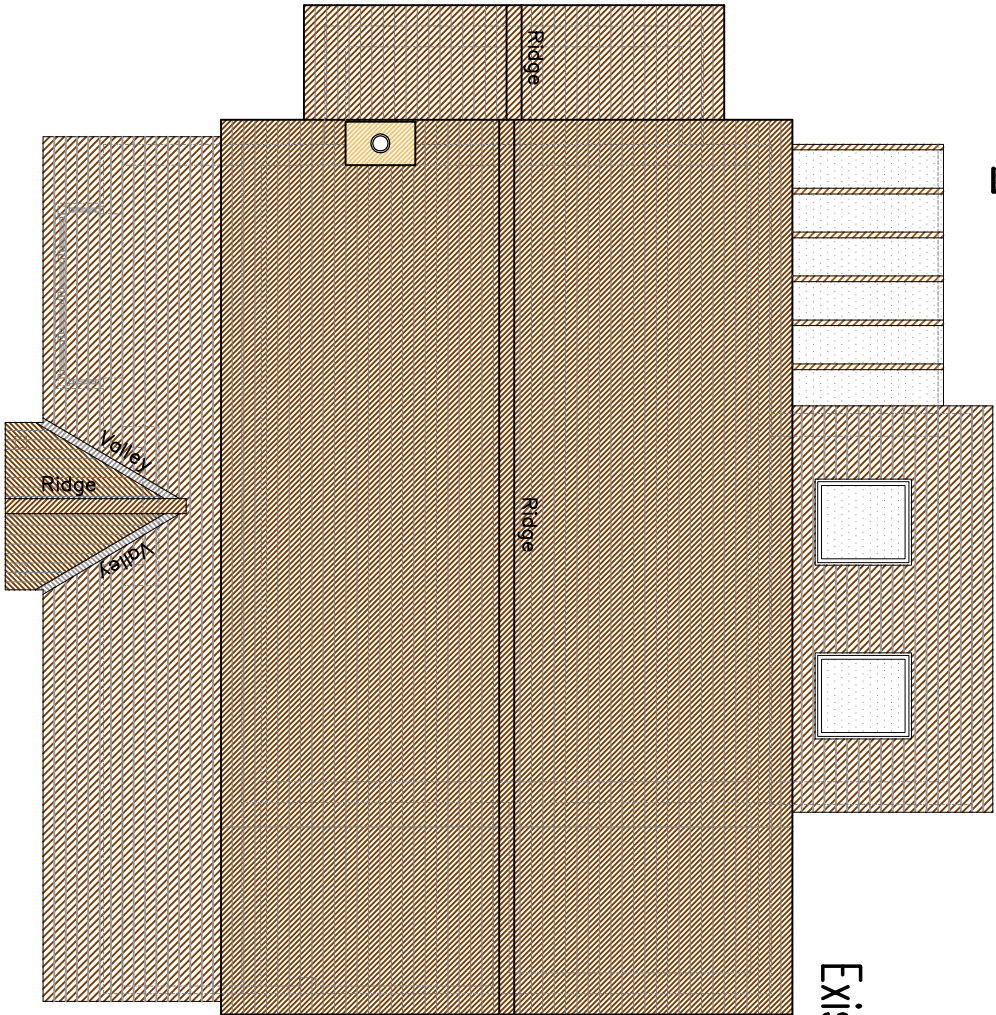

Existing Roof Plan 1:100 @ A3

NOTES:
The contractor, sub-contractor or supplier is to check all relevant dimensions, levels, existing services and structures prior to commencing the work. ANY DISCREPANCIES ARE TO BE BROUGHT TO THE ATTENTION OF THE ARCHITECTURAL DESIGNER, copied, traced, altered or reproduced without the express written permission of The Architectural Designer.

L.M.D.
L.M.D. DESIGNS
ARCHITECTURAL
& INTERIOR DESIGN
42 Orchardlea,
Swanmore,
Hampshire SO32 2QZ
Tel: (01489) 893876
Email: simonlevoi@aol.com

Job Title
**Proposed Works at No.14
Broadmeadows Lane, Waterlooville, Hants. PO7 8QL**
Client
Mr & Mrs Garland

Drawing Title
**Planning
Floor & Roof Plans
Existing**



CAD REF: 212363-14-BroadmeadowsLane.dwg Scale 1:100
Drawn SAJ Amended *** Checked *** Date Jan 12
Job No 212363 Dwg. No. 103 Rev.