




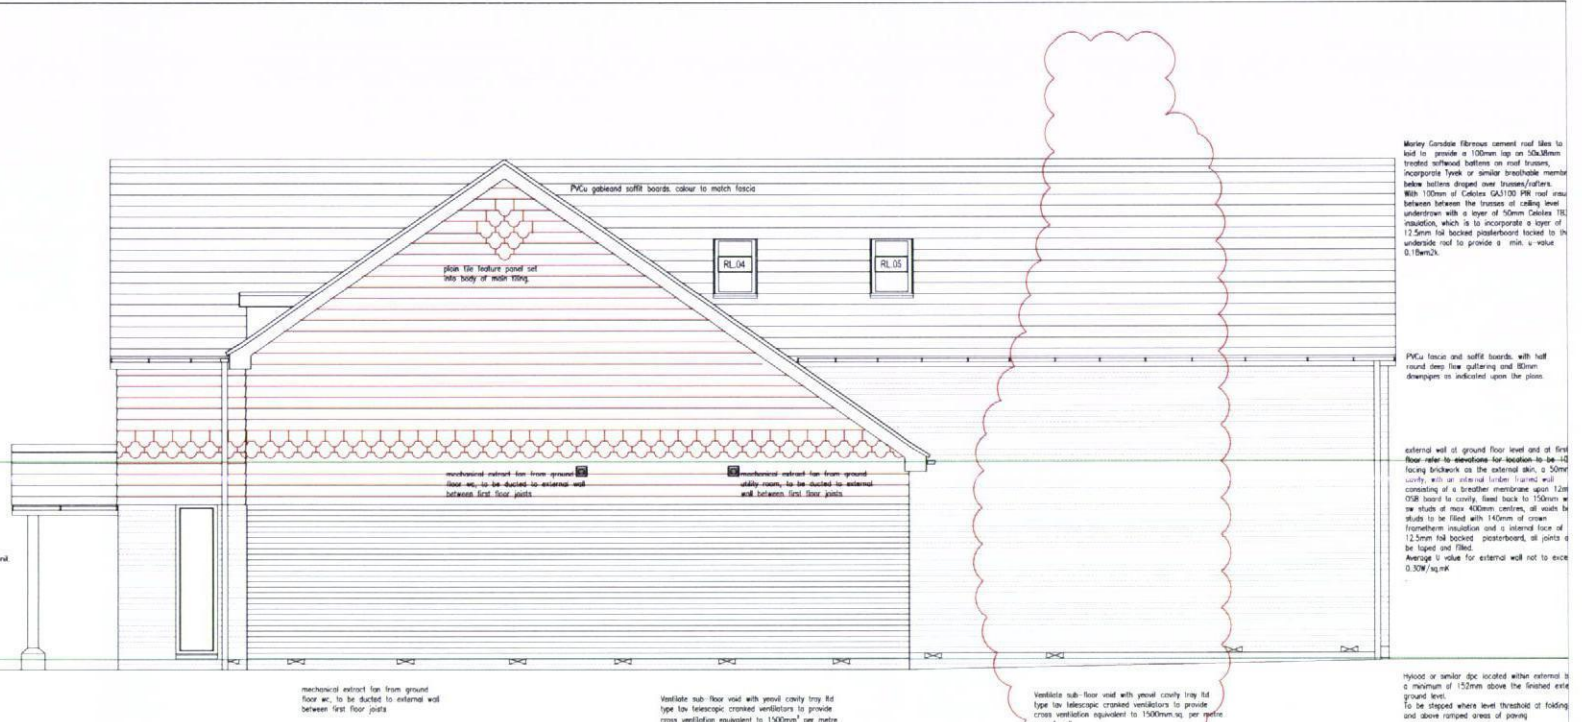

South East elevation (Front)

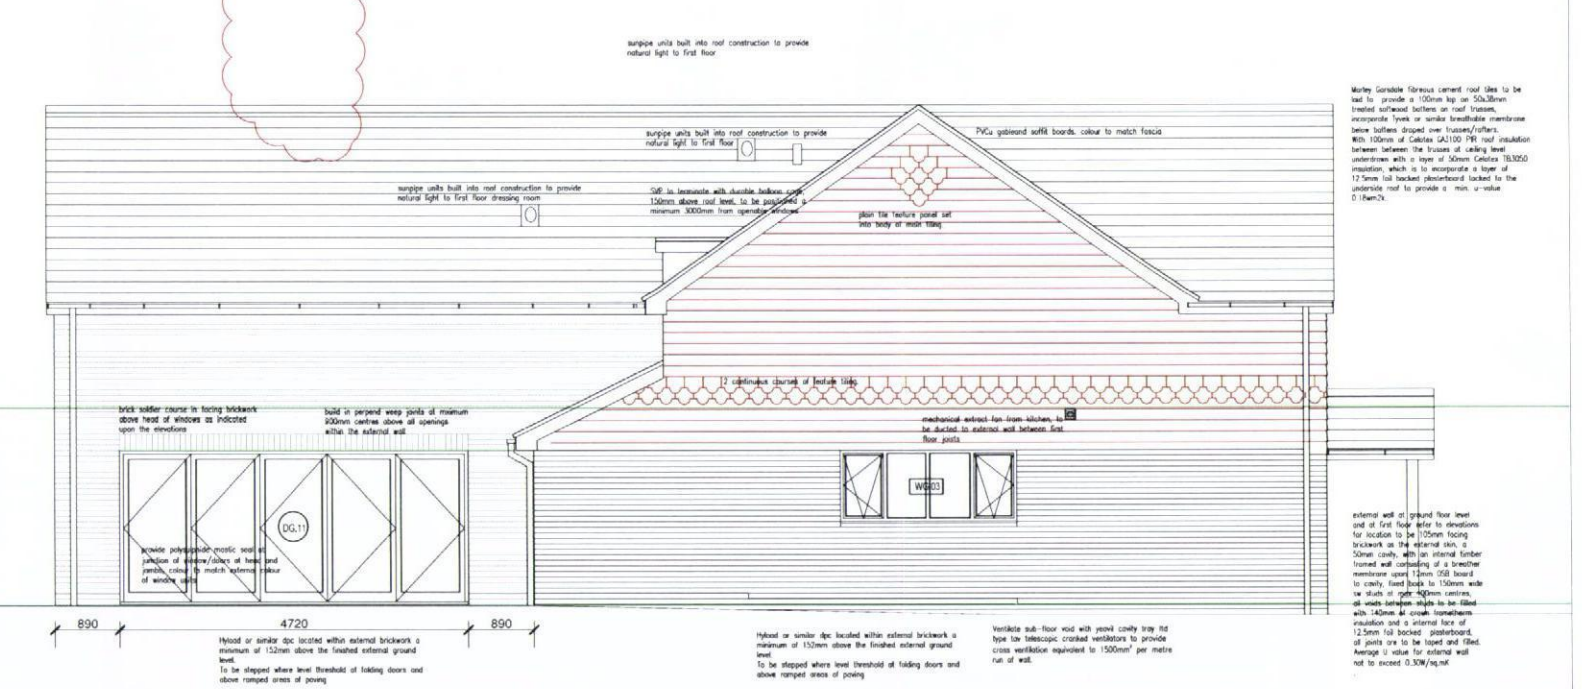

North East elevation (Side)

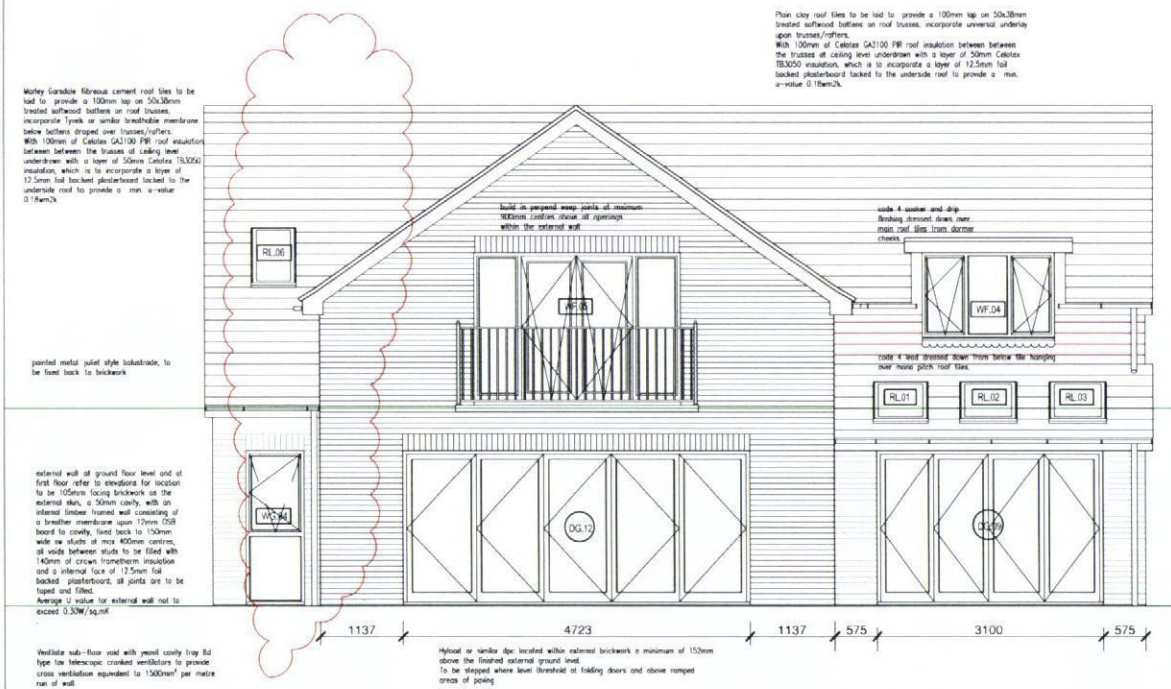

revision	notes	date	drawn	check	revision	notes	date	drawn	check	revision	notes	date	drawn	check	client	notes	project	drawn	checked	status	rev
A	Notation amended, window bars omitted.	08-09-11	sgf													Mr & Mrs J Partridge	Proposed new dwelling	SGR			
B	Garage door and spec amended as shown clouded	12-09-11	sgf														7 Idsworth Road	July 11		C	
C	Stepped dpc level threshold amendments as clouded	11-11-11	sgf														Cowplain	a1 scale	a3 scale		
D	Chimney stack removed	20-01-12	sgf														Proposed elevations	1:50	1:100	8210 13	D